


Use Dimensions - DO NOT SCALE
The Contractor is to check all dimensions at all times.
Contractor to check the dimensions & conditions on site before commencing. Subject to professional survey.
All errors and omissions to be reported prior to commencement.
This drawing must be read in conjunction with the relevant specification clauses. This drawing must not be used for purposes other than that for which it is provided. All drawings subject to statutory authority approval.

Scale Bar		To be used as guidance only			
1:100	mm	1000	3000	5000	
1:200	mm	2000	6000	8000	
1:500	M	5	15	25	
1:1250	M	10	30	50	70

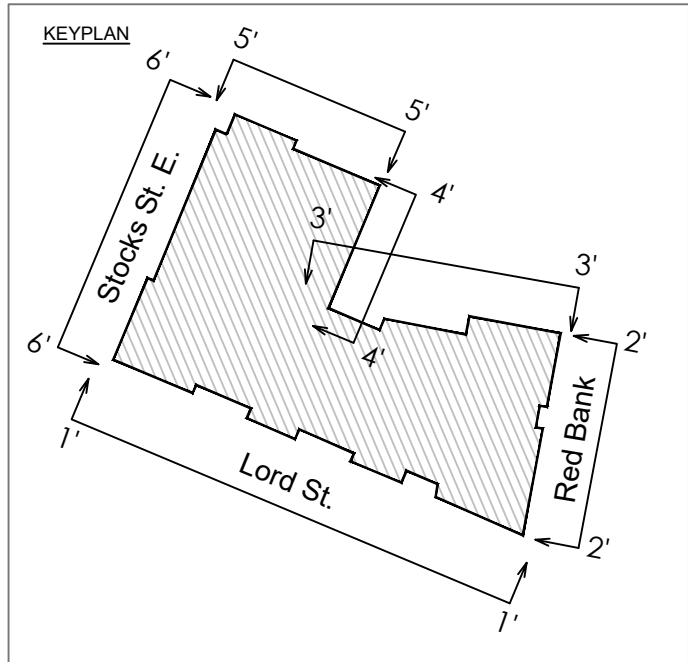

These drawings have been produced based on limited information supplied to DMWR. No checks have been undertaken to confirm accuracy of drawings and DMWR does not accept any liability for reliance on drawings. The drawings are intended to provide a general overview of the proposed works. These drawings are not intended for construction purposes, *nor are they fully representative of all details and interfaces required*. These drawings are intended as design input for the purposes of obtaining tender only.

The contractor is responsible for obtaining all necessary surveys and investigations to ascertain accurate dimensions required for construction purposes and the production of detail manufacturing drawings or any other purpose.

Existing works and ground has been produced with limited information from localised internet opening up drawings.

The Design Intent: As proposed 'detail' drawings have been produced with manufacturers input and are to be read in conjunction with the specification document for all associated materials and components. The drawings are not intended for construction purposes, but the purpose of tender. The contractor / sub-contractors are to complete detailed working drawings for construction. Detailed fabrication drawings to be submitted for comments.

In all cases file format: pdf/zip/zipmembers/selected/zip and all other file/ate materials must be submitted to the project manager to be subject to comments from the Fire Engineer and approval by the Bidding Supervisor.

Cavity barriers to be installed around all windows and openings.

Windows to rainscreen cladding (Metal Panels and Brick Slips) to have open state cavity barriers to head and sills and closed state cavity barriers to jambs. All subject to detail development with respective manufacturers in terms of drainage and ventilation requirements.

Windows to EW01 to have closed state cavity barriers all round.

This drawing is to be read in conjunction with the details drawings.

	EW01 - New Bricks to match existing.
	EW02 - Proposed Composite Metal Cladding. Appearance to match of existing.

Note: Proposed finishes listed above only and does not include fenestration or grilles to car park.

E	20.06.24		Legend note added	PB	AK
D	14.11.23		Updated with Clients comments 03 Nov 23.	JP	PB
C	31.10.23		General Notes updated in line with DFC comments.	JP	PB
B	13.10.23		Tender Issue	MP	TS
A	20.09.23		Preliminary Issue	MP	TS
Rev	Date		Revision Description	Dm	Chk

Project Name Lincoln Gate, Manchester.		North
Facade Remediation		
Client THOMASONS		
Drawing Title Existing Elevations - Sheet 5/5		Client Job No 9058
Elevation 6		DMWR Job No 3739
Drawing Reference. 3739-DR-104		Revision E
Drawn Date 08.09.2023	Scale 1:100@A1	Drawn By MP
Drawing Status TENDER		Checked By -

DMWR
Architects

Fourth Floor
41 Spring Gardens
Manchester M2 2BG

020 7870 3779
mail@dmwr.co.uk
www.dmw.co.uk

