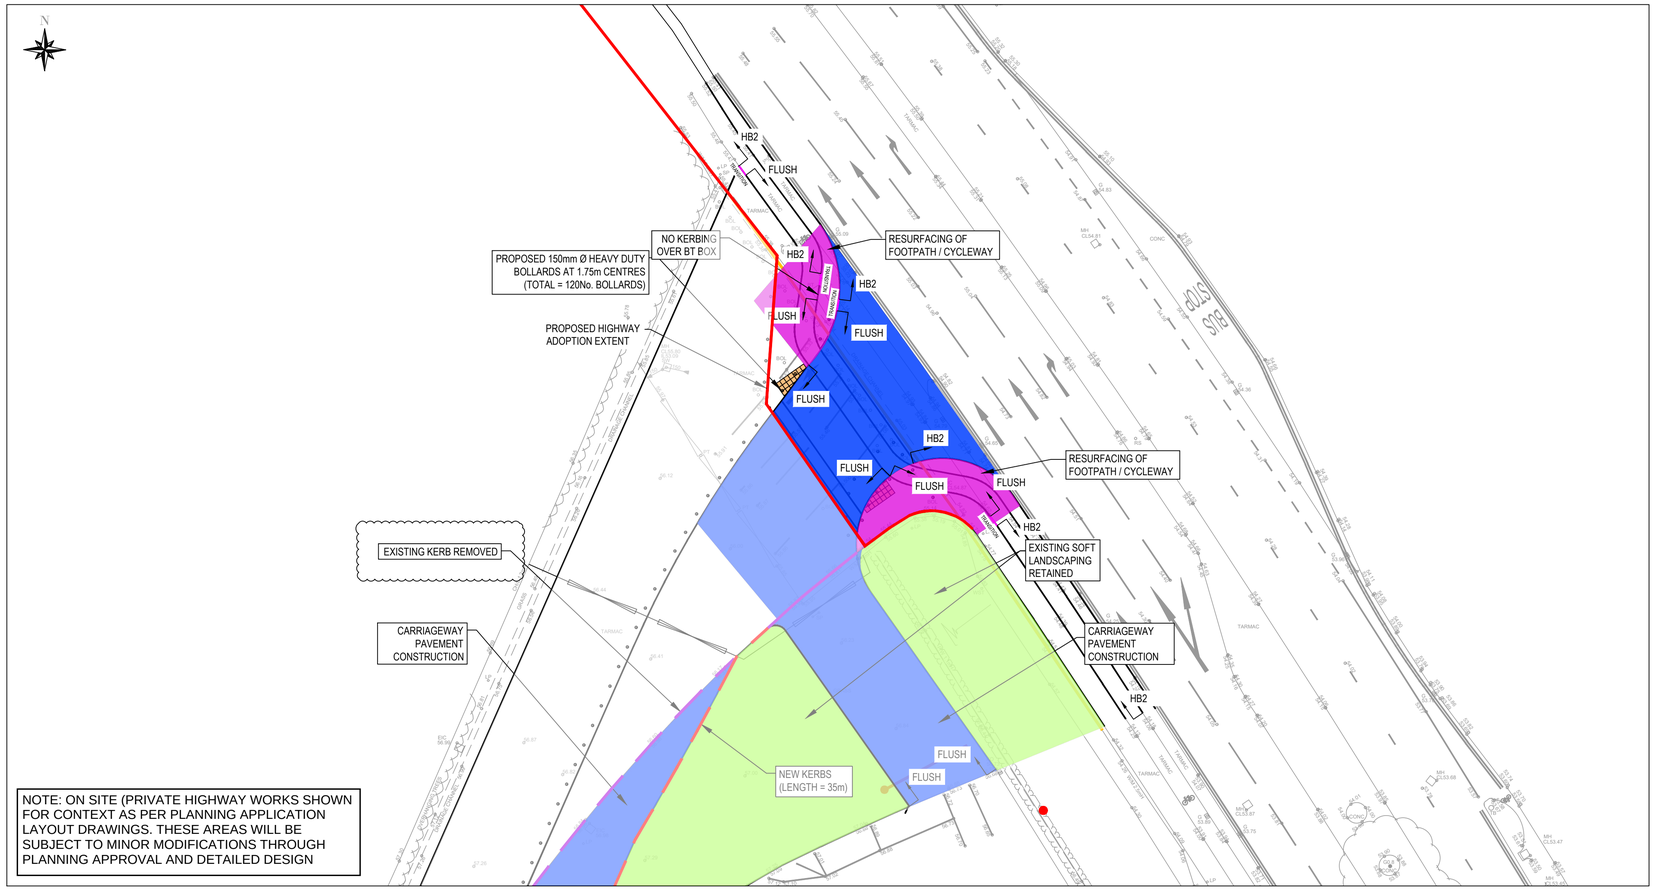

All Rights reserved. Buro Happold and its group companies assert (unless otherwise agreed in writing) their rights under s.77 to 89 of the Copyright, Designs and Patents Act 1988.

DO NOT SCALE THIS DRAWING.

Suitability Code (as defined in ISO 19650-2:2018)

Work in Progress (WIP)
S0 - Initial Status

Shared (Non- Contractual)
S1 - Suitable for co-ordination
S2 - Suitable for information
S3 - Suitable for review & comment
S4 - Suitable for stage approval
S5 - Withdrawn
S6 - Suitable for PIM authorisation
S7 - Suitable for AIM authorisation

Published (Contractual)
A1, A2, A3, Etc - Authorised and accepted
B1,B2,B3, Etc, - Partial sign-off (with comments)

Published (AIM Acceptance)
CR - As constructed record document

SAFETY HEALTH AND ENVIRONMENTAL INFORMATION

IN ADDITION TO THE HAZARDS/RISKS NORMALLY ASSOCIATED WITH THE TYPES OF WORK DETAILED ON THIS DRAWING, NOTE THE FOLLOWING

CONSTRUCTION.
N/A

MAINTENANCE/CLEANING/OPERATION.
N/A

DECOMMISSIONING/DEMOLITION
N/A

Notes

TO BE READ IN CONJUNCTION WITH CIVILS DRAWINGS:

BRA-BHE-XX-XX-DR-C-0274 GENERAL ARRANGEMENT
BRA-BHE-XX-XX-DR-C-0275 PROPOSED CONTOURS
BRA-BHE-XX-XX-DR-C-0276 LONG SECTIONS
BRA-BHE-XX-XX-DR-C-0277 CROSS SECTIONS
BRA-BHE-XX-XX-DR-C-0278 SURFACE FINISHES
BRA-BHE-XX-XX-DR-C-0279 TYPICAL CONSTRUCTION DETAILS
BRA-BHE-XX-XX-DR-C-0280 TACTILE PAVING LAYOUTS
BRA-BHE-XX-XX-DR-C-0281 ROAD MARKINGS AND SIGNAGE
BRA-BHE-XX-XX-DR-C-0282 SURFACE WATER DRAINAGE

LEGEND
PT1 - CARRIAGEWAY PAVEMENT CONSTRUCTION
PT2 - FOOTPATH AND CYCLEWAY PAVEMENT CONSTRUCTION

FOR PAVEMENT CONSTRUCTION DETAILS REFER TO DRAWING: BRA-BHE-XX-XX-DR-C-0239

Rev	Appr/Drn	Date	Description
P03	SBH NJH	14.05.20	SECTION 278
P02	SBH NJH	27.04.20	SECTION 278
P01	SBH NJH	09.04.20	SECTION 278

OVG INTERNATIONAL

BURO HAPPOLD

Camden Mill
Lower Bristol Road
Bath BA2 3DQ
UK

Tel: +44 (0)1225 320 600
Fax: +44 (0)8707 874 148
Email: 0042841@burohappold.com
Web: www.burohappold.com

OVG Manchester

title SECTION 278
NORTHERN CAR PARK ACCESS
SURFACE FINISHES AND KERB TYPES

purpose of issue
SECTION 278

scale	1:250	drawn	SBH	Job no.	Suitability
date	Apr-20	checked	NJH	0042841	S3

	project code	originator	volume	level	type	role	number	rev.
reference	BRA-BHE-XX-XX-DR-C-0278							P03