


CEDRIC ROAD

1 Site - Existing
1 : 200

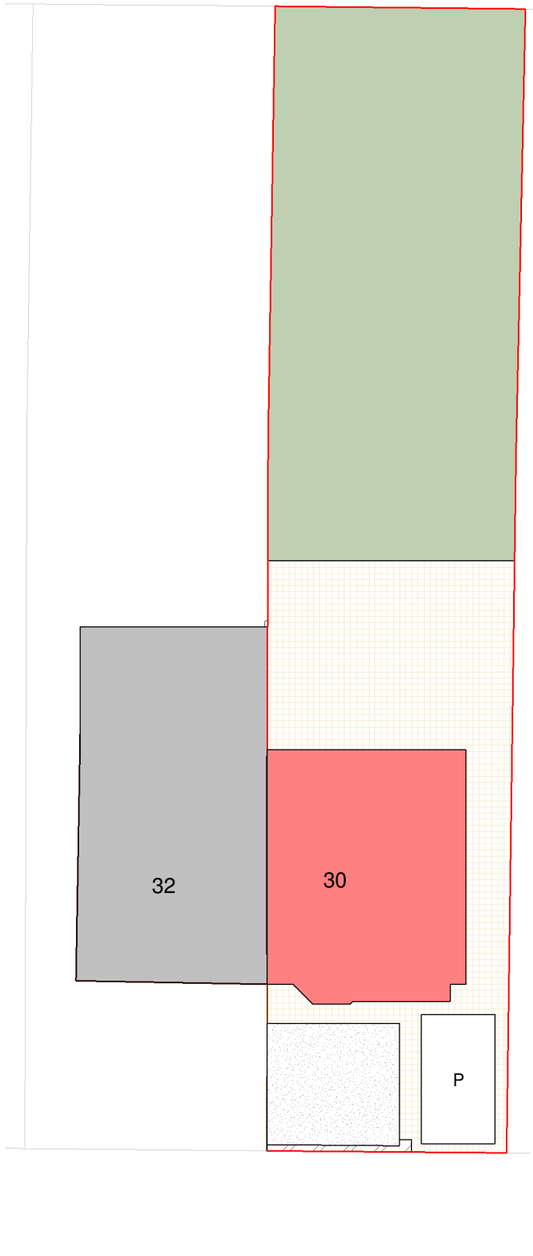

Timber clad bin store
Top and front opening



CEDRIC ROAD

2 Site - Proposed
1 : 200

North

2 0 2 4 6 8 10
SCALE 1: 200 m

PROJECT	30 Cedric Road		
TITLE	Site - Existing & Proposed		
CLIENT	Heller		

PROJECT NUMBER	DRAWING NUMBER	REV
GSS23033.2	502	2

DRAWN BY	CHECKED BY	DATE	SCALE (@ A1)
CB	SG	03/01/2024	1 : 200

No.	Description	Date
2	Revised 502	24/01/2024
1	BUIDING REGS	17/01/2024

STATUS: BUILDING REGS

GOLD SKETCH
S T U D I O S
www.goldsketch.co.uk info@goldsketch.co.uk 0161 792 9595

NOTES
© COPYRIGHT : ALL RIGHTS RESERVED.
THIS DRAWING MUST NOT BE REPRODUCED WITHOUT PRIOR WRITTEN CONSENT.
DRAWING TO BE USED FOR THE STATUS INDICATED ONLY.
ALL DIMENSIONS AND SETTING OUT SHALL BE CHECKED AND CONFIRMED ON SITE. ANY DISCREPANCIES TO BE REPORTED TO THE DESIGNER PRIOR TO THE COMMENCEMENT OF ANY WORK. ALL WORK AND MATERIALS TO BE IN ACCORDANCE WITH CURRENT STATUTORY LEGISLATION, RELEVANT CODES OF PRACTICE AND BRITISH STANDARDS. ALL DIMENSIONS ON THIS DRAWING ARE IN MILLIMETRES (UNLESS OTHERWISE STATED).