

80 Braemar Road, Manchester

alterations and additions to an existing residence

Drawing no. Drawing title

- TP2.1 Location Plan
- TP3.1 Plans - Existing
- TP5.1 Elevations - Existing
- TP5.2 Elevations - Existing



07940 123 631
tommy@floccstudio.co.uk

Flocc Studio Ltd.
Studio 157 Harcourt Street
Reddish SK56UP
07940 123 631
tommy@floccstudio.co.uk

Client:

James Ohara


				1:1250@A3
--	--	--	--	-----------

This drawing is the property of FLOCC Studio Limited therefore, will require the express written authorisation of FLOCC Studio Ltd. for its total or partial reproduction, as well as exploitation, distribution and marketing.

Do not scale this drawing. All dimensions are to be verified on site and any discrepancies reported before commencement of any work.

[illegible]

**FOR PLANNING
APPROVAL**

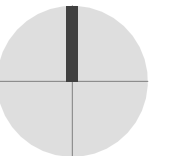

flocc

Client

Project Description

Project Number **BRA080**

Drawing Title



Location Plan

Drawing Number	Scale
----------------	-------


TP2 1 1.1250 ©

TP2.1 1:1250 @ A3



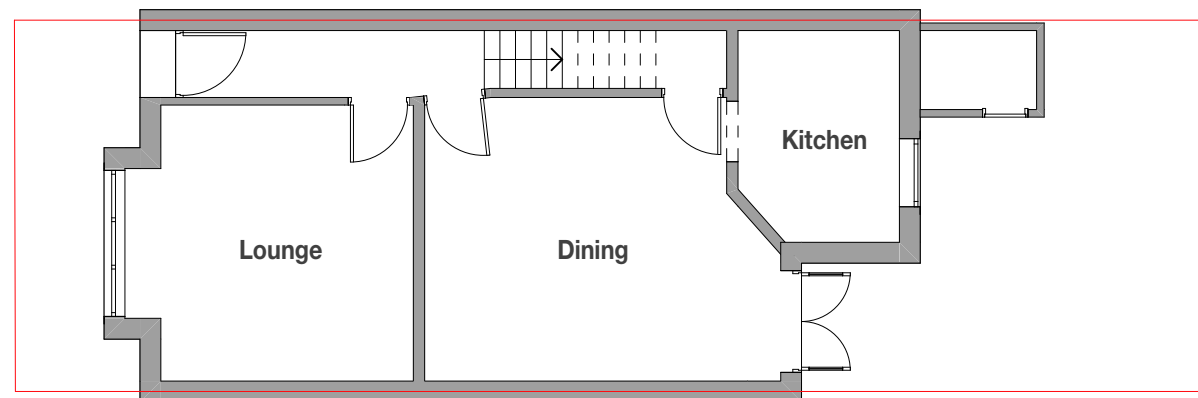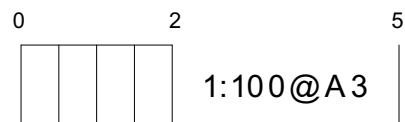

Existing - Ground Floor Plan

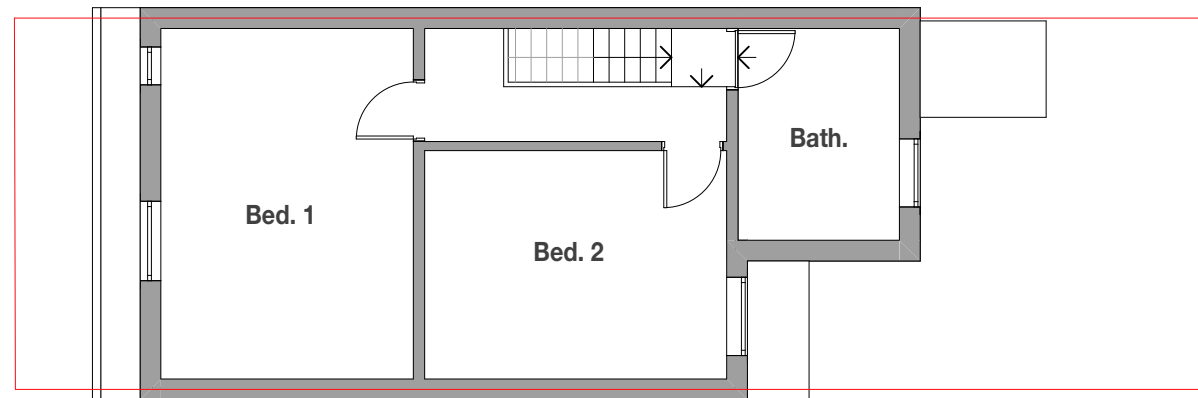

Existing - First Floor Plan

Copyright © FLOCC Studio Ltd. All rights reserved.


This drawing is the property of FLOCC Studio Limited therefore, will require the express written authorisation of FLOCC Studio Ltd. for its total or partial reproduction, as well as exploitation, distribution and marketing.

These drawings are for the purpose of achieving town planning approval only.

Do not scale this drawing. All dimensions are to be verified on site and any discrepancies reported before commencement of any work.

[illegible]

**FOR PLANNING
APPROVAL**

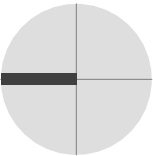

flocc

Flocc Studio Ltd.
157 Harcourt Street
Stockport SK56UP
+44 161 307 1766
info@floccstudio.co.uk

Client

James Ohara

Project Description

80 Braemar Road, Manchester

Project Number **BRA080**

Drawing Title

Plans - Existing

Drawing Number	Scale
----------------	-------

TP3.1 1:100 @ A

This drawing is the property of FLOCC Studio Limited therefore, will require the express written authorisation of FLOCC Studio Ltd. for its total or partial reproduction, as well as exploitation, distribution and marketing.

These drawings are for the purpose of achieving town planning approval only.

Do not scale this drawing. All dimensions are to be verified on site and any discrepancies reported before commencement of any work.

[illegible]

**FOR PLANNING
APPROVAL**

flocc

Flocc Studio Ltd.
157 Harcourt Street
Stockport SK56UP
+44 161 307 1766
info@floccstudio.co.uk

Client

James Ohara

Project Description

80 Braemar Road, Manchester

Project Number **BRA080**

Drawing Title

Elevations - Existing

Drawing Number	Scale
----------------	-------

TP5.1 1:100 @ A

TP5.1 1:100 @ A

First Floor Plan

Ground Floor Plan

Existing Front Elevation

First Floor Plan

Ground Floor Plan

Existing Rear Elevation

This drawing is the property of FLOCC Studio Limited therefore, will require the express written authorisation of FLOCC Studio Ltd. for its total or partial reproduction, as well as exploitation, distribution and marketing.

These drawings are for the purpose of achieving town planning approval only.

Do not scale this drawing. All dimensions are to be verified on site and any discrepancies reported before commencement of any work.

[illegible]

**FOR PLANNING
APPROVAL**

flocc

Flocc Studio Ltd.
157 Harcourt Street
Stockport SK56UP
+44 161 307 1766
info@floccstudio.co.uk

Client

James Ohara

Project Description

80 Braemar Road, Manchester

Project Number **BRA080**

Drawing Title

Elevations - Existing

Drawing Number	Scale
----------------	-------

TP5.2 1:100 @ A

TP5.2 1:100 @ A

Existing Side Elevation


Existing Side Elevation

******NOTE******

- perspectives are provided for visual aid only. Refer to drawings for all information.

******NOTE******

- perspectives are provided for visual aid only. Refer to drawings for all information.

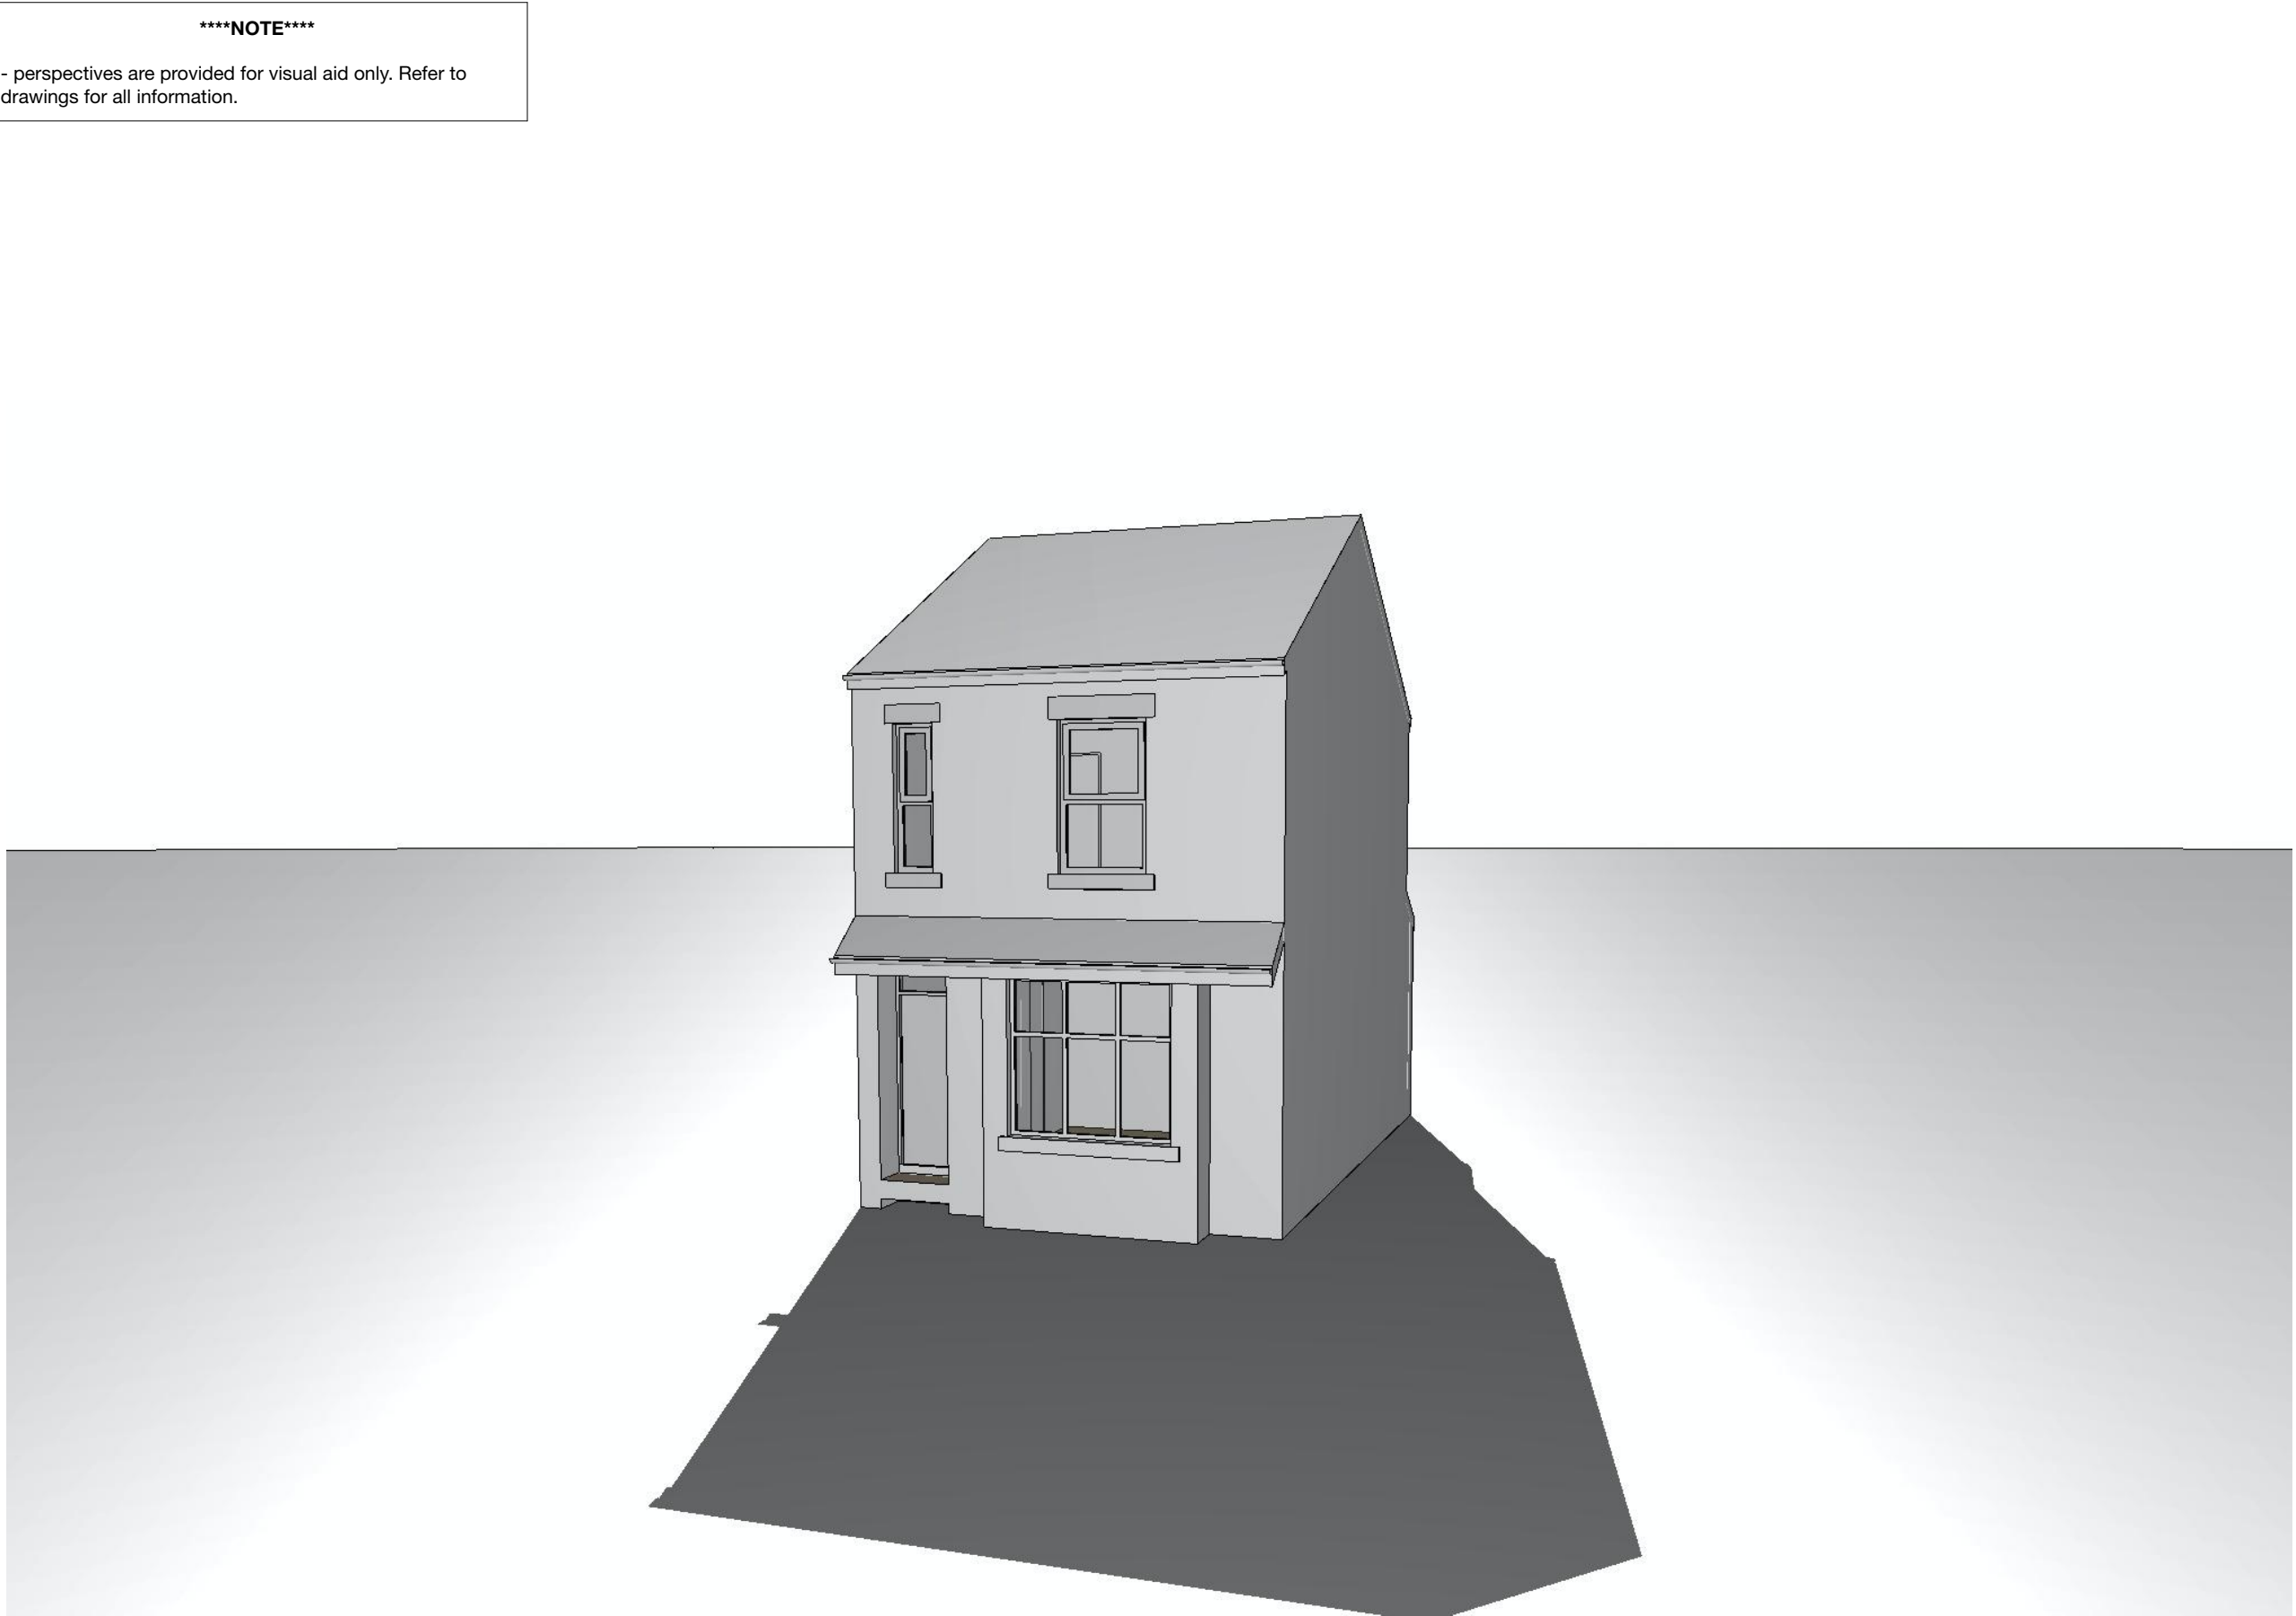

Copyright © FLOCC Studio Ltd. All rights reserved.

Copyright © FLOCC Studio Ltd. All rights reserved.

This drawing is the property of FLOCC Studio Limited therefore, will require the express written authorisation of FLOCC Studio Ltd. for its total or partial reproduction, as well as exploitation, distribution and marketing.

These drawings are for the purpose of achieving town planning approval only.

Do not scale this drawing. All dimensions are to be verified on site and any discrepancies reported before commencement of any work.

[illegible]

**FOR PLANNING
APPROVAL**

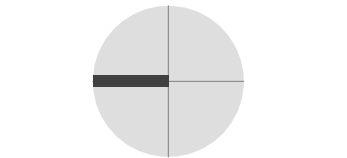

flocc

Flocc Studio Ltd.
157 Harcourt Street
Stockport SK56UP
+44 161 307 1766
info@floccstudio.co.uk

Client _____

James Ohara

Project Description

80 Braemar Road, Manchester

Project Number **BRA080**

Drawing Title

Perspective 01

Drawing Number	Scale
----------------	-------

WD9.1 @ A3

****NOTE****

- perspectives are provided for visual aid only. Refer to drawings for all information.

- perspectives are provided for visual aid only. Refer to drawings for all information.


This drawing is the property of FLOCC Studio Limited therefore, will require the express written authorisation of FLOCC Studio Ltd. for its total or partial reproduction, as well as exploitation, distribution and marketing.

These drawings are for the purpose of achieving town planning approval only.

Do not scale this drawing. All dimensions are to be verified on site and any discrepancies reported before commencement of any work.

[illegible]

**FOR PLANNING
APPROVAL**

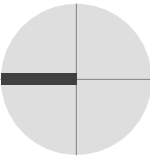

flocc

**157 Harcourt Street
Stockport SK56UP**

+44 161 307 1766
info@floccstudio.co.uk

James Ohara

80 Braemar Road, Manchester

Drawing Title

Perspective 02

Drawing Number	Scale
----------------	-------

WD9.2

@ A3




******NOTE******

- perspectives are provided for visual aid only. Refer to drawings for all information.

******NOTE******

- perspectives are provided for visual aid only. Refer to drawings for all information.

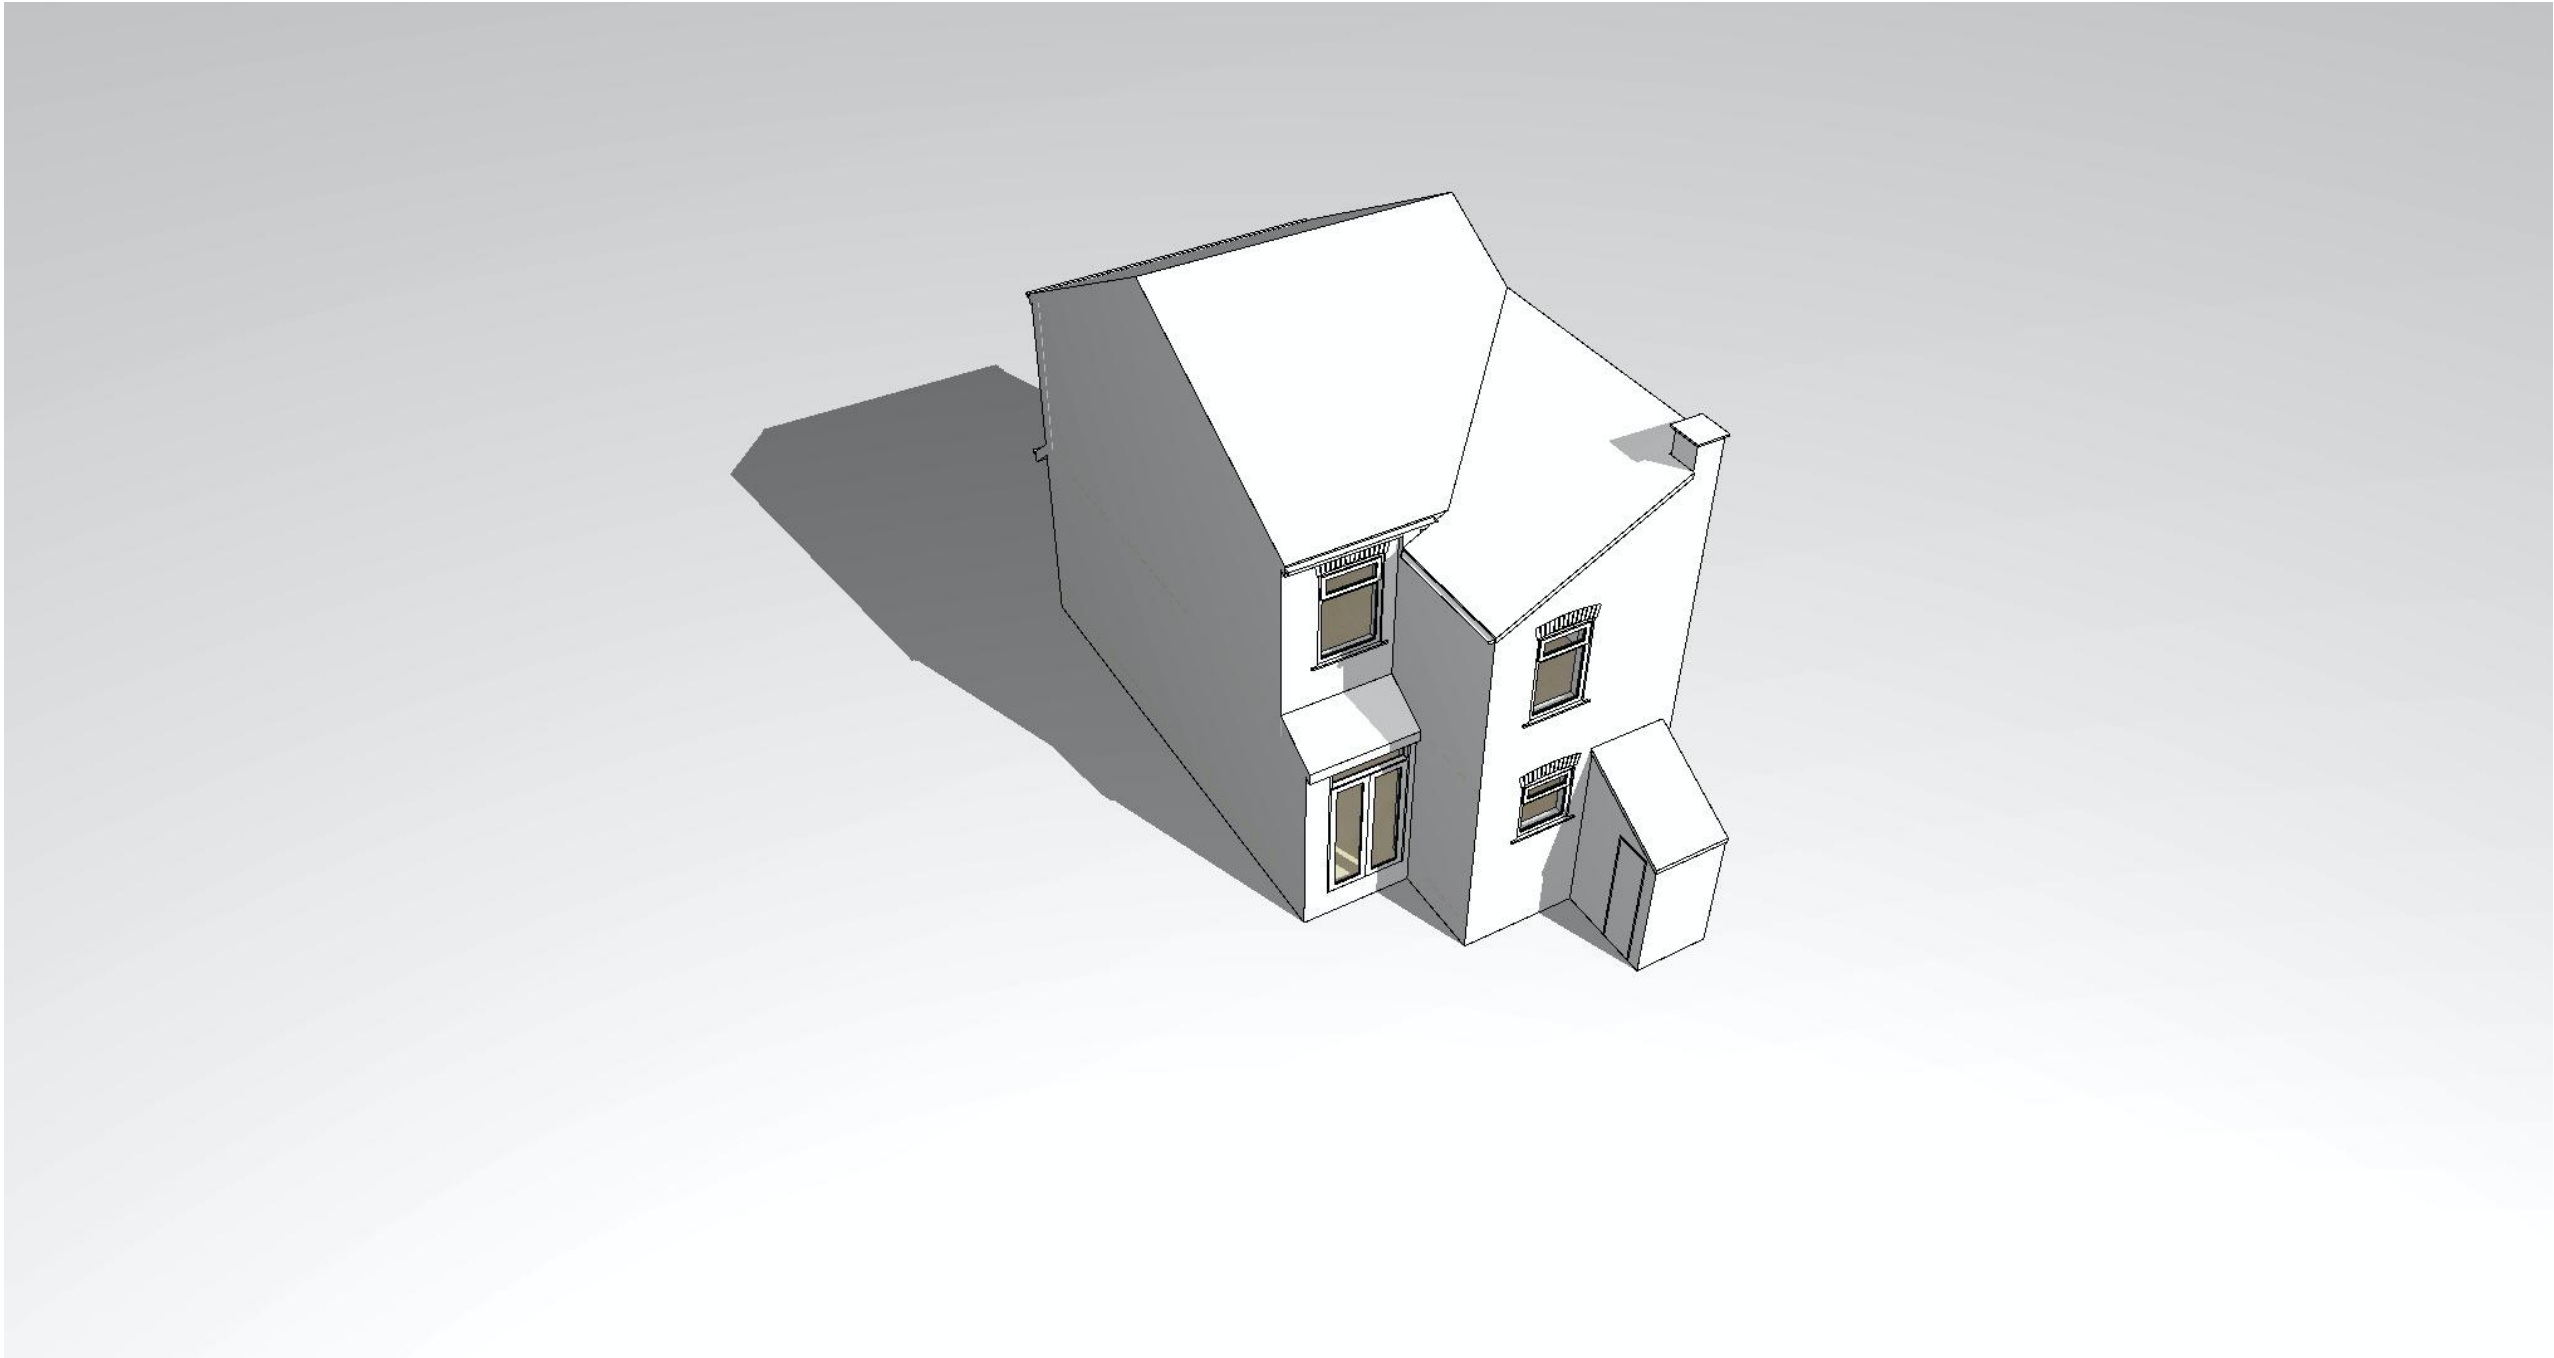

Copyright © FLOCC Studio Ltd. All rights reserved.


This drawing is the property of FLOCC Studio Limited therefore, will require the express written authorisation of FLOCC Studio Ltd. for its total or partial reproduction, as well as exploitation, distribution and marketing.

These drawings are for the purpose of achieving town planning approval only.

Do not scale this drawing. All dimensions are to be verified on site and any discrepancies reported before commencement of any work.

[illegible]

**FOR PLANNING
APPROVAL**

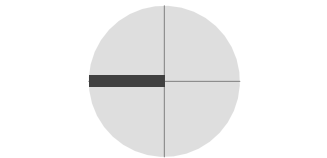

flocc

Flocc Studio Ltd.
157 Harcourt Street
Stockport SK56UP
+44 161 307 1766
info@floccstudio.co.uk

Client

James Ohara

Project Description

80 Braemar Road, Manchester

Project Number **BRA080**

Drawing Title

Perspective 03

Drawing Number Scale


WD9.3 @ A3

******NOTE******

- perspectives are provided for visual aid only. Refer to drawings for all information.

******NOTE******

- perspectives are provided for visual aid only. Refer to drawings for all information.

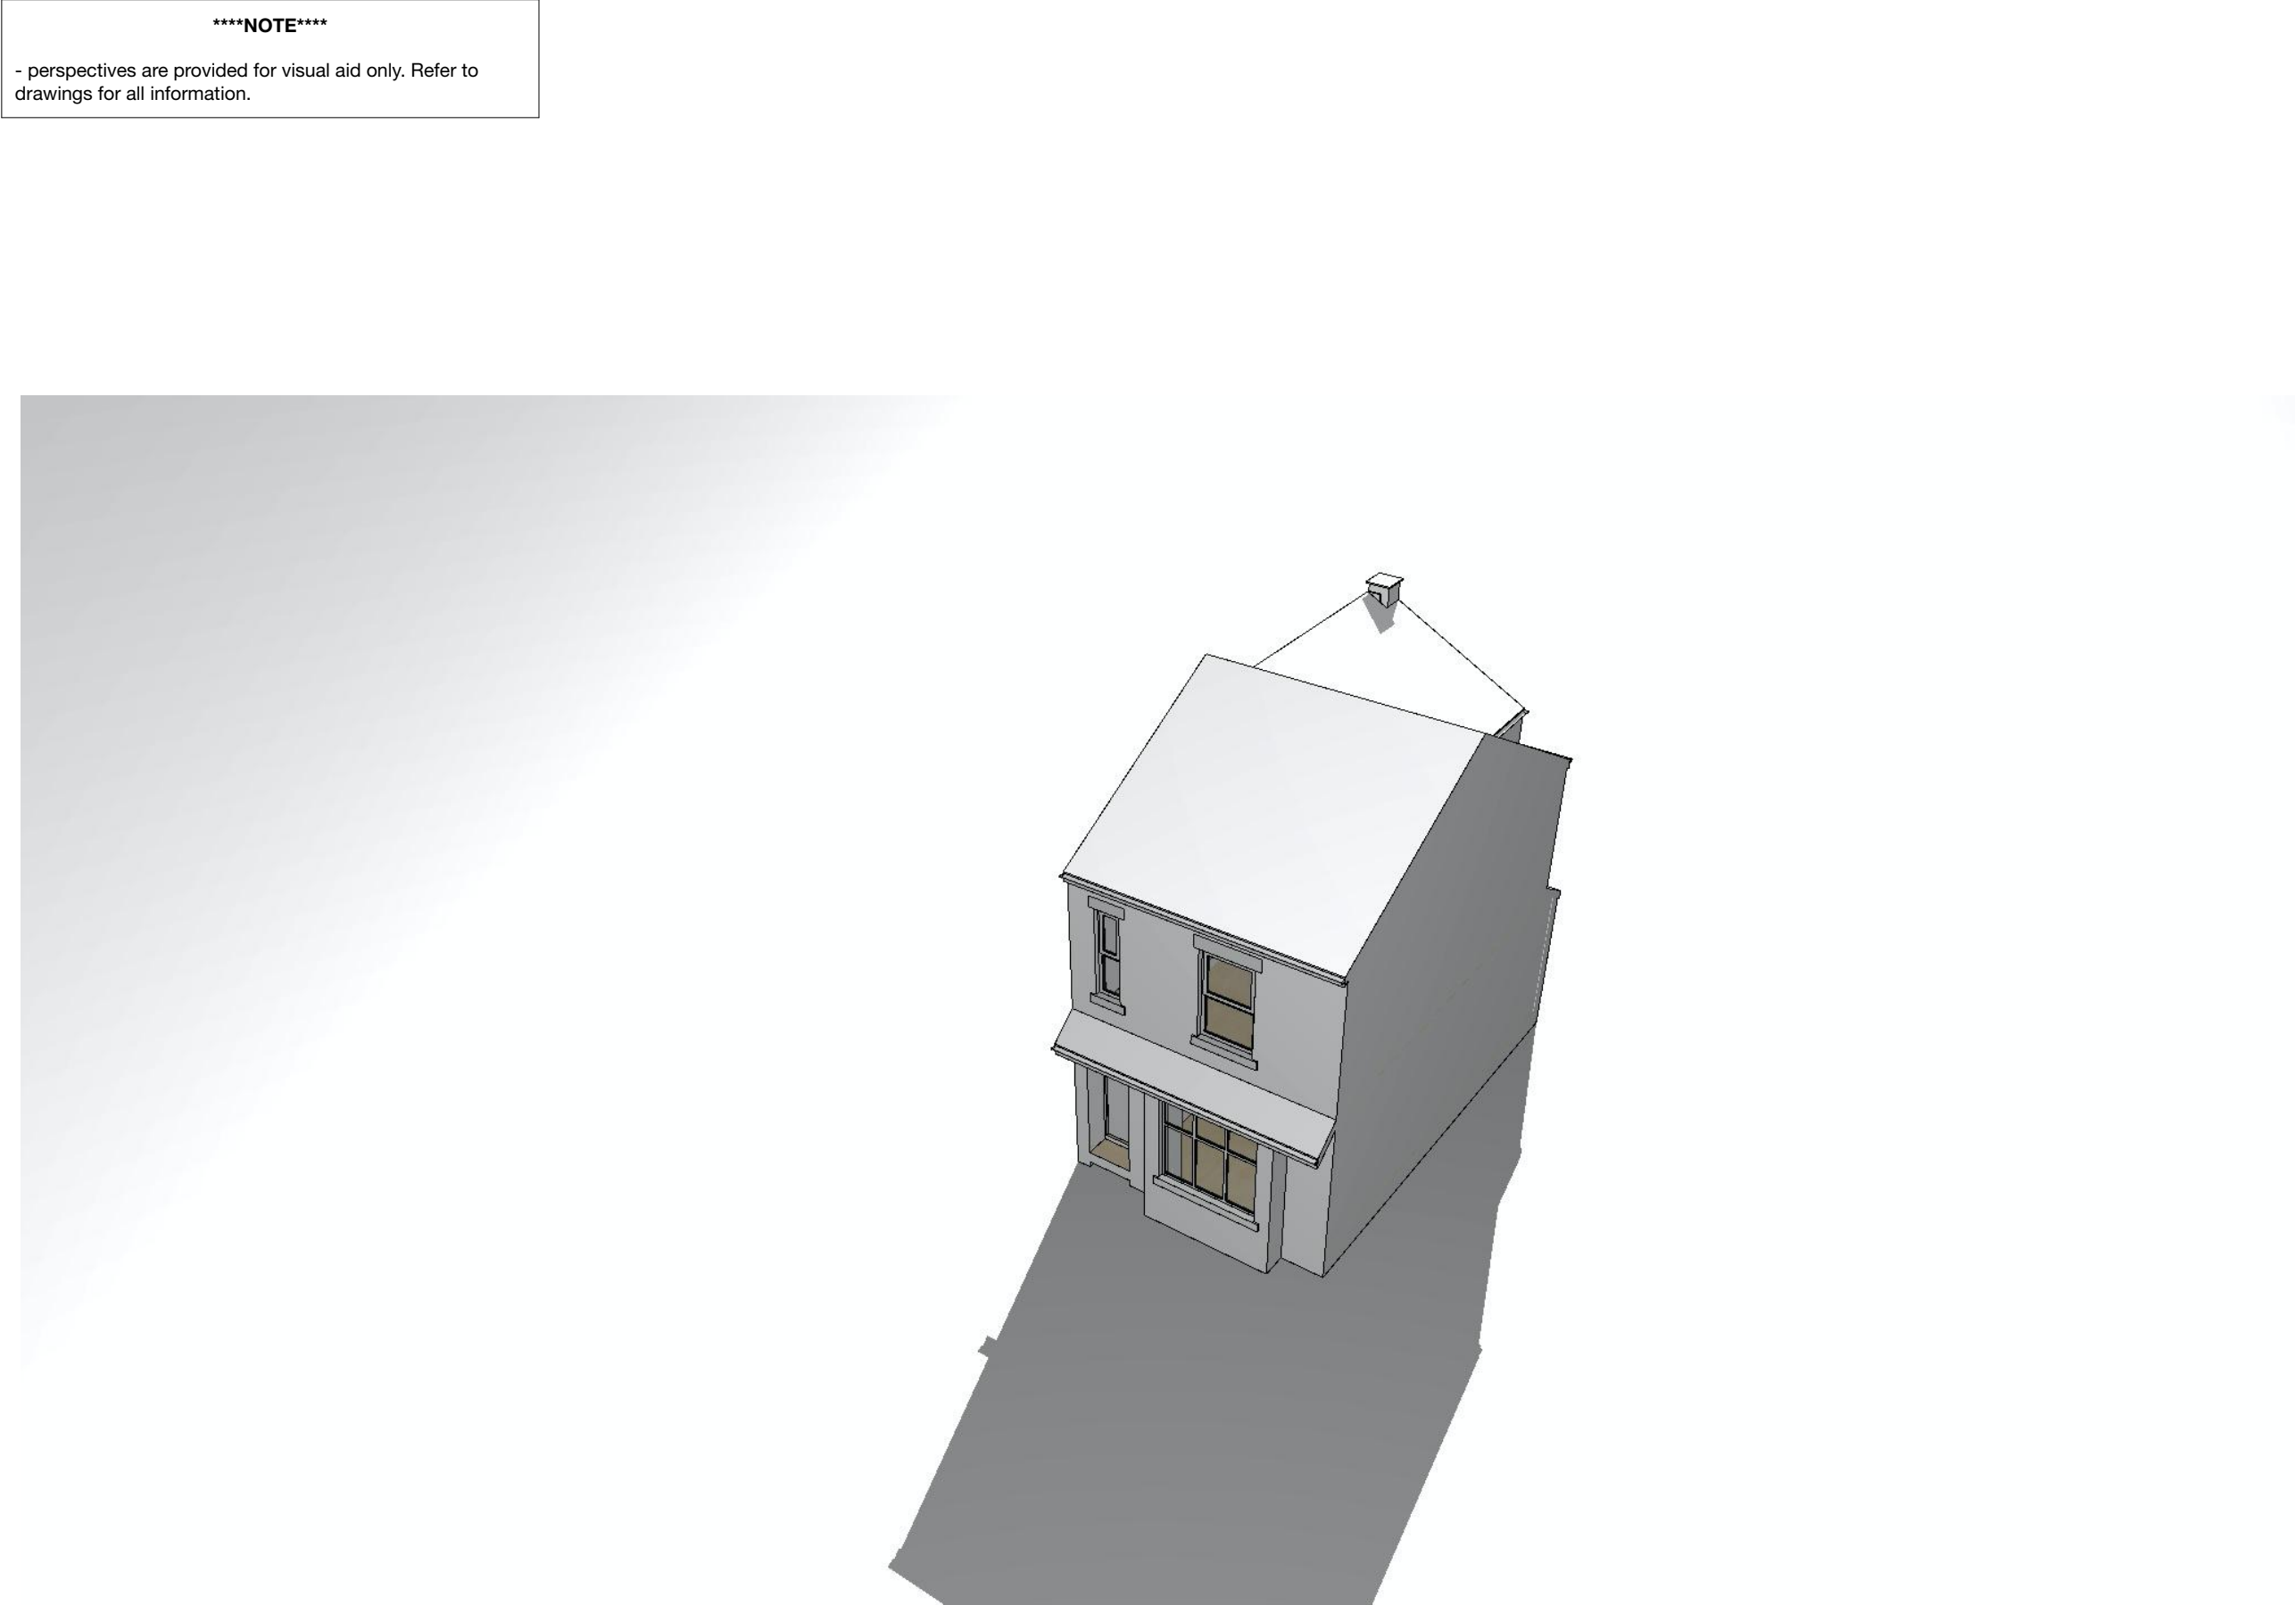

Copyright © FLOCC Studio Ltd. All rights reserved.

This drawing is the property of FLOCC Studio Limited therefore, will require the express written authorisation of FLOCC Studio Ltd. for its total or partial reproduction, as well as exploitation, distribution and marketing.

These drawings are for the purpose of achieving town planning approval only.

Do not scale this drawing. All dimensions are to be verified on site and any discrepancies reported before commencement of any work.

[illegible]

**FOR PLANNING
APPROVAL**

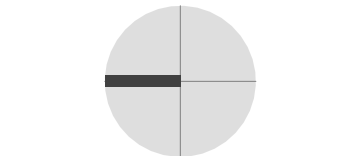

floc

Flocc Studio Ltd.

Flocc Studio Ltd.
157 Harcourt Street
Stockport SK56UP

Flocc Studio Ltd.
157 Harcourt Street
Stockport SK56UP
+44 161 307 1766
info@floccstudio.co.uk

Client _____

Client _____

James Ohara

Project Description

Project Description

80 Braemar Road, Manchester

Project Number **BRA080**

Project Number **BRA080**

Drawing Title

Project Number **BRA080**

Drawing Title

Perspective 04

Drawing Number	Scale
----------------	-------

Drawing Number Scale

WD9.4 **@ A3**

Drawing Number	Scale
----------------	-------

Drawing Number Scale

WD9.4 **@ A3**

Drawing Number Scale

WD9.4 **@ A3**