



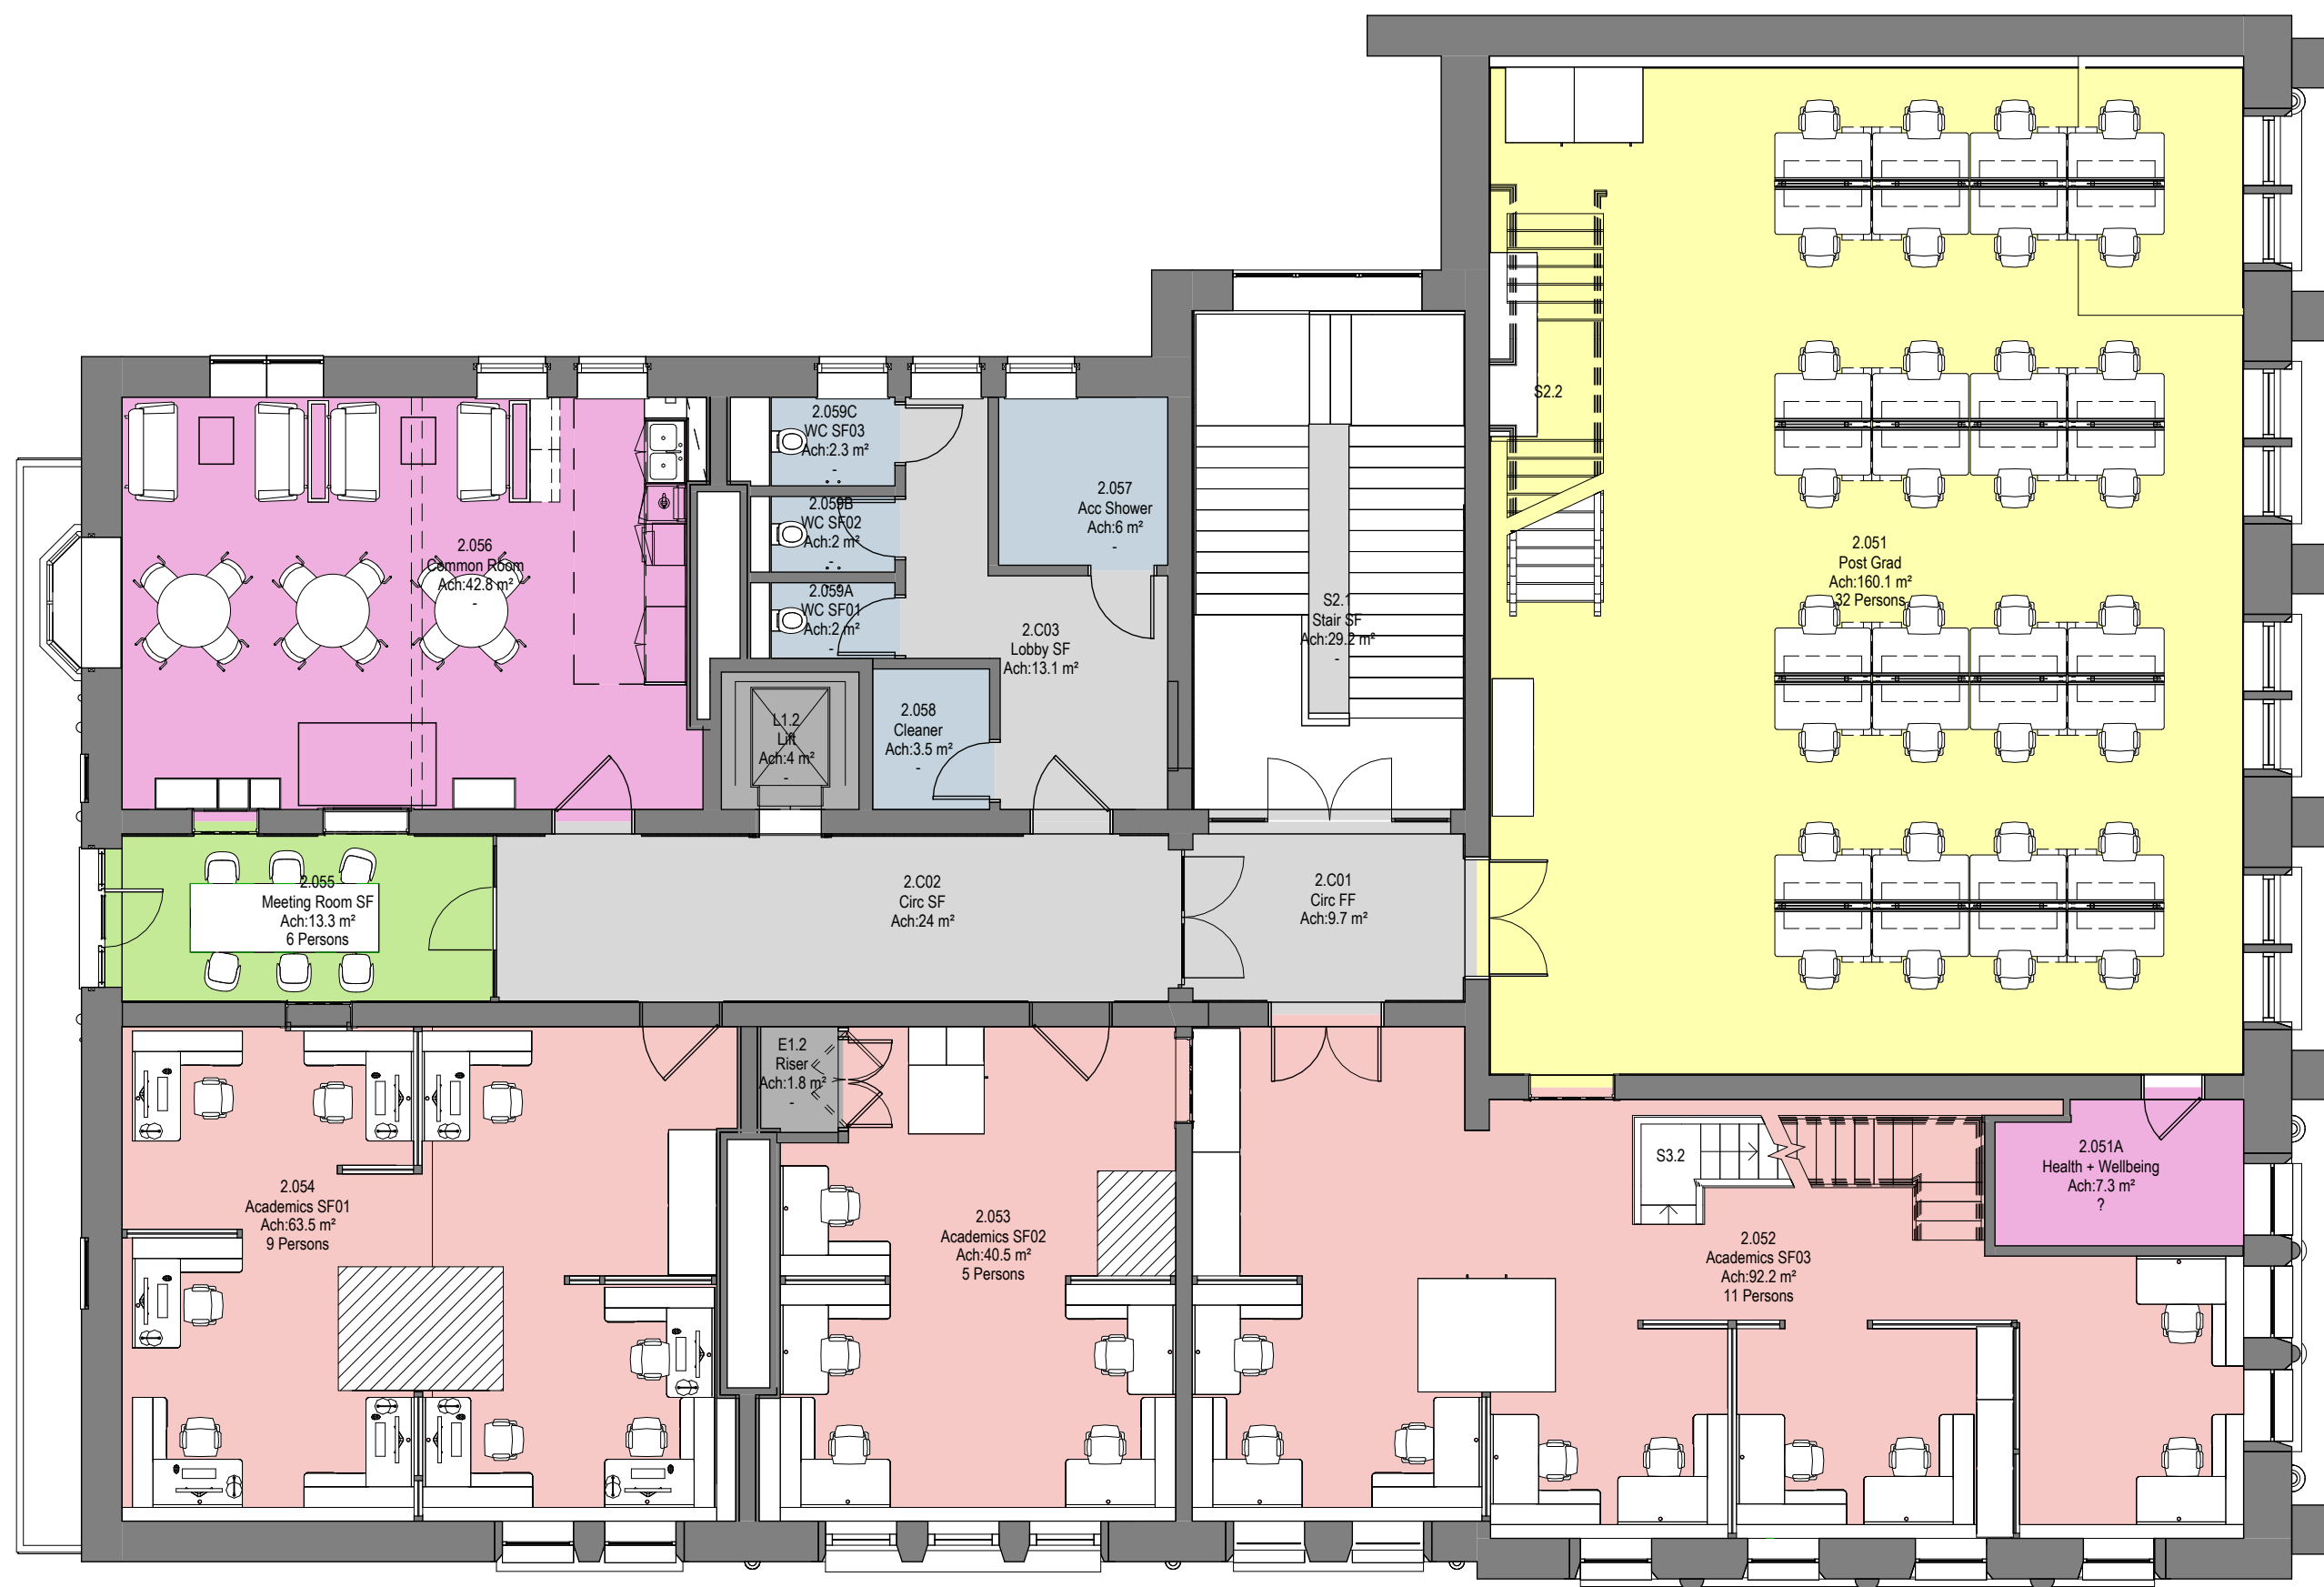

DEPARTMENT:

- Academics
- Ancillary
- Circulation
- Meeting
- Plant
- Post Graduate
- Social

- Notes:
- This drawing is copyright.
 - Do not scale dimensions from this drawing.
 - This drawing is to be read in conjunction with all other relevant drawings.
 - All discrepancies on this drawing are to be reported to the architect.
 - Do not modify any element of this drawing.
 - Use drawing only for purpose(s) issued.
 - This drawing may contain colour.

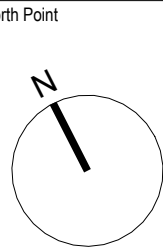

Key Plan

The following external model files are included within this drawing:

P7	2024/02/21	Drawing updated following DIA comments	AB	RM
P6	2023/12/01	Listed Building Consent Submission.	AB	RM
P5	2023/10/06	Stage 4 Issue for Costing	AB	RM
P4	2023/07/21	Preliminary Issue to Heritage Consultant	AB	RM
P3	2023/06/16	Health+Wellbeing room added	AB	RM
P2	2023/06/09	Stage 3 Preliminary	AB	RM
P1	2023/06/02	Stage 3 Preliminary Issue for costing	AB	RM
Rev	Date	Revision Notes	Drawn	Review

MANCHESTER
1824
The University of Manchester

ARCADIS

Project
Rutherford Building

Drawing Title
Proposed GA plan - Level 02

Job Number 141532	Date JAN'23	Security Classification	Drawn By EM
Scale@A2 1 : 100	Purpose LISTED BUILDING CONSENT		Reviewed By RM
Drawing Number 2012-RBUM-ARC-XX-02-DR-A-2012	Revision P7		

1 Proposed GA Plan - Level 02
1 : 100

