
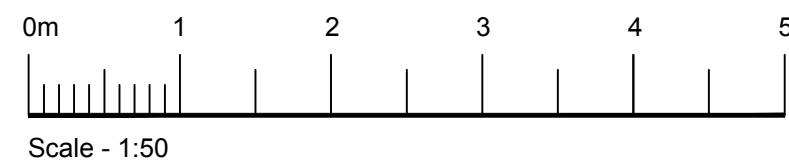
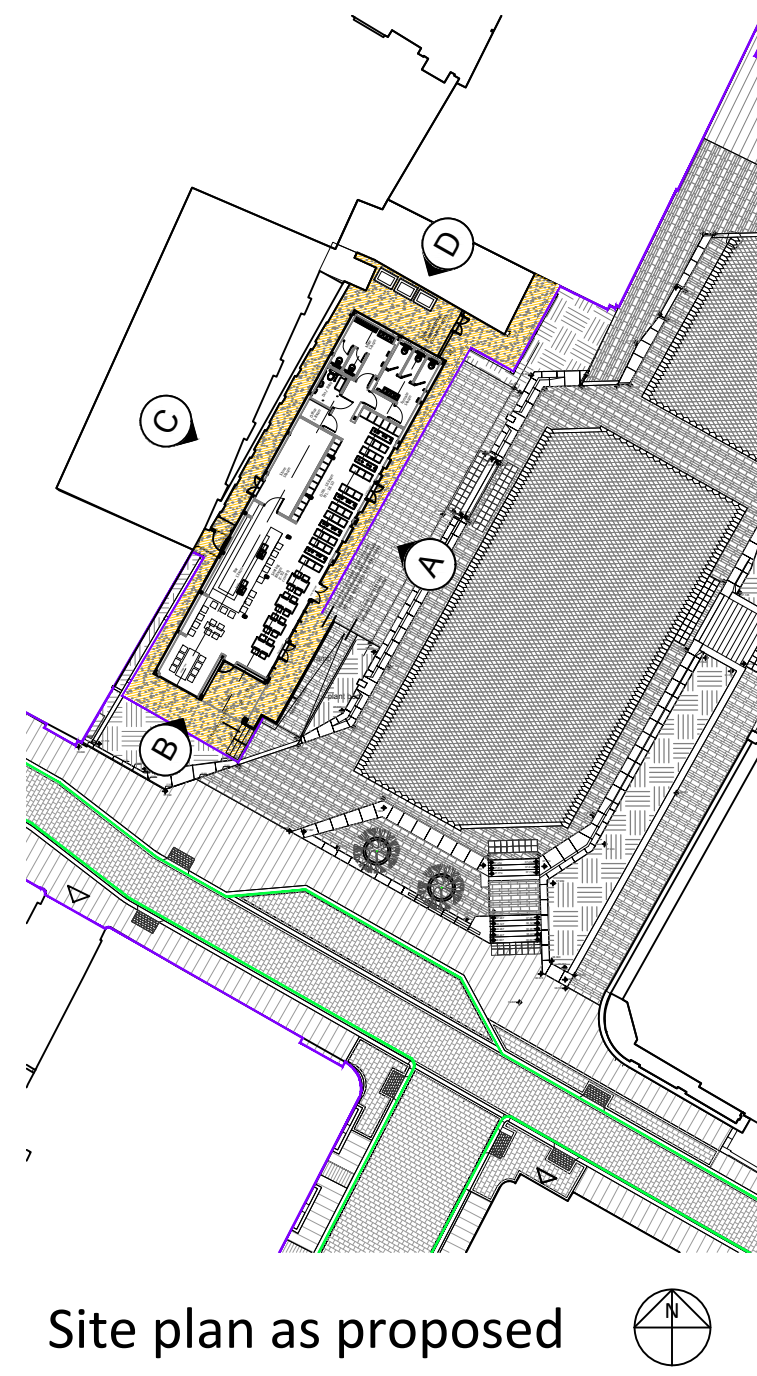
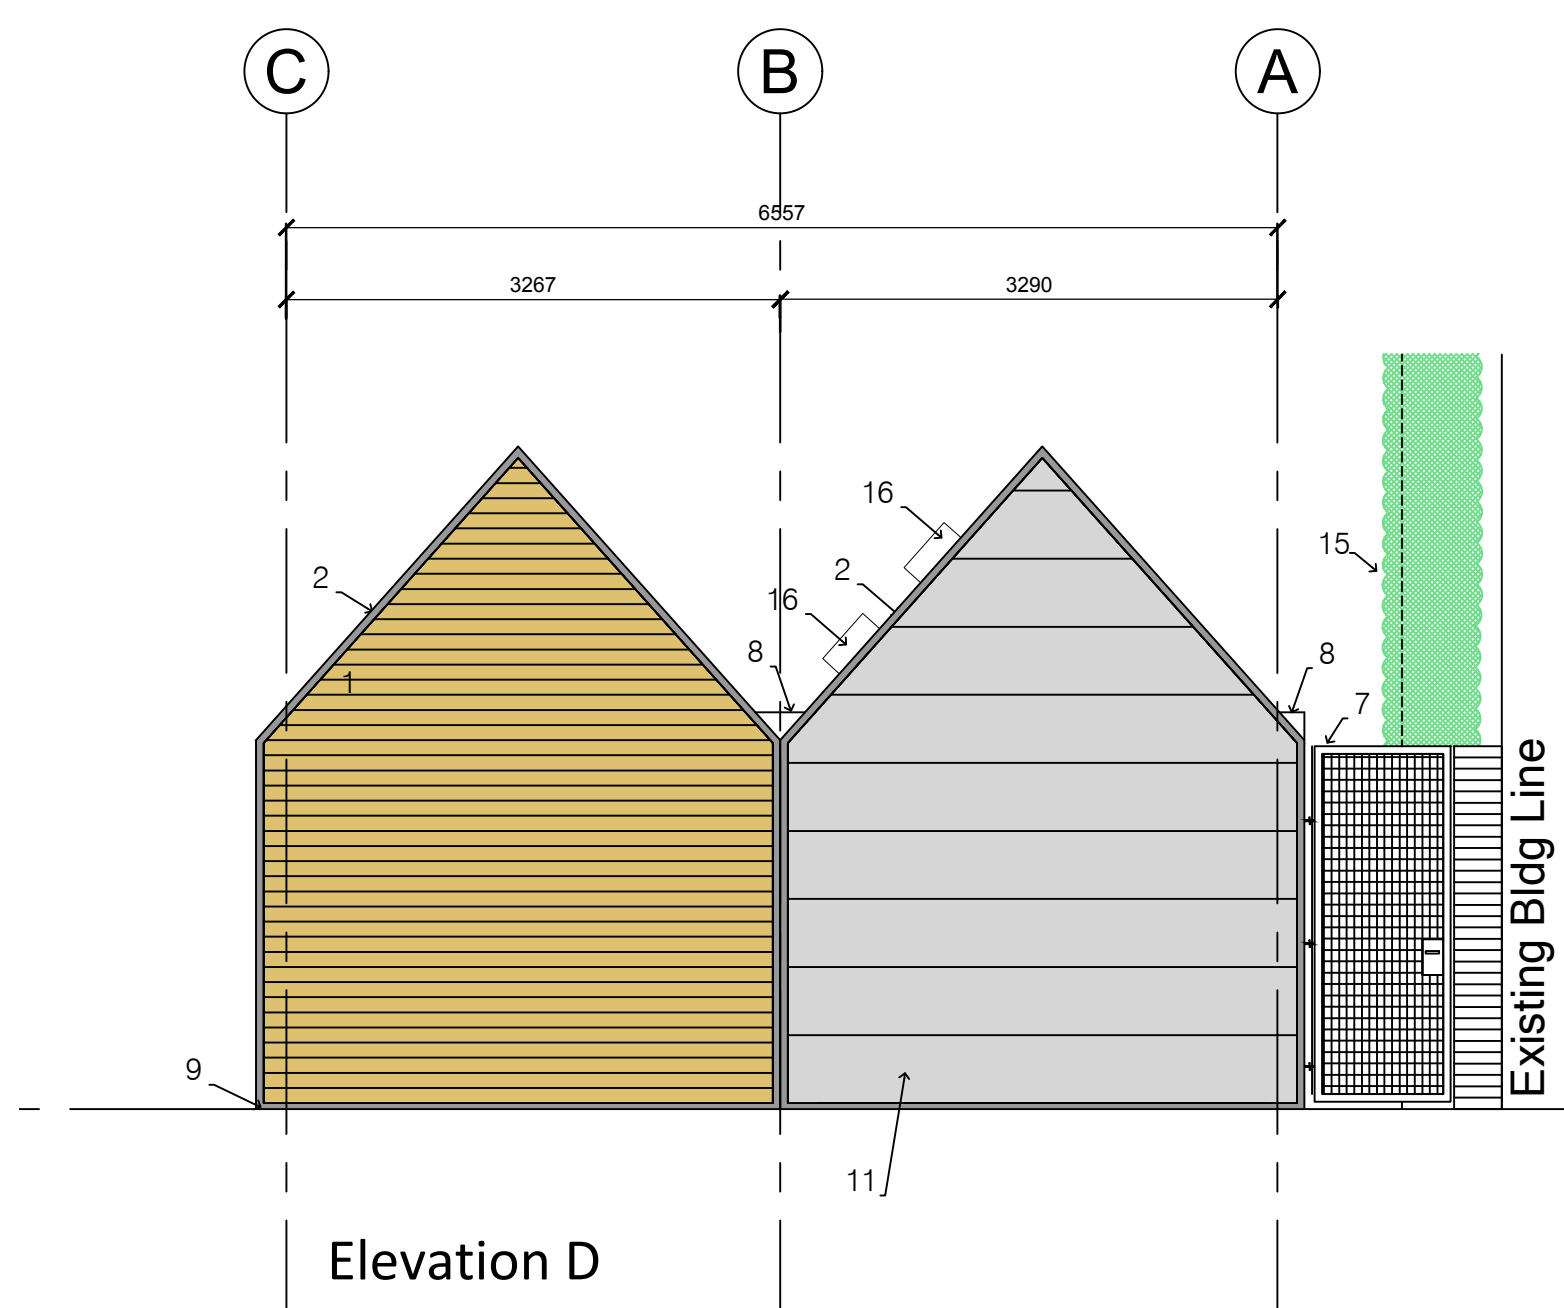
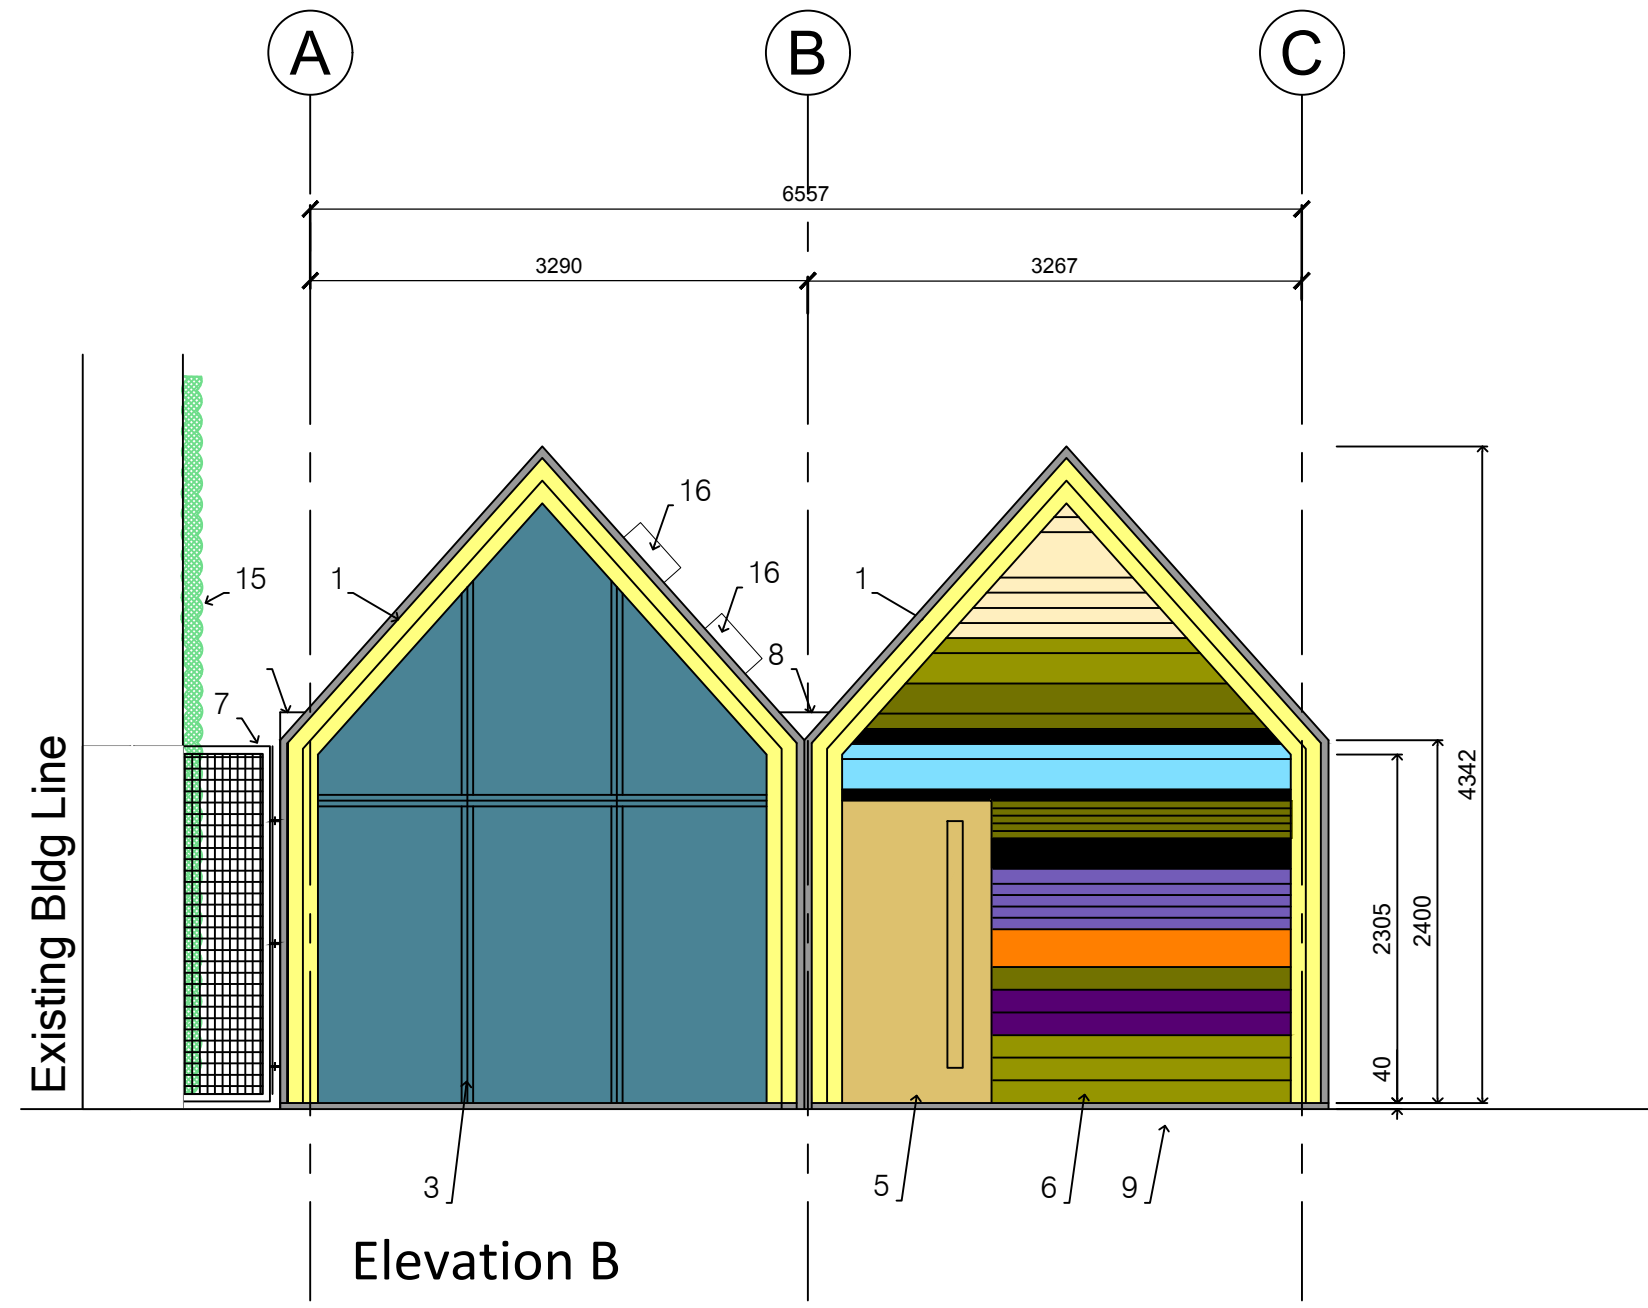
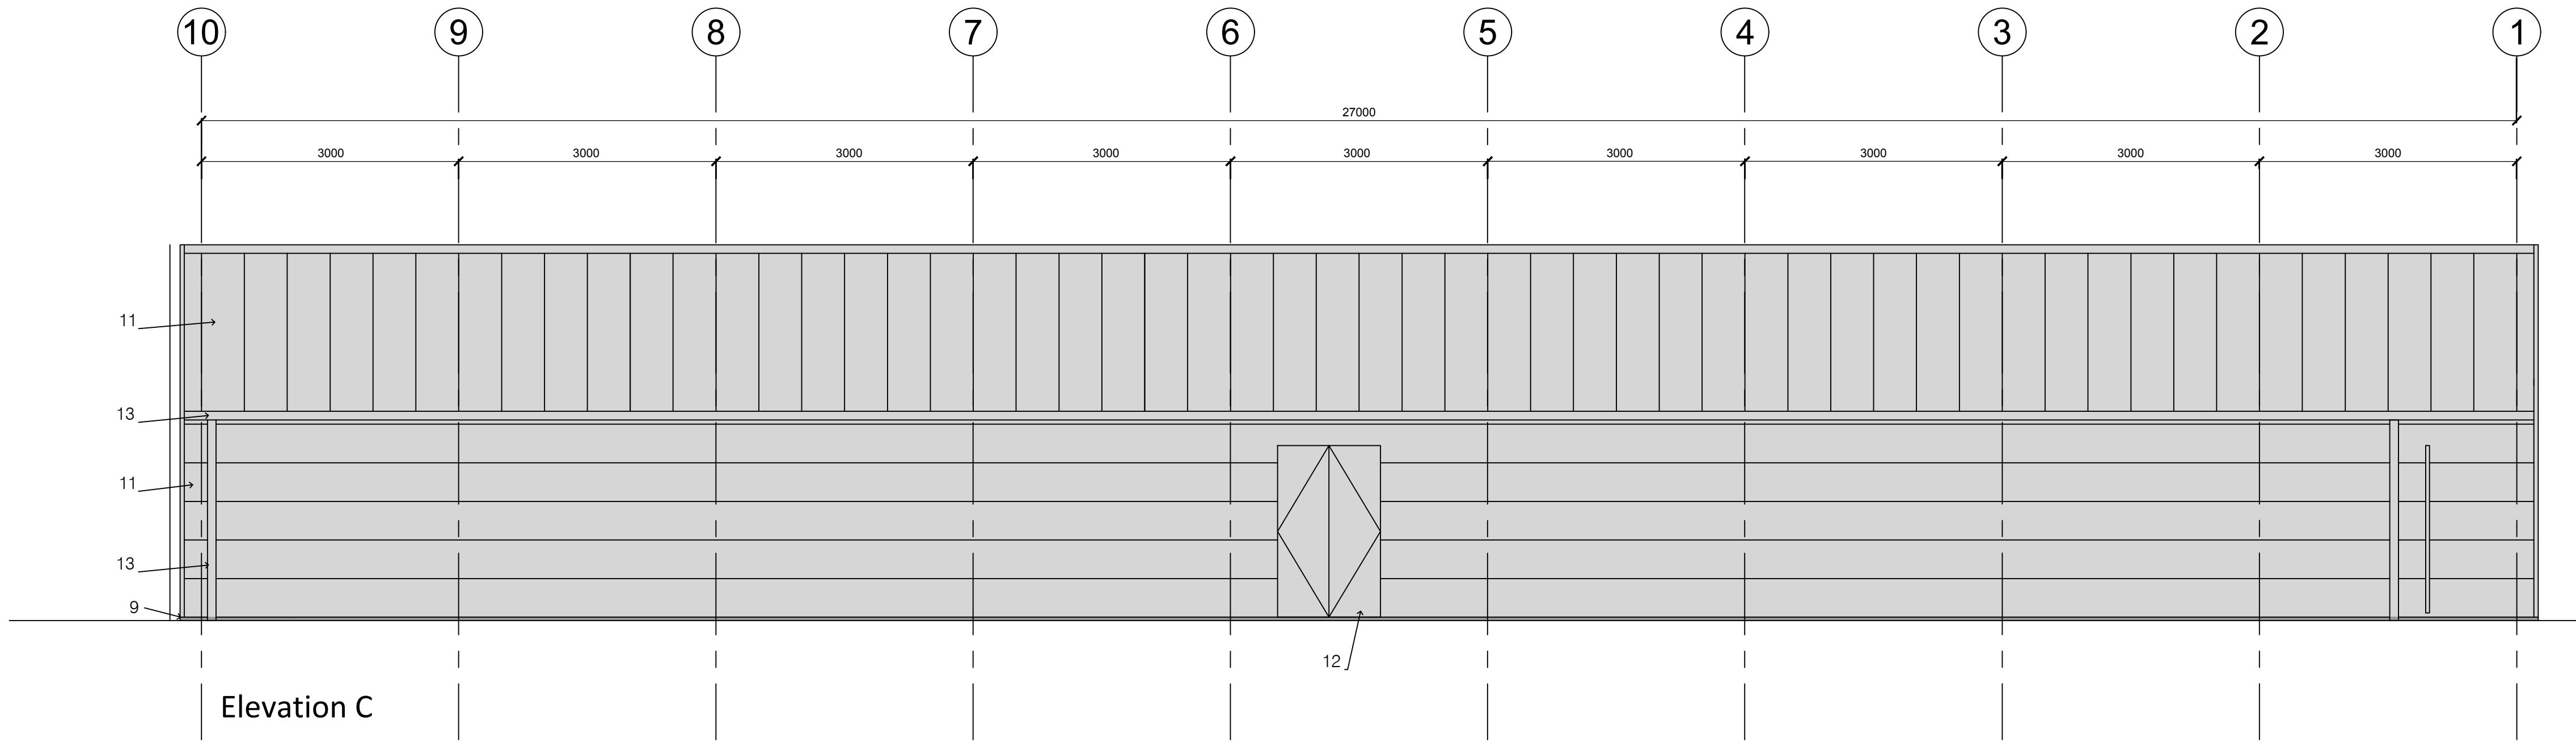


This drawing is to be read in conjunction with all other relevant technical information, statutory approvals, specifications and 3rd party information. Do not scale from this drawing. Use only dimensions provided. All dimensions and levels to be checked on site and all discrepancies must be reported to the drawings author immediately. Responsibility cannot be accepted for alteration and/or deviation from this design without the prior acknowledgement of the drawings author. Any commercial decisions relating to this information must make due allowance for dimensional and area variation resulting from the design development and construction processes as well as the requirements of statutory authorities. This drawing is to be used only for the purposes indicated. This drawing is copyright and the property of Northmill Associates Ltd (NMA) and must not be reproduced without prior written agreement. Any Intellectual Property Rights (IPR) relating to the design(s) described in this drawing belong to the originating designer and, where it is not NMA's design, no credit for the design or IPR is sought by this drawings author.

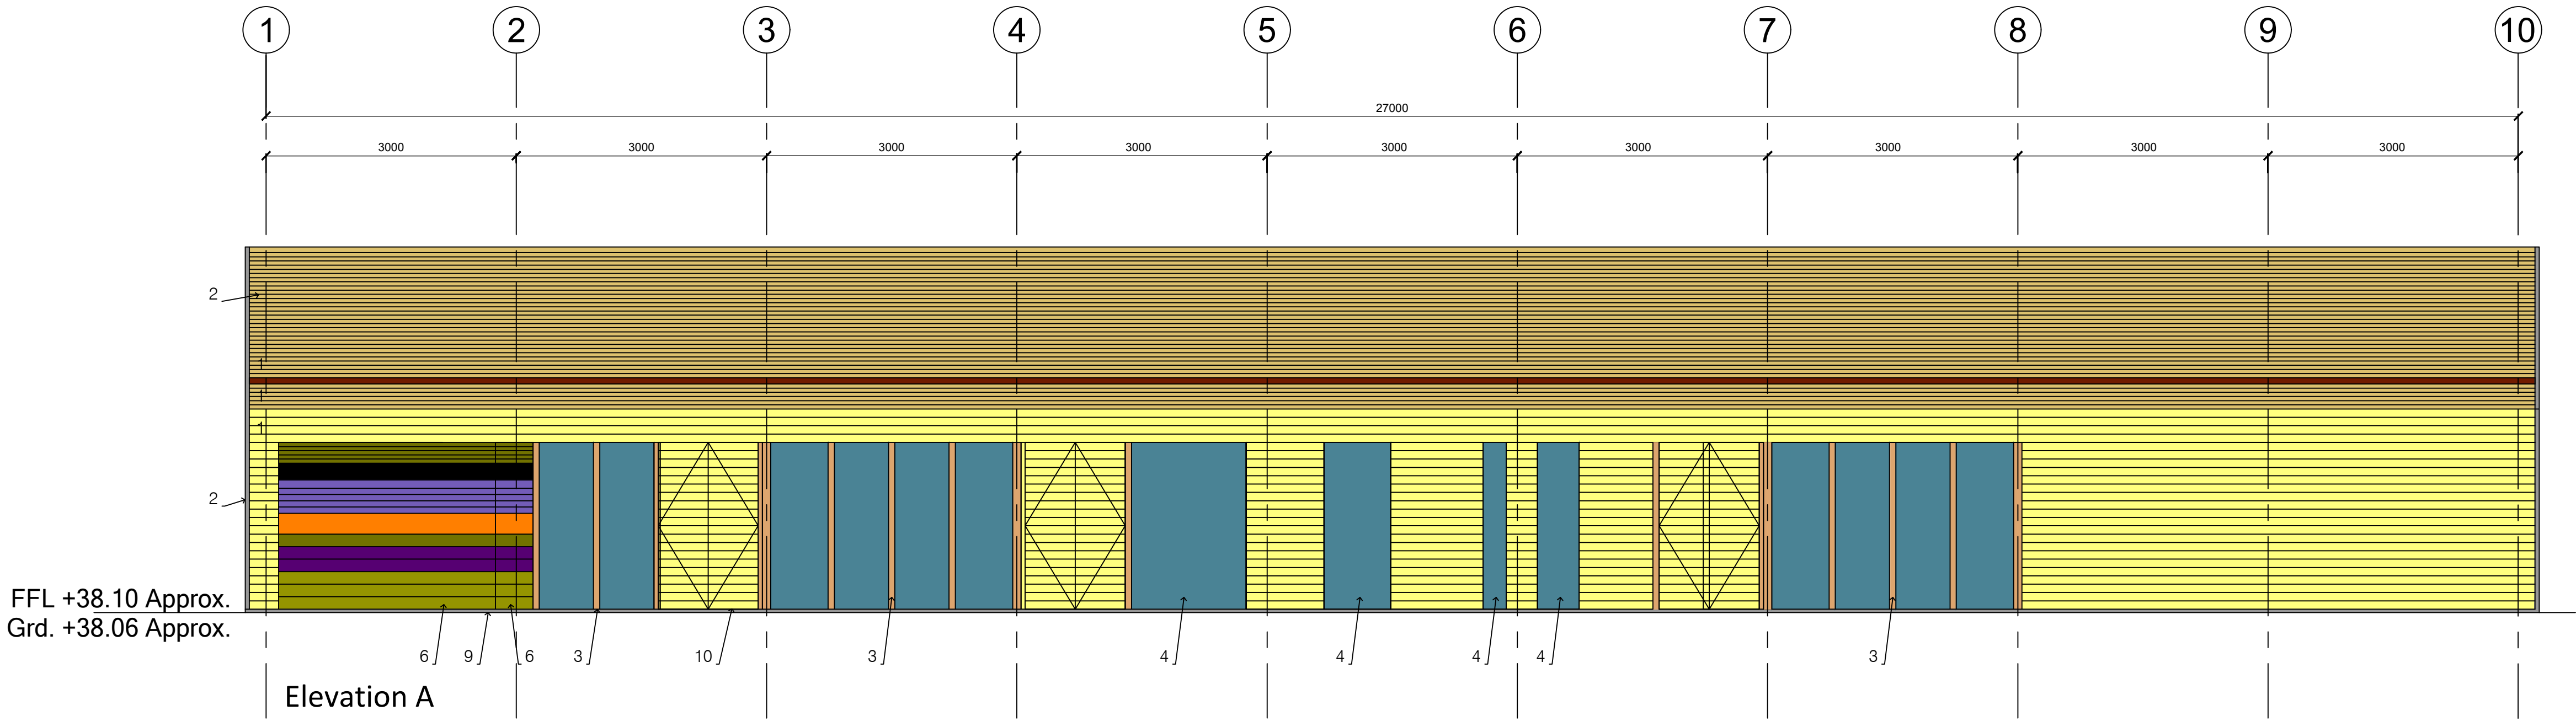

Rev	Description	By	Chk	Date
B	Notes removed	DL	MW	12.08.15
A	RLS and FFL level adjustments	DL	MW	07.08.15
-	PLANNING ISSUE	DL	MW	30.07.15
Rev	Description	By	Chk	Date
NORTHMILL associates 1 North Parade, Pennington Gardens, Manchester M1 2DA 0161 251 4311 info@northmillassociates.com				
Project PROJECT PILCROW				
Client CAPITAL PROPERTIES				
Drawing PROPOSED ELEVATIONS				
Project No: 2318 Scale @ A1 1:50 Date: 30/07/15				
Drawn: DL Checked: MW Status: Detailed Planning				
Drawing No: P(2)-J022 Revision: B				