
CONSTRUCTION

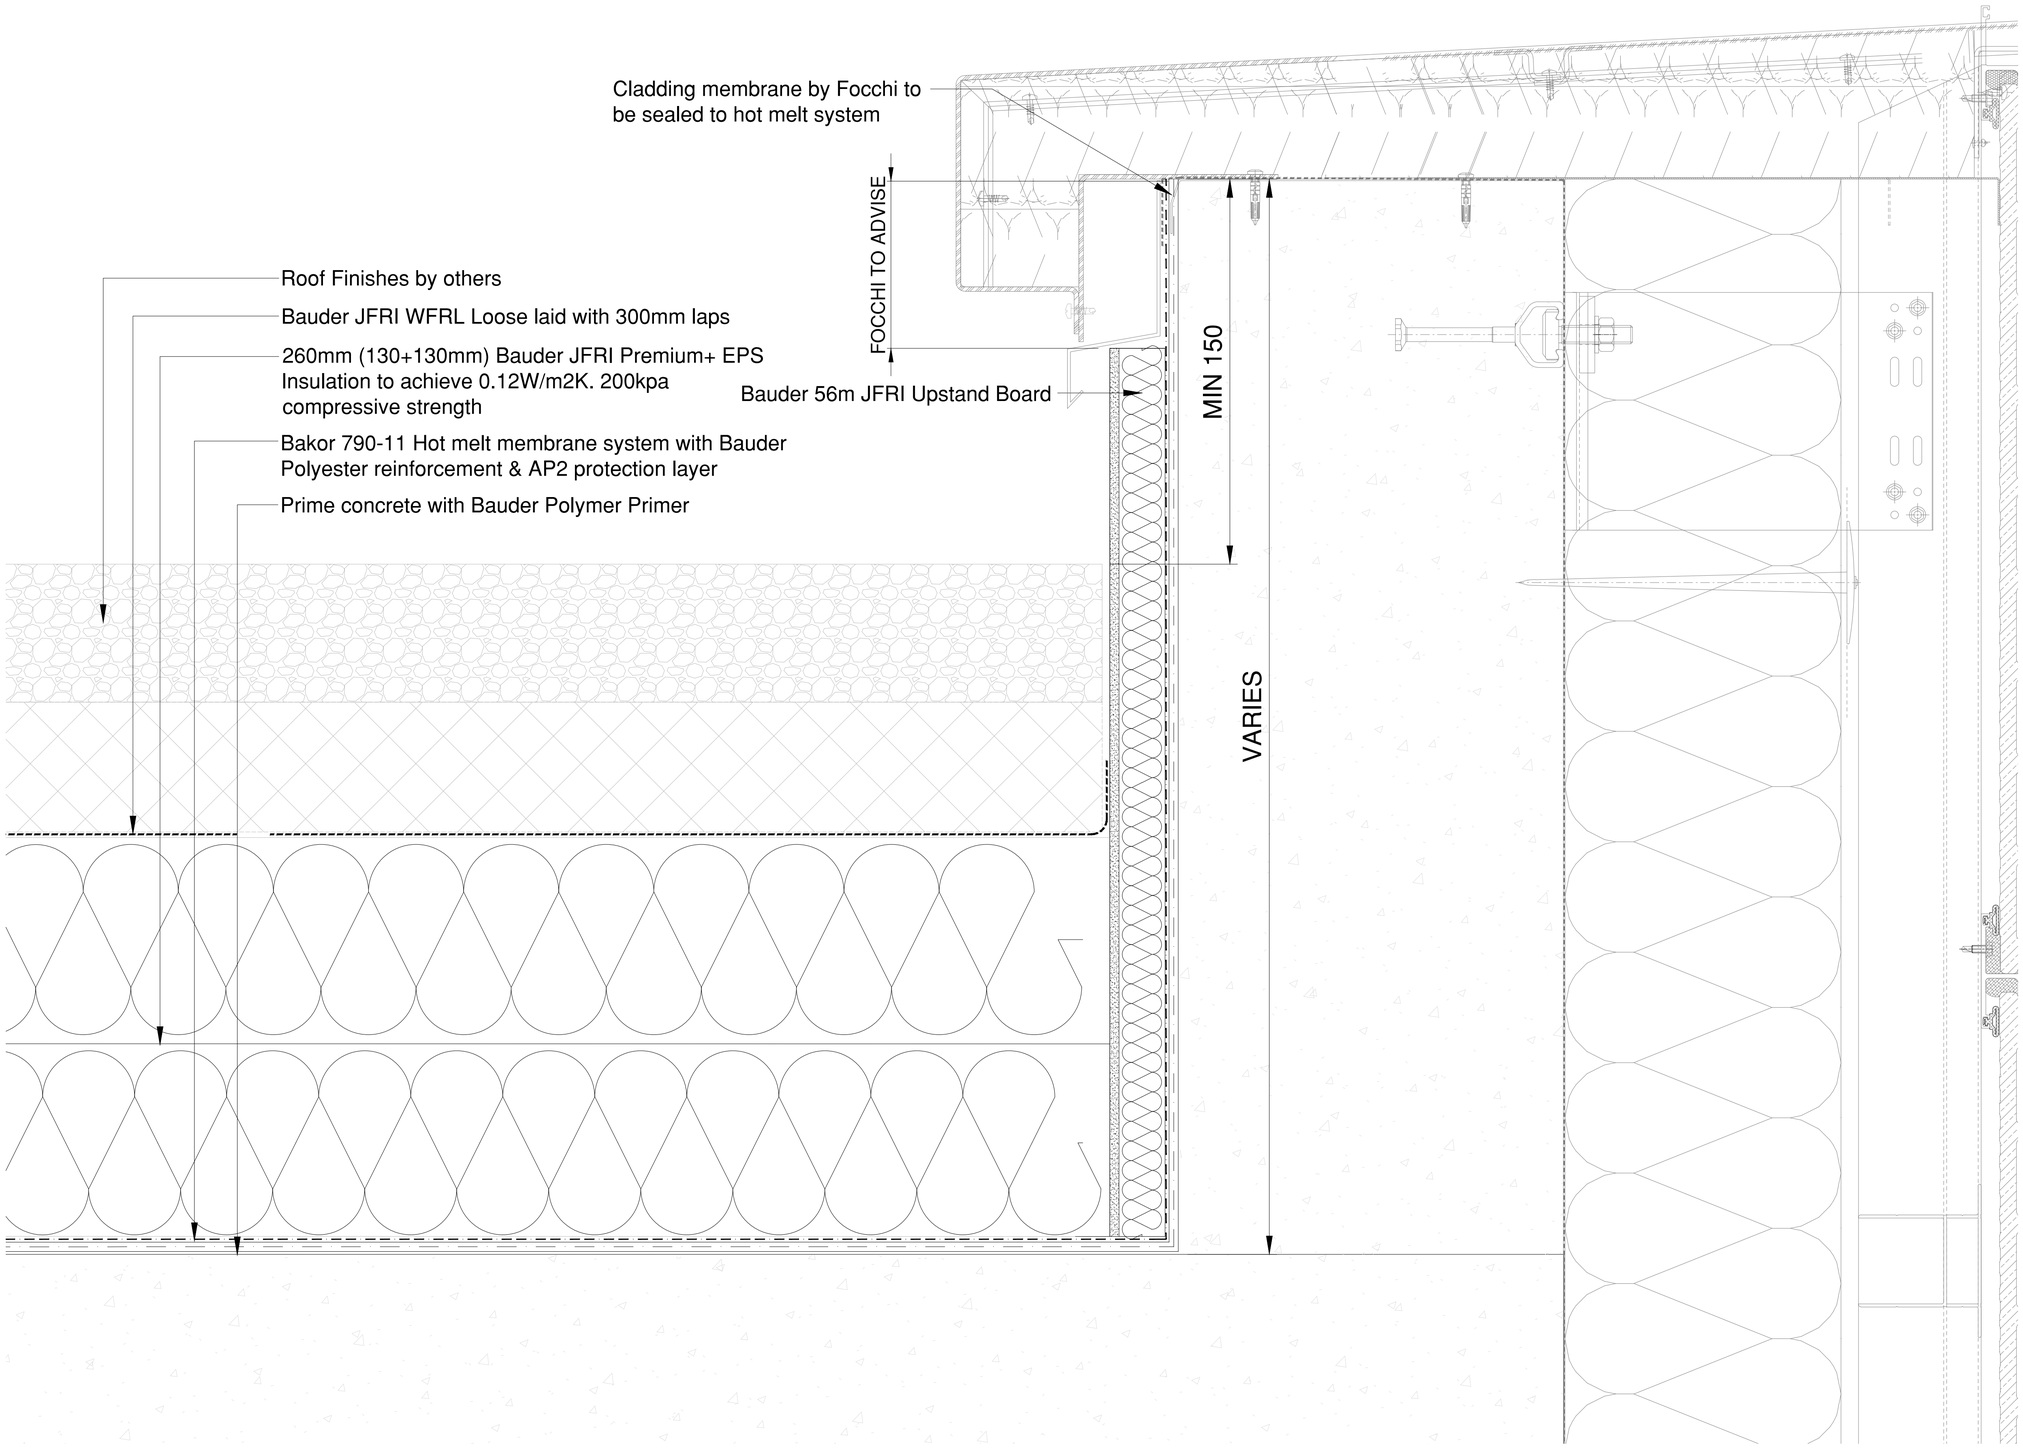


| | | |
|---|---|---|
| | | |
| | | |
| C01 | Construction Issue | 14.05.24 |
| No. | Description | Date |
| DRAWING REVISIONS | | |

PRIMESEAL

Project Name
First Street

Client
Downing

Architect
SimpsonHaugh

Drawing Title
Block D Podium
Upstand Detail to Terracotta Zone

| | |
|---|---|
| Project Number: P231 | Drawing Number: FSS-PRI-D-01-010 |
| First Issue Date: 03.05.24 | Drawn: CM |
| Scale: d.n.s | Checked: - |
| | Revision: C01 |