Code	Species	Common Name	Quant. (no.)	Habit	Tree girth (cm)	Height (m)	Size notes	Root
EVERGREEN TREES								
Qi	Quercus ilex	Holly Oak - Evergreen	**2**	specimen, from extra wide spacing	30-35cm	4-4.5m	Semi-mature, with 2.2m clear stem, underground guyed	wire rootballed
Pn'A'	Pinus nigra 'Austriaca'	Austrian Pine	**7**	specimen, from extra wide spacing	4-4.5m	4-4.5m	Semi-mature, with 2.2m clear stem, underground guyed	wire rootballed
Bu	Osmanthus aquifolium	Holly olive	**3**	Multistem specimen, from	-	3-3.5m	Multi-stem, timber staked	wire rootballed
DECIDUOUS TREES								
Al	Amelanchier lamarckii	Snowy Mespilus	**6**	Multistem specimen, from	-	3.5-4m	Multi-stem, timber staked	wire rootballed
Ls	Liquidambar styraciflua	American Sweetgum	**1**	specimen, from extra wide spacing	30-35cm	5m	Semi-mature, with 2.2m clear stem, underground guyed	wire rootballed
Pm	Prunus maackii 'Amber Beauty'	Manchurian Cherry	**6**	Multistem specimen, from	-	3-3.5m	Multi-stem, timber staked	wire rootballed
Bu'J'	Betula utilis var. Jacquemontii	Himalayan Birch	**7**	specimen, from extra wide spacing	25-30cm	4-4.5m	Semi-mature, with 2.2m clear stem, underground guyed	wire rootballed


PERENNIAL					
Code	**Botanical Name**	**Common Name**	**Size pot (Ltr)**	**Density per m2**	**Total**
As	Asplenium scolopendrium 'Undulatum'	Hart's Tongue Fern	3L	5	83
Gn	Geranium nodosum 'Silverwood'	Knotted Cranesbill	3L	5	74
Hs	Heuchera sanguinea "White Cloud'	Alum Root	2L	5	74
Bm	Brunnera macrophylla 'Jack Frost'	Siberian bugloss	2L	7	119
Lm	Lirope muscari	Big blue Lilyturf	3L	5	93
Pt	Pachysandra terminalis	Japanese Spurge	3L	5	100
Am	Astrantia major 'Shaggy'	Masterwort	2L	7	141
Ln	Luzula nivea	Snowy woodrush	3L	5	101
Tc	Tiarella cordifolia	Allegheny foamflower	2L	5	104
Ar	Ajuga reptans 'Catlin's Giant'	Bugle	2L	7	103
Bs	Blechnum spicant	Hard fern	3L	5	96
Gp	Geranium phaeum 'Margaret Wilson'	Dusky Cranesbill	2L	7	103
Pa'S'	Persicaria affinis 'Superba'	East Indian Knotweed	2L	5	120
Ds	Deschampsia flexuosa 'Tatra Gold'	Wavy Hair Grass	3L	5	120
Tg	Tellima grandiflora	Fringe Cups	2L	7	166
An	Anemone nemorosa 'Robinsoniana'	Wood anemone	9cm	9	162
EJO'	Epimedium 'Jean O'Neill'	Barrenwort	2L	7	135
Vd	Vinca difformis	Intermediate periwinkle	3L	5	113
Dp'A'	Digitalis purpurea 'Alba'	Common Foxglove	9cm	3/m2	500
Dp	Digitalis purpurea	Common Foxglove	9cm	3/m2	500

MIX 1
MIX 2
MIX 3
MIX 4
MIX 5
MIX 6

LEVEL 3					
Code	**Botanical Name**	**Common Name**	**Size pot (Ltr)**	**Density per m2**	**Total**
Sc	Sarcococca confusa	Sweet Box	2L potted hedging	5 per lin m	38
Hs	Heuchera sanguinea "White Cloud'	Alum Root	2L	5	40
Lm	Lirope muscari	Big blue Lilyturf	3L	5	44
Vd	Vinca difformis	Intermediate periwinkle	3L	5	40
Ds	Deschampsia flexuosa 'Tatra Gold'	Wavy Hair Grass	3L	5	40
Pa'S'	Persicaria affinis 'Superba'	East Indian Knotweed	2L	5	41

HEDGES					
Code	**Botanical Name**	**Common Name**	**Size pot (Ltr)**	**Density per m2**	**Total**
Ln	Lonicera nitida	Wilson's Honeysuckle	2L potted hedging	5 per lin m	52
Ej	Euonymus japonicus	Evergreen Spindle	2L potted hedging	5 per lin m	70
Sc	Sarcococca confusa	Sweet Box	2L potted hedging	5 per lin m	123

BULBS					
Code	**Botanical Name**	**Common Name**	**Density**	**Size**	**Total**
N'J'	Narcissus 'Jenny'	Daffodil	15/m2	Grade 10/11	900
Cc	Cyclamen coum	Eastern Cyclamen	15/m2	Grade 10/13	900
Gn	Galanthus nivalis	Snowdrop	15/m2	Grade 5/6	900
Ss	Scilla sibirica 'Alba'	Siberian Squill	15/m2	Grade 8+	900
Fm	Fritillaria meleagris	Snakes Head Fritillary	15/m2	Grade 5/6	900
Hn	Hyacinthoides non-scripta	English Bluebell	15/m2	Grade 6/7	900

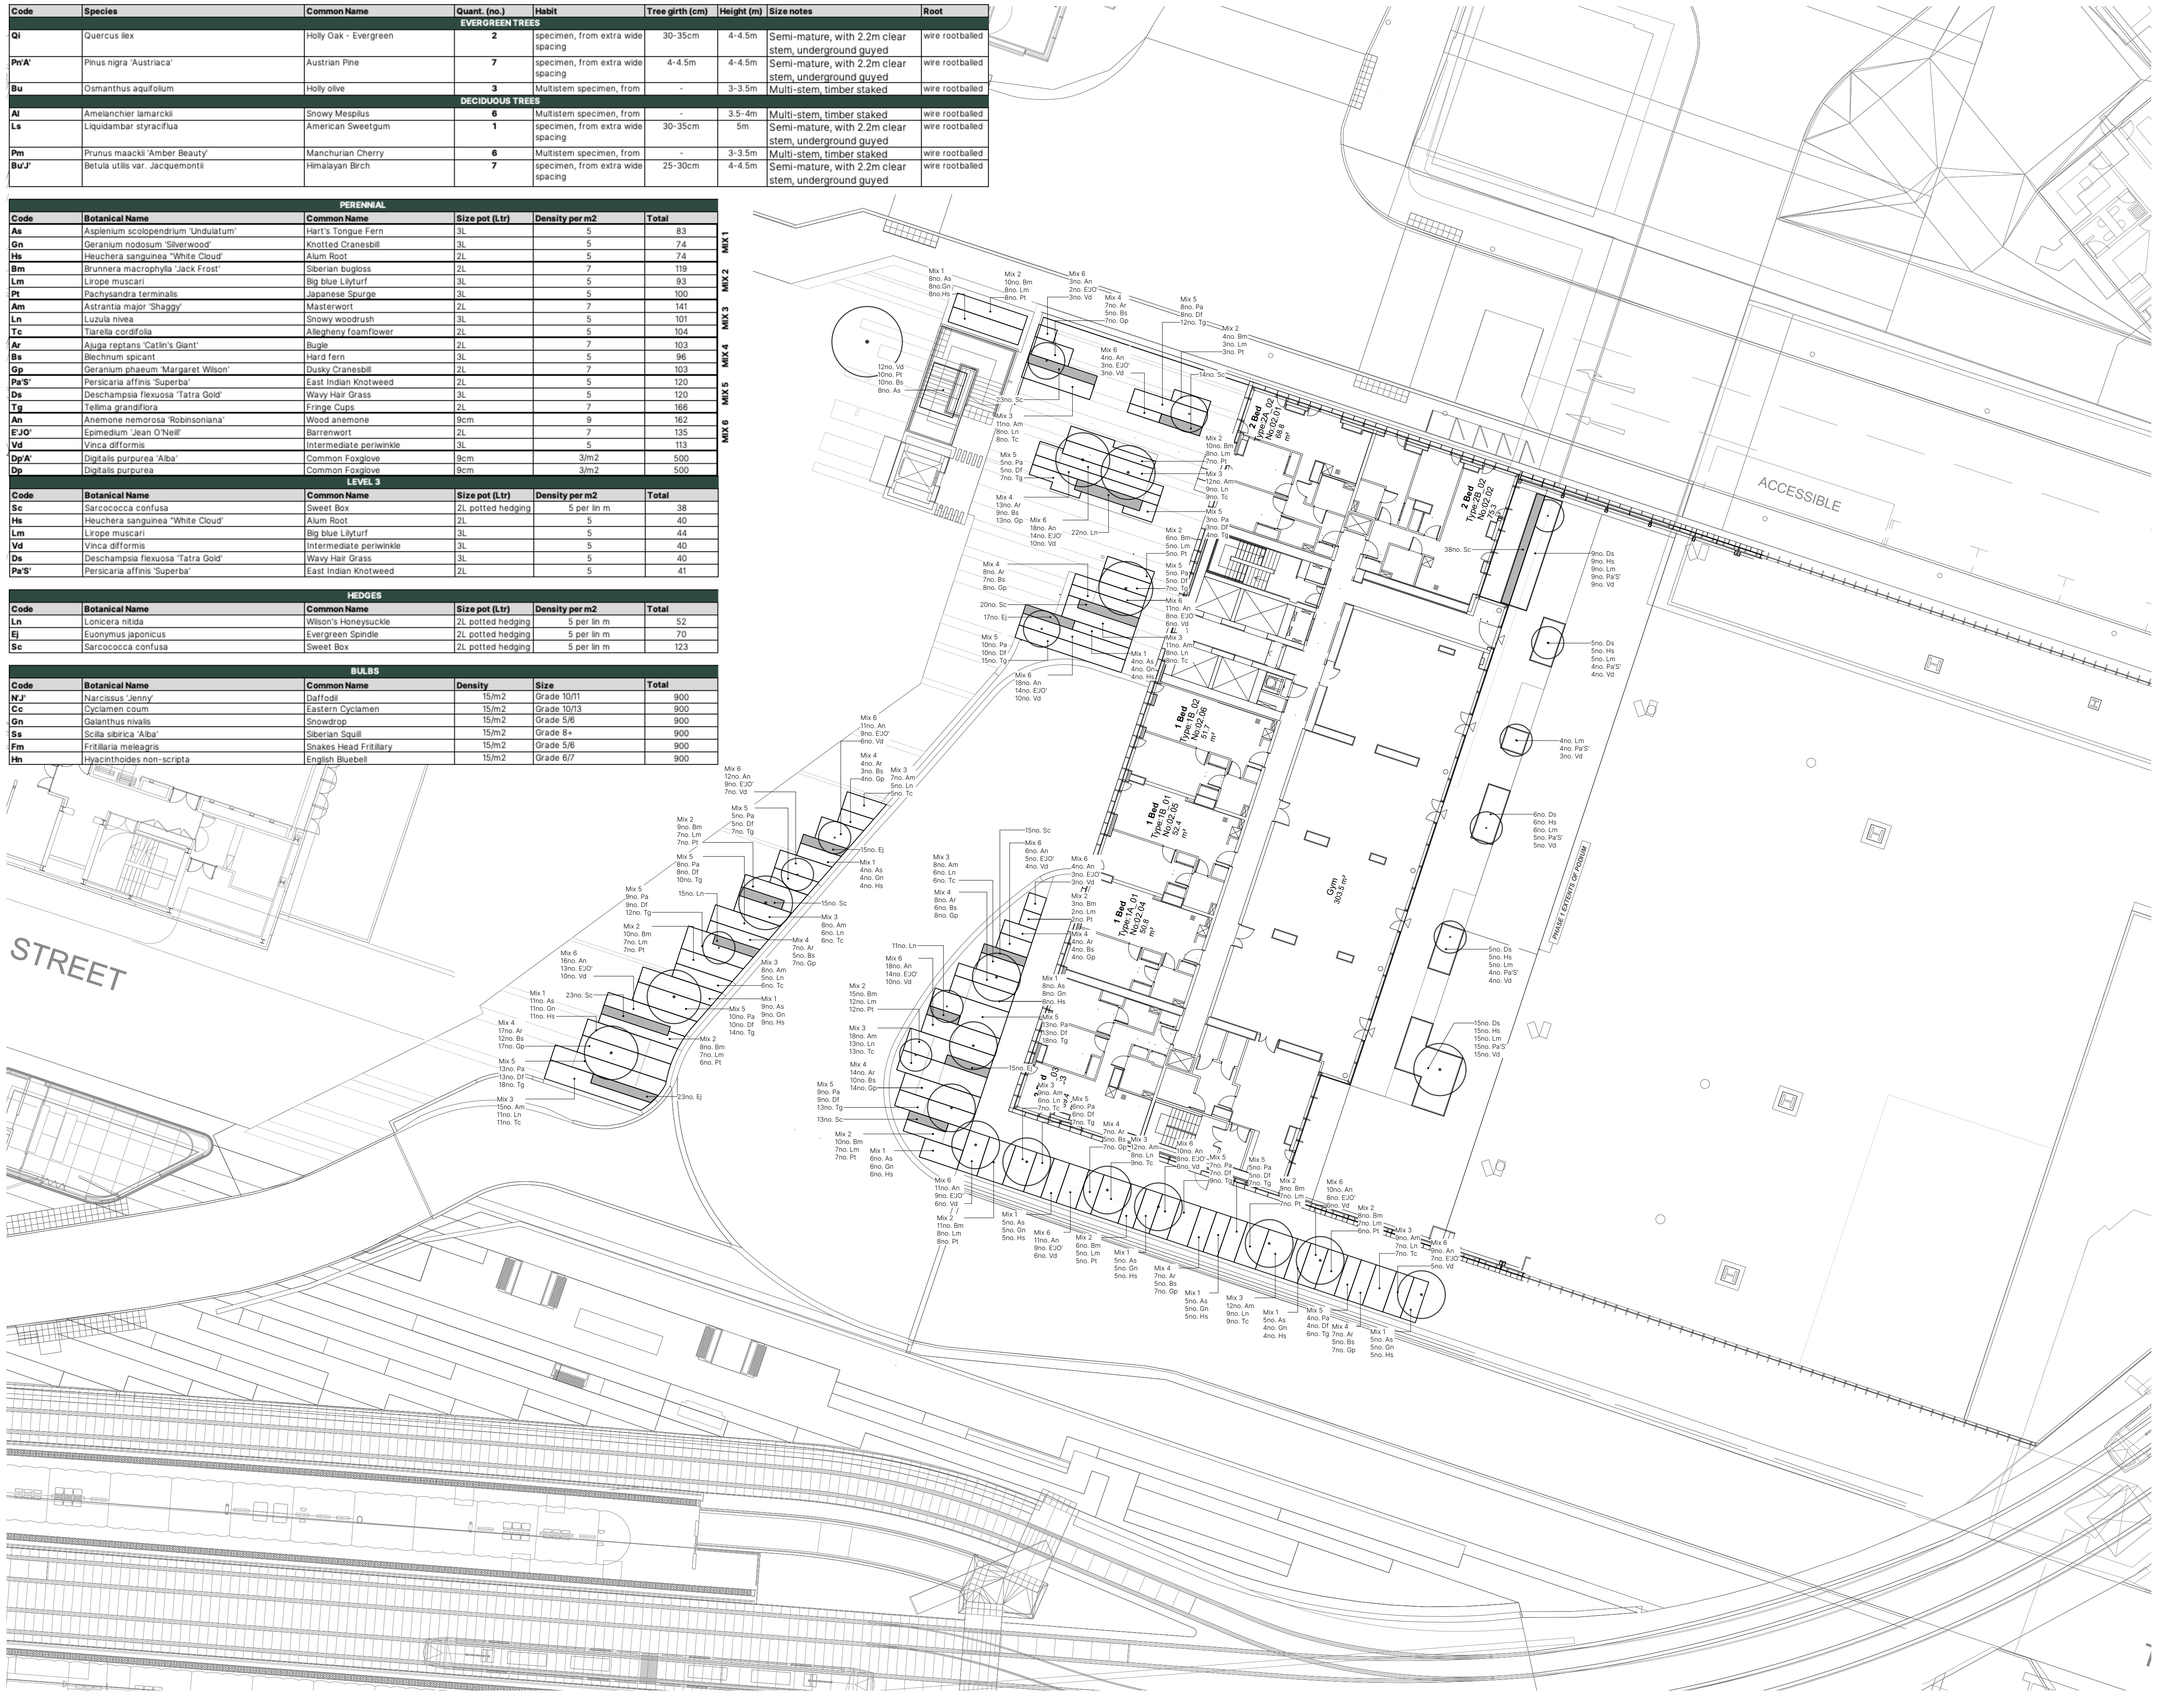

© THIS DRAWING IS COPYRIGHT PROTECTED AND MAY NOT BE REPRODUCED IN WHOLE OR PART WITHOUT WRITTEN AUTHORITY FROM THE OWNER.

NOTES:
1. Do not scale from this drawing.
2. Always work to noted dimensions.
3. All dimensions are in millimetres unless otherwise stated.
4. All setting out, levels and dimensions to be agreed on site.
5. The dimensions of all materials must be checked on site before being laid out.
6. This drawing must be read with the relevant specification clauses and detail drawings.
7. Order of construction and setting out to be agreed on site.

KEY

Revision	Date	Description	Drawn	Apprvd.
D4-C02	14.03.24	For construction	TF	KR
D4-C01	27.02.24	For construction	TF	KR

Planit I.E. Limited
E: info@planit-ie.com **W:** planit-ie.com
MANCHESTER
2 Back Grafton St , Altrincham, WA14 1DY
T: 0161 928 9281
LONDON
Unit 6 Waterside, 44-48 Wharf Road, London, N1 7UX
T: 0207 253 5678
LIVERPOOL
Tempest 5.3, 12 Tithebarn Street, Liverpool, L2 2DT
T: 0151 363 1230

Client ASK

Project Viadux, Greater Bridgewater Street Stair and Lift

Drg Title Planting Plan - Phase 1

Created on	Created by	Approved by
09-12-20	TF	KR

Scale	Size	Workstage
1:200	**A1**	**Stage 5**

Drg No. **VIA-PLA-XX-XX-DR-L-2003**
Suitability **D4**
Revision **C01**

© Planit I.E. Limited