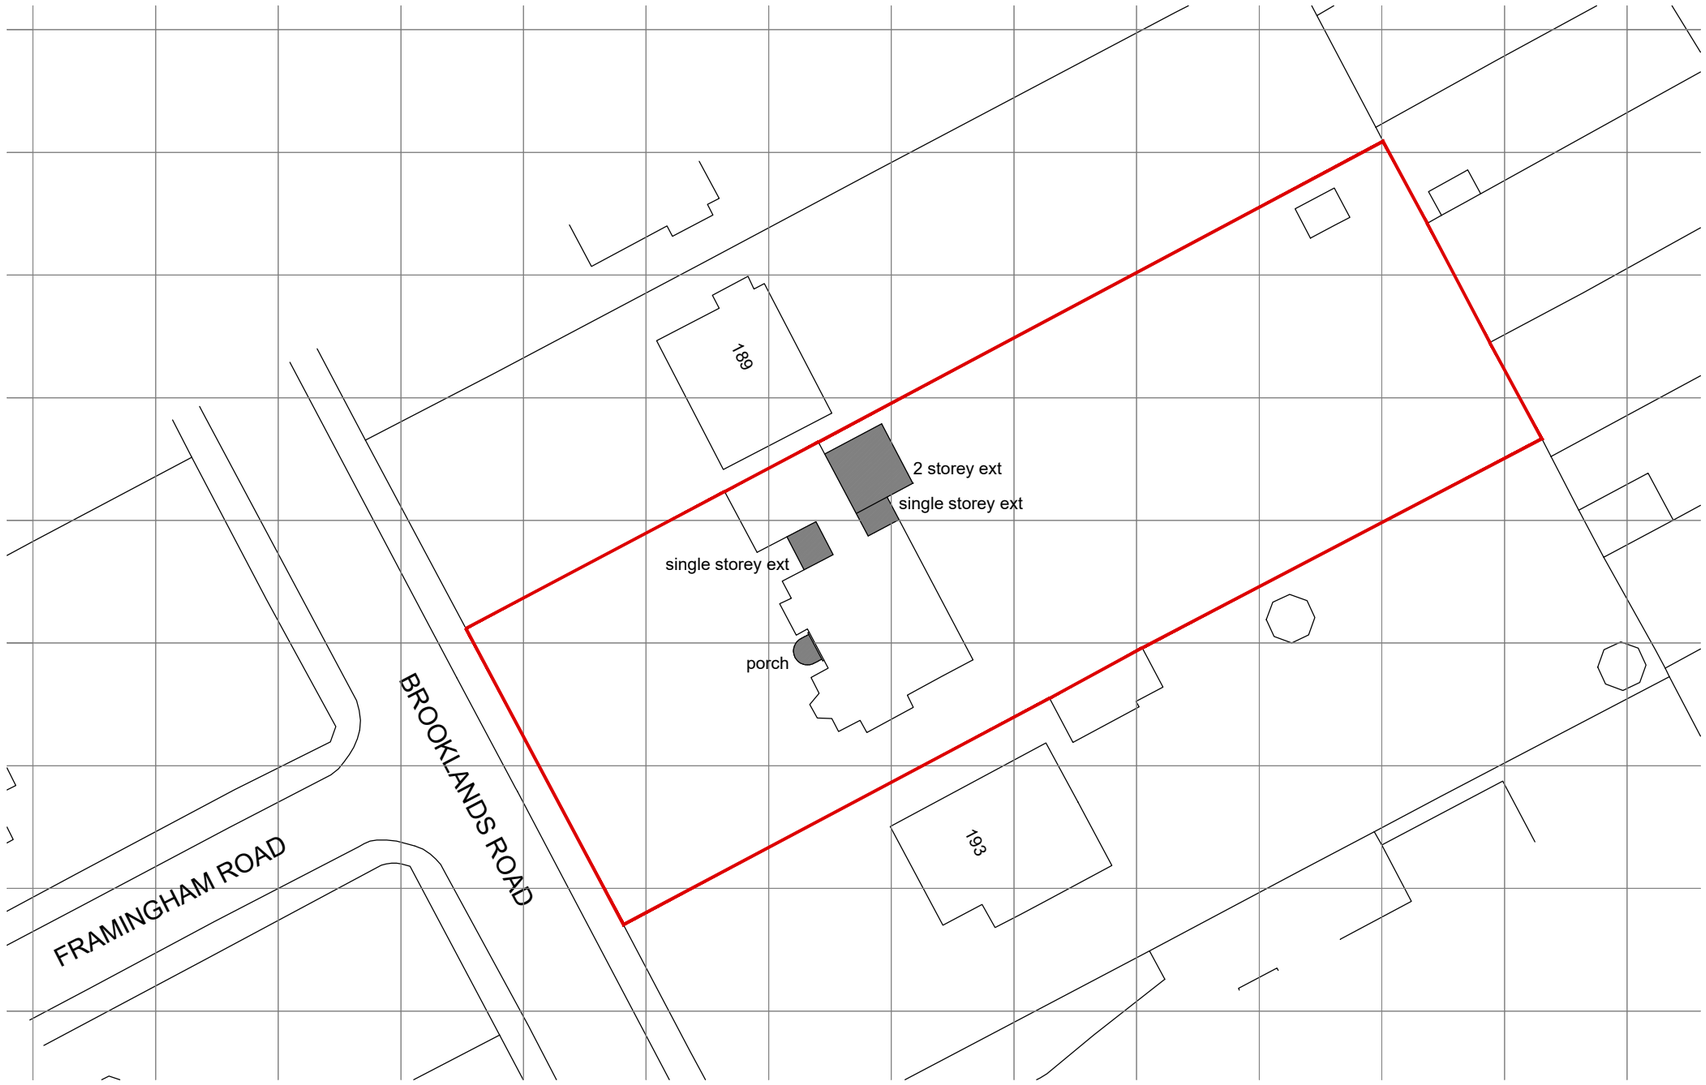


North

Block Plan
Scale 1:500

Key

Site Boundary

Scale Bar 1:500
0 10m 20m 30m 40m 50m

Rev.	Notes.	Date.	By.
-	-	-	-

This drawing is the property of WhiteleyEaves Ltd, and the copyright is reserved. Therefore this drawing is not to be copied or disclosed by any unauthorised persons without the prior consent of WhiteleyEaves Ltd

WHITELEYEAVES LTD
PROPERTY & CONSTRUCTION CONSULTANTS
Hollinwood Business Centre, Albert Street, Oldham, OL8 3QL
T 0161 393 8417
E info@whiteleyeaves.co.uk
W www.whiteleyeaves.co.uk

CLIENT AMIT HERWADKA

JOB NUMBER 693 **DATE** 13.02.2024

DRAWING NAME PROPOSED SITE BLOCK PLAN

SCALE DRAWN: 1:500 **PAGE SIZE** A3

REVISION **DRAWING NUMBER** 011

ADDRESS 191 BROOKLANDS ROAD, SALE
MANCHESTER M33 3PJ

NOTES .....

DRAWN BY: ARC **CHECKED BY:** .....