



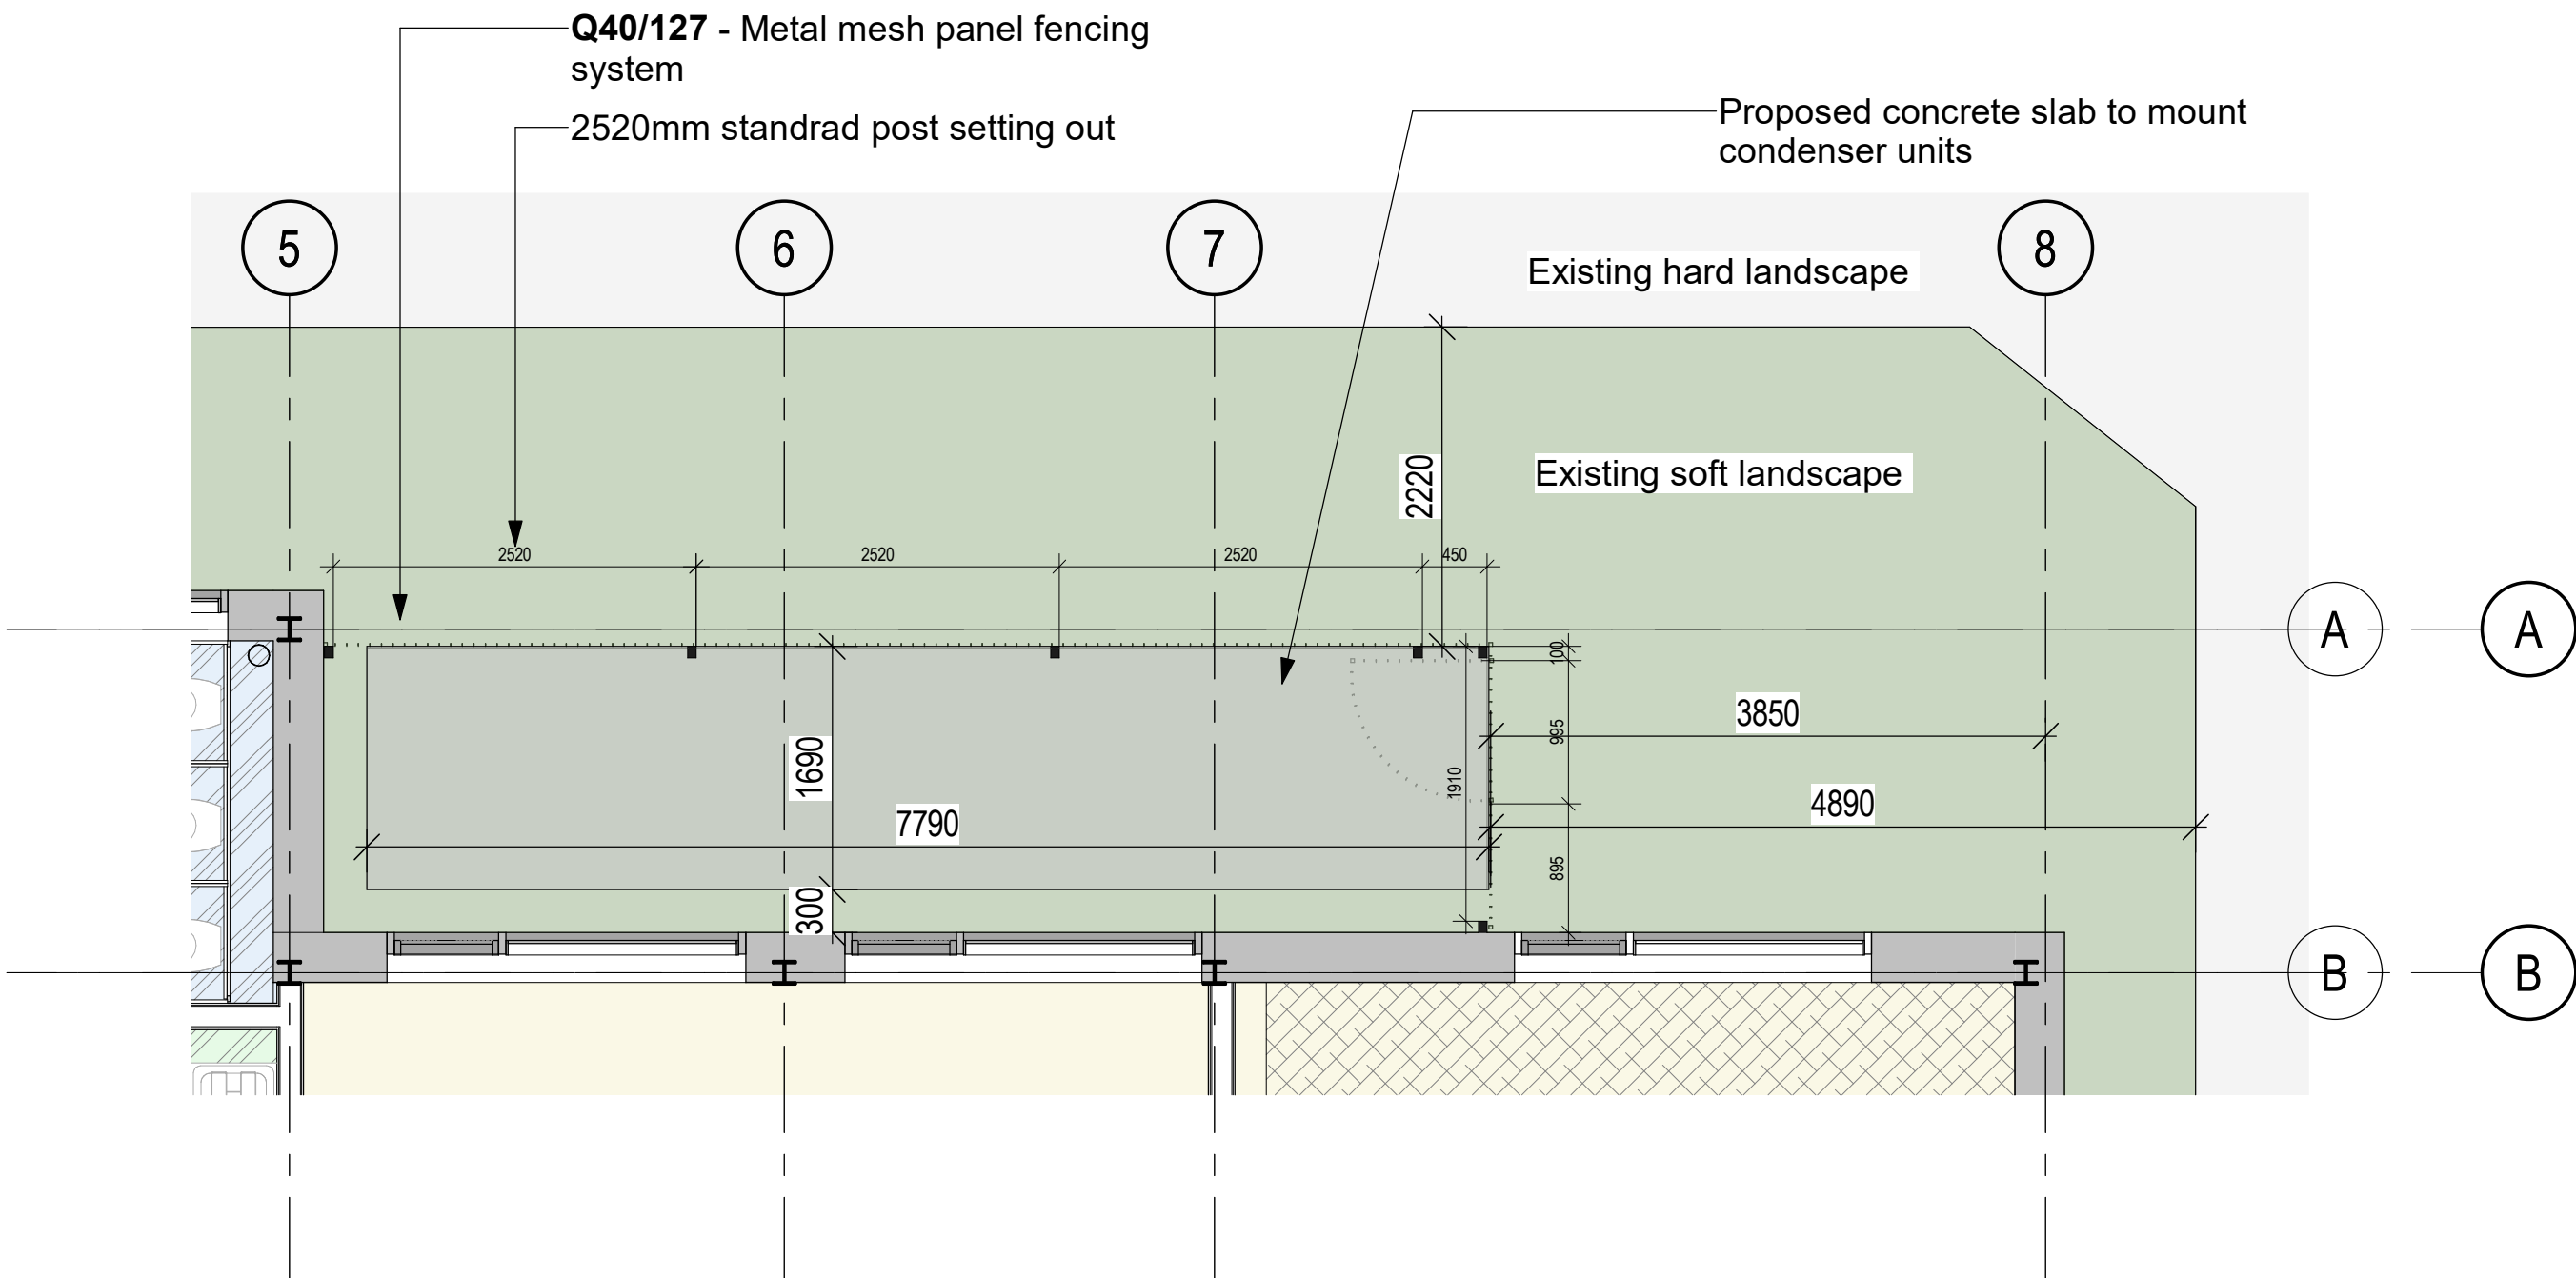

Ground Floor - ASHP Compound

1 : 50 @ A1

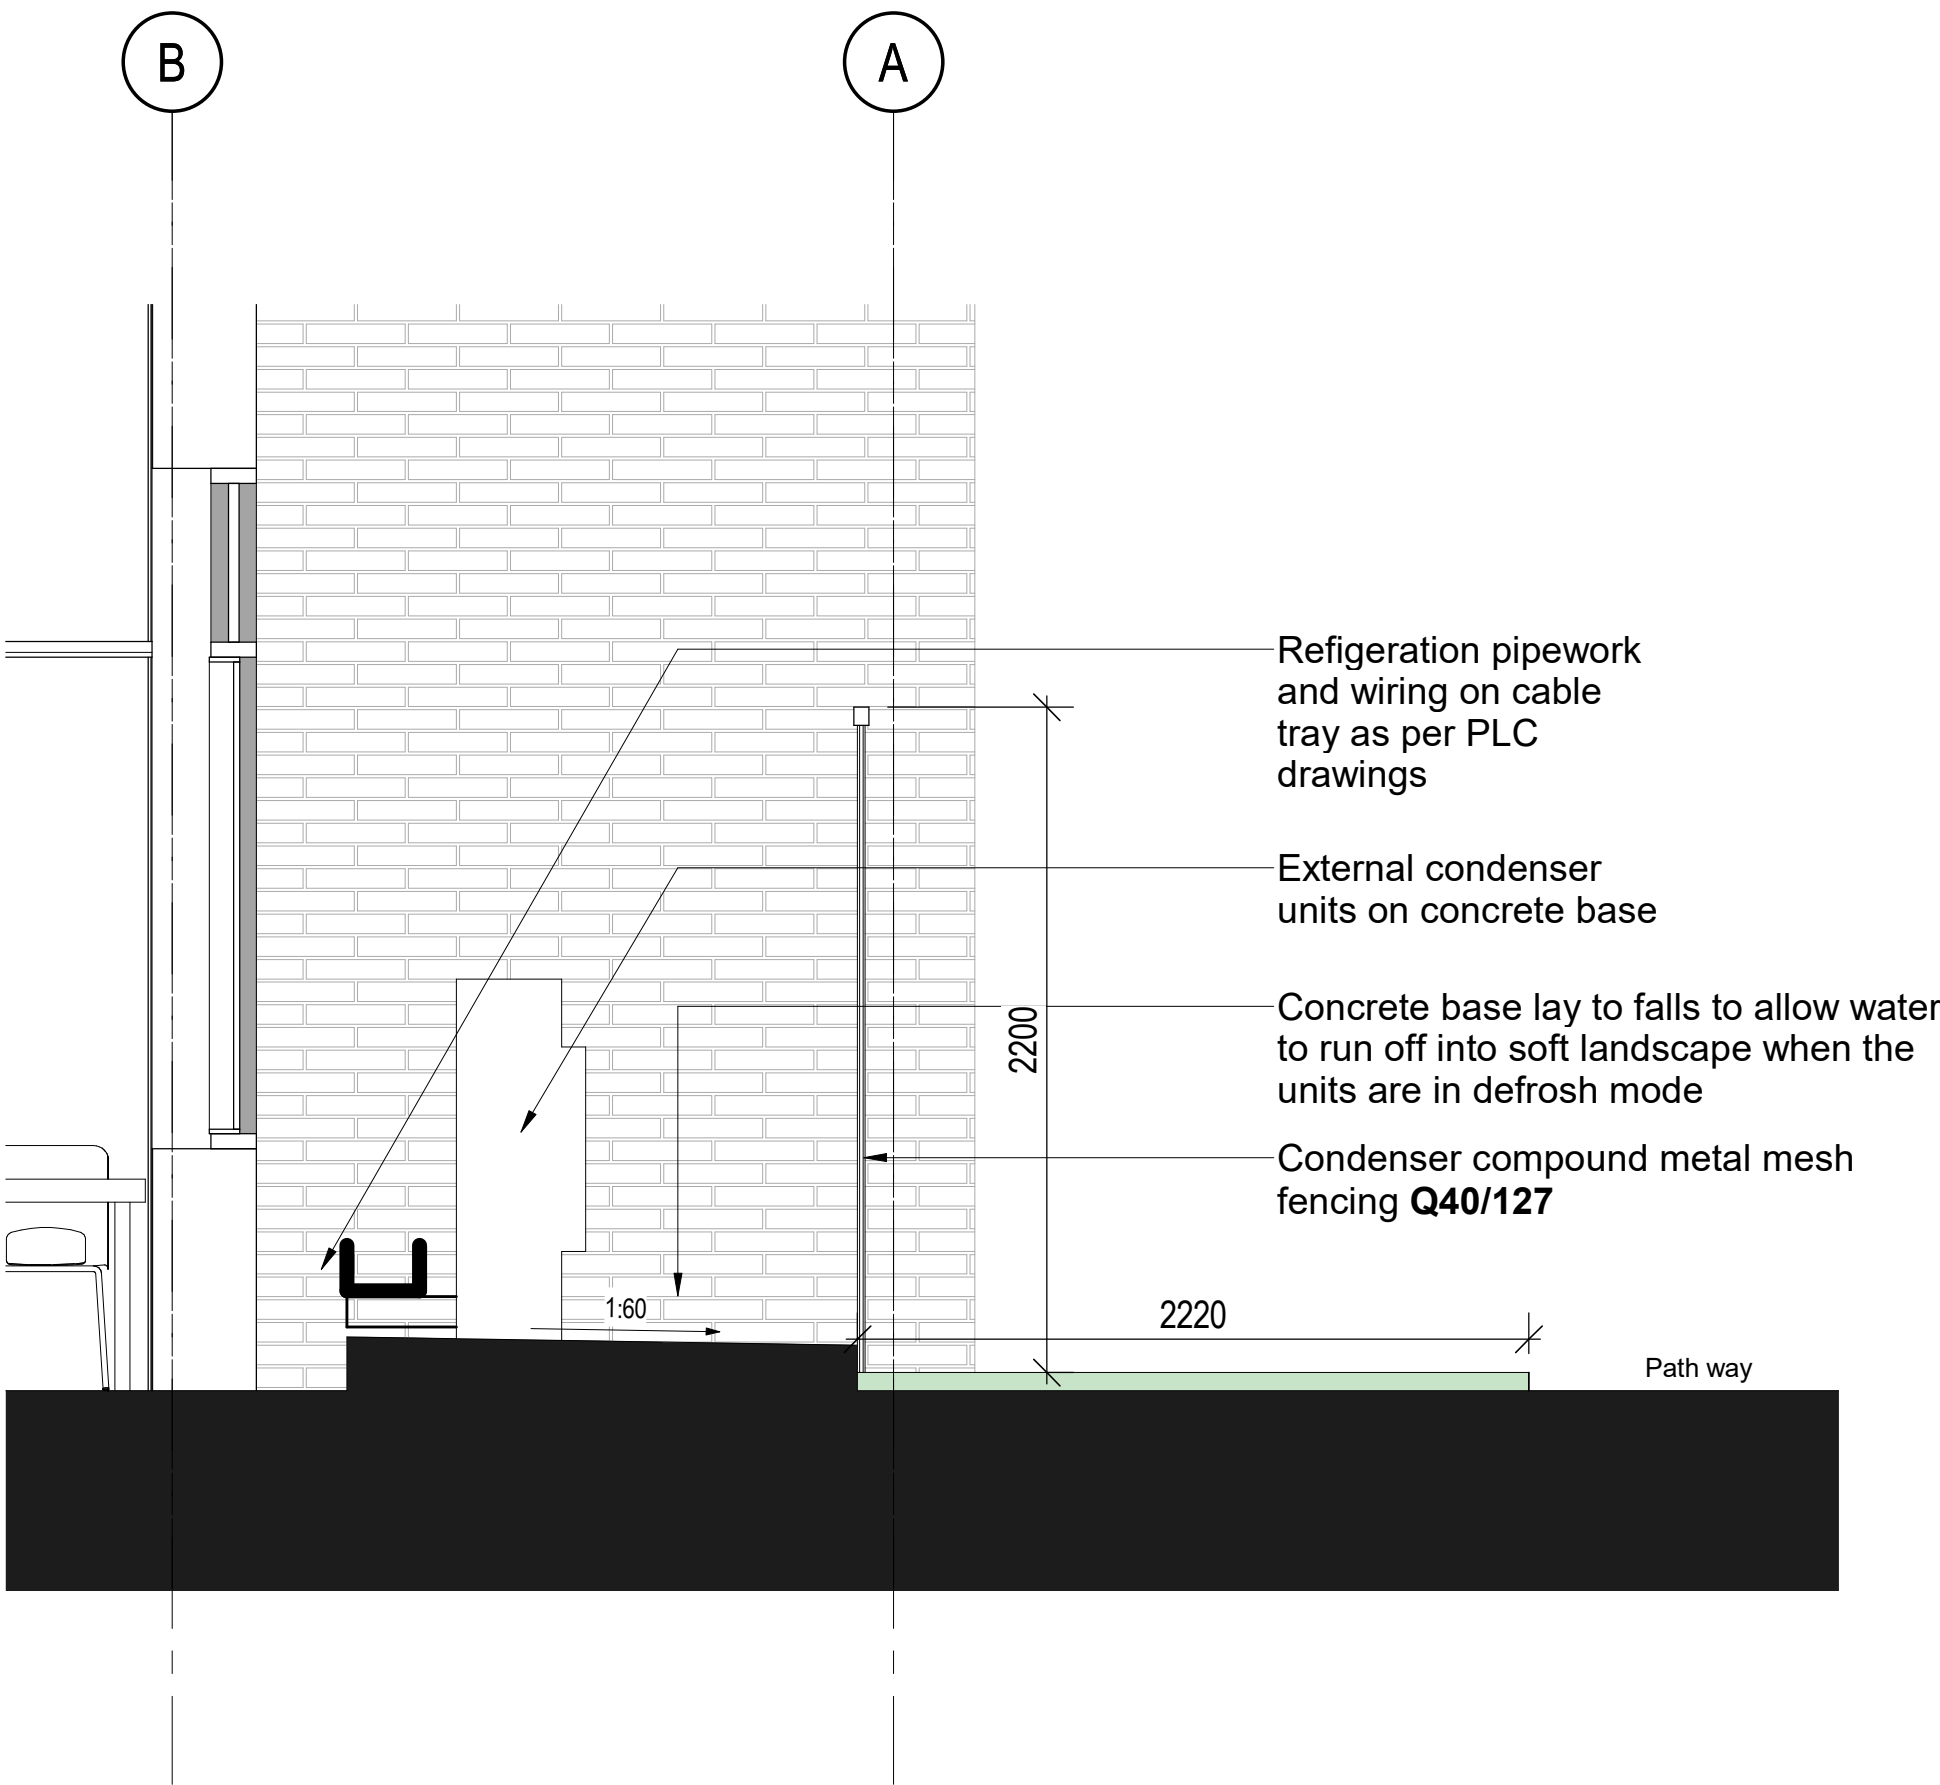

Short Section - ASHP Compound

1 : 25 @ A1

P01	Initial Tender Issue	12/01/24	JP	PEH		
Revision		Description		Date	Drawn	Checked
Halliday Meecham Architects Limited						
111 Piccadilly Manchester M1 2HY +44 (0)161 661 5566						
4 Devonshire Street London W1W 5DT +44 (0)203 440 5175						
hma@hallidaymeecham.com www.hallidaymeecham.com						
<div><div><div></div><div></div><div></div></div><div><div></div><div></div><div></div></div><div><div></div><div></div><div></div></div></div> <div>HALLIDAY MEECHAM ARCHITECTS</div>						
Client: Abraham Moss Community School						
Project: DT Abraham Moss						
Phase/ Location: Crescent Rd, Crumpsall, Manchester M8 5UF						
Drawing: ASHP Compound Drawing						
Scale @ A1 1:50	Scale @ A3 1:25	Date: 10/30/23	Drawn: AL	Checked: PEH	Job No. 5667	Drawing No. AM-20105
<div><div><div></div><div></div><div></div></div><div><div></div><div></div><div></div></div><div><div></div><div></div><div></div></div></div> <div>Scale 0 1m 2m 1:50</div>				Stage / Suitability: Tender		Status:
Drawing Ref. 5667-HMA-AM-00-DR-A-20105						
Revision P01						