





Existing Front Elevation S/O
1 : 50



Proposed Front Elevation S/O
1 : 50

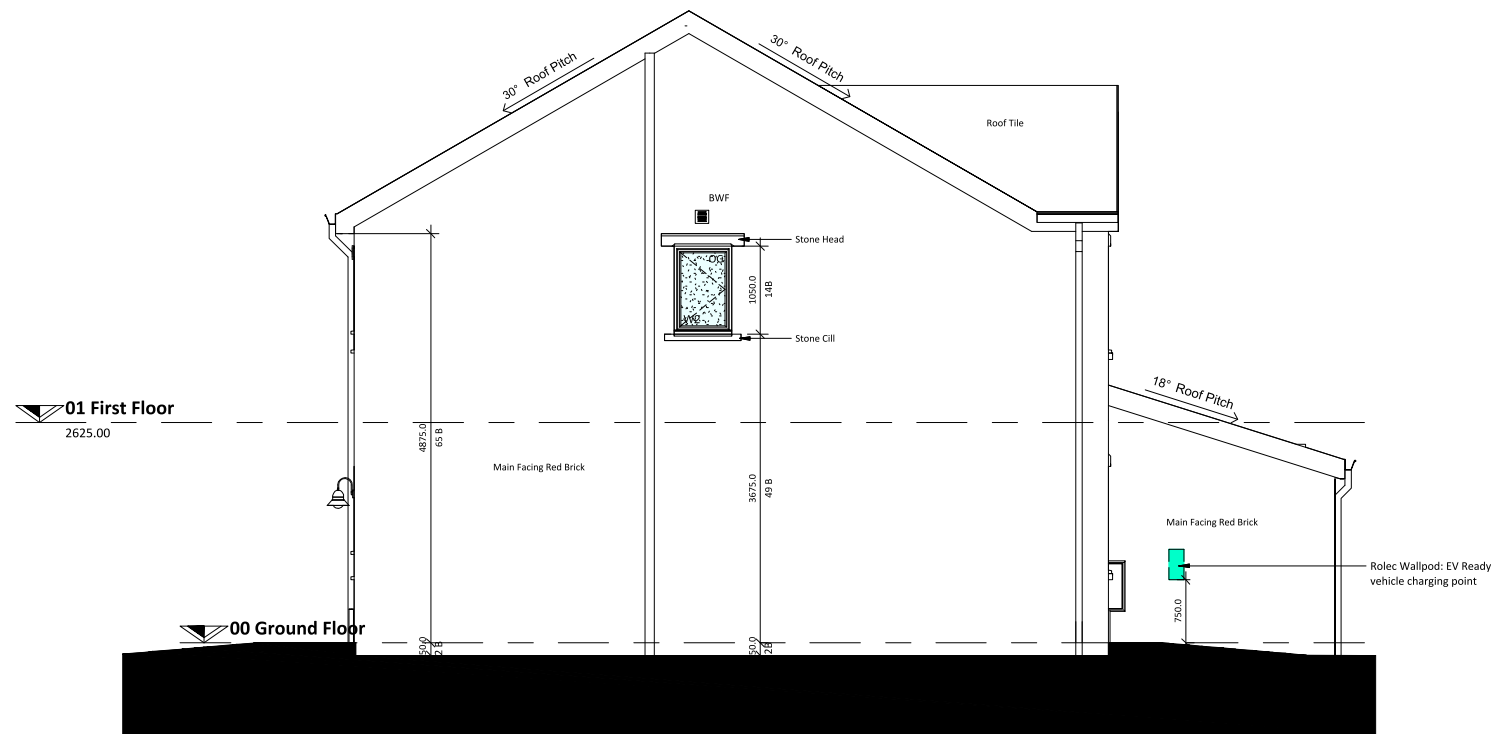

Existing Gable Elevation 2 S/O
1 : 50

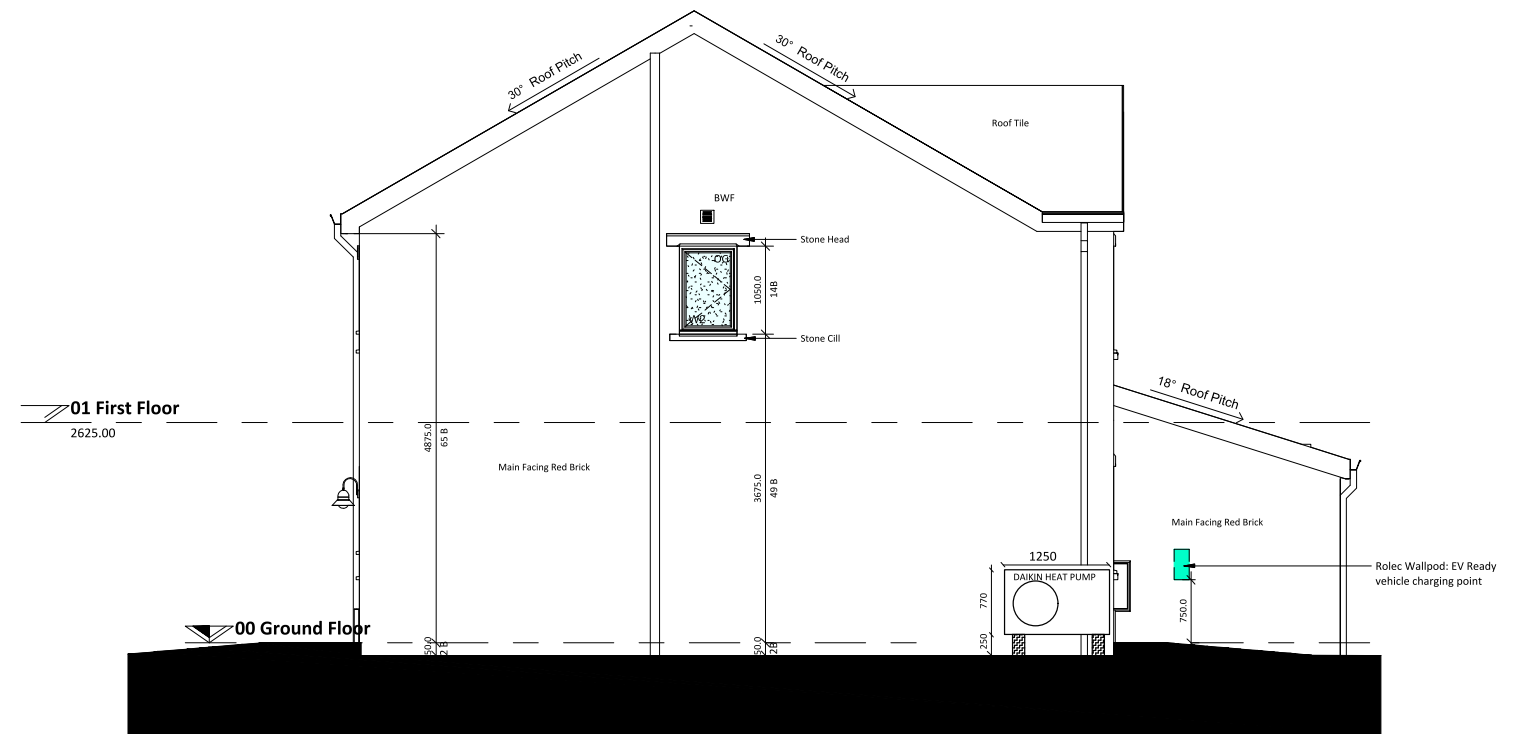

Proposed Gable Elevation 2 S/O
1 : 50