


DWG INFO: C:\USERS\CHRISCORRIGAN\DW CONSULTING ENGINEERS LLP\ONEDRIVE - DATA\DW LLP\DW LLP JOBS\DW2325 GREENHEYS MSP\DW\GRE-DWC-ZZ-XX-DR-C-10005-C02

**GENERAL NOTES**  
Do not scale this drawing.  
Contractor to check all dimensions and report all errors and omissions to the engineer.

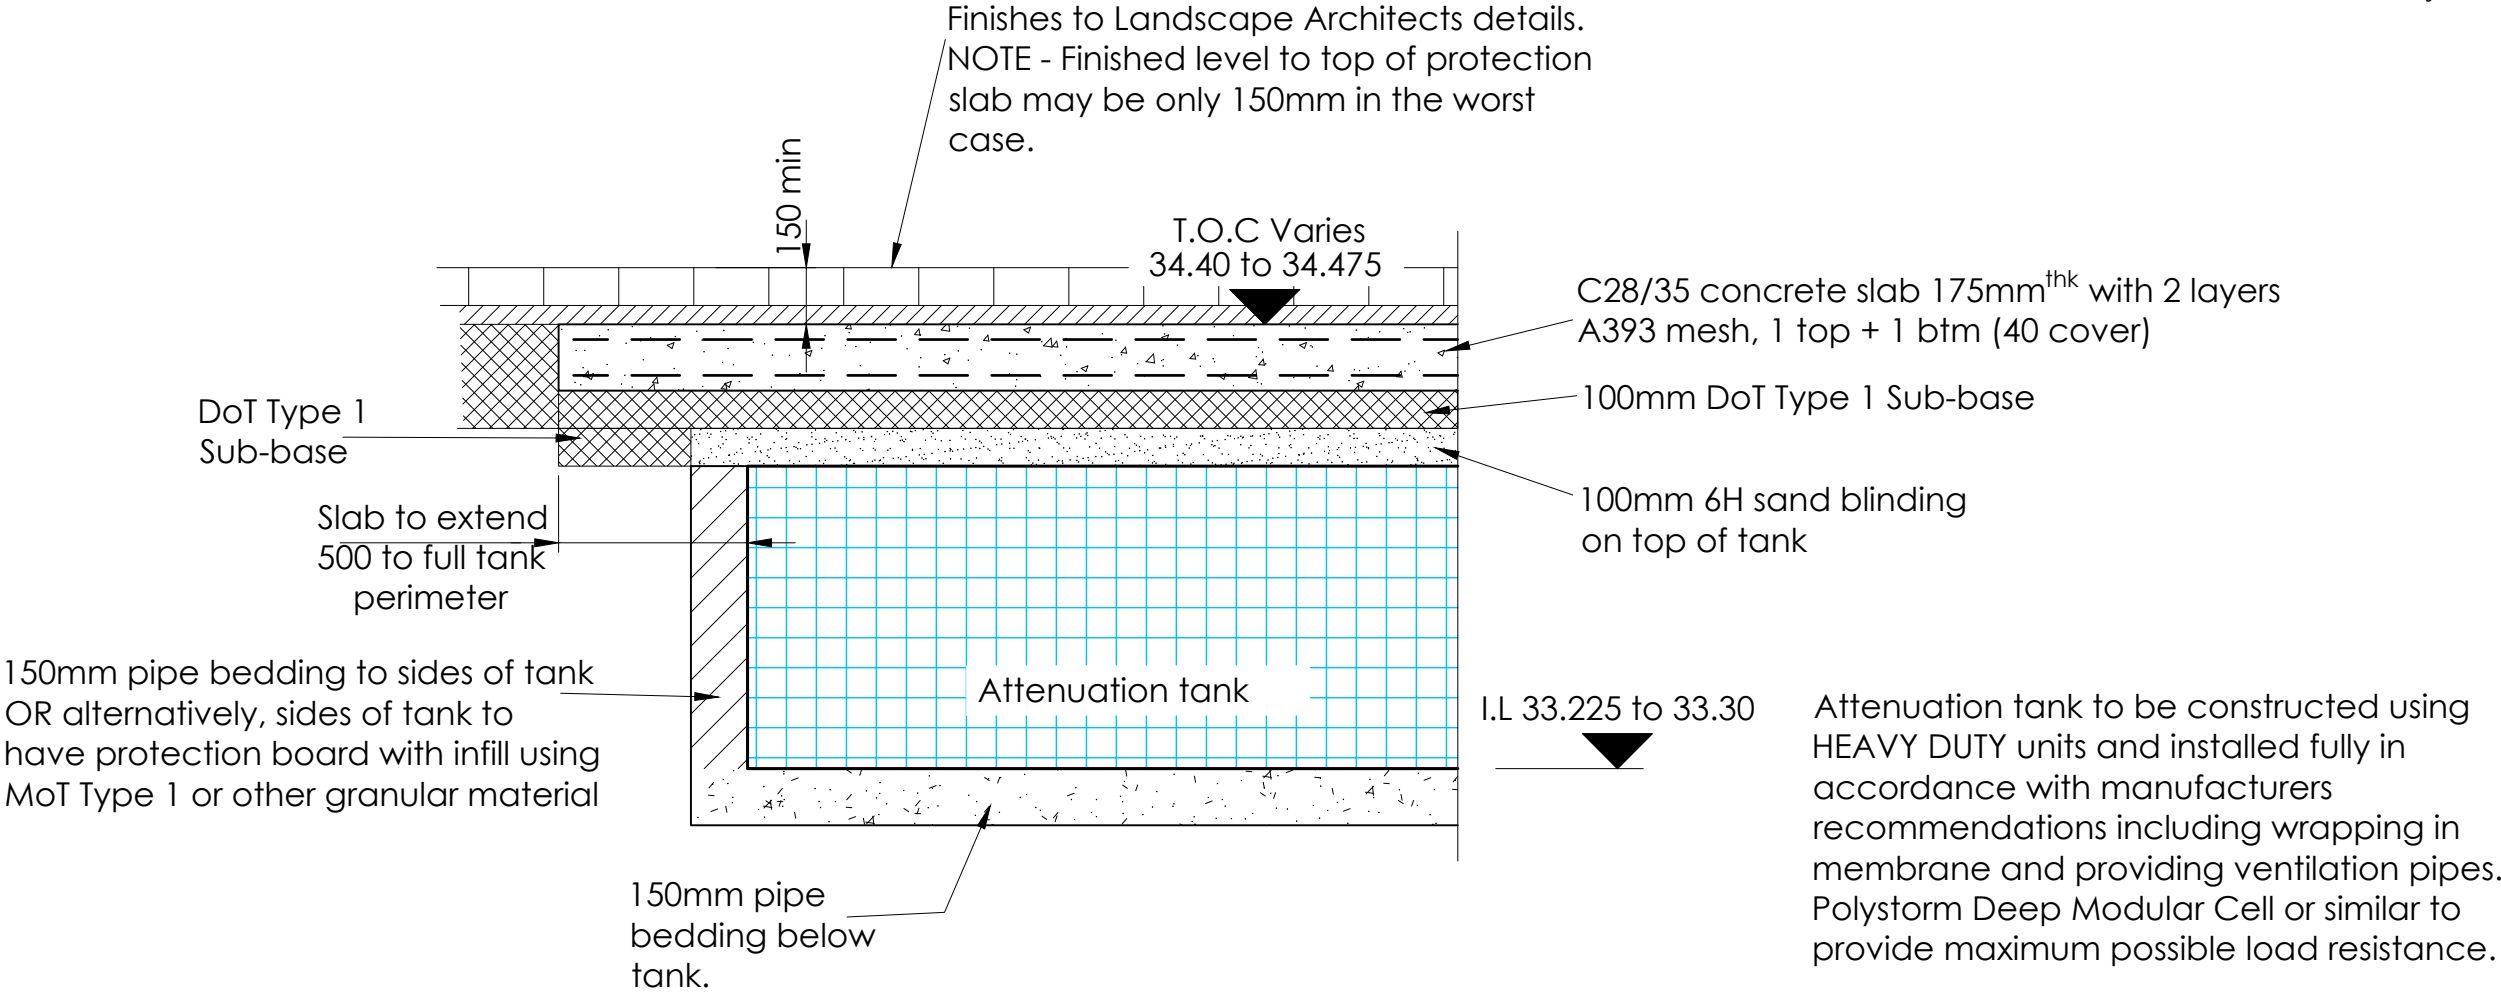

Detailed Section Thro' Attenuation Tank  
And Protection Specification

1:25 at A1

|           |                         |    |     |         |
|-----------|-------------------------|----|-----|---------|
| C02       | Additional levels added |    |     | 22.2.24 |
| Rev       | Detail                  | By | Chk | Date    |
| Revisions |                         |    |     |         |

|                                               |  |                                                               |                         |
|-----------------------------------------------|--|---------------------------------------------------------------|-------------------------|
| Client<br><b>Bruntwood SciTech</b>            |  | Drawing Title<br><b>Attenuation Tank<br/>Cover Slab Works</b> |                         |
| Project<br><b>Greenheys<br/>Redevelopment</b> |  | Drawing No.<br><b>GRE-DWC-ZZ-XX-DR-C-10005</b>                |                         |
| MSP                                           |  | Scale<br><b>1:25</b>                                          | Sheet Size<br><b>A3</b> |
| Drawing Status<br><b>preliminary</b>          |  | Date<br><b>Feb'23</b>                                         | Revision<br><b>C02</b>  |
| Tel: 0161 969 4144<br>www.dwlip.com           |  | Tel: 01423 855930                                             |                         |

© This drawing may not be copied without prior written permission