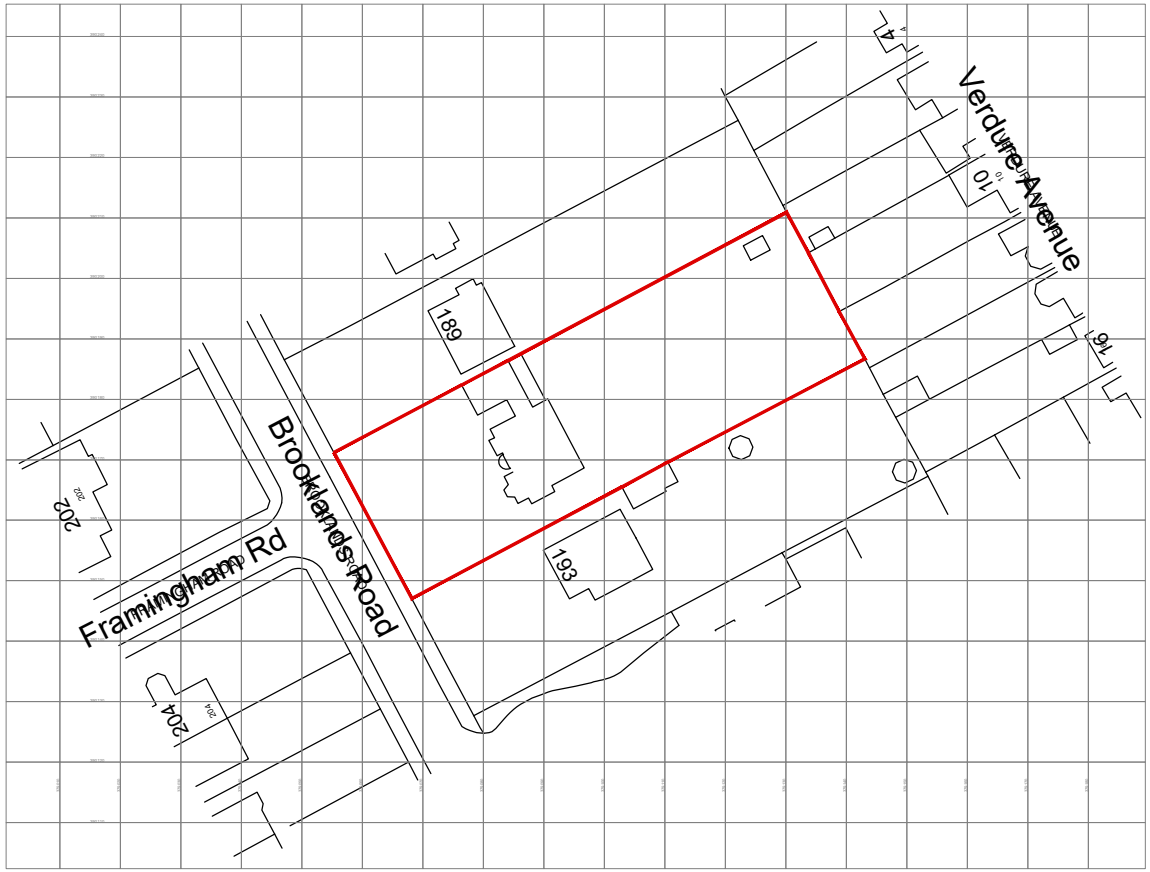


Ordnance Survey, (c) Crown Copyright 2024. All rights reserved. Licence number 100022432

Location Plan
Scale 1:1250

Key

Site Boundary

Scale Bar 1:1250

0 25m 50m 75m 100m 125m

North

This drawing is the property of WhiteleyEaves Ltd, and the copyright is reserved. Therefore this drawing is not to be copied or disclosed by any unauthorised persons without the prior consent of WhiteleyEaves Ltd

WHITELEYEAVES LTD
PROPERTY & CONSTRUCTION CONSULTANTS

Hollinwood Business Centre, Albert Street, Oldham, OL8 3QL
T 0161 393 8417
E info@whiteleyeaves.co.uk
W www.whiteleyeaves.co.uk

CLIENT	AMIT HERWADKA
JOB NUMBER	693
DATE	20.06.2023
DRAWING NAME	SITE LOCATION PLAN
SCALE DRAWN:	1:1250
PAGE SIZE	A4
REVISION	-
DRAWING NUMBER	002
ADDRESS	191 BROOKLANDS ROAD, SALE MANCHESTER M33 3PJ
NOTES	.....
DRAWN BY:	ARC
CHECKED BY:	.....