



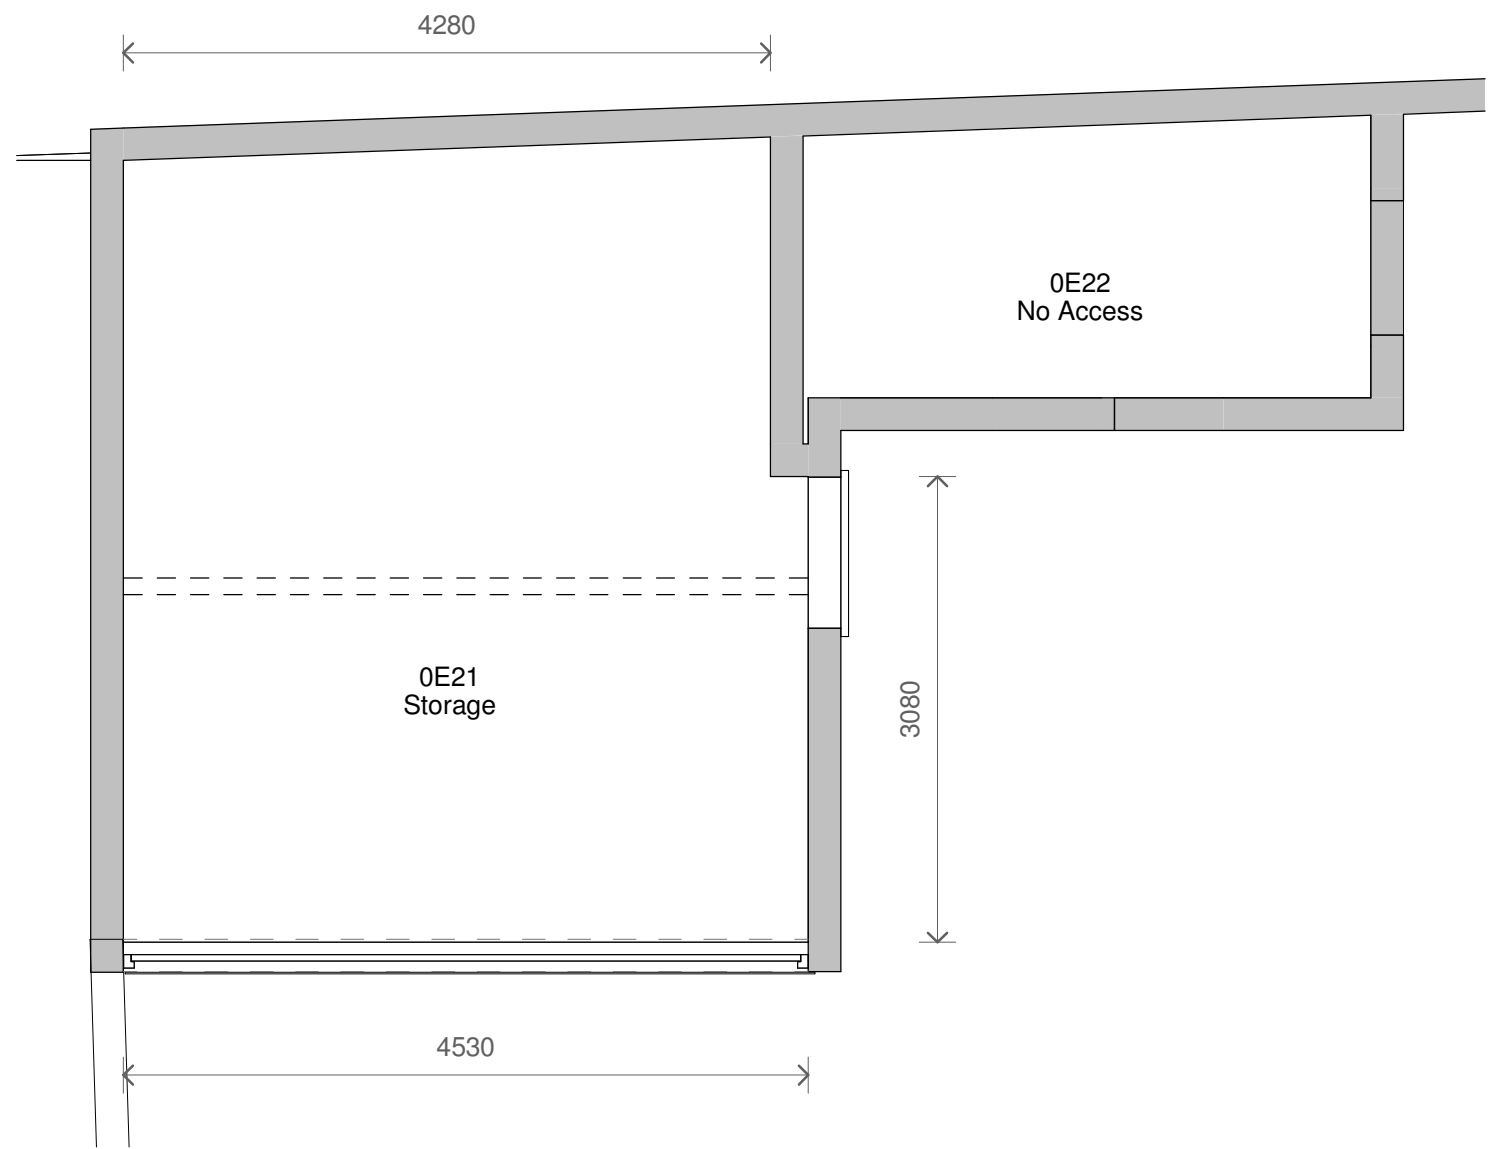

1 Level 0 - Existing Out Building
1 : 50

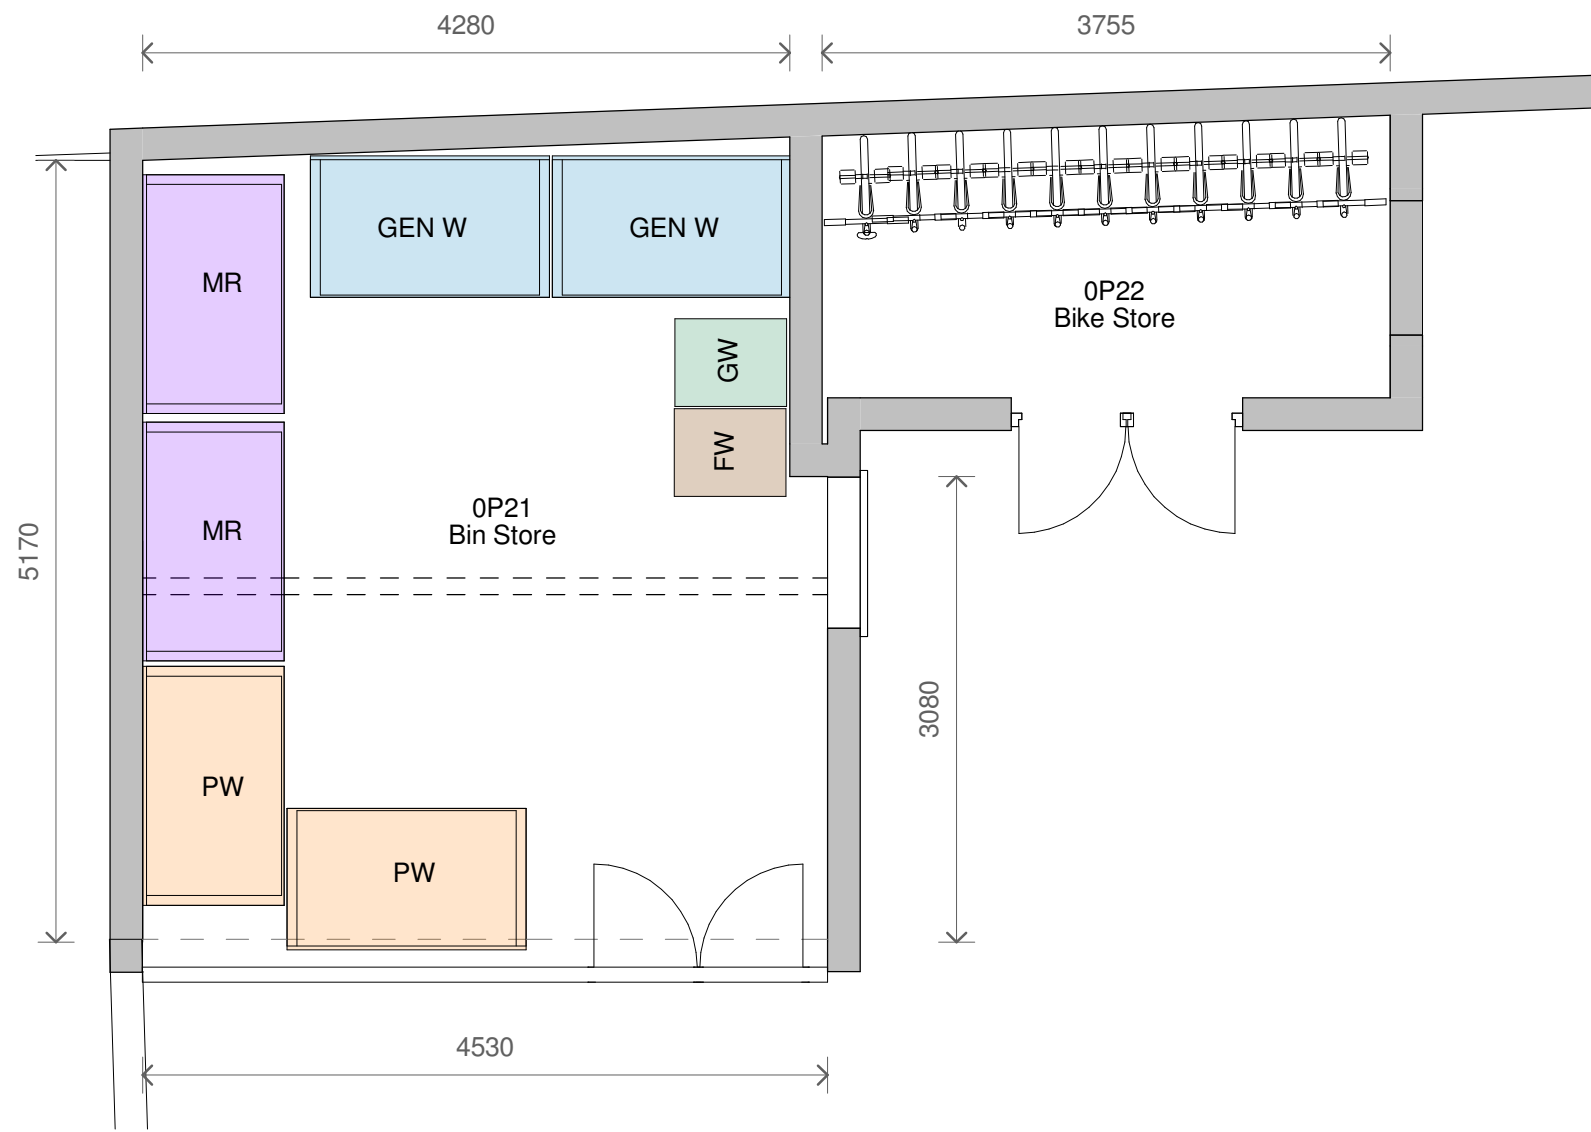


2 Level 0 - Proposed Bin and Bike Store
1 : 50


Site Key

- GEN W General Waste (2x 1100L)
- MR Mixed Recycling (2x 1100L)
- PW Pulpable Waste (2x 1100L)
- GW Garden Waste (1x 240L)
- FW Food Waste (1x 240L)

Wall Mounted Bike Racks. 11 Bikes Total. (Each Bracket staggered in elevation height to achieve maximum storage space)

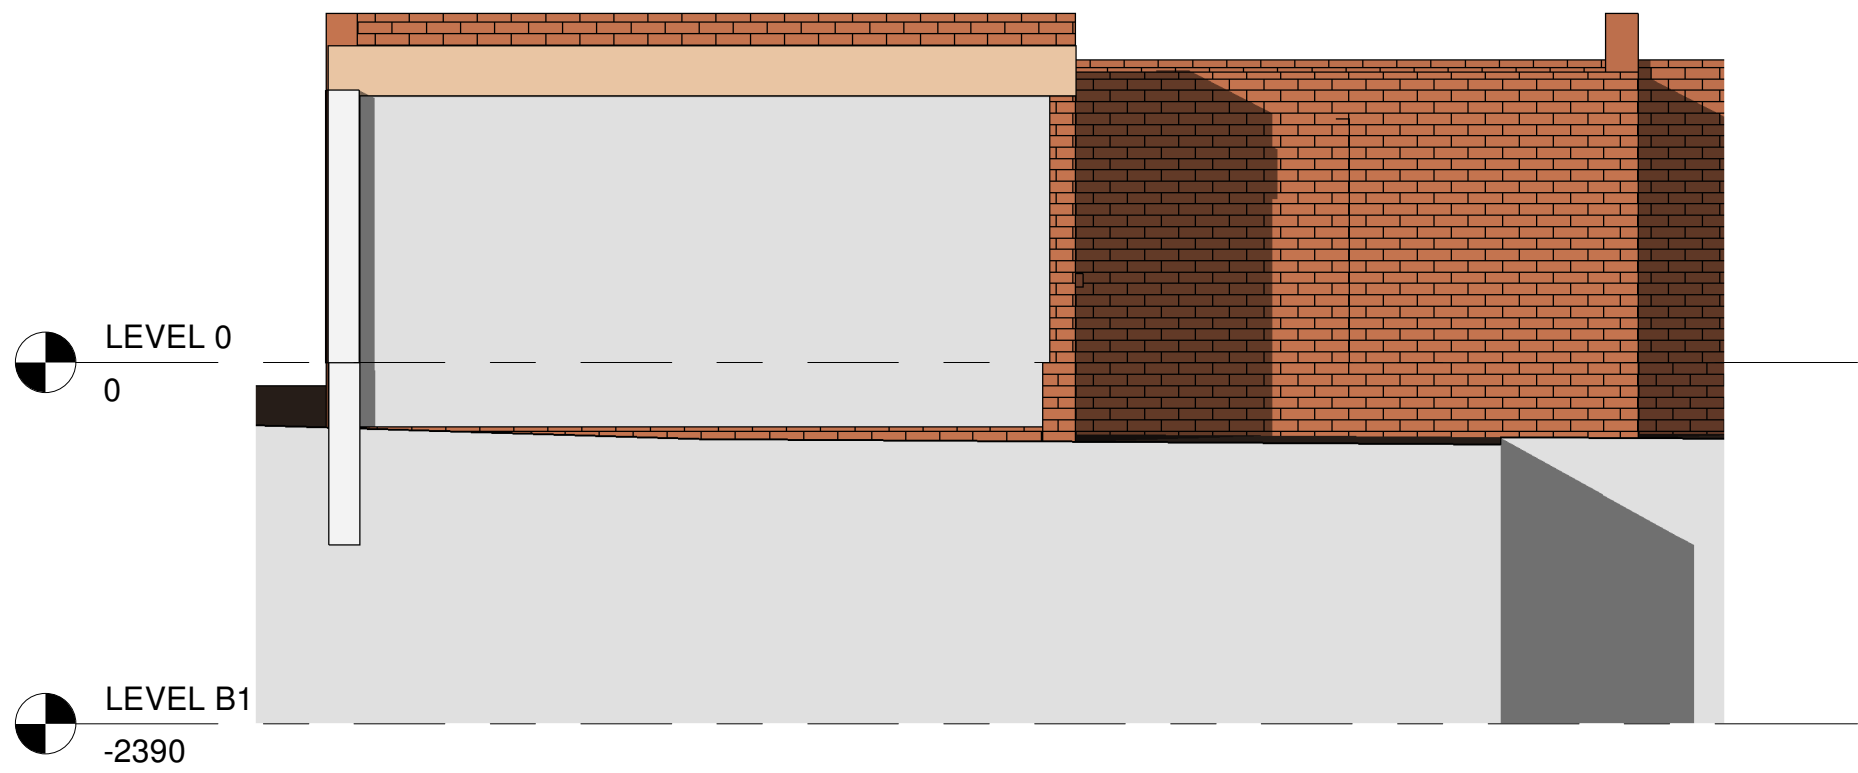

3 Front - Existing - Out Building
1 : 50

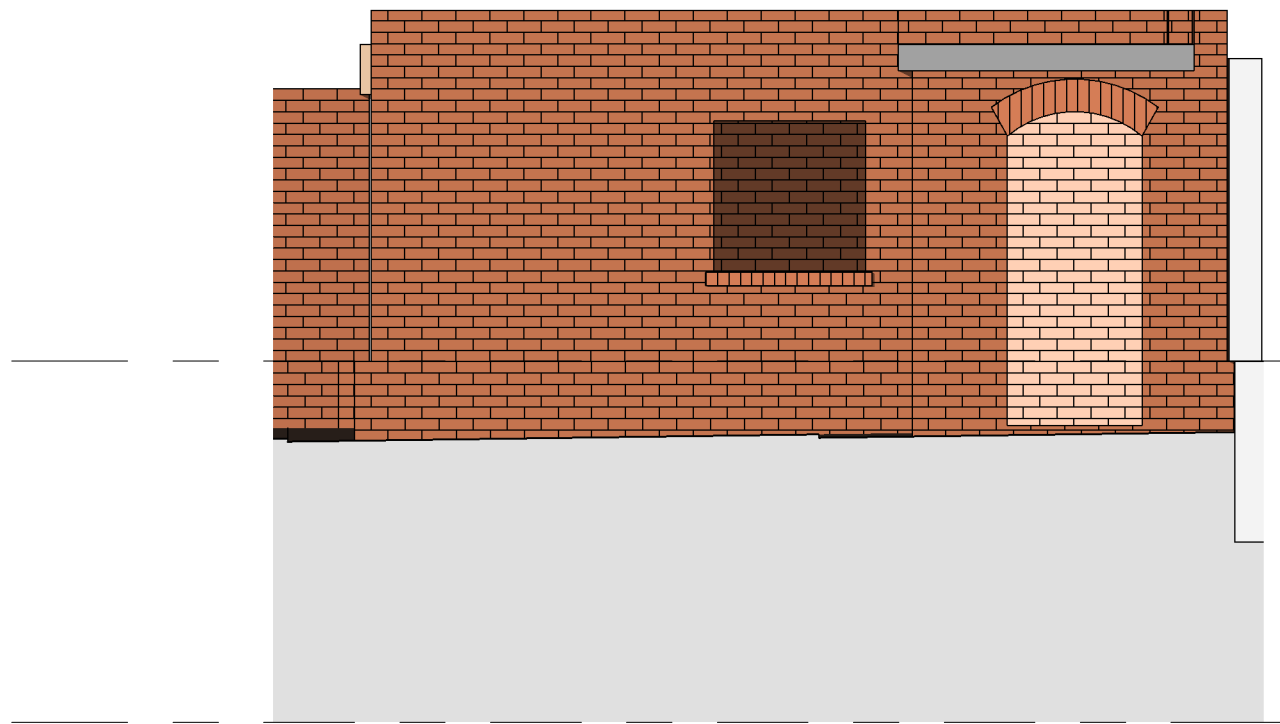

5 Right Side - Existing - Out Building
1 : 50



4 Front - Proposed - Out Building
1 : 50



6 Right Side - Proposed - Out Building
1 : 50

No.	Description	Date
PROJECT		
Community Nurses Centre		
TITLE		
Existing and Proposed - Bike and Bin Store		
STATUS		
PLANNING		
DRAWN BY	DATE	SCALE (@ A1)
CB	13/05/2024	As indicated
PROJECT NUMBER	DRAWING NUMBER	REV
GSS23079	504	
GOLD SKETCH		
S T U D I O S		
www.goldsketch.co.uk info@goldsketch.co.uk 0161 792 9595		
NOTES		
COPYRIGHT ALL RIGHTS RESERVED. NO PART OF THIS DRAWING IS TO BE REPRODUCED WITHOUT WRITTEN CONSENT. DRAWING TO BE USED FOR THE EXISTENCE INDICATED ONLY. ANY DISCREPANCIES TO BE REPORTED TO THE ARCHITECT. THIS DRAWING IS THE PROPERTY OF GOLD SKETCH. ALL WORK AND MATERIALS TO BE IN ACCORDANCE WITH CURRENT UK BUILDING REGULATIONS, RELEVANT CODES OF PRACTICE AND BRITISH STANDARDS. ALL DIMENSIONS ON THIS DRAWING ARE IN MILLIMETRES UNLESS OTHERWISE STATED.		