





HAYTKINS
DESIGNS

HAYTKINS DESIGNS

Stonehouse drive
Salford
M7 2XY

T - 07435262232
atiluwa@gmail.com

10 0 10 20 30 40 50
SCALE
1: 1250 m

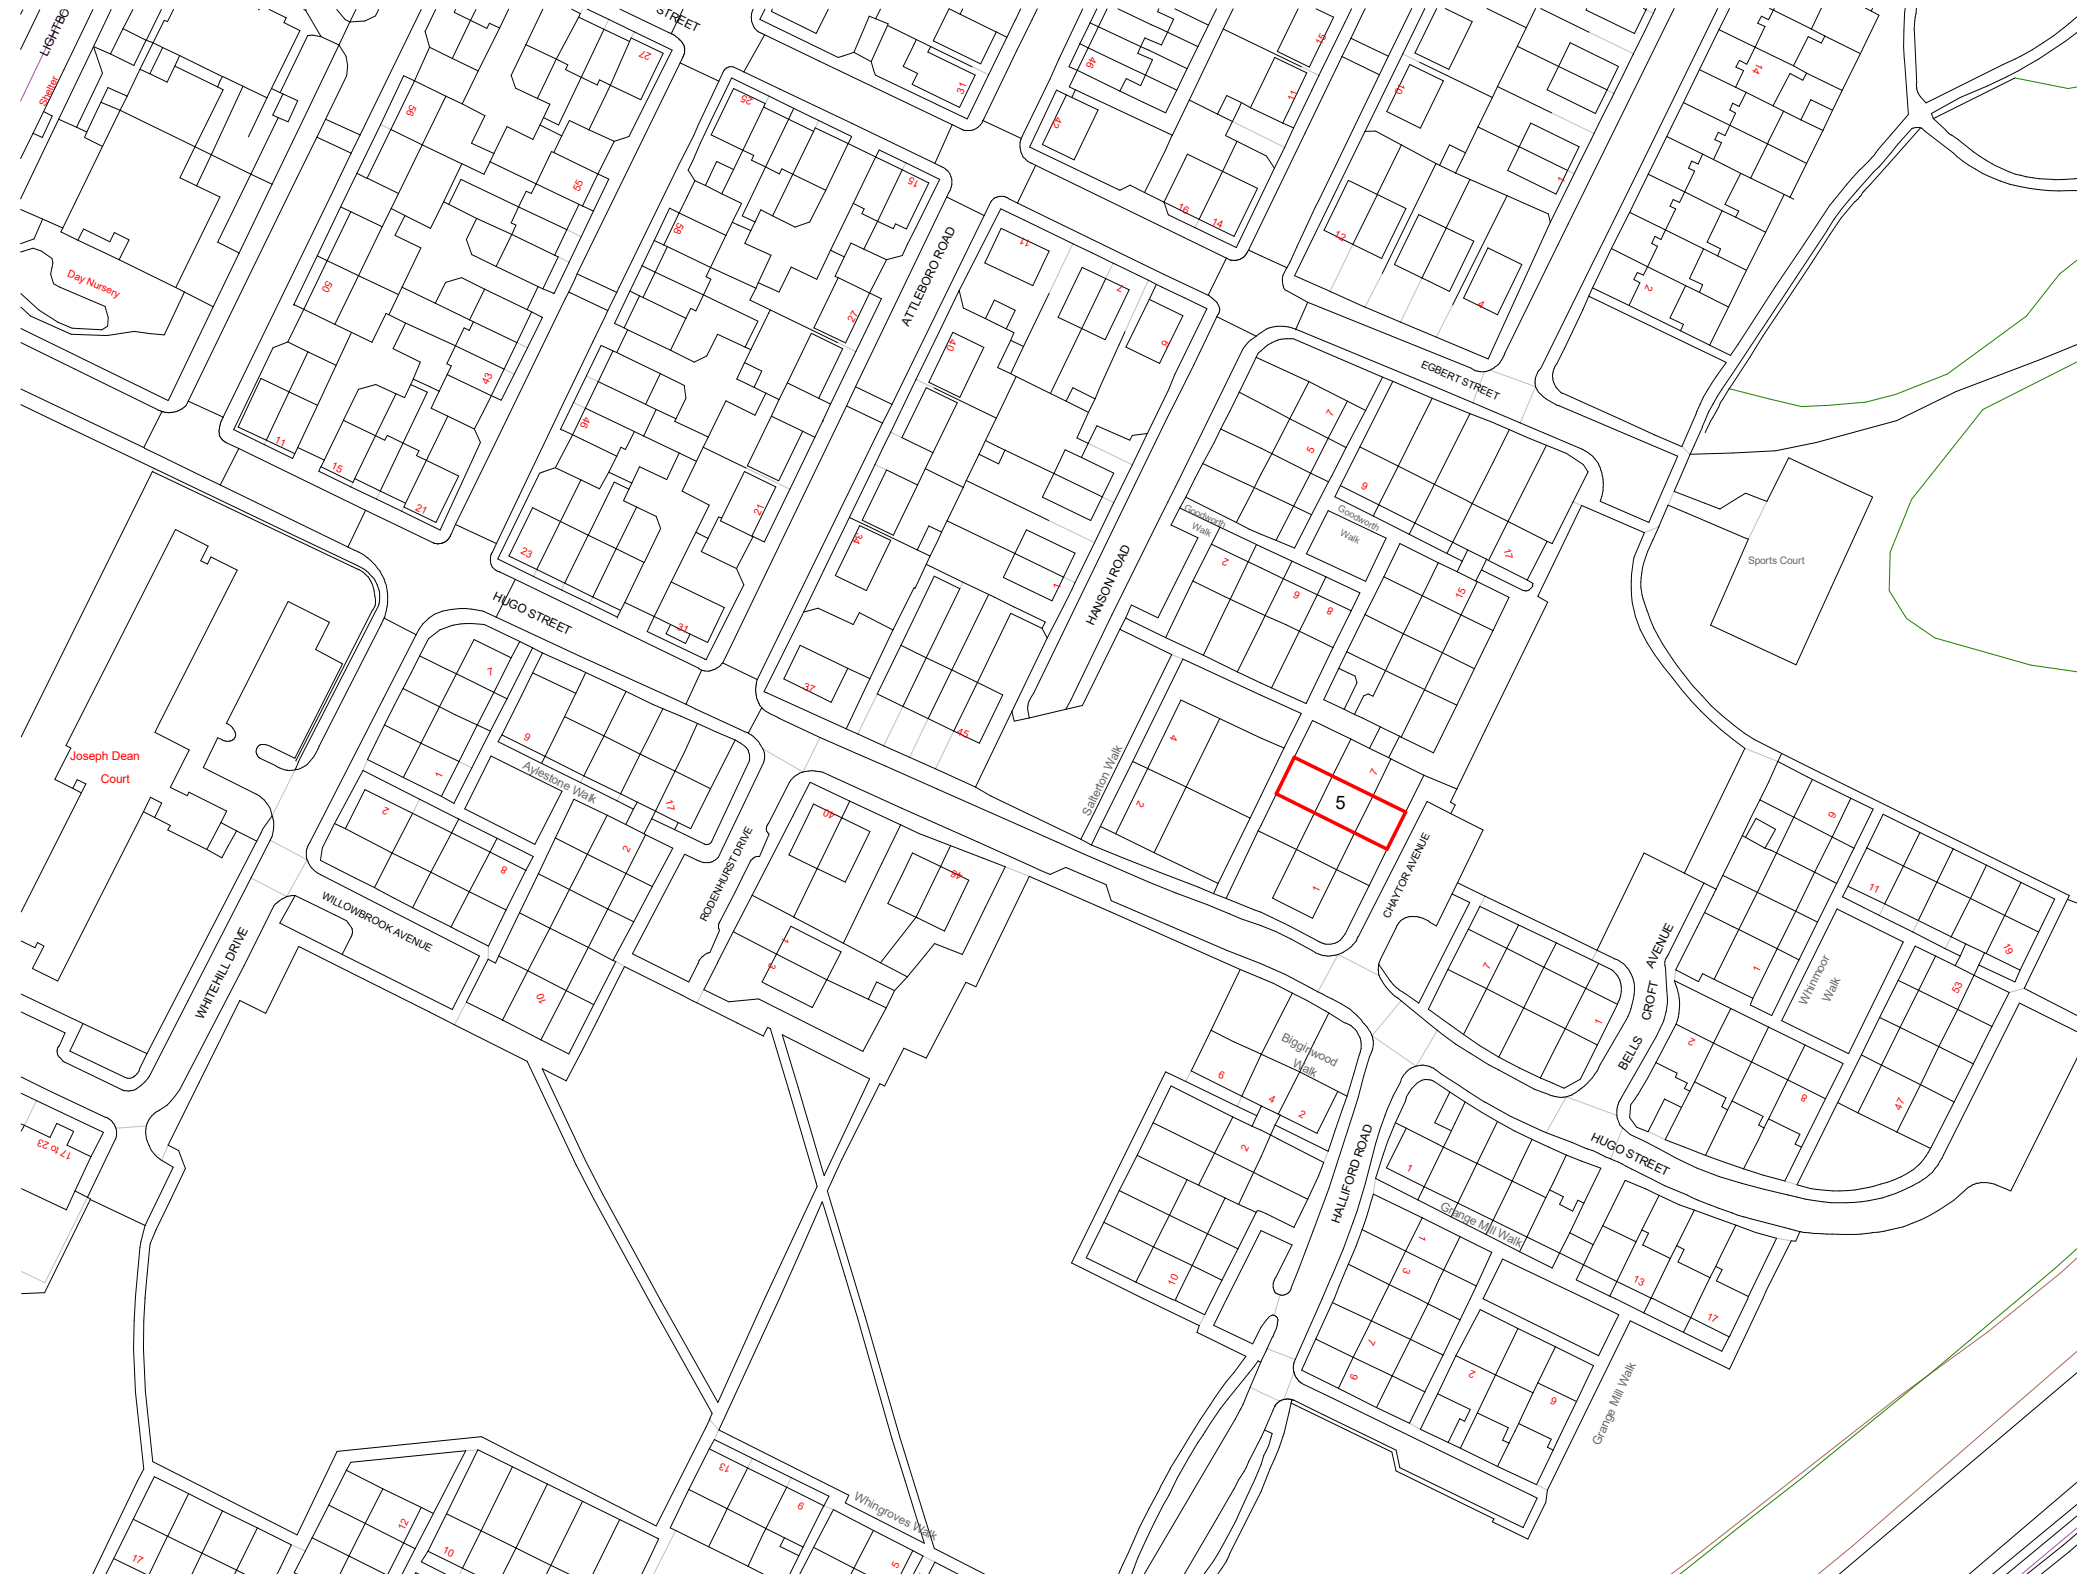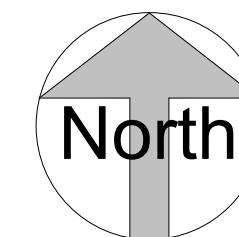

Location Plan

1 : 1250

No.	Description	Date

Mr Johnson Akinlolu

5 Chaytor Avenue, Moston
M40 5NQ

Site Location Plan

Project number EXT241-001

Date 05.02.23

Drawing Number
EXT241-S01

Scale 1 : 1250