
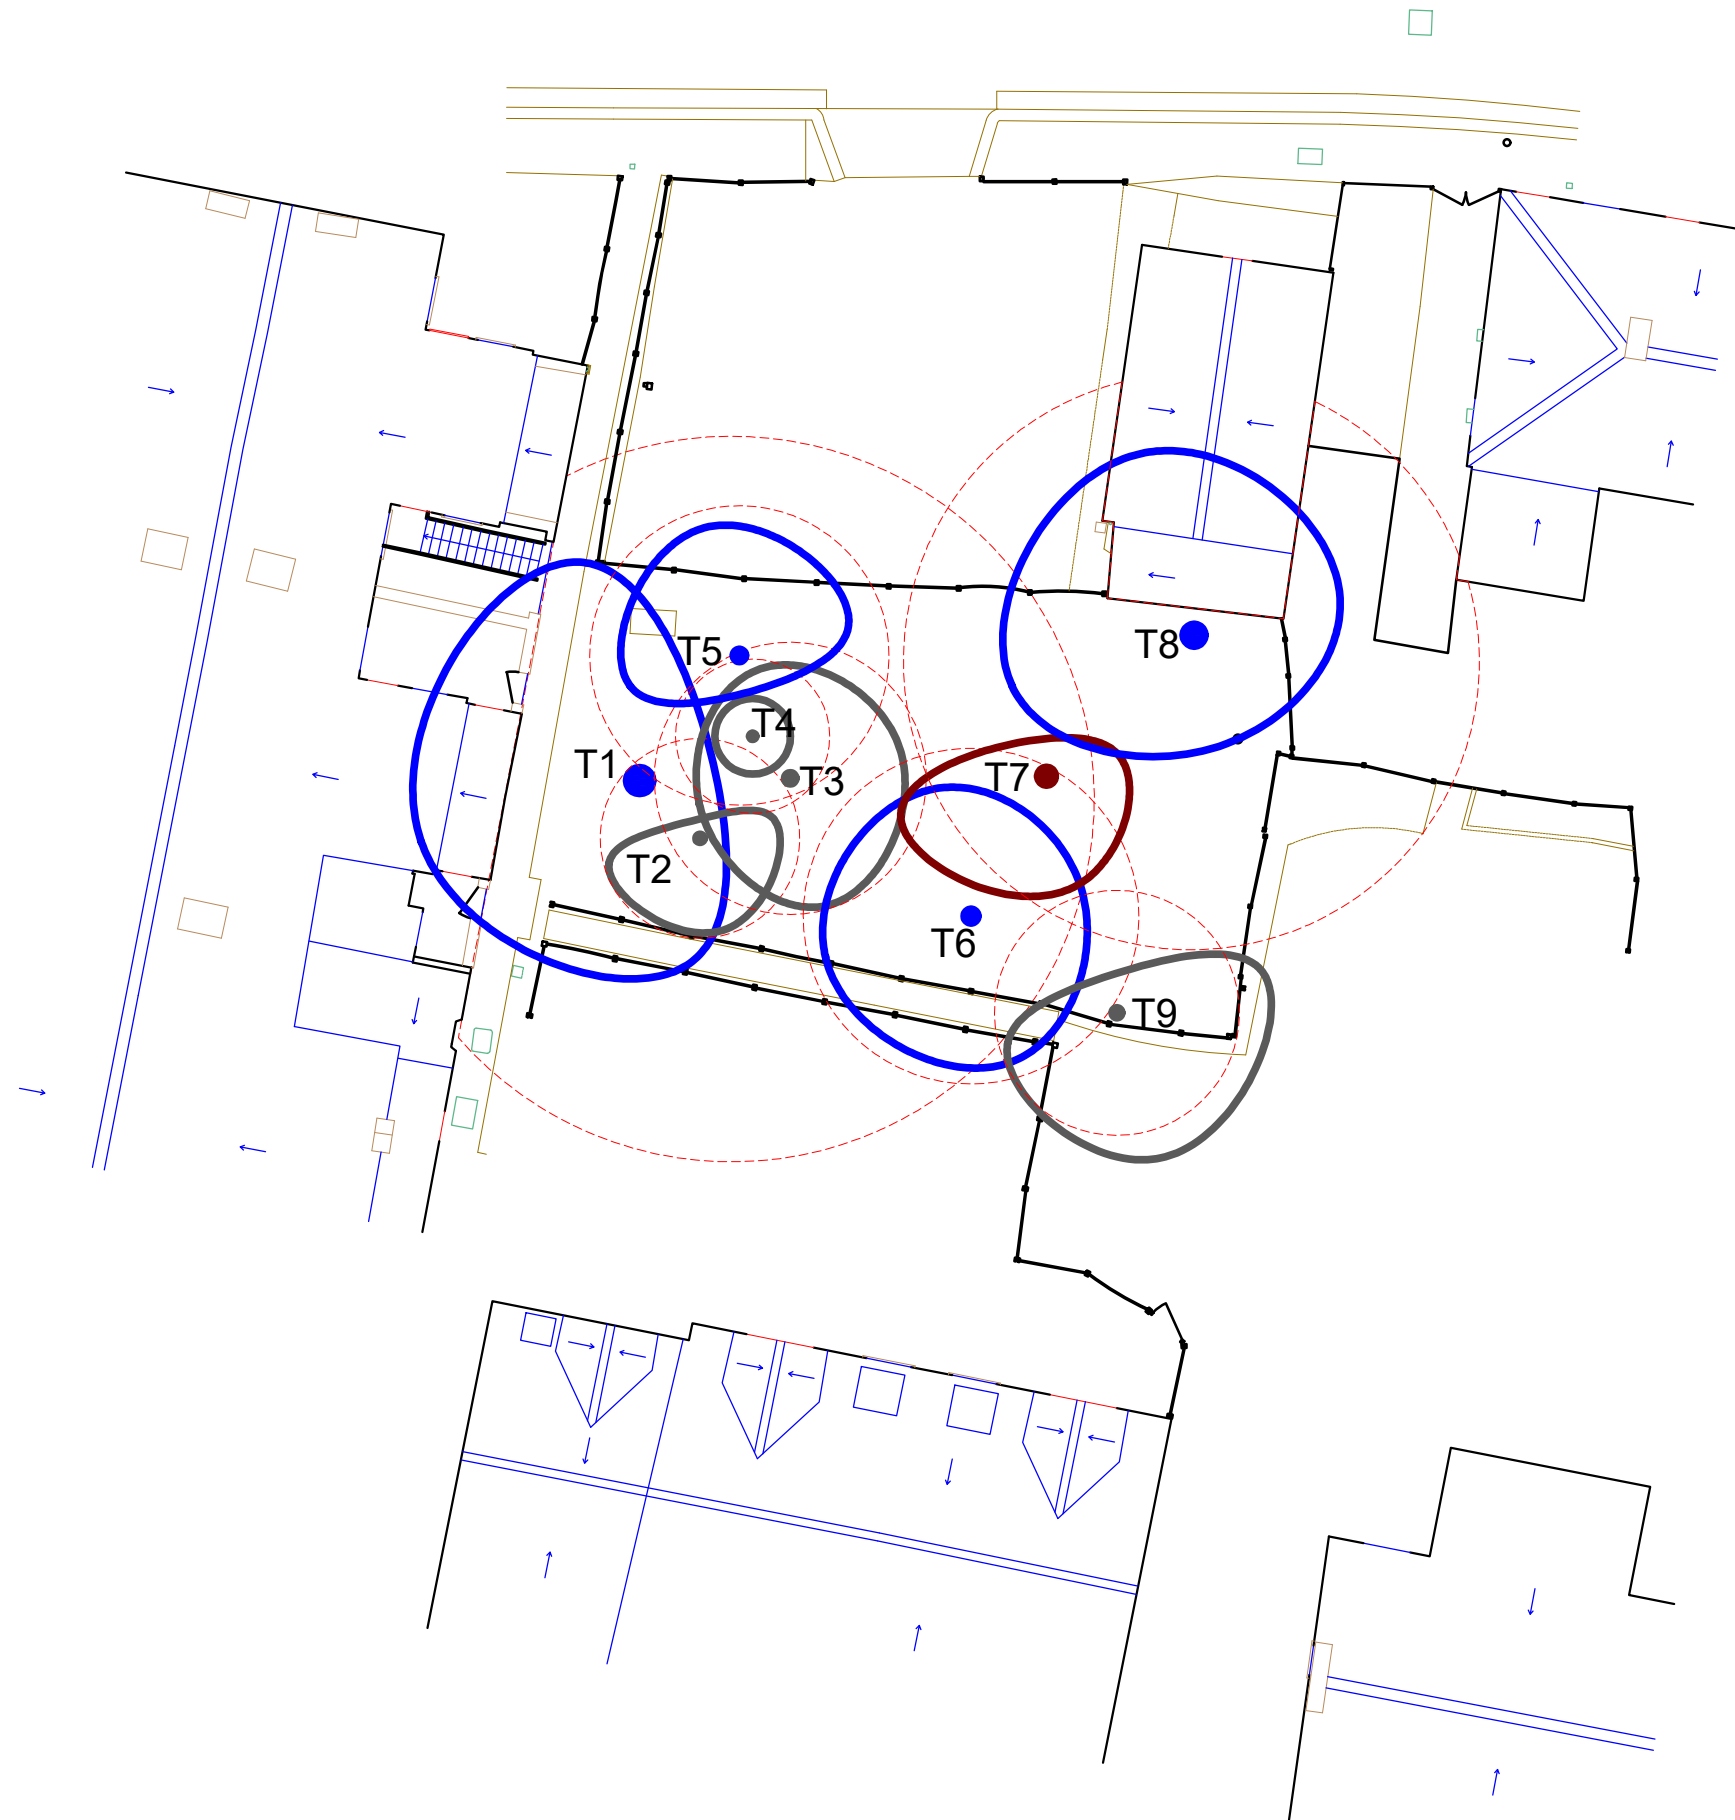
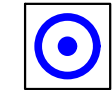


TREE SURVEY SCHEDULE

Arboricultural Data Sheet:					Date of Survey: 06/10/23				Surveyor: C. Salisbury				
Tree No.	Species	DBH (mm)	Height (m)	Age	Crown Spread (m)				Crown clearance	Condition rating	Comments and preliminary management recommendations	Estimated remaining contribution	Tree quality category rating
					N	E	S	W					
T1	Sycamore	690	14.60	EM	6.0	6.0	2.0	5.0	4.50	B	An ivy-clad co-dominant multi-stemmed specimen with poor form	40-60	B2
T2	Ash	220	15.80	SM/EM	2.5	0.5	2.0	2.5	3.50	B/C	A poor-quality co-dominant specimen displaying early signs of Ash Dieback	10-20	C2
T3	Horse Chestnut	300	15.40	SM/EM	2.5	3.0	3.0	3.5	2.00	B/C	A twin-stemmed co-dominant specimen with a weak included union at its base	20-40	C2
T4	Ash	170	16.00	SM/EM	1.0	1.0	1.0	1.0	2.50	B/C	A poor-quality heavily suppressed specimen	40-60	C2
T5	Sycamore	330	16.20	EM	3.0	3.5	3.0	1.0	4.00	B	A co-dominant specimen with poor form	60-80	B2
T6	Sycamore	370	16.00	EM	4.0	3.5	3.0	4.0	3.00	B	A co-dominant specimen with reasonable form	60-80	B2
T7	Pear	470	8.20	S	4.0	1.0	2.0	3.0	2.50	D	A co-dominant specimen in extensive decline with extensive stem decay- Fell	0-10	U
T8	Sycamore	580	16.20	EM	5.0	5.0	4.0	3.0	3.00	B	A multi-stemmed specimen in close proximity to the adjacent building.	40-60	B2

Arboricultural Data Sheet:					Date of Survey: 06/10/23				Surveyor: C. Salisbury				
Tree No.	Species	DBH (mm)	Height (m)	Age	Crown Spread (m)				Crown clearance	Condition rating	Comments and preliminary management recommendations	Estimated remaining contribution	Tree quality category rating
					N	E	S	W					
T9	Sycamore	270	12.80	SM/EM	3.0	1.0	4.0	4.0	3.00	B	A poor-quality multi-stemmed specimen with a weak included union at approximately 1m	20-40	C2

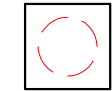

-  Category A Trees
-  Category B Trees
-  Category C Trees
-  Category U Trees
-  Root protection area

Mulberry TMC
Adamson House
Towers Business Park
Wilmslow Road
Didsbury
M20 2YY



Tel: 0161 955 3628
Email: info@mulberrytmc.co.uk

Site Address:
Crossway
Didsbury

Drawing Title:
BS5837 Plan

Drawing No:
CD/BS/01

Date:	Scale:	Drawn by:
22/10/2023	1:200@A3	CS

Note: Dimensions are not to be scaled from this drawing.
All written measurements are to be checked on site by the contractor. Copyright Mulberry TMC.
Note: All rights described in Chapter IV of the Copyright Design & Patents Act 1988 have generally been asserted.