




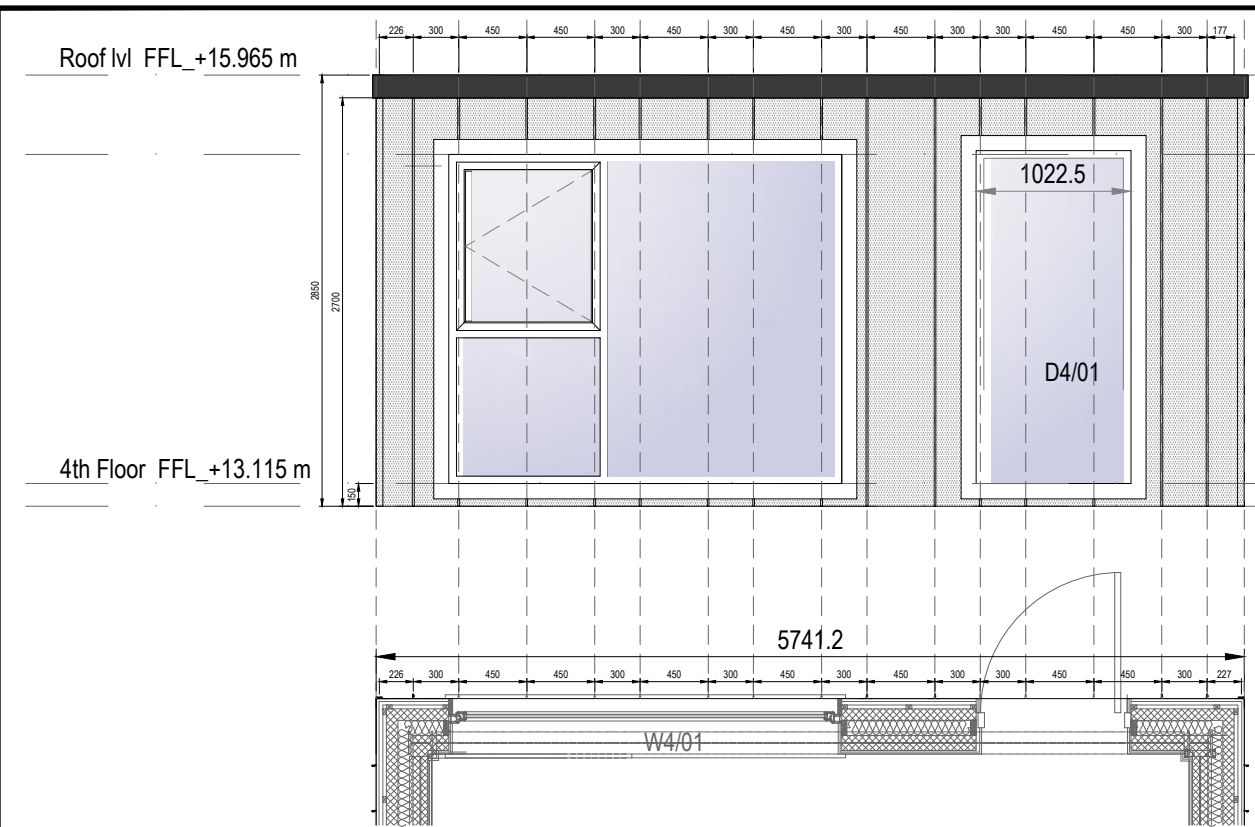


FRONT ZINC CLADDING

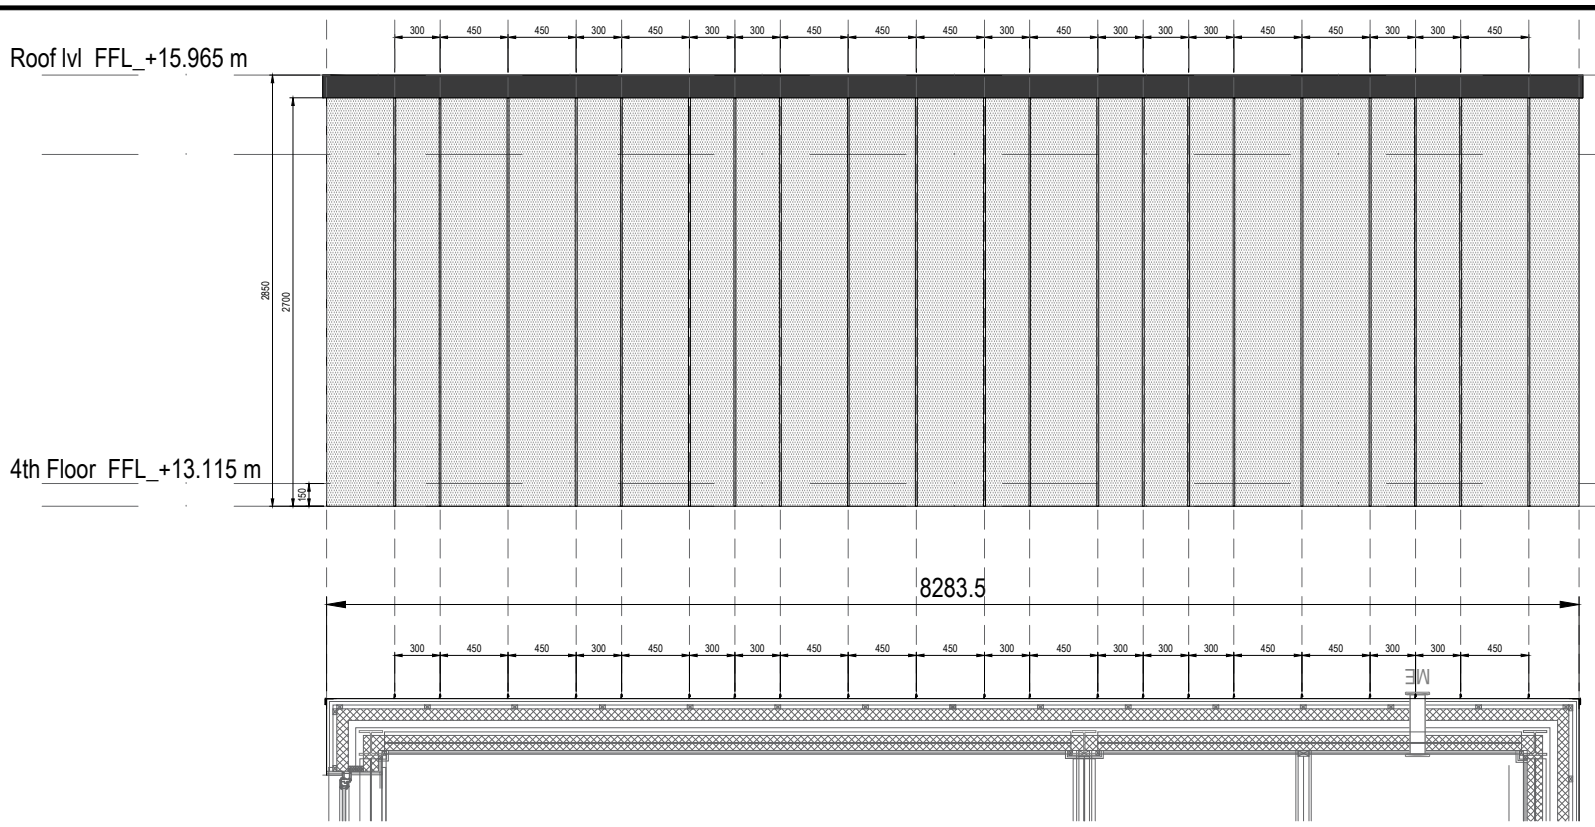

NORTH SIDE ZINC CLADDING

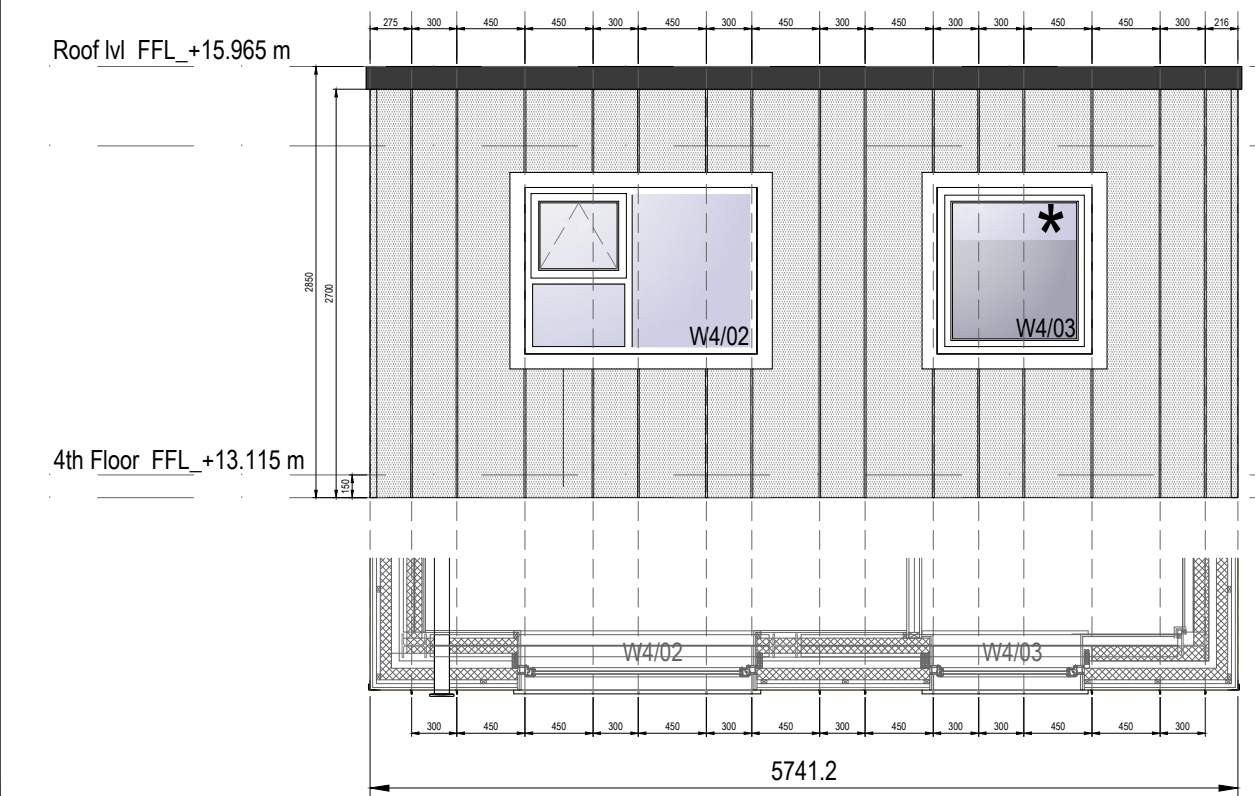

REAR ZINC CLADDING

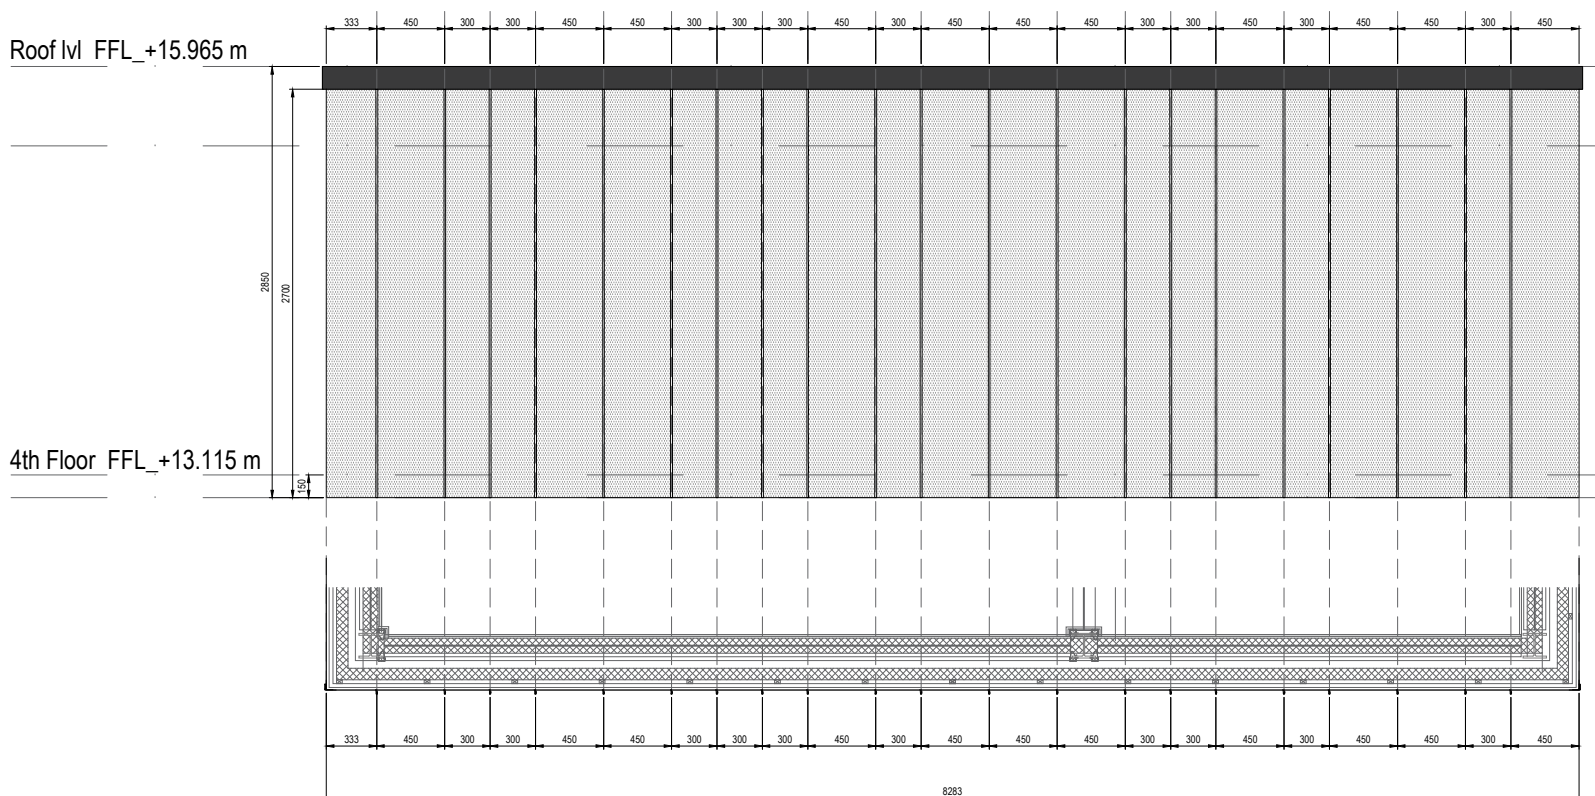

SOUTH SIDE ZINC CLADDING

				HOWARD & SEDDON A.R.I.B.A. CHARTERED ARCHITECTS, 64 WASHWAY ROAD, SALE, CHESHIRE. M33 7RE. TEL No 0161-973 8296 FAX No 0161-962 3485 e-mail : admin@howardandseddon.co.uk	PROJECT PROPOSED RESIDENTIAL DEVELOPMENT 58 RICHMOND ST MANCHESTER	TITLE (PRELIMINARY BUILDING REGULATION) ZINC CLADDING SETTING OUT DIMENSIONS	DRAWN T.Z	DRG No. 501
							DATE 14.02.24	
A	FIRST ISSUE	TZ	14.02.24		CLIENT TAHIR AHMED, TAHIR MEHMOOD		SCALE 1:100 (A3)	AMENDMENT A
REV	DESCRIPTION	BY	DATE					