



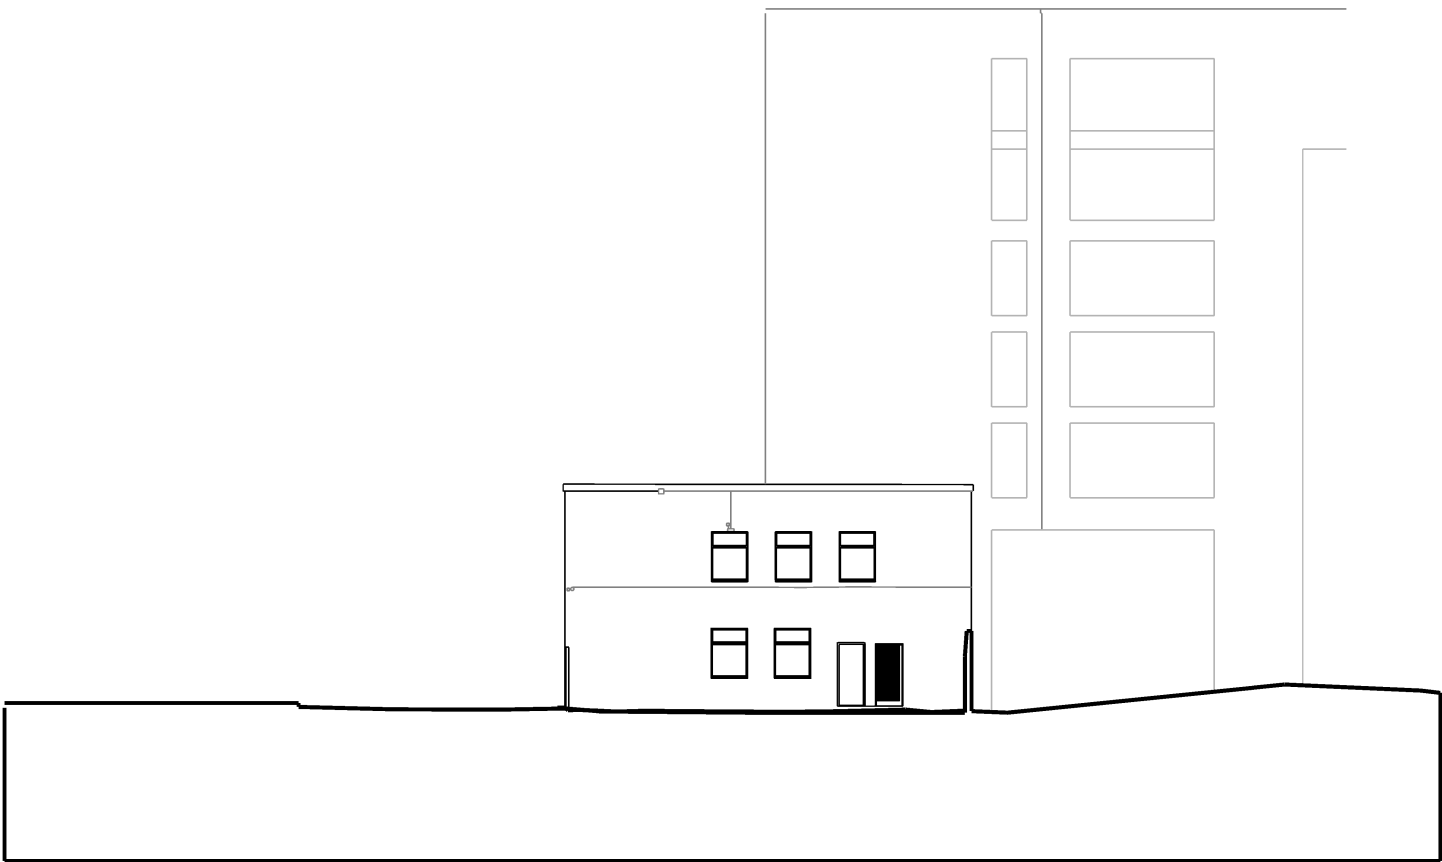

EXISTING SOUTH ELEVATION

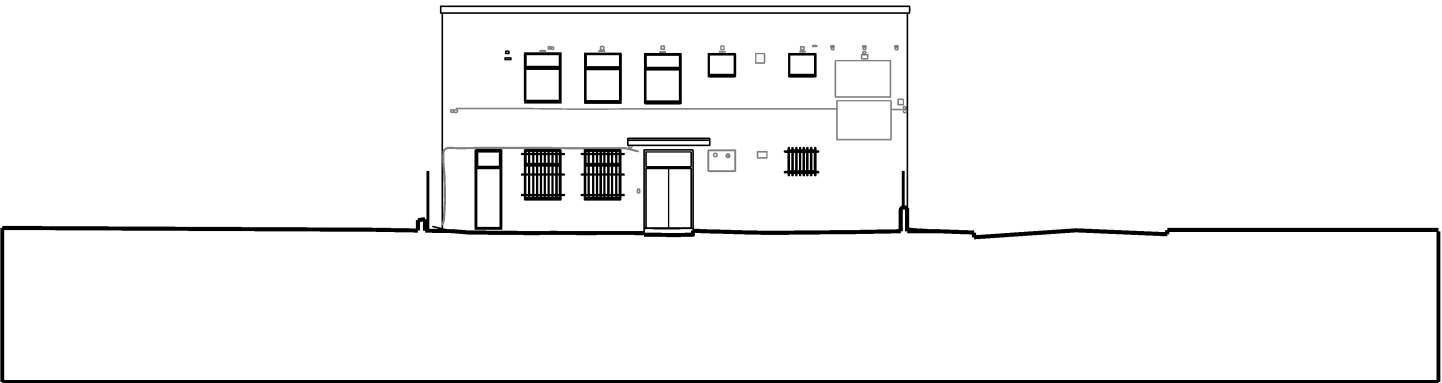

EXISTING NORTH ELEVATION

nick moss architects