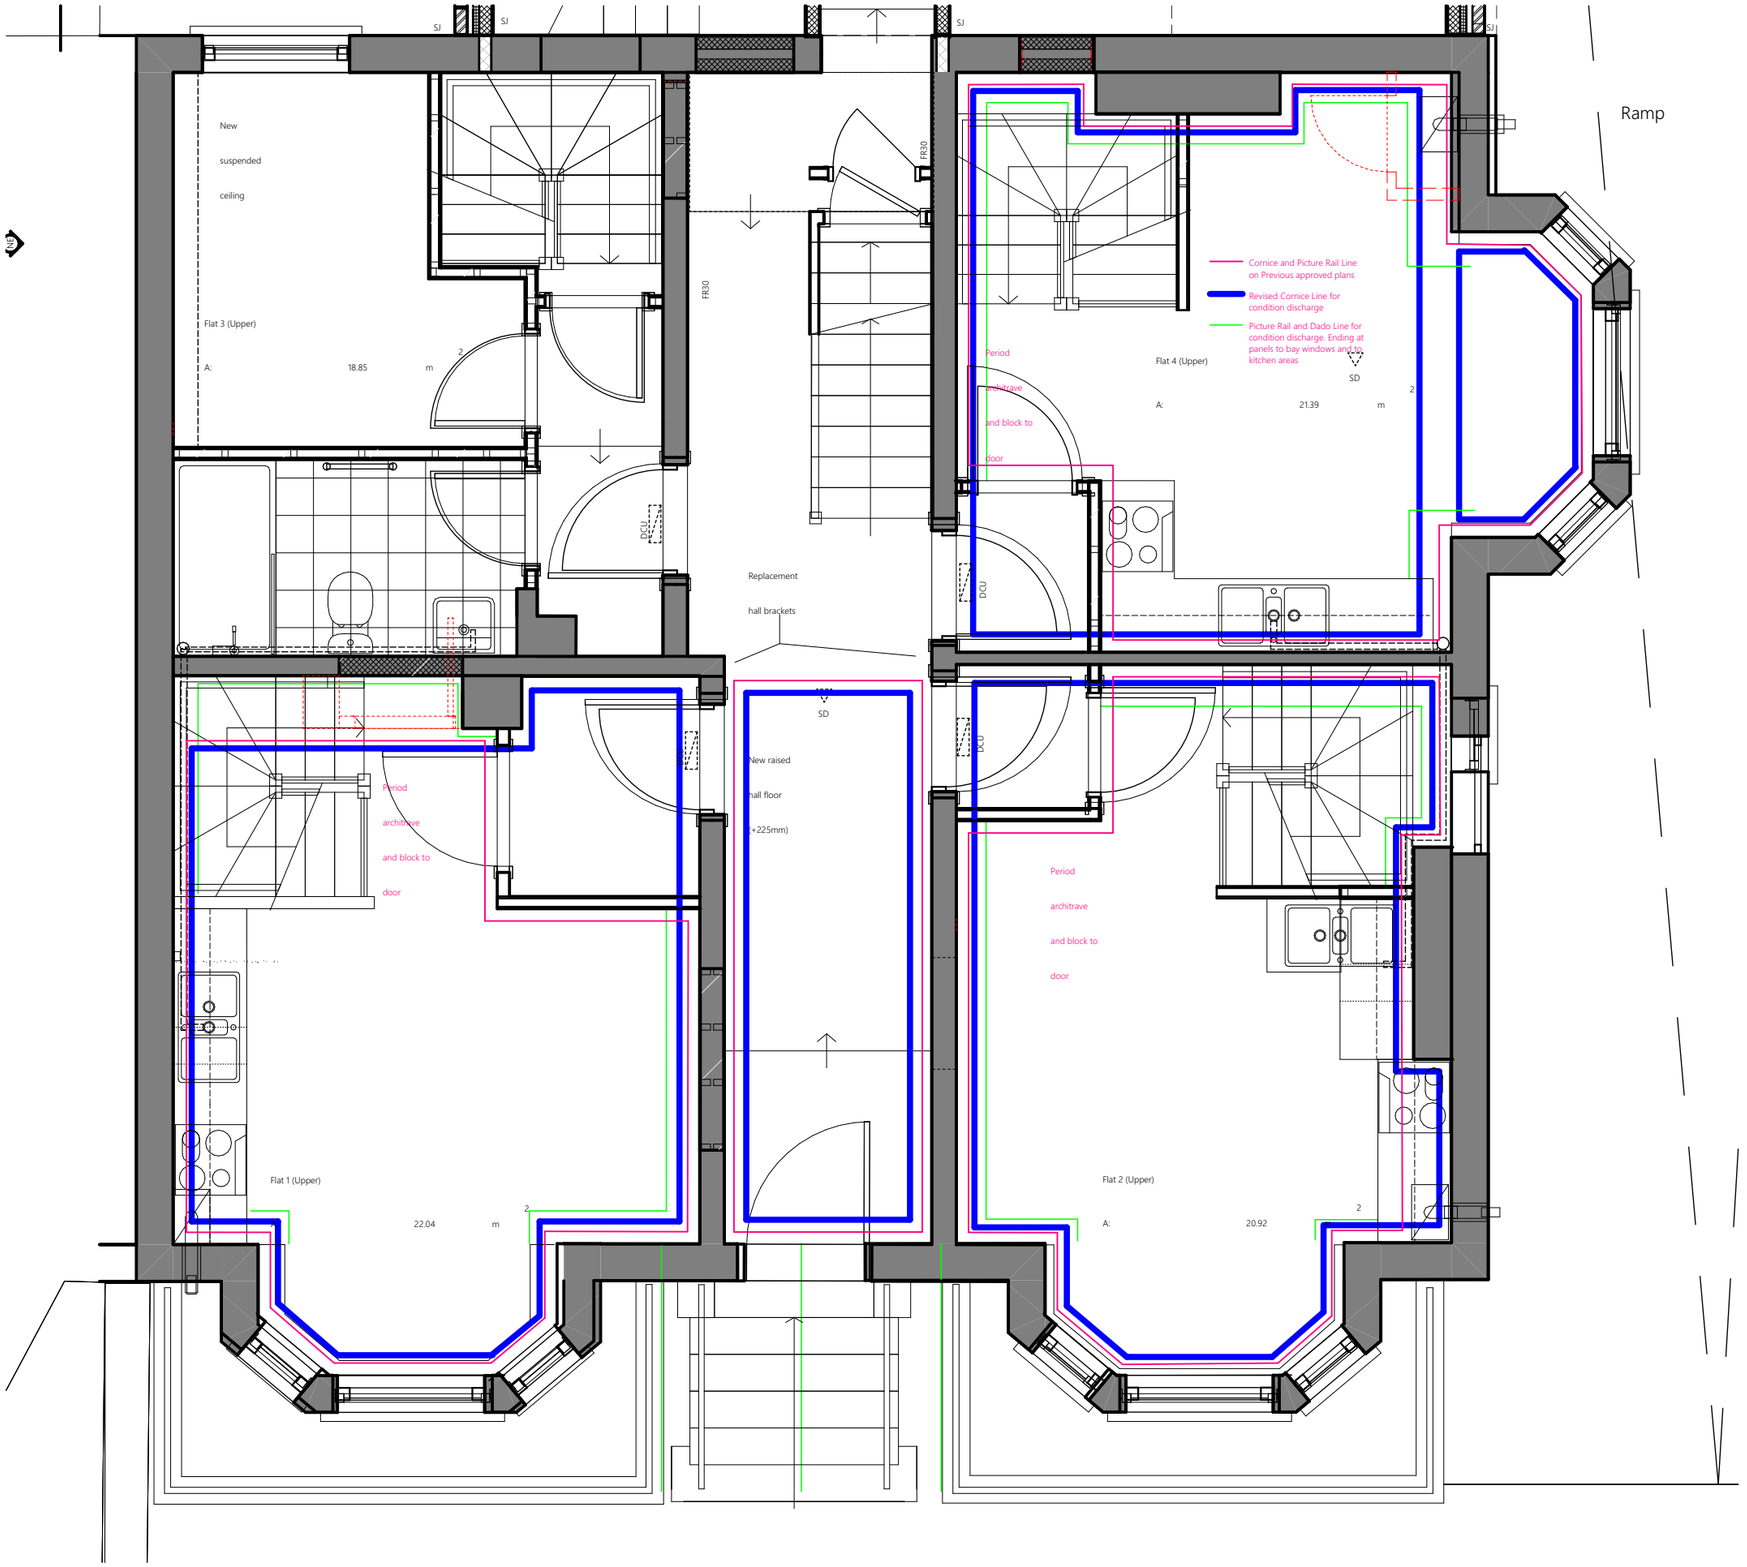


Ground Floor Ceiling Plan
1:50

General Notes

- Do not scale drawings, dimensions govern.
- All dimensions are in millimeters unless noted otherwise.
- All dimensions to be field verified before proceeding with wo
- All areas are indicative and approximate only.

This document is copyright ©iarchitect Limited

Rev	Description	Date

iarchitect

iarchitect Limited
18 Vaughan Road, Manchester, M21 0YL
www.i-architect.co.uk

Client
Feltham Group
www.felthamgroupproperties.com

Project
363 Wilmslow Road
Manchester

Title
Ground Floor Ceiling Plan

Stage / Status

Project Code	Scale @ A3	Date
#Project Code	1:50	27/06/2024

Drawing Number
363-CD-0016

Revision