

COPYRIGHT OF ATELIER MB LTD
DO NOT SCALE FROM THIS DRAWING
DIMENSIONS TO BE CHECKED ON SITE

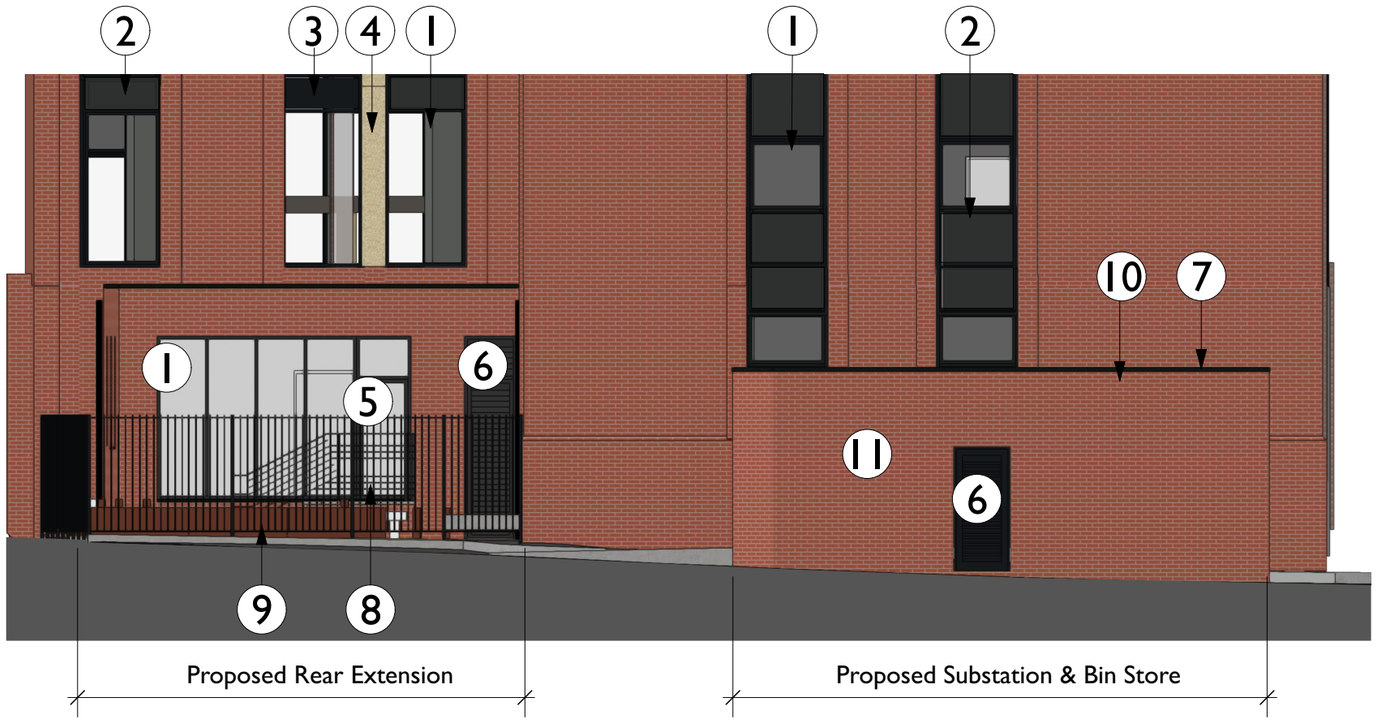


2 **Elevation 1**
Scale: 1:100
Note: Planting not shown for clarity

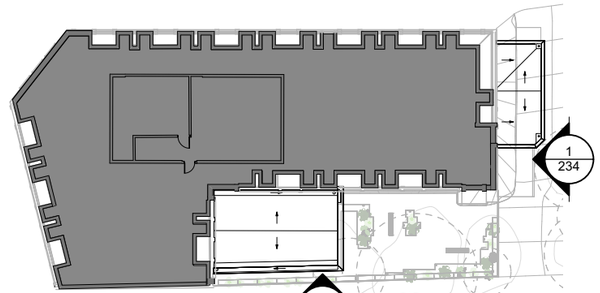



1 **Key Plan**
Scale: 1:500

## External Finishes

| | Item | Material | Colour |
|---|---|---|---|
| 1 | Windows | Aluminium | Anthracite Grey (RAL 7016) |
| 2 | Spandrel Panels | Opaque glass | Anthracite Grey (RAL 7016) |
| 3 | Louvres | Aluminium | Anthracite Grey (RAL 7016) |
| 4 | Vertical Bands | Stone | Existing or to match existing |
| 5 | Glazed Doors | Aluminium | Anthracite Grey (RAL 7016) |
| 6 | Louvred Doors | Steel | Anthracite Grey (RAL 7016) |
| 7 | Parapet | Aluminium | Anthracite Grey (RAL 7016) |
| 8 | Stair Guarding | Steel | Anthracite Grey (RAL 7016) |
| 9 | Fencing and Gate | Steel | Anthracite Grey (RAL 7016) |
| 10 | Roof Finish | Sedum | Anthracite Grey (RAL 7016) |
| 11 | Walls | Facing Brick | Ibstock Bradgate Claret brick |

Refer to drawings 1987 T430), T(441), T(440) & T(441) for external works materials and finishes

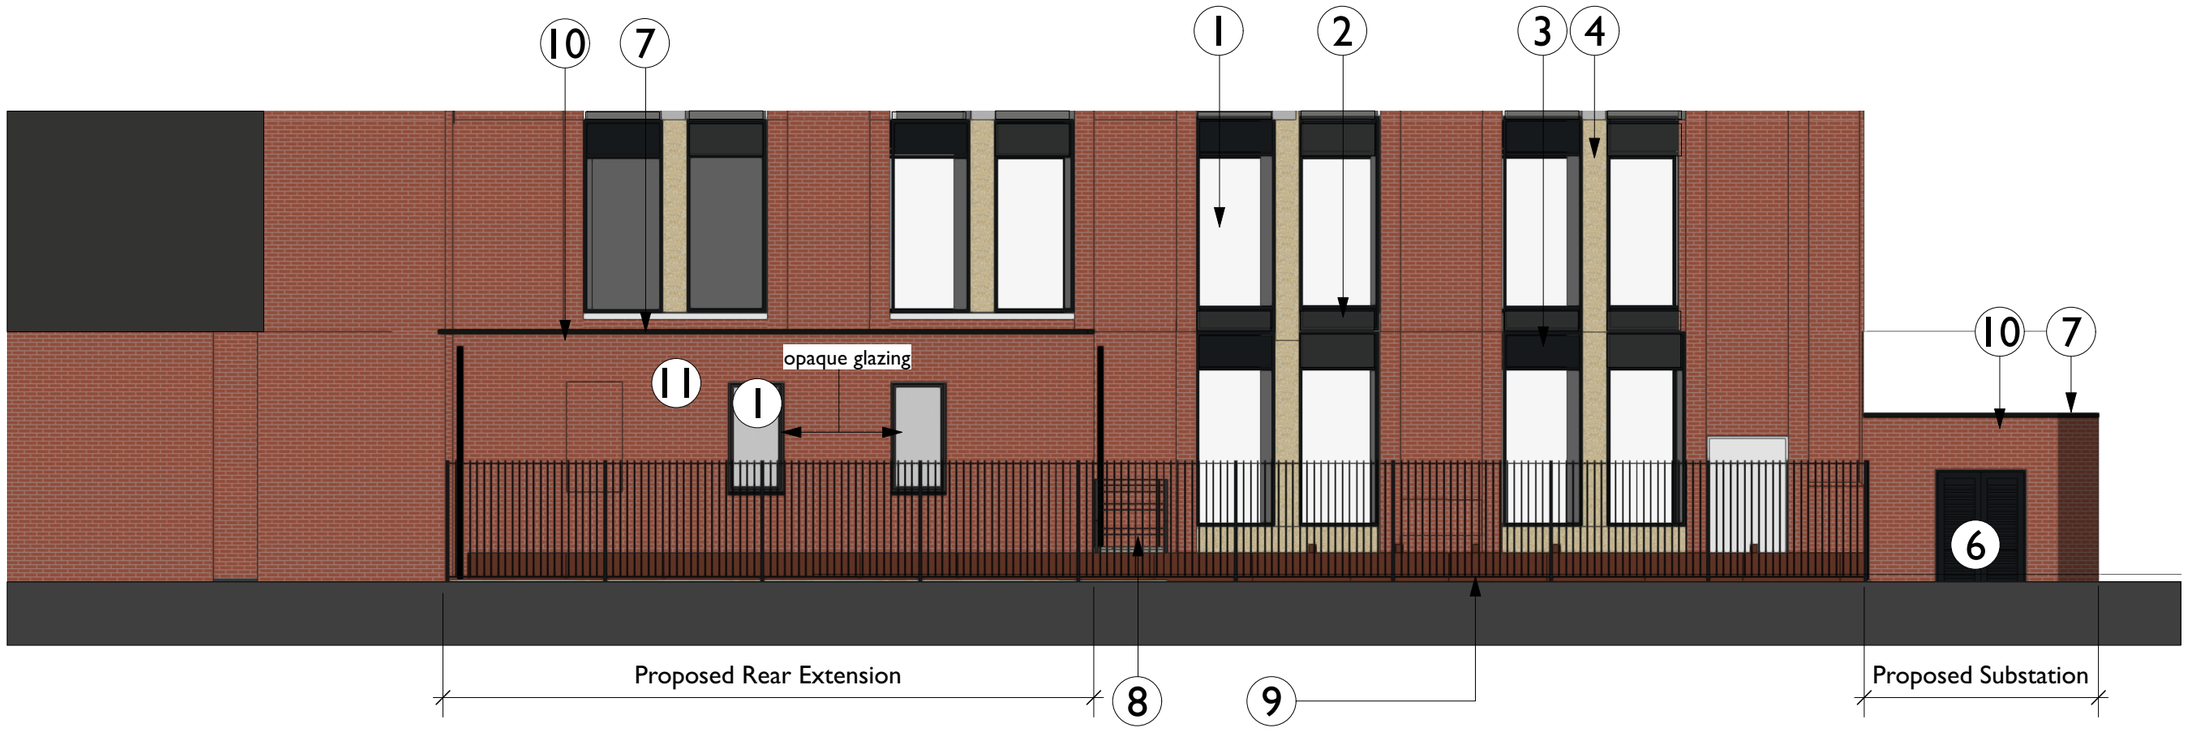


3 **Elevation 2**
Scale: 1:100
Note: Planting not shown for clarity

## Colours

RAL 7016

| Rev | Date | Note | DRN | CHK |
|---|---|---|---|---|
| H | 15/05/2024 | Existing stone bands retained. Annotations added. | RD | AB |
| G | 03/01/2024 | Redrawn, annotation revised | PL | |
| F | 22/09/2023 | Boundary fence amended. Annotation added | RJD | |
| E | 12/09/2023 | Planting updated | RJD | |
| D | 07/08/2023 | extension rerived following planner's comments and substation added. | AB | AB |
| C | 23/08/2022 | Planters Shown | RJD | |
| B | 05/08/2022 | Steps moved | RJD | |
| A | 29/07/2022 | Steps Added | RJD | |

**125 Portland Street Stage 4**

Ground Floor Elevations - Extensions

| | |
|---|---|
| scheme | 1877 |
| drwg no. | **P(235)** |
| revision | H |
| scale | 1:100 @ A3 |
| date first drawn | Dec 23 |
| drawn | PL |

*SK sketch E existing P proposed T tender C construction FI final issue*

**www.ateliermb.co.uk**
**t** 0161 236 0051
**e** architect@ateliermb.co.uk

Atelier MB
Urban Architects