


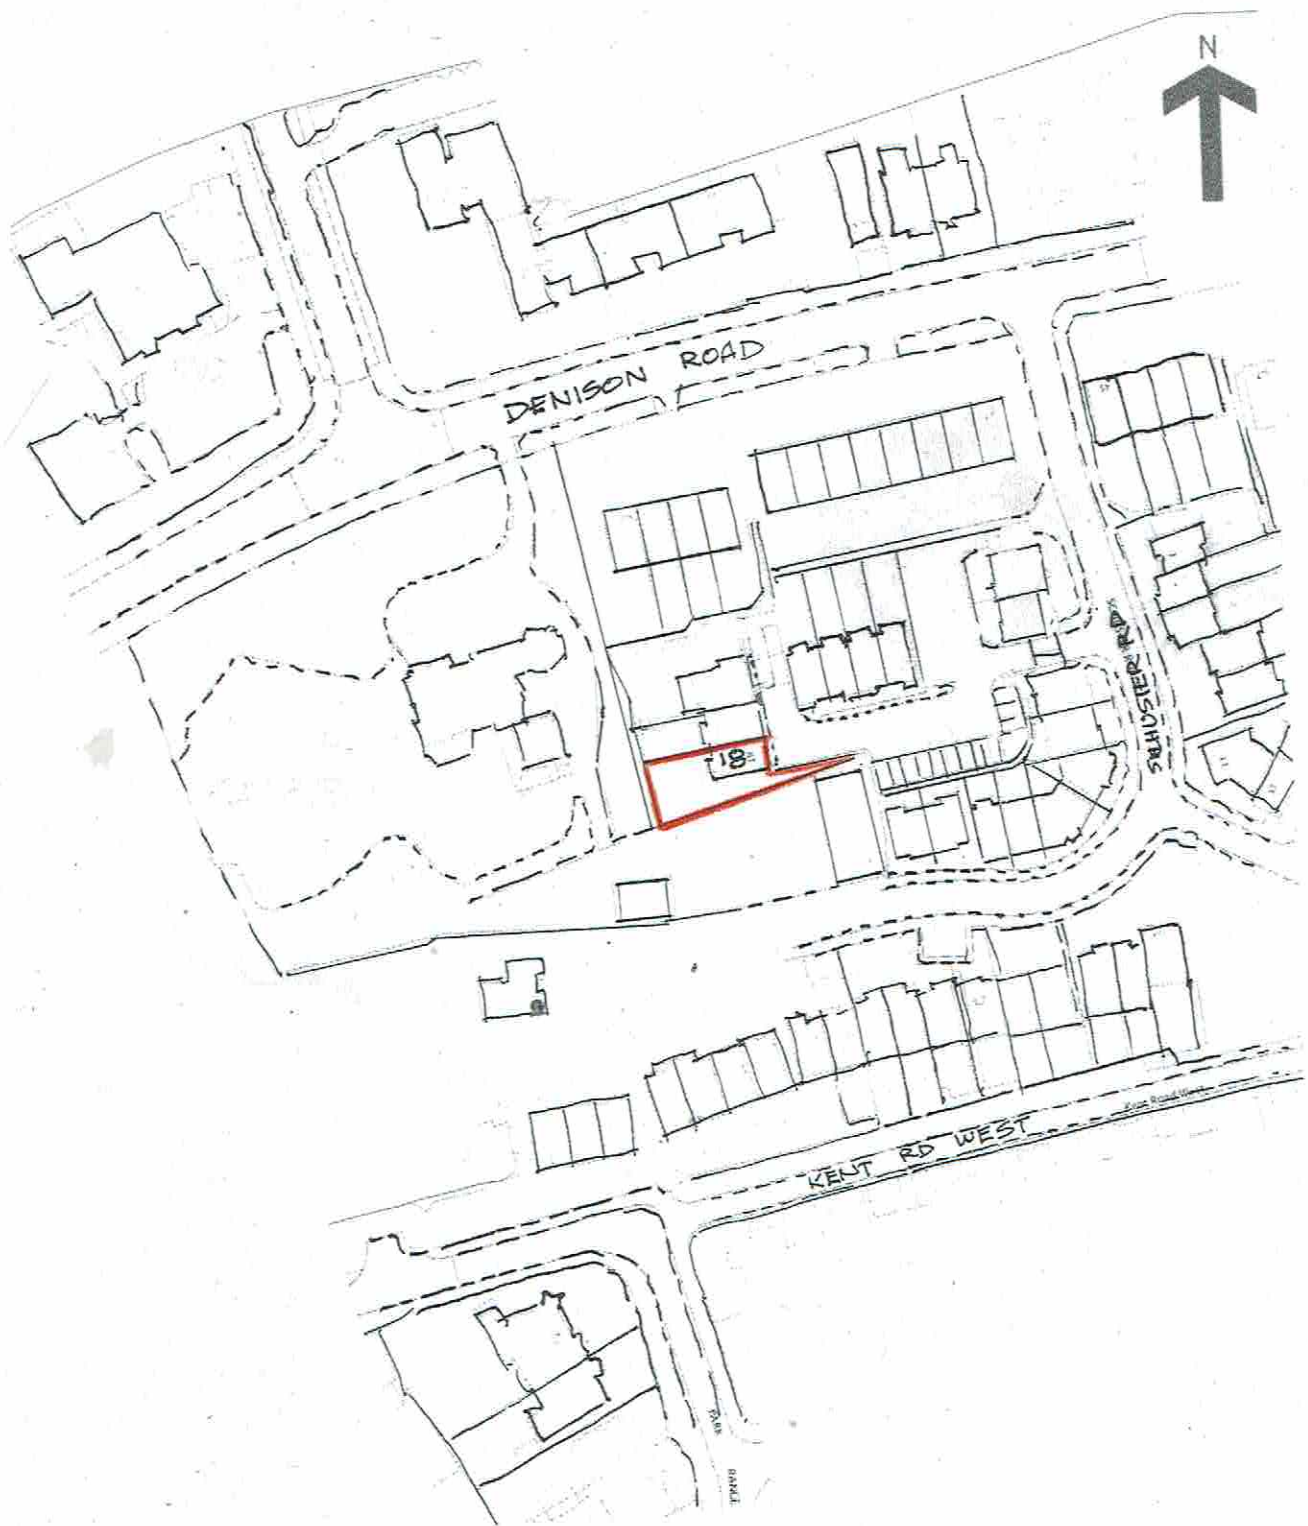

**18, SCHUSTER ROAD, M14 5LZ**  
**LOCATION PLAN 1:1250 @A4**