

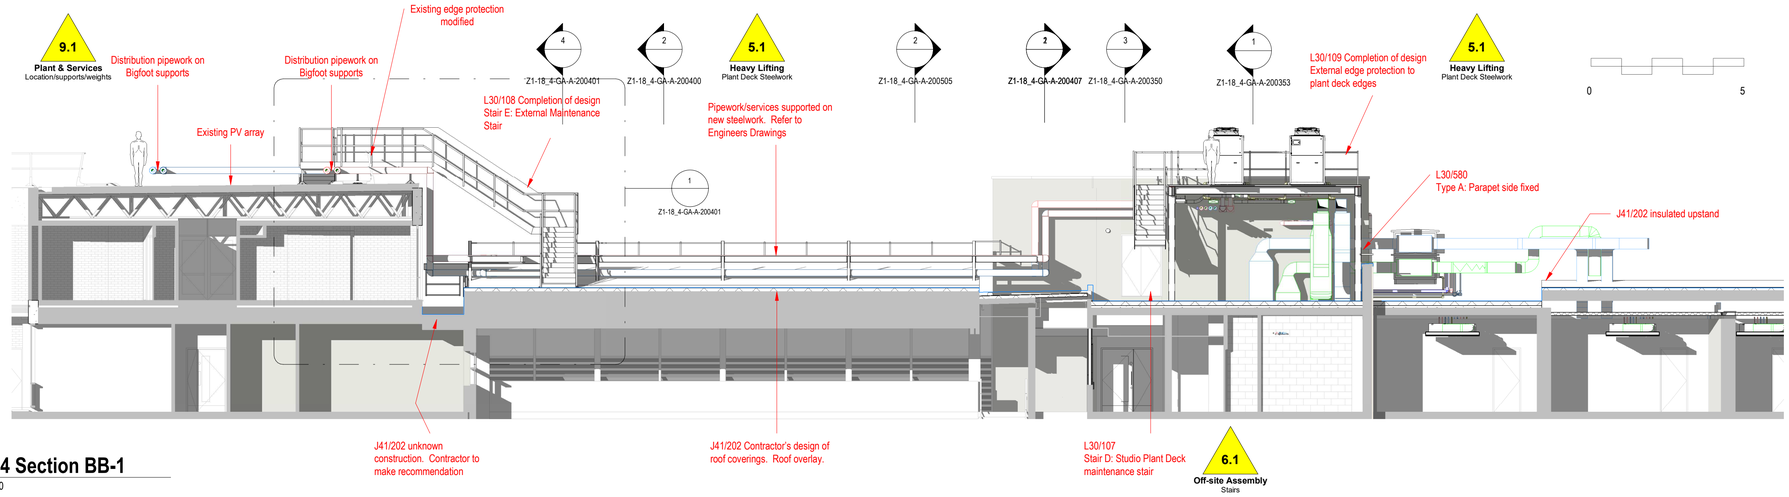


1 18-4 Section BB-1
1 : 100

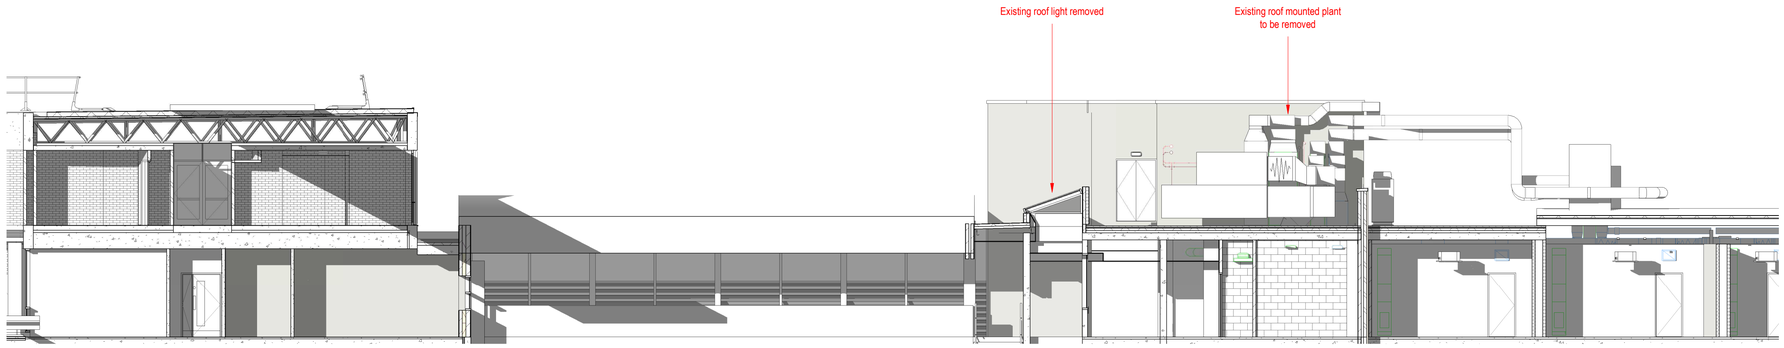

3 Existing Section BB-1
1 : 100

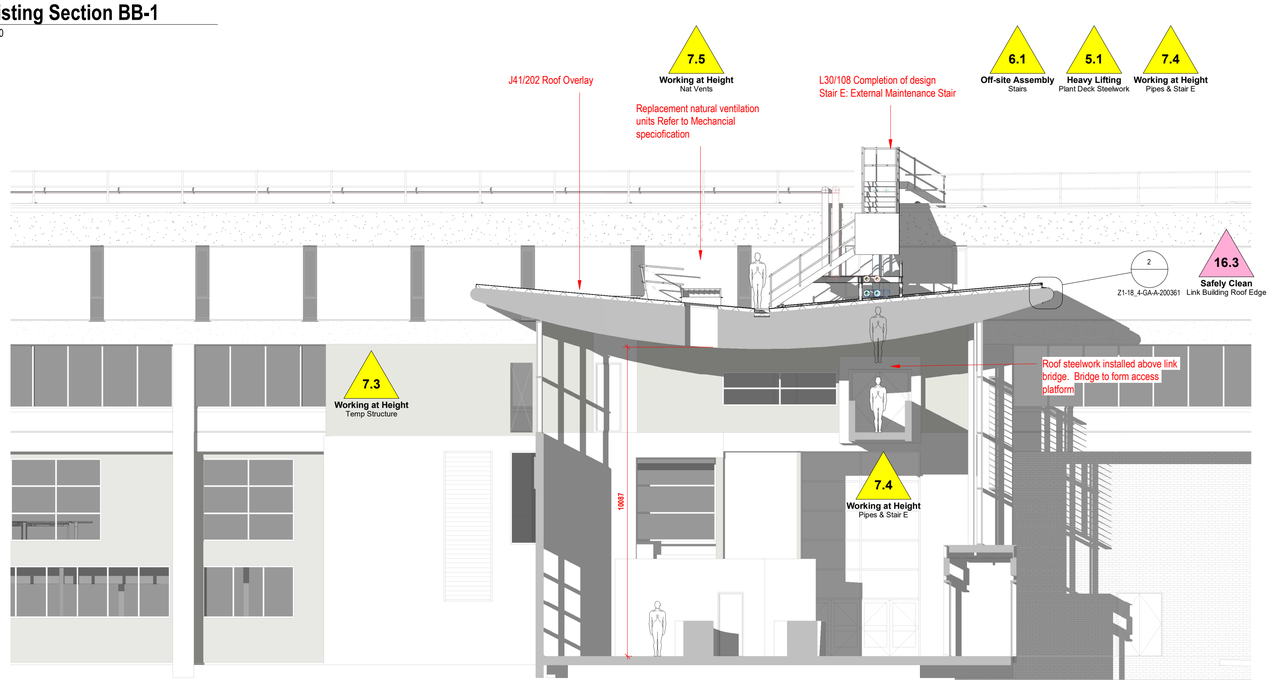

2 18-4 Section L3_1
1 : 100

14.1
Fire Strategy
No Roof Fire Escape

15.1
Misc
Roof Exposure

15.2
Misc
Weather Conditions

15.3
Misc
Seagulls

IAN PALMER ARCHITECTS SHALL HAVE NO RESPONSIBILITY FOR ANY USE MADE OF THIS DOCUMENT OTHER THAN FOR THAT WHICH IT WAS PREPARED AND ISSUED.

ALL DIMENSIONS SHOULD BE CHECKED ON SITE.

DO NOT SCALE FROM THIS DRAWING

ANY DRAWING ERRORS OR DIVERGENCIES SHOULD BE BROUGHT TO THE ATTENTION OF IAN PALMER ARCHITECTS AT THE ADDRESS SHOWN BELOW.

BEFORE WORK COMMENCES DRAWINGS SHALL BE READ IN CONJUNCTION WITH ALL RELEVANT INFORMATION INCLUDING;
DESIGN RISK MANAGEMENT TOOLKIT (DRM)001 & 002

NOTES

Refer to Design Risk Management Toolkit P230721(DRM)A001

Significant Design Risk (SDR)

Significant Workplace Design Risk (WDR)

DRM & WDR
1 : 50

REVISION / DESCRIPTION	DRAWN	CHECKED	DATE
C02 Stair A1 omitted	ICP	ICP	10.06.24
C01 Construction Issue	ICP	ICP	03.06.24
C01 Construction Issue	ICP	ICP	03.06.24
P03 DRM Added	ICP	ICP	19.04.24
P02 Fire Escape added	ICP	ICP	10.04.24
P01 First issue	ICP	ICP	14.03.24

KEYPLAN

CLIENT

IAN PALMER ARCHITECTS
Haweswater
Moss Lane
Silverdale
Carnforth
Lancashire
LA5 0SS

Info@ianpalmerarchitects.com
www.ianpalmerarchitects.com

PROJECT TITLE
Royal Northern College of Music

P000001

DRAWING TITLE
Sections

SCALE @ A1
As indicated

DATE FIRST ISSUED
14.03.24

DRAWING No.
PR1- IPA- Z1-18_4-GA-A-200400

REVISION
C02