

Rev Revision Notes
L1 I154 - Temporary Teaching Block Planning Application

LCPL-10A-V1-XX-DR-A-0703-L1

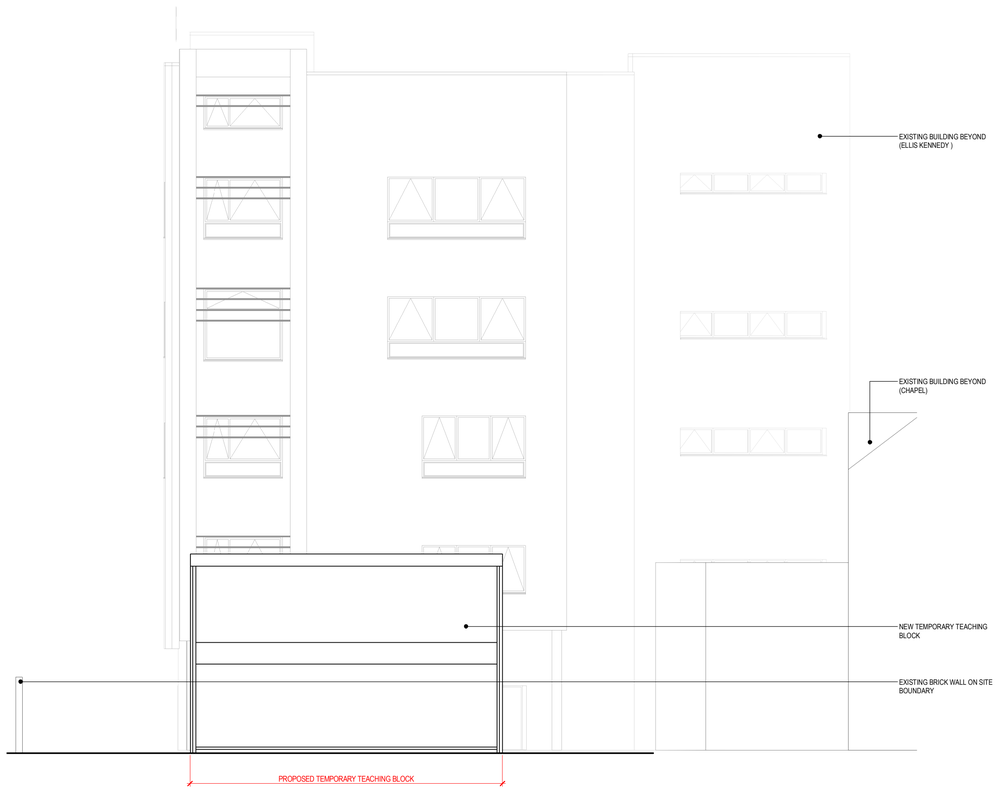

1 Elevation C
1 : 100 Ref Sheet: 0002

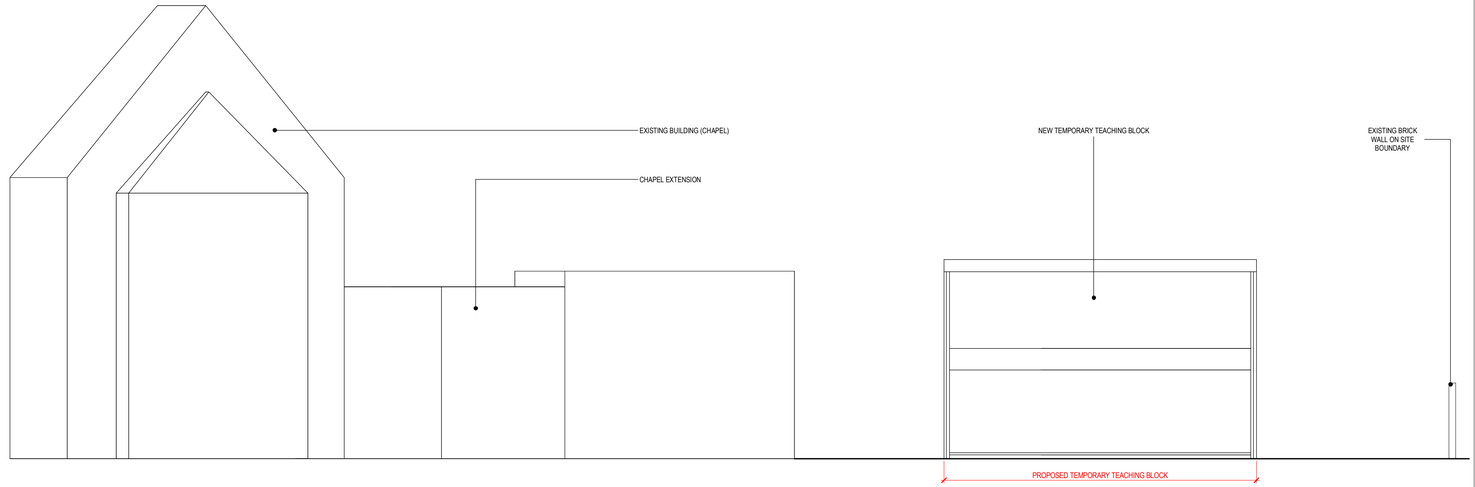

2 Elevation D
1 : 100 Ref Sheet: 0002



Example of Temporary Accommodation

Scale 1:100

0 1 2 3 4 5 10 15

Drawings and dimensions have been provided by, and are the property of, Portable Offices Ltd.

Client: Loreto College
Project: New-Build
Job No.: 1273
Date : 27/02/24
BIM Model : LCPL-10A-M3
QA SJ DD
Scale : 1 : 100@A1
Drawing: **Temporary Teaching Block - Elevations**
Rev notes: I154 - Temporary Teaching Block Planning Application

LCPL- 10A- V1- XX-DR- A- **0703-**L1

10architect unit 16, 12 hilton street, manchester, m1 1jf

This drawing is copyright. Do not scale dimensions from this drawing "if in doubt ask". This drawing is to be read in conjunction with all other relevant drawings and specifications. All discrepancies on this drawing are to be reported to the architect. Do not modify any element of this drawing. Use drawing only for purpose(s) issued.