



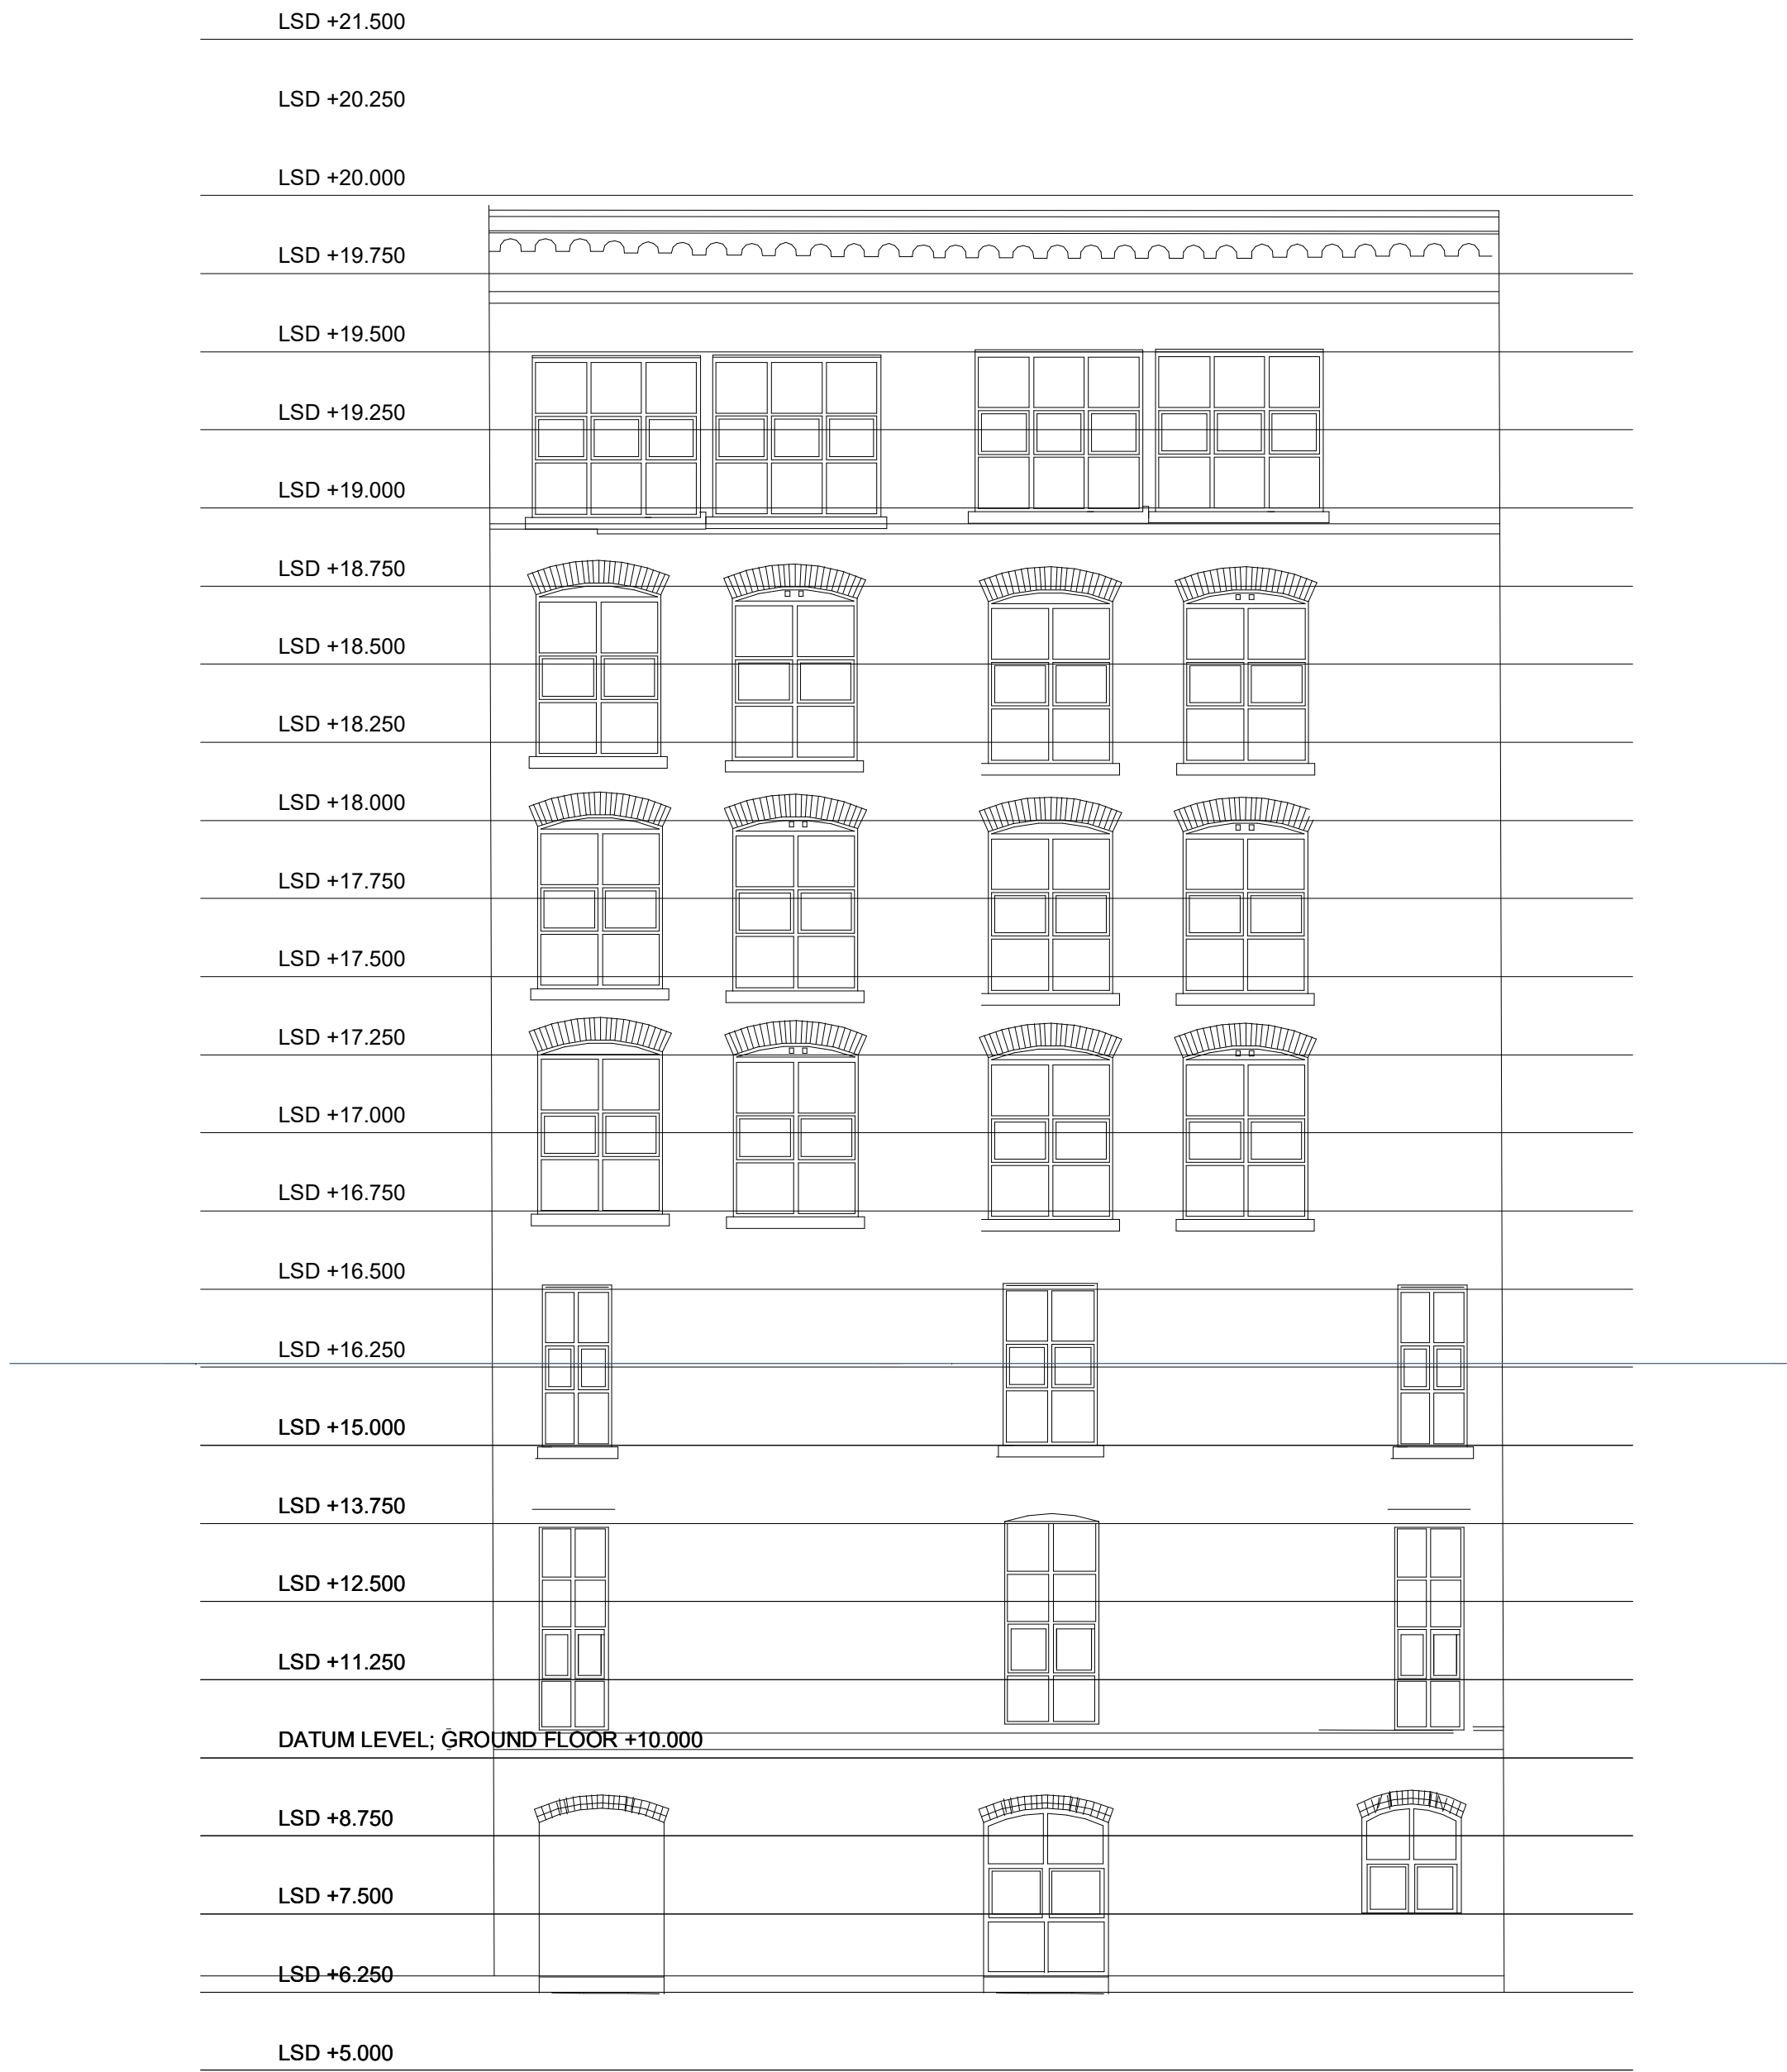

1 Elevation 3 Existing
1 : 100

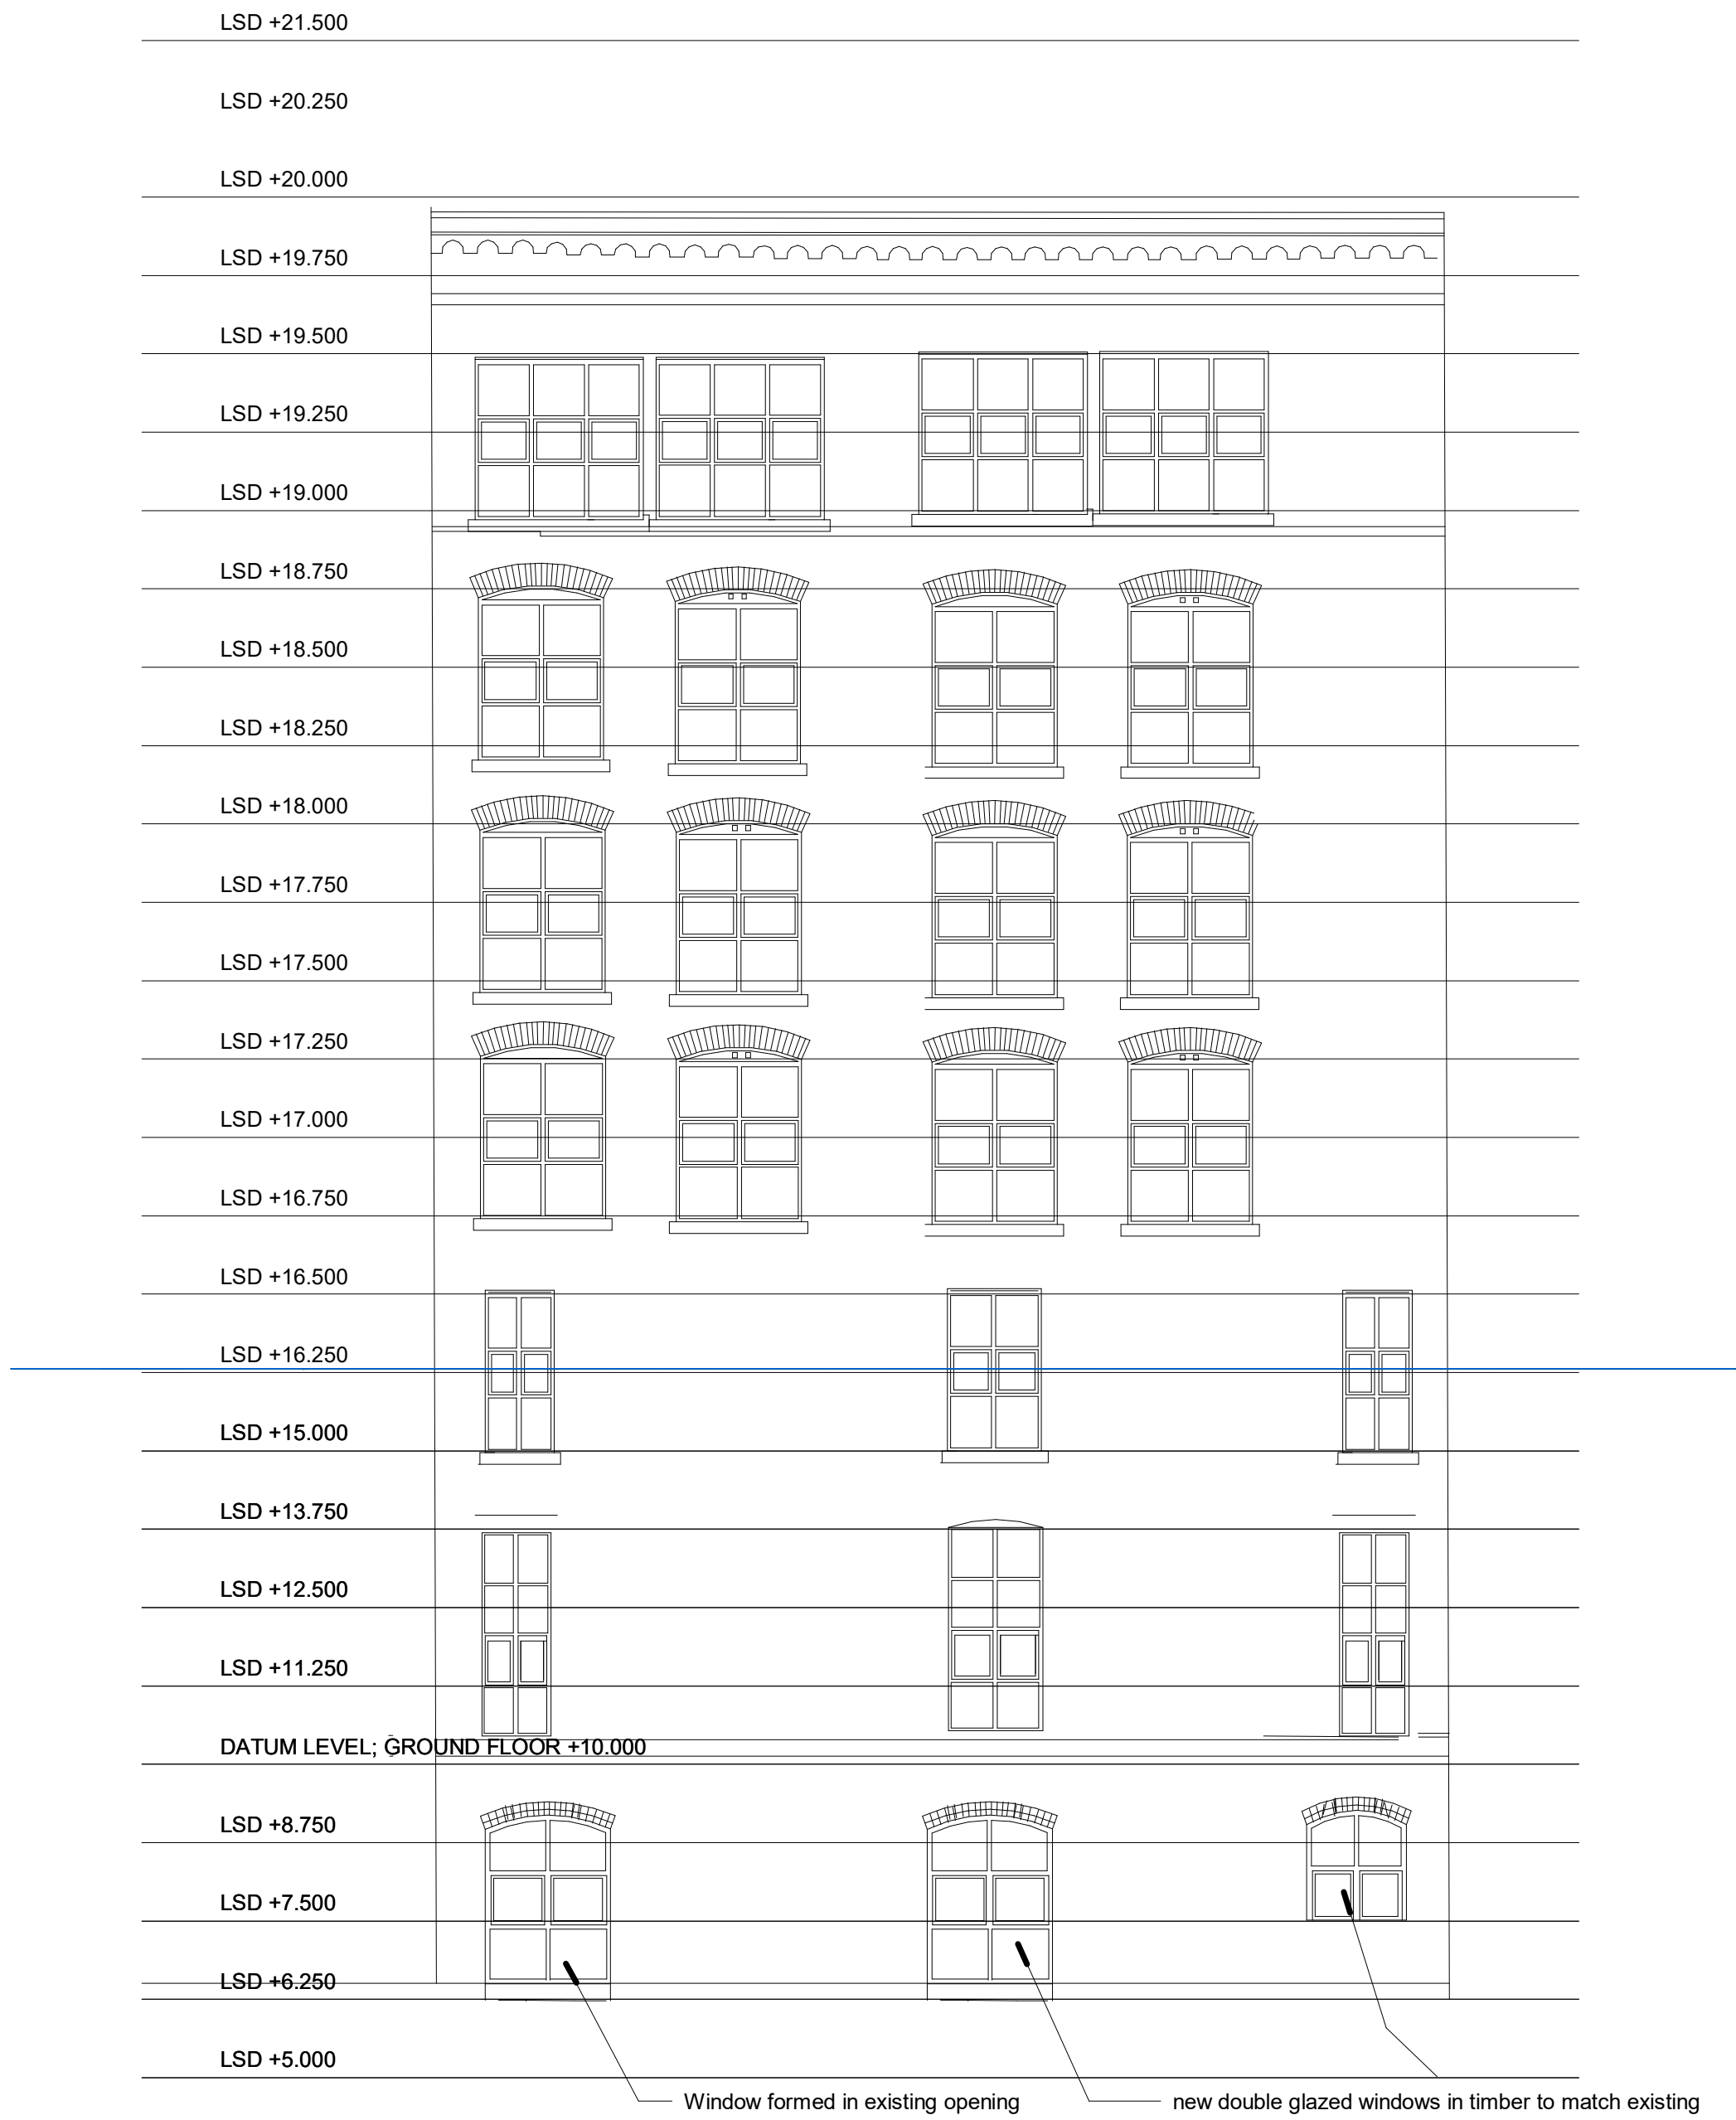

2 Elevation 3 Proposed
1 : 100

Job Reference:	Drawing Reference:		Drawing:		Revision:		Elevation 3 Existing and Proposed	
	639	SK108	Date:	09/10/23	Drawn By:	GU	Project:	Victoria Mill
Scale:	1 : 100	Sheet Size:	A1	Project Status:	PLA	Client:	Virtu Homes	
				Rev	First Issue	Description	Date	

Do not scale from this drawing. All dimensions to be checked and worked on site. Repairs and replacements to be in accordance with the original design. This drawing is the copyright of Gary Underwood Associates Limited. It is to be used for the project only and not for any other purpose.