



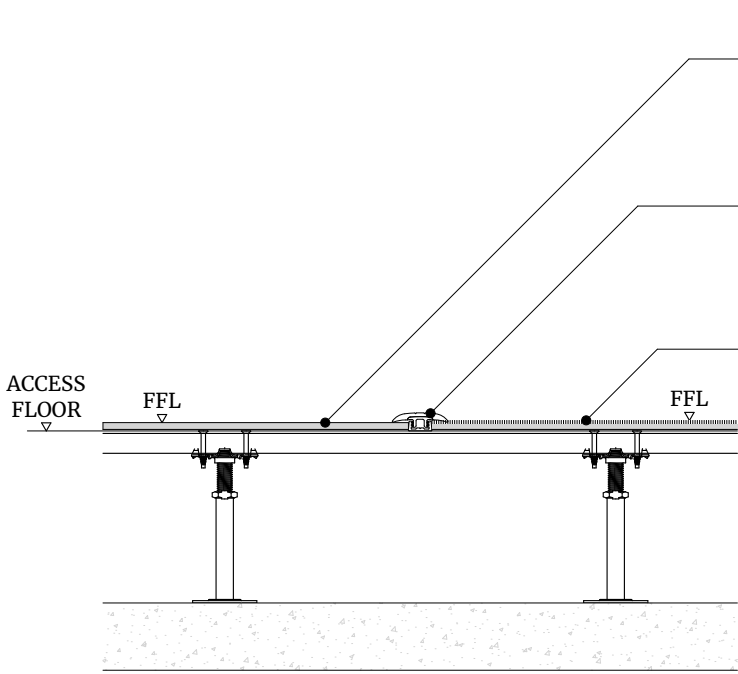

VINYL TILE/LVT WITH ADHESIVE AS PER MANUFACTURER'S RECOMMENDATION FOR RAISED ACCESS FLOOR.

GRADUS PTR1/MPTB5 TRANSITION STRIP IN DOVE (LRV:27) FINISH. DETAILS AND EXISTING LEVELS TO BE REVIEWED ON SITE PRIOR TO PLACING ANY ORDERS.


CARPET TILE FIXED TO RAISED ACCESS FLOOR WITH TACTILES AS PER MANUFACTURER'S INSTRUCTIONS.

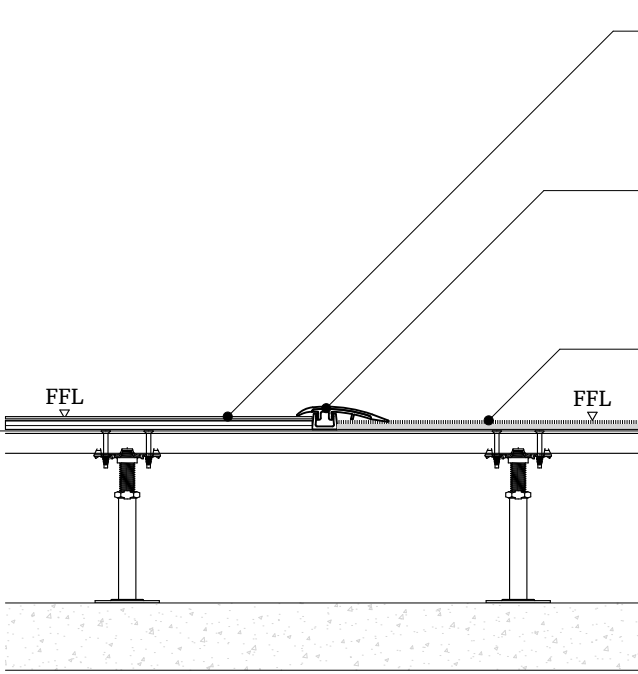

SHEET VINYL ADHESIVE FIXED TO 6MM MARINE PLYWOOD ON TOP OF RAISED ACCESS FLOORING.

GRADUS PTR1/MPTB12 TRANSITION STRIP TO TAKE UP 2-3MM TOLERANCE IN DOVE (LRV:27) FINISH. DETAILS AND EXISTING LEVELS TO BE REVIEWED ON SITE PRIOR TO PLACING ANY ORDERS.

CARPET TILE FIXED TO RAISED ACCESS FLOOR WITH TACTILES AS PER MANUFACTURER'S INSTRUCTIONS.

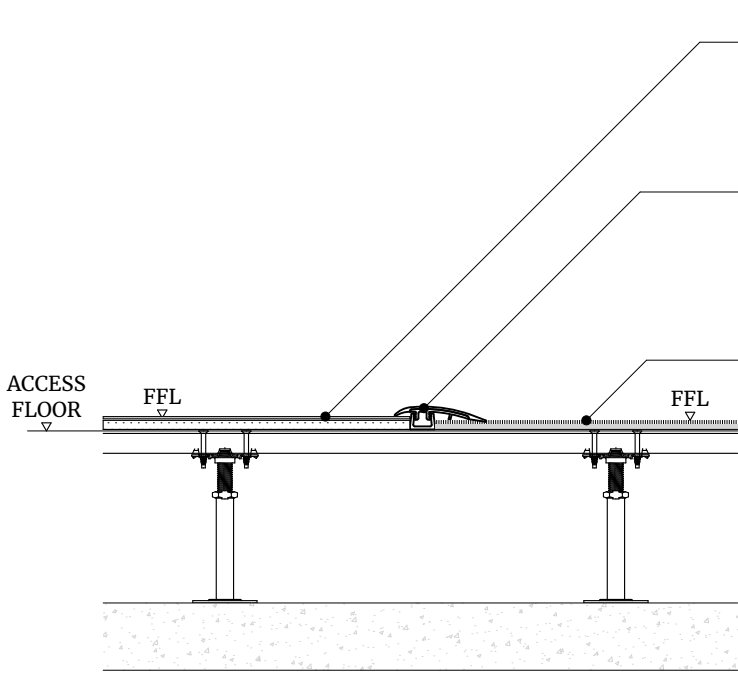

SHEET VINYL ADHESIVE FIXED TO 6MM WEDI BOARD ON TOP OF RAISED ACCESS FLOORING.

GRADUS PTR1/MPTB12 TRANSITION STRIP TO TAKE UP 2-3MM TOLERANCE. IN DOVE (LRV:27) FINISH. DETAILS AND EXISTING LEVELS TO BE REVIEWED ON SITE PRIOR TO PLACING ANY ORDERS.

CARPET TILE FIXED TO RAISED ACCESS FLOOR WITH TACTILES AS PER MANUFACTURER'S INSTRUCTIONS.

1:100 0 M 10 M

Notes

Check all dimensions on site. Do not scale from this drawing
Report any discrepancies and omissions to HLM Architects
This Drawing is Copyright ©

T01	ISSUE FOR TENDER	03/02/23	CC	AI
P03	FINAL ISSUE FOR COMMENT	20/01/23	CC	AI
P02	UPDATED TO BC COMMENTS 23/11/22	13/12/22	CC	AI
P01	PRELIMINARY ISSUE FOR COMMENT	17/11/22	CC	AI
Rev	Description	Date	By	Chk

Revisions	Suitability
Project	D2 TENDER


British Council Manchester

Client

British Council

Title


FLOOR AND WALL FINISH DETAILS

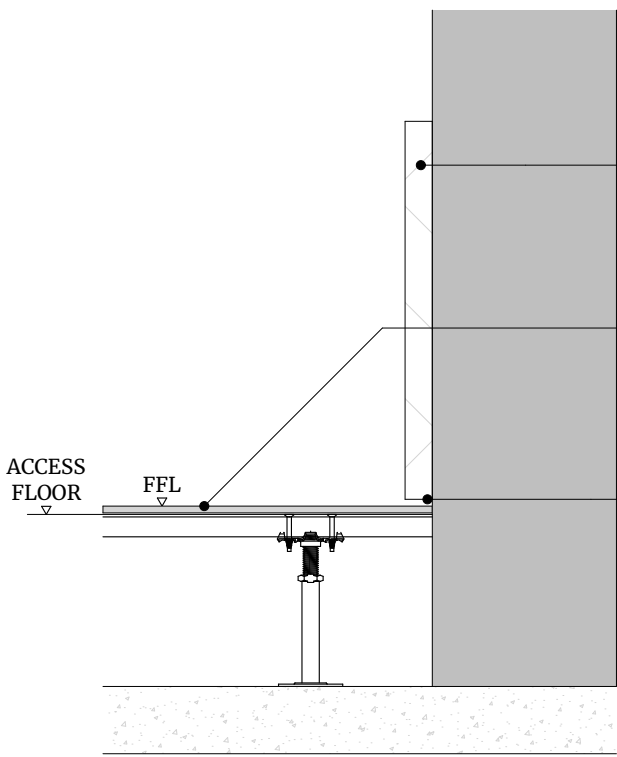

250MM SQUARE EDGE PAINTED MDF SKIRTING TO MATCH EXISTING.

VINYL TILE/LVT WITH ADHESIVE AS PER MANUFACTURER'S RECOMMENDATION FOR RAISED ACCESS FLOOR.


GAP BELOW SKIRTING FOR FLOOR FINISH

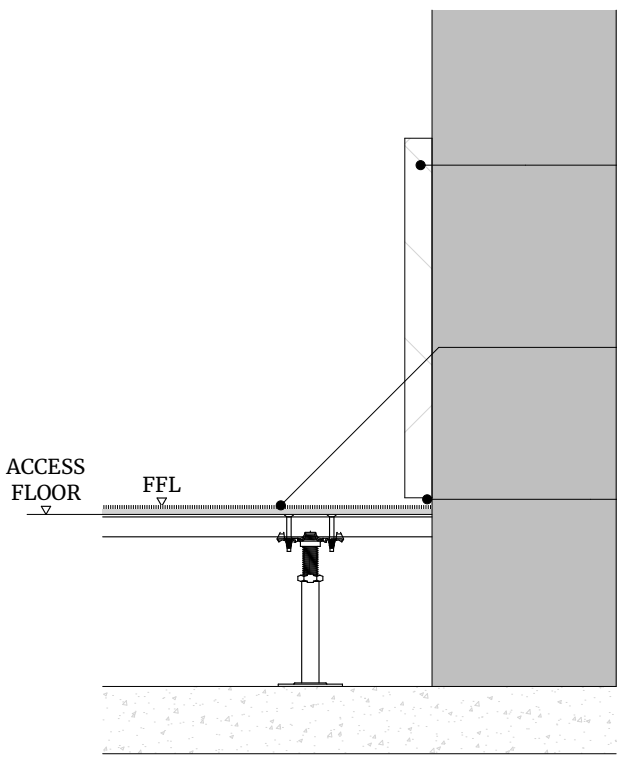

250MM SQUARE EDGE PAINTED MDF SKIRTING TO MATCH EXISTING.

CARPET TILE FIXED TO RAISED ACCESS FLOOR WITH TACTILES AS PER MANUFACTURER'S INSTRUCTIONS.

GAP BELOW SKIRTING FOR FLOOR FINISH

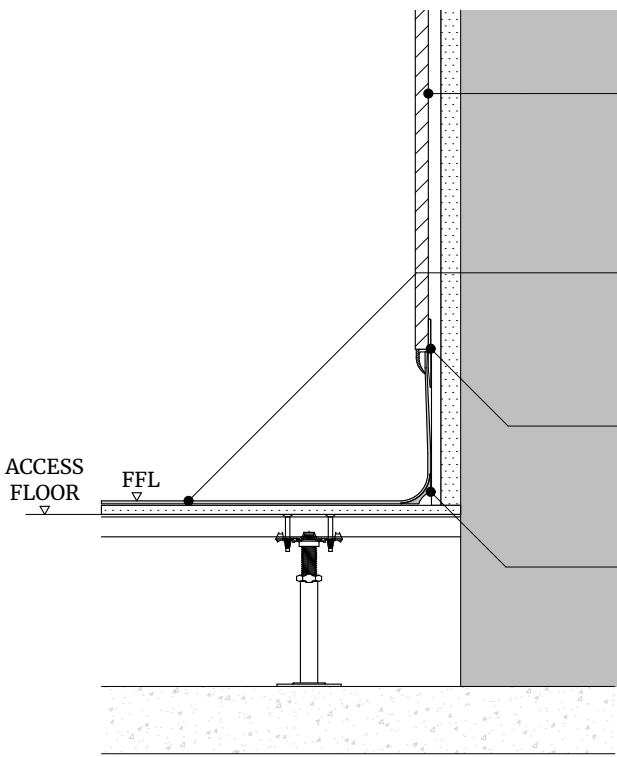


CERAMIC WALL TILES BONDED TO TILE BACKER BOARD WITH ADHESIVE TO MANUFACTURER'S SPECIFICATION.

SHEET VINYL ADHESIVE FIXED TO 6MM WEDI BOARD ON TOP OF RAISED ACCESS FLOORING.

GRADUS TC48 CAPPING SEAL TO FINISH RESILLIANT FLOOR SKIRTING.


GRADUS CF38 COVED SKIRTING PROFILE TO ALL VINYL TO RUN UP WALL AND MEET WALL TILES.

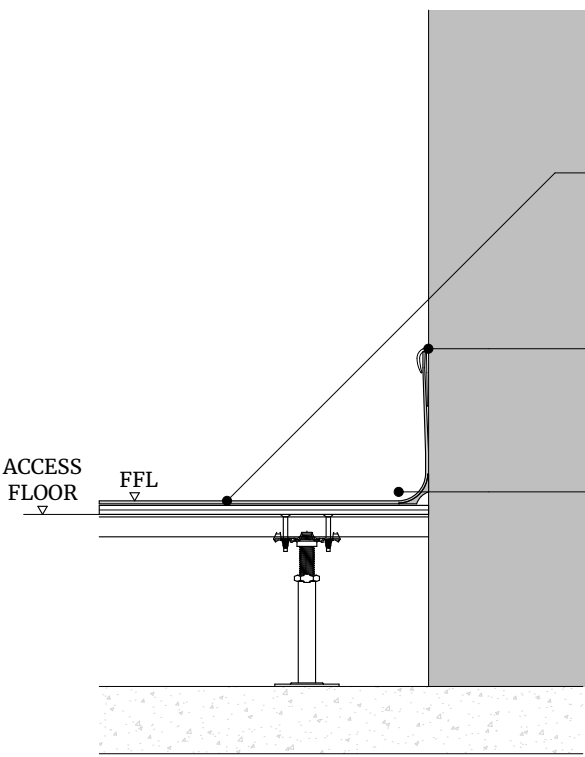

SHEET VINYL ADHESIVE FIXED TO 6MM MARINE PLYWOOD ON TOP OF RAISED ACCESS FLOORING.

GRADUS HCS48 CAPPING SEAL TO FINISH RESILLIANT FLOOR SKIRTING.

GRADUS CF38 COVED SKIRTING PROFILE TO ALL VINYL TO RUN UP WALL AND MEET WALL TILES.

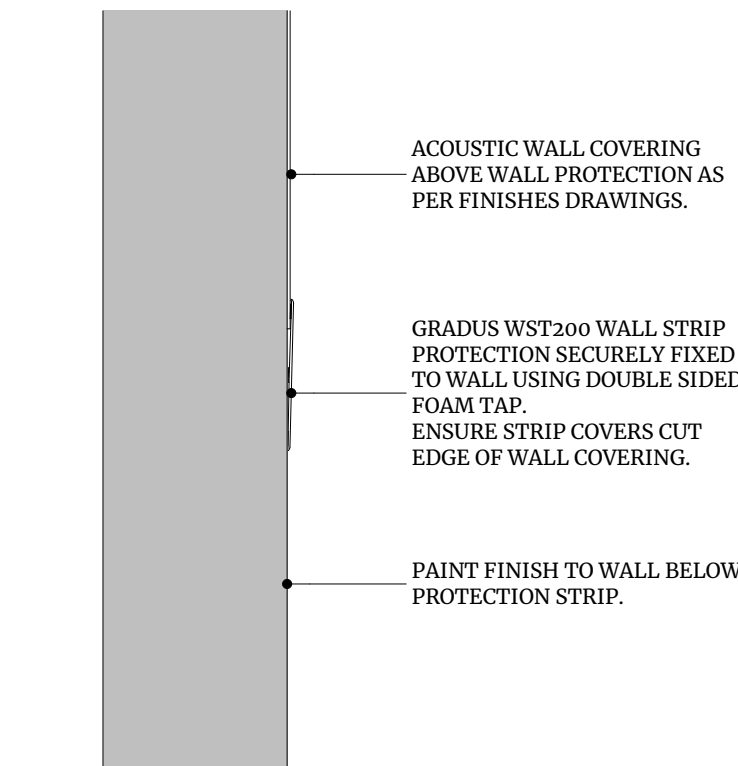


SHOWER TRAY EDGE HEIGHT TO BE NO MORE THAN 10MM ABOVE FFL

SHEET VINYL AND WEDI BOARD TO RUN UNDER SHOWER TRAY PERIMETER LIPPING AND SEALED TO ENSURE WATERPROOF

SHEET VINYL ADHESIVE FIXED TO 6MM WEDI BOARD ON TOP OF RAISED ACCESS FLOORING.

PLYWOOD UPSTAND TO BE FIXED TO SHOWER TRAY SUPPORTS BELOW FFL

1200X1200MM SECTION OF RAISED ACCESS FLOOR TO BE REMOVED FOR SHOWER TRAY TO BE MOUNTED TO STRUCTURAL SLAB

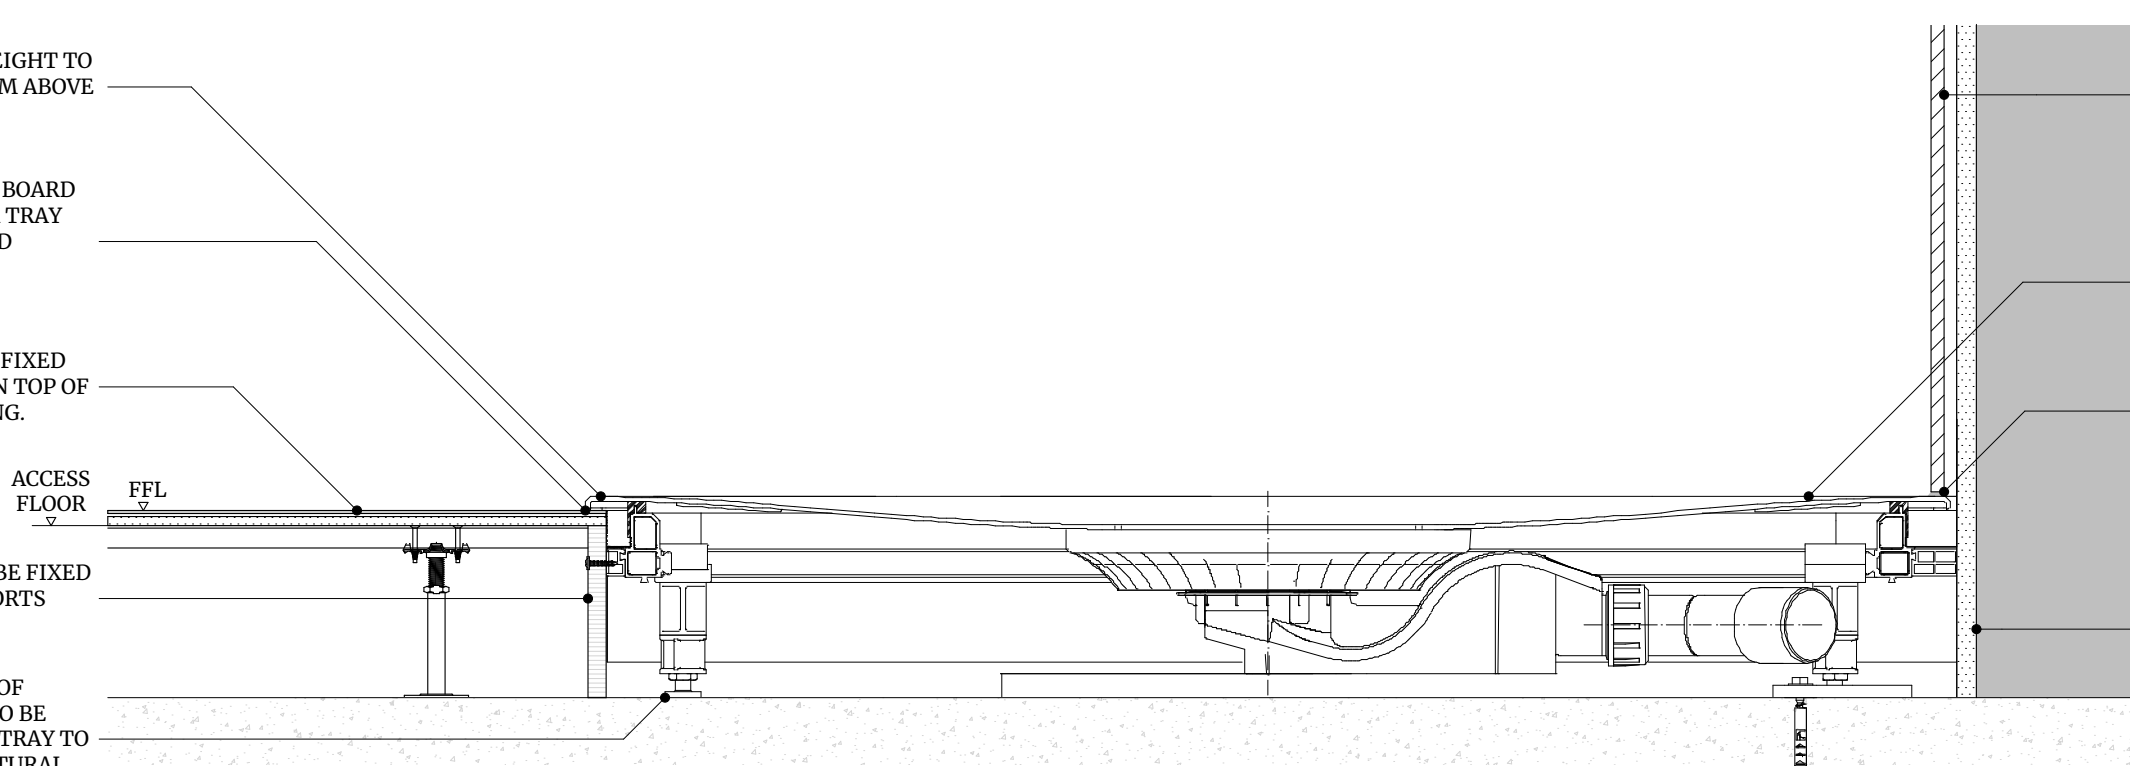

CERAMIC WALL TILES BONDED TO TILE BACKER BOARD (WEDI OR EQUAL APPROVED) WITH ADHESIVE TO MANUFACTURER'S SPECIFICATION.

FLUSH TO FLOOR SHOWER TRAY TO RUN OT WATER PROOF BOARD.

WALL TILE TO SIT ON TOP OF SHOWER TRAY WITH WATERPROOF SEAL TO PERIMETER.

WATERPROOF BOARD TO RUN BELOW FFL

Drawing No.	Revision
BCM-HLM-01-06-DR-I-4012	T01

Scale @ A2	Drawn
1:5	CC
Date	Checked
16/11/2022	HLM



© HLMArchitects
2nd Floor
The Ruskin Building
Tudor Square
Sheffield S1 2LA

www.hlmarchitects.com
T. +44 (0) 114 263 9600
F. +44 (0) 114 263 9650
sheffield@hlmarchitects.com

WALL PROTECTION DETAIL TO CALL ROOMS

SHEET VINYL TO SHOWER TRAY DETAIL

1:100 0 M 10 M