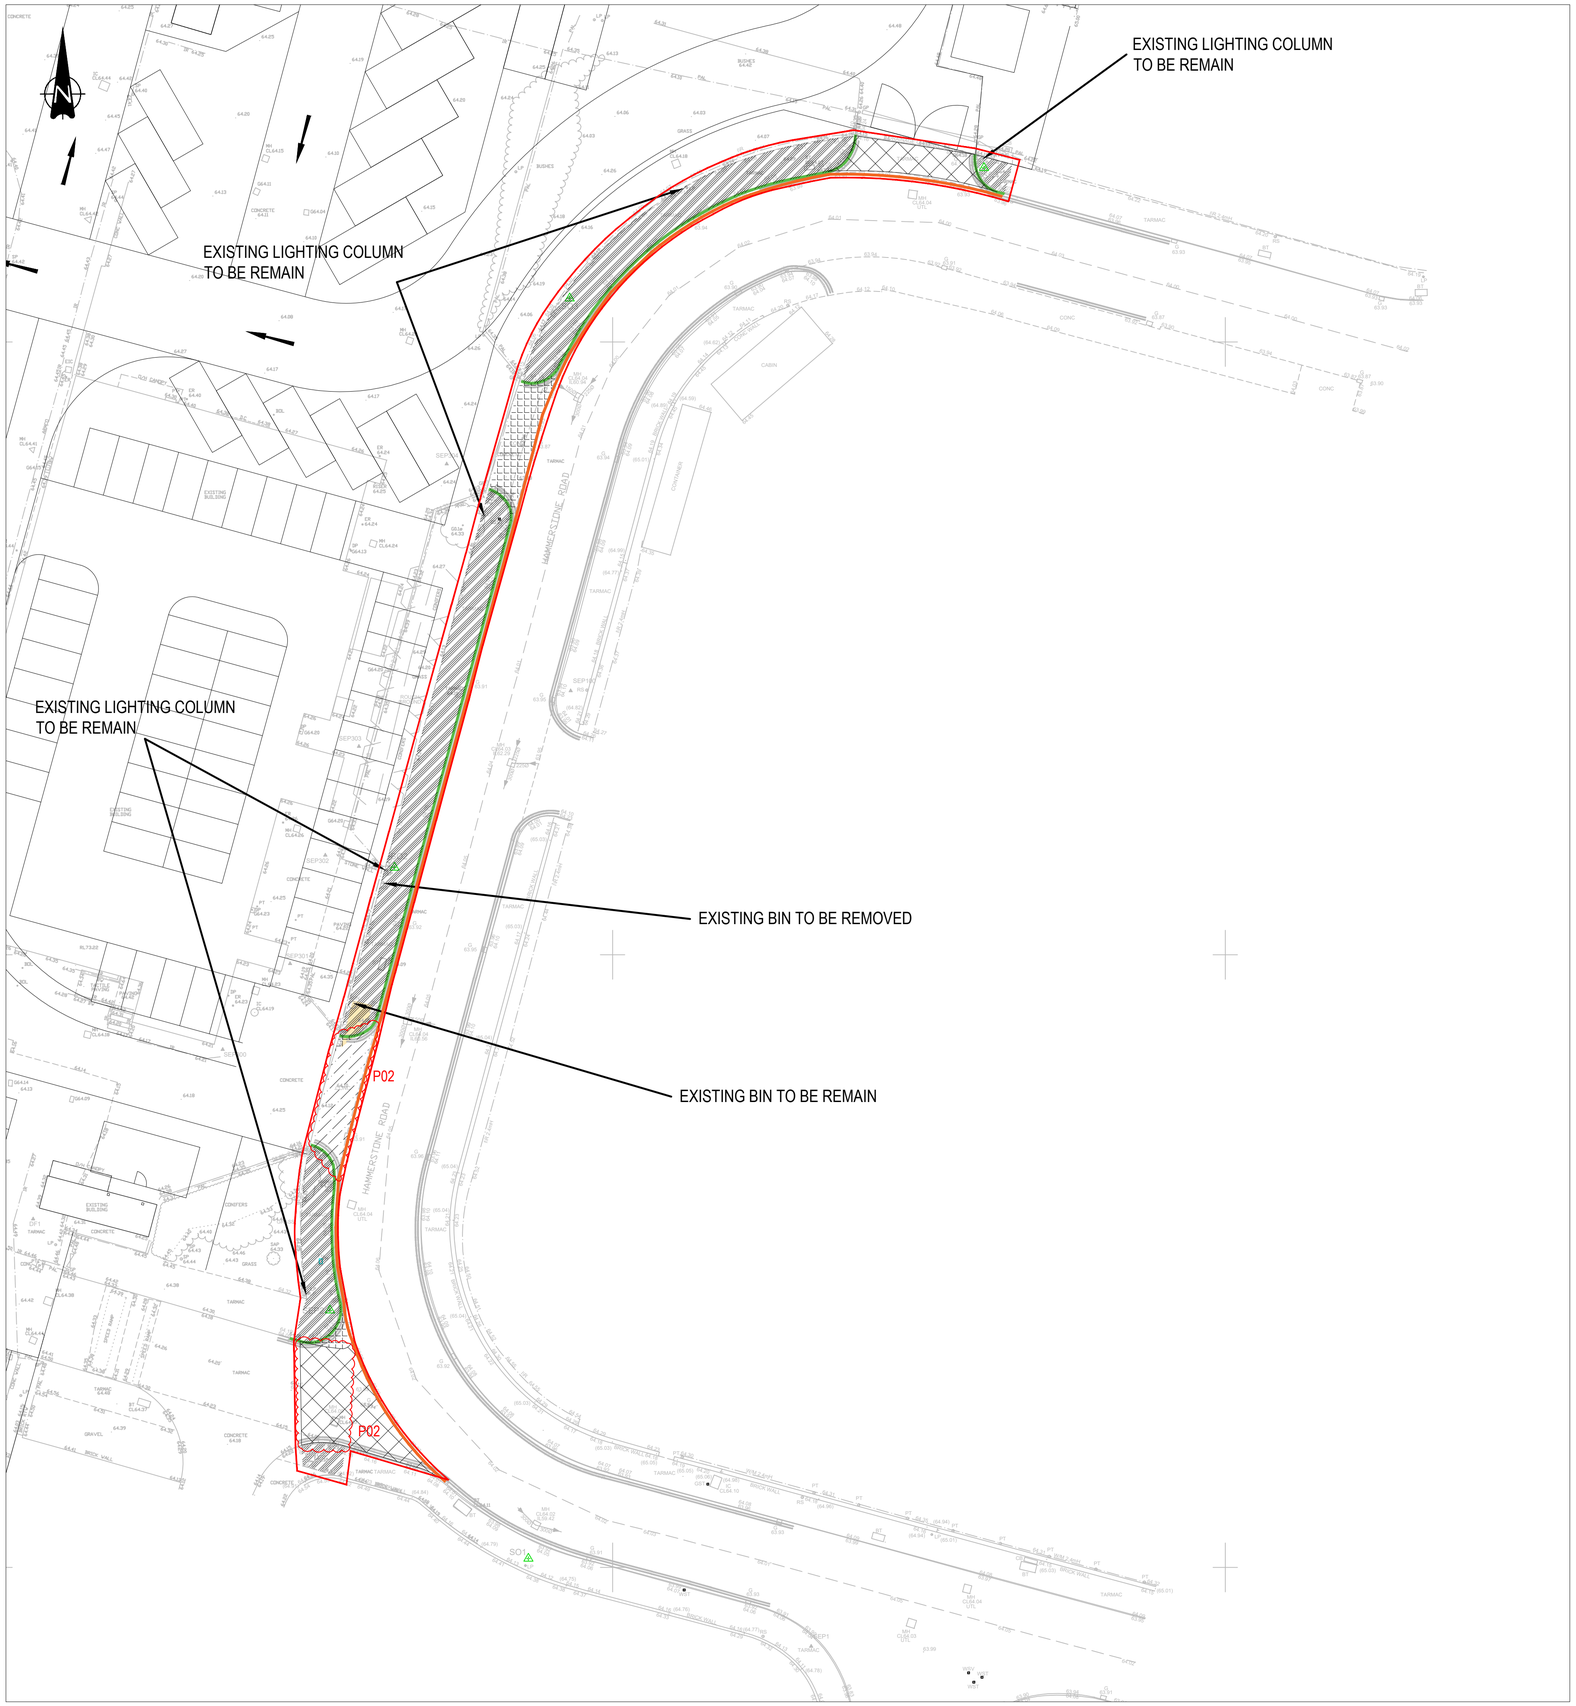

KEY

- EXTENT OF SECTION 278
- EXISTING KERB, FOUNDATION AND BACKING TO BE REMOVED
- EXISTING CHANNEL AND FOUNDATION TO BE REMOVED
- EXISTING FOOTWAY TO BE REMOVED TO ACCEPT PROPOSED CONSTRUCTION
- EXISTING CARRIAGEWAY TO BE REMOVED TO ACCEPT PROPOSED CONSTRUCTION
- CARRIAGEWAY TO BE REMOVED TO ACCEPT PROPOSED FULL CONSTRUCTION — P05
- CARRIAGEWAY TO BE PLANED 40MM TO ACCEPT NEW SURFACING

"RESIDUAL HAZARD REGISTER (RELATES TO CIVIL/STRUCTURAL MATTERS ONLY)
MUST BE READ IN CONJUNCTION WITH CURTINS RESIDUAL HAZARD REGISTER 080139-CUR-XX-XX-HA-Z-00001.
HAZARDS THAT SHOULD BE OBVIOUS TO A COMPETENT CONTRACTOR HAVE NOT BEEN INDICATED ON THIS DRAWING. SHOULD ANY ADDITIONAL HAZARDS BE IDENTIFIED, THE CONTRACTOR SHOULD NOTIFY ALL RELEVANT PROJECT TEAM MEMBERS."

HAZARD REGISTER

Hazard Ref.	Item (Feature, Element or Activity)	Potential Hazard Identified	Action (Information to Assist Control)
8.01	Works in Public Highway	Risk to operatives & Public off site from construction traffic.	Traffic Management plan to be developed

1:1 0 10 20 30 40 50 60 70 80 90 100

GENERAL NOTES:

1. THIS DRAWING IS TO BE READ IN CONJUNCTION WITH ALL RELEVANT ARCHITECTS AND ENGINEERS DRAWINGS AND SPECIFICATIONS.
2. DO NOT SCALE THIS DRAWING. ANY AMBIGUITIES, OMISSIONS AND ERRORS ON DRAWINGS SHALL BE BROUGHT TO THE ENGINEERS ATTENTION IMMEDIATELY. ALL DIMENSIONS MUST BE CHECKED / VERIFIED ON SITE.
3. ALL DIMENSIONS ARE IN METRES UNLESS NOTED OTHERWISE.
4. FOR GENERAL NOTES REFER TO DRAWING.
5. ANY DAMAGED COVERS WITHIN THE EXTENT OF THE WORKS ARE TO BE REPLACED FOR NEW.

Rev:	Description:	Date:	By:	Chkd:
P05	UPDATED TO COMMENTS	06/02/24	HS	HS
P04	UPDATED TO MCC COMMENTS	01/02/24	HS	HS
P03	UPDATED TO MCC COMMENTS AND STAGE 2 RSA	20/12/23	HS	HS
P02	UPDATED BASED ON MCC COMMENTS	14/09/23	JS	HS
P01	FIRST ISSUE	22/06/23	HS	HS

Curtins
Merchant Exchange, 17-19 Whitworth Street West, Manchester, M1 5WG
0161 236 2394
manchester@curtins.com
www.curtins.com
Civils & Structures • Transport Planning • Environmental • Infrastructure • Geotechnical • Conservation & Heritage • Principal Designer
Birmingham • Bristol • Cambridge • Cardiff • Douglas • Dublin • Edinburgh • Glasgow • Kendal • Leeds • Liverpool • London • Manchester • Nottingham

Status: SUITABLE FOR INTERNAL REVIEW / COMMENT — S2

Project: HAMMERSTONE ROAD

Drg Title: SECTION 278 SITE CLEARANCE

Drawn By	Designed By	Checked By
HS	HS	AR
068065	Date: 22/06/23	Scales @ A1: 1:250

Project No - Originator - Function - Spatial - Form - Discipline - Number: HRD - CUR - XX - 00 - DR- C - 95-002 | Revision: P05

\\ma-fs-1\Projects\068001 - 069000\068065 - Hammerstone Road Depot\4B Models & Drawings_Civil\C3Z76\