
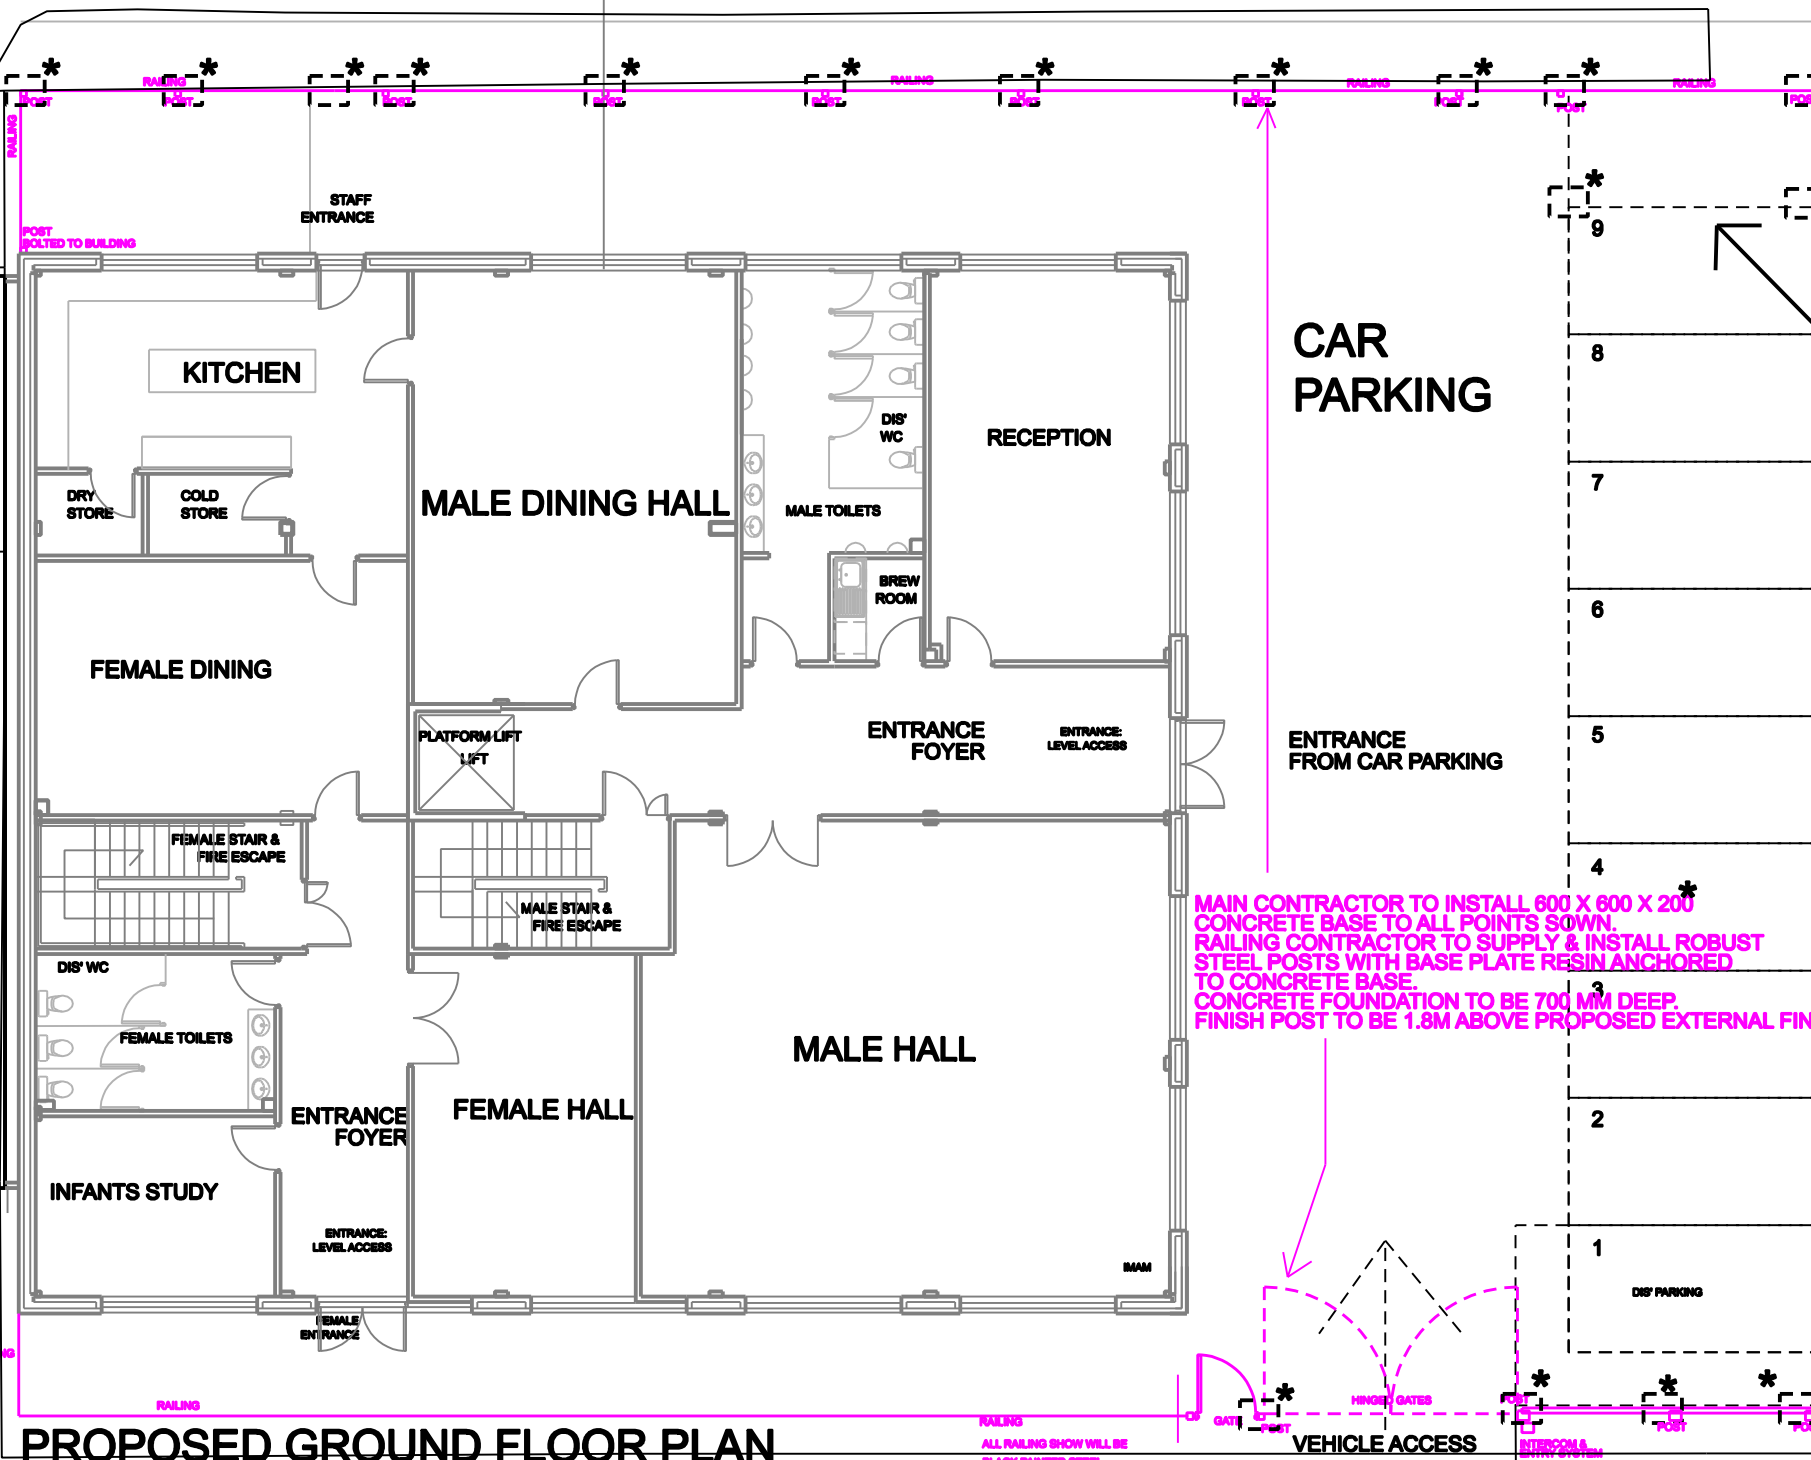


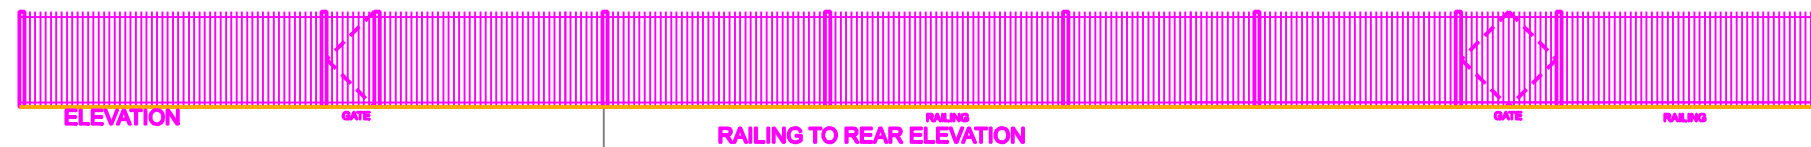


PROPOSED GROUND FLOOR PLAN


CAR PARKING

ENTRANCE FROM CAR PARKING

MAIN CONTRACTOR TO INSTALL 600 X 600 X 200 CONCRETE BASE TO ALL POINTS SHOWN. RAILING CONTRACTOR TO SUPPLY & INSTALL ROBUST STEEL POSTS WITH BASE PLATE RESIN ANCHORED TO CONCRETE BASE. CONCRETE FOUNDATION TO BE 700 MM DEEP. FINISH POST TO BE 1.8M ABOVE PROPOSED EXTERNAL FINISHED.

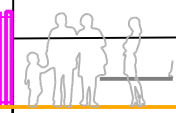

2no 240l for each of the 1 general waste, Pulpaible Mixed Recycling, Food w

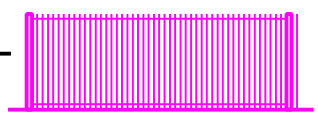


RAILING TO BINS ENCLOSURE

MIN' 15mm DIA VERTICALS
APPROX 30 X 6mm flat bar horizontals



RAILING PLAN DETAIL

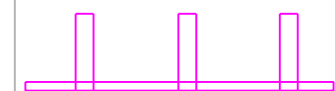

RAILING ELEVATION DETAIL

TYPICAL RAILING DETAIL

PROPOSED SITE PLAN & PROPOSED METAL RAILINGS

PROPOSED TURKISH COMMUNITY CENTRE
9 DOLPHIN STREET, MANCHESTER, M12 6BG

Drwg. No: 2015 / 10 / 16 REV' FEB 2024

Date : FEB 2024 Scale MAIN PLAN 1:200 @ A4

DOLPHIN STREET

SPECIALIST METALWORK RAILING SUBCONTRACTOR TO SUPPLY & INSTALL ALL RAILINGS, GATES ALL PAINTED BLACK

EXTENT OF ALL RAILING SHOWN PINK ON PLAN



VEHICLE ACCESS ELEVATION

BLACK PAINTED STEEL RAILS WITH 12MM DIA UPRIGHTS AT 100 C/SB AND 30MM X 6MM FLAT BAR SET 100MM IN FROM END OF 1.8M UPRIGHTS

CAR PARKING