


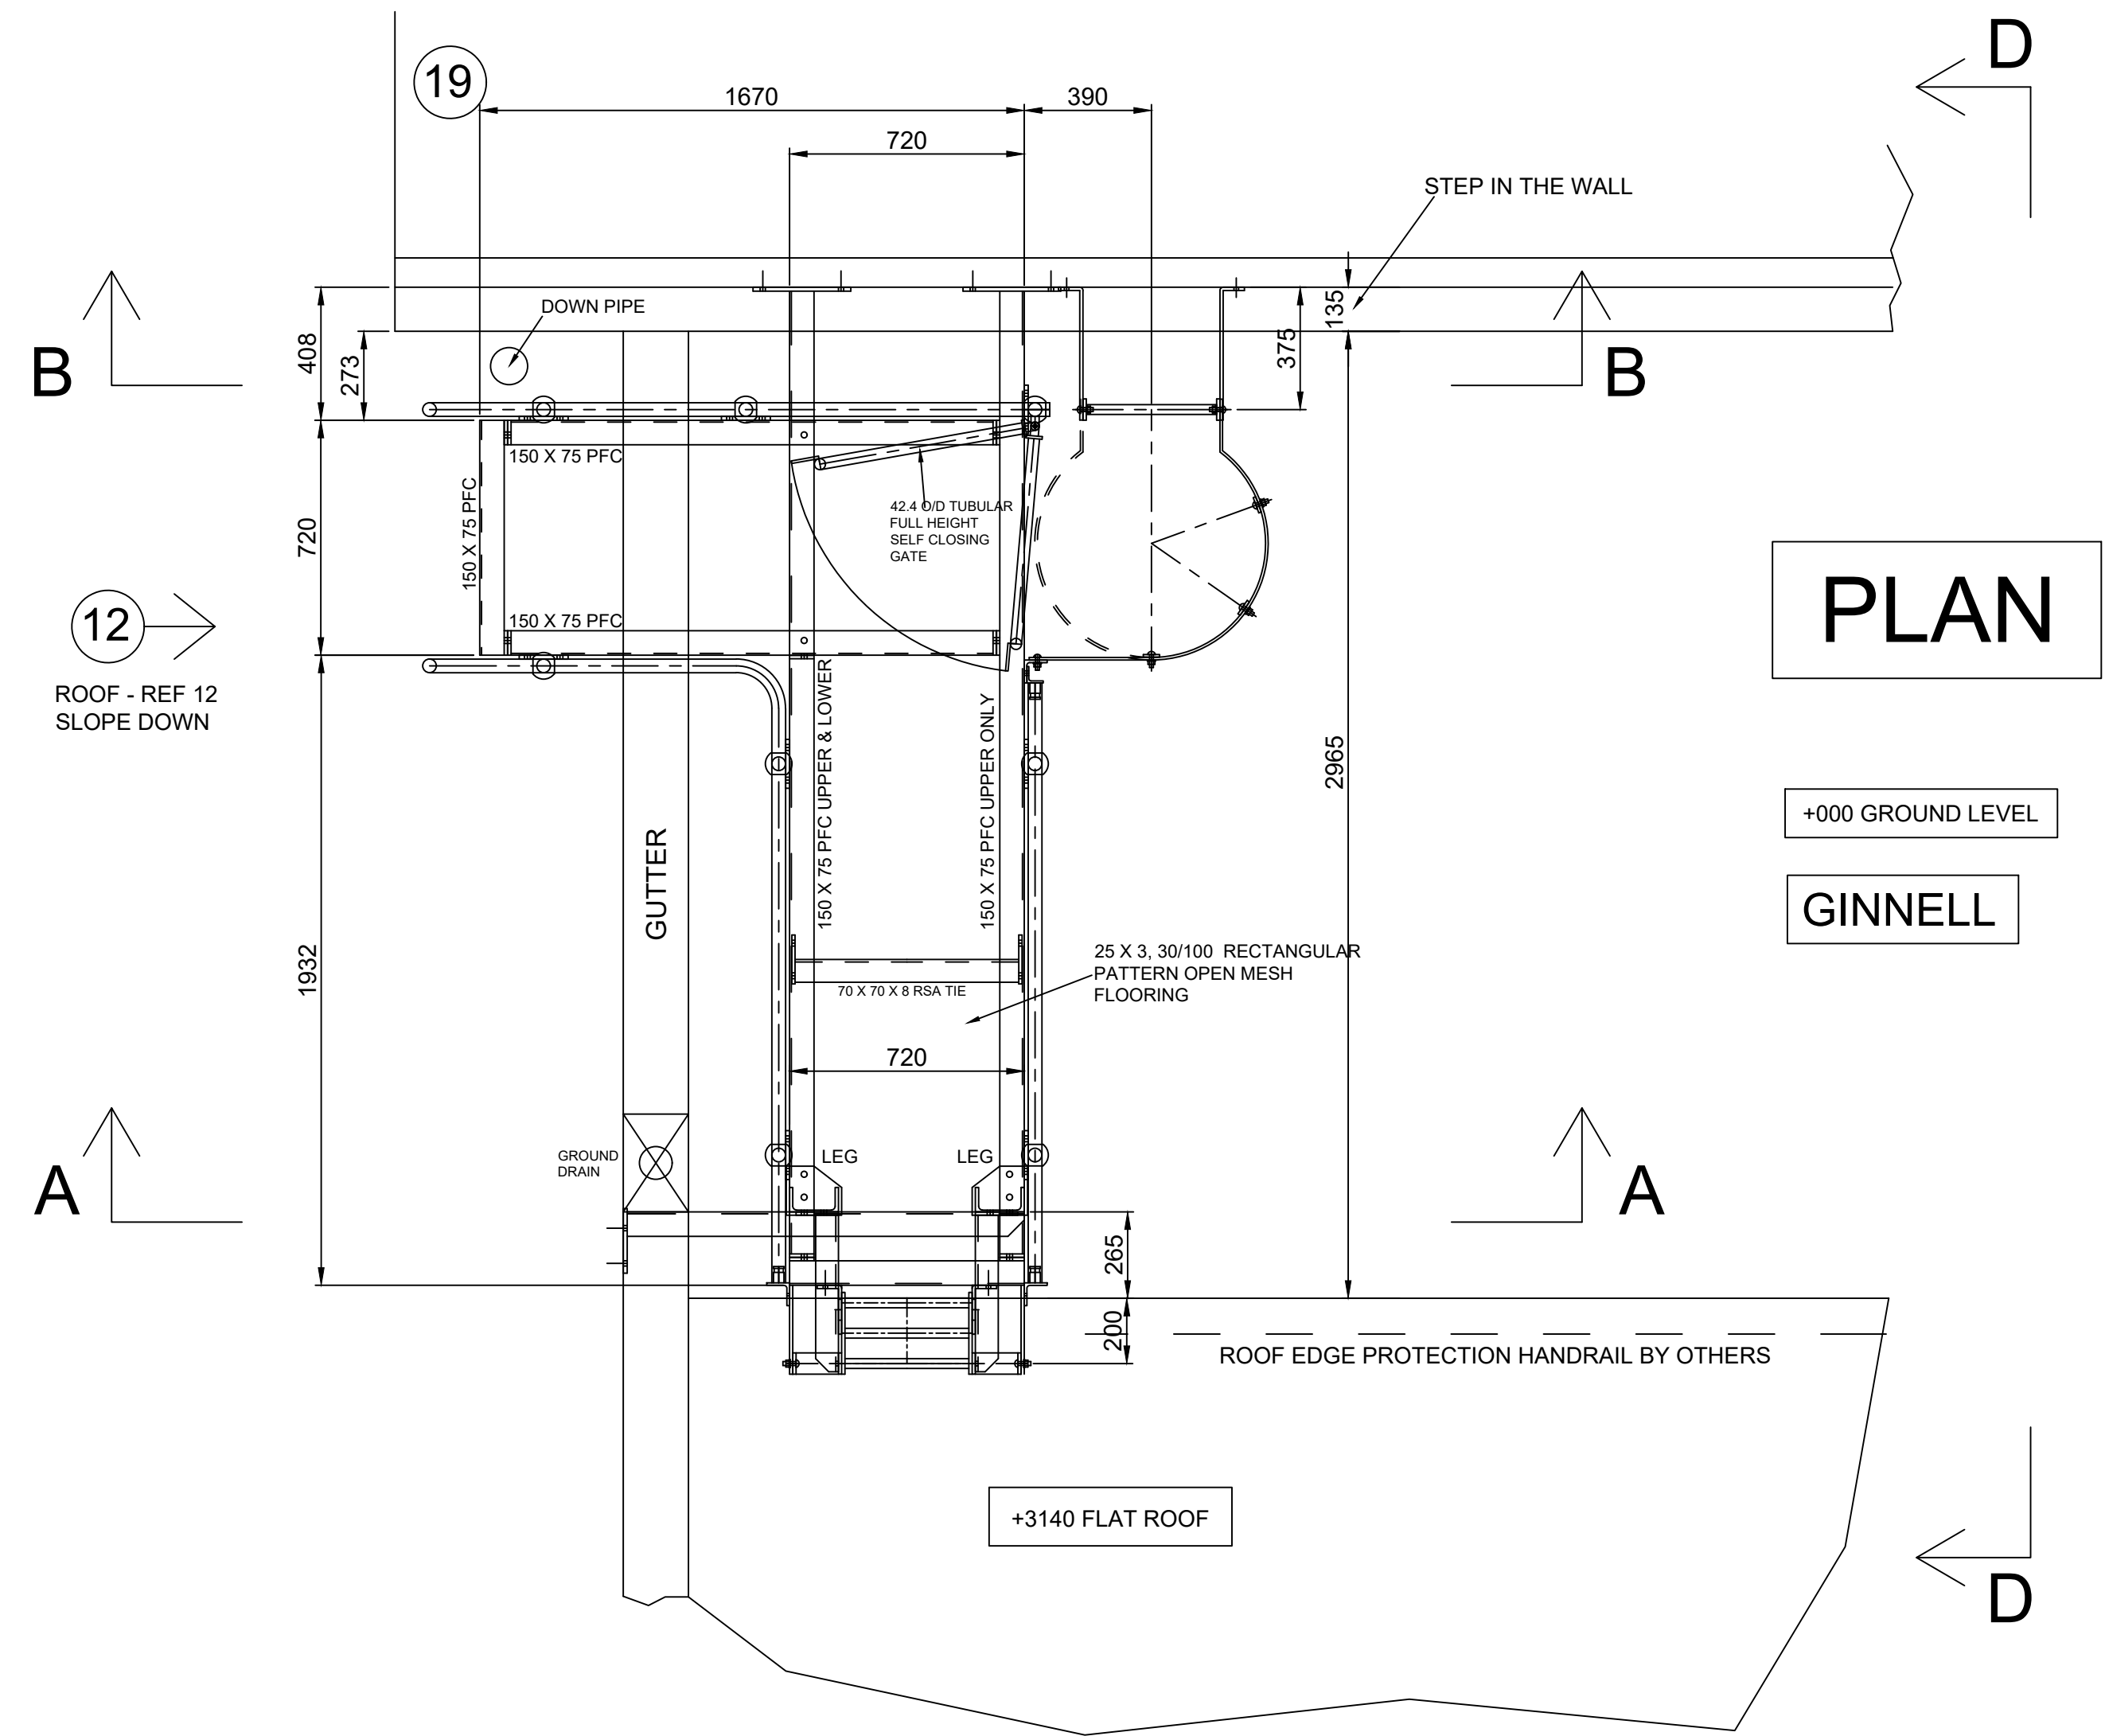

PLATFORM '1'
1 No REQ

E									
D									
C									
B									
A	20-06-23	MDG	MODIFIED TO SUIT SITE SURVEY						
Rev.	Date.	Signature.	Amendments.	Approved.					
Erection Marks:			Finish:						
Steelwork.....			 HOT DIP GALVANISED						
Flooring.....			 HOT DIP GALVANISED						
Handrailing.....			 HOT DIP GALVANISED						
Other.....									
ALL ITEMS TO BE HARD STAMPED. ALL WELDS 6mm LEG FILLET WELDS U.N.O									
Manufactured in accordance with BS EN ISO 1090 Parts 1 & 2.. Execution class 2 Material Grades: Structural S275JR / CHS S235JR (UON) Tolerances: Refer to Job Card									
Contract: General Arrangement of ladders and platform Ref 'PLATFORM-1' to give access to roof 12 and the flat roof, Manchester Metropolitan University, Grosvenor Lifecycle, Refurbishment Project.									
Customer:			GA Ref:						
Mantech Safety Systems Ltd									
Drawn: MDG		Date: 07-03-23		Scale:					
Drawing Number: PLATFORM-1				Amendment					
A				<table><tr><td></td><td></td><td></td><td></td><td></td></tr></table>					

