


NOTES

DO NOT SCALE FROM THIS DRAWING.
ALL DIMENSIONS TO BE CHECKED ON SITE.
(DRAWINGS MAYBE SCALED FOR LOCAL AUTHORITY & PLANNING PURPOSE ONLY)
COPYRIGHT PROTECTED.

ORIGINAL A1

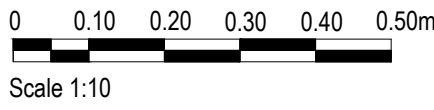


Scale 1:10


FOR PLANNING
DO NOT USE FOR CONSTRUCTION

CONSULTANT REFERENCES IN DRAWING:

STRUCTURAL - REF/REVISION

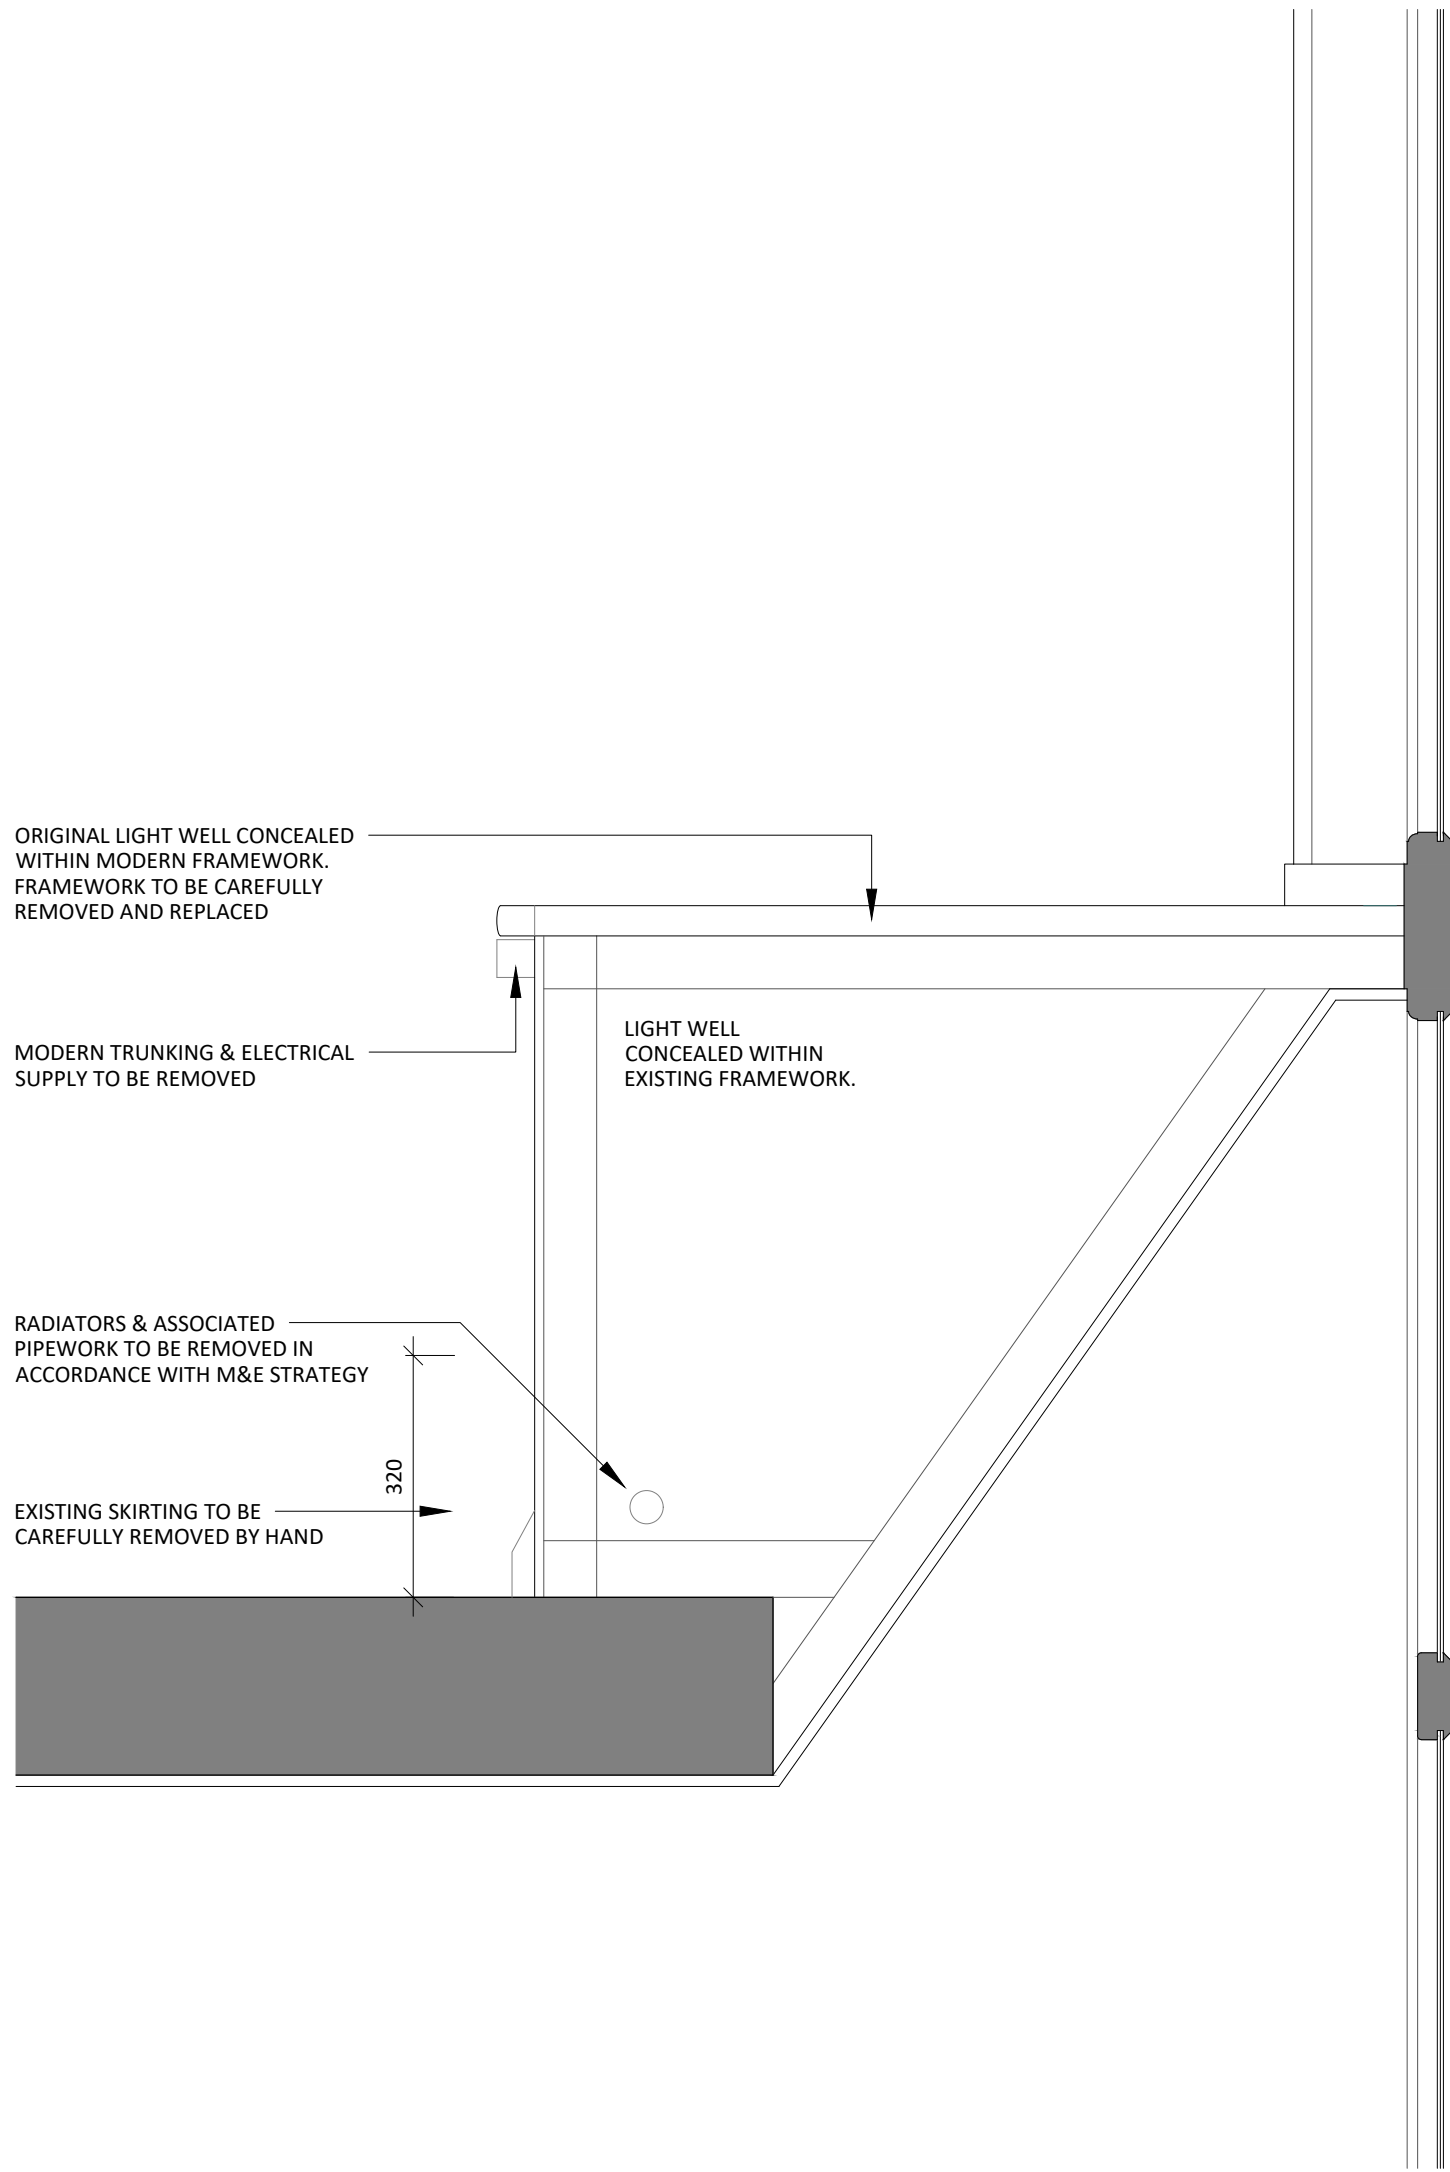

01
523
TYPICAL EXISTING LIGHTWELL TABLE SECTION
SCALE - 1:10 @ A1

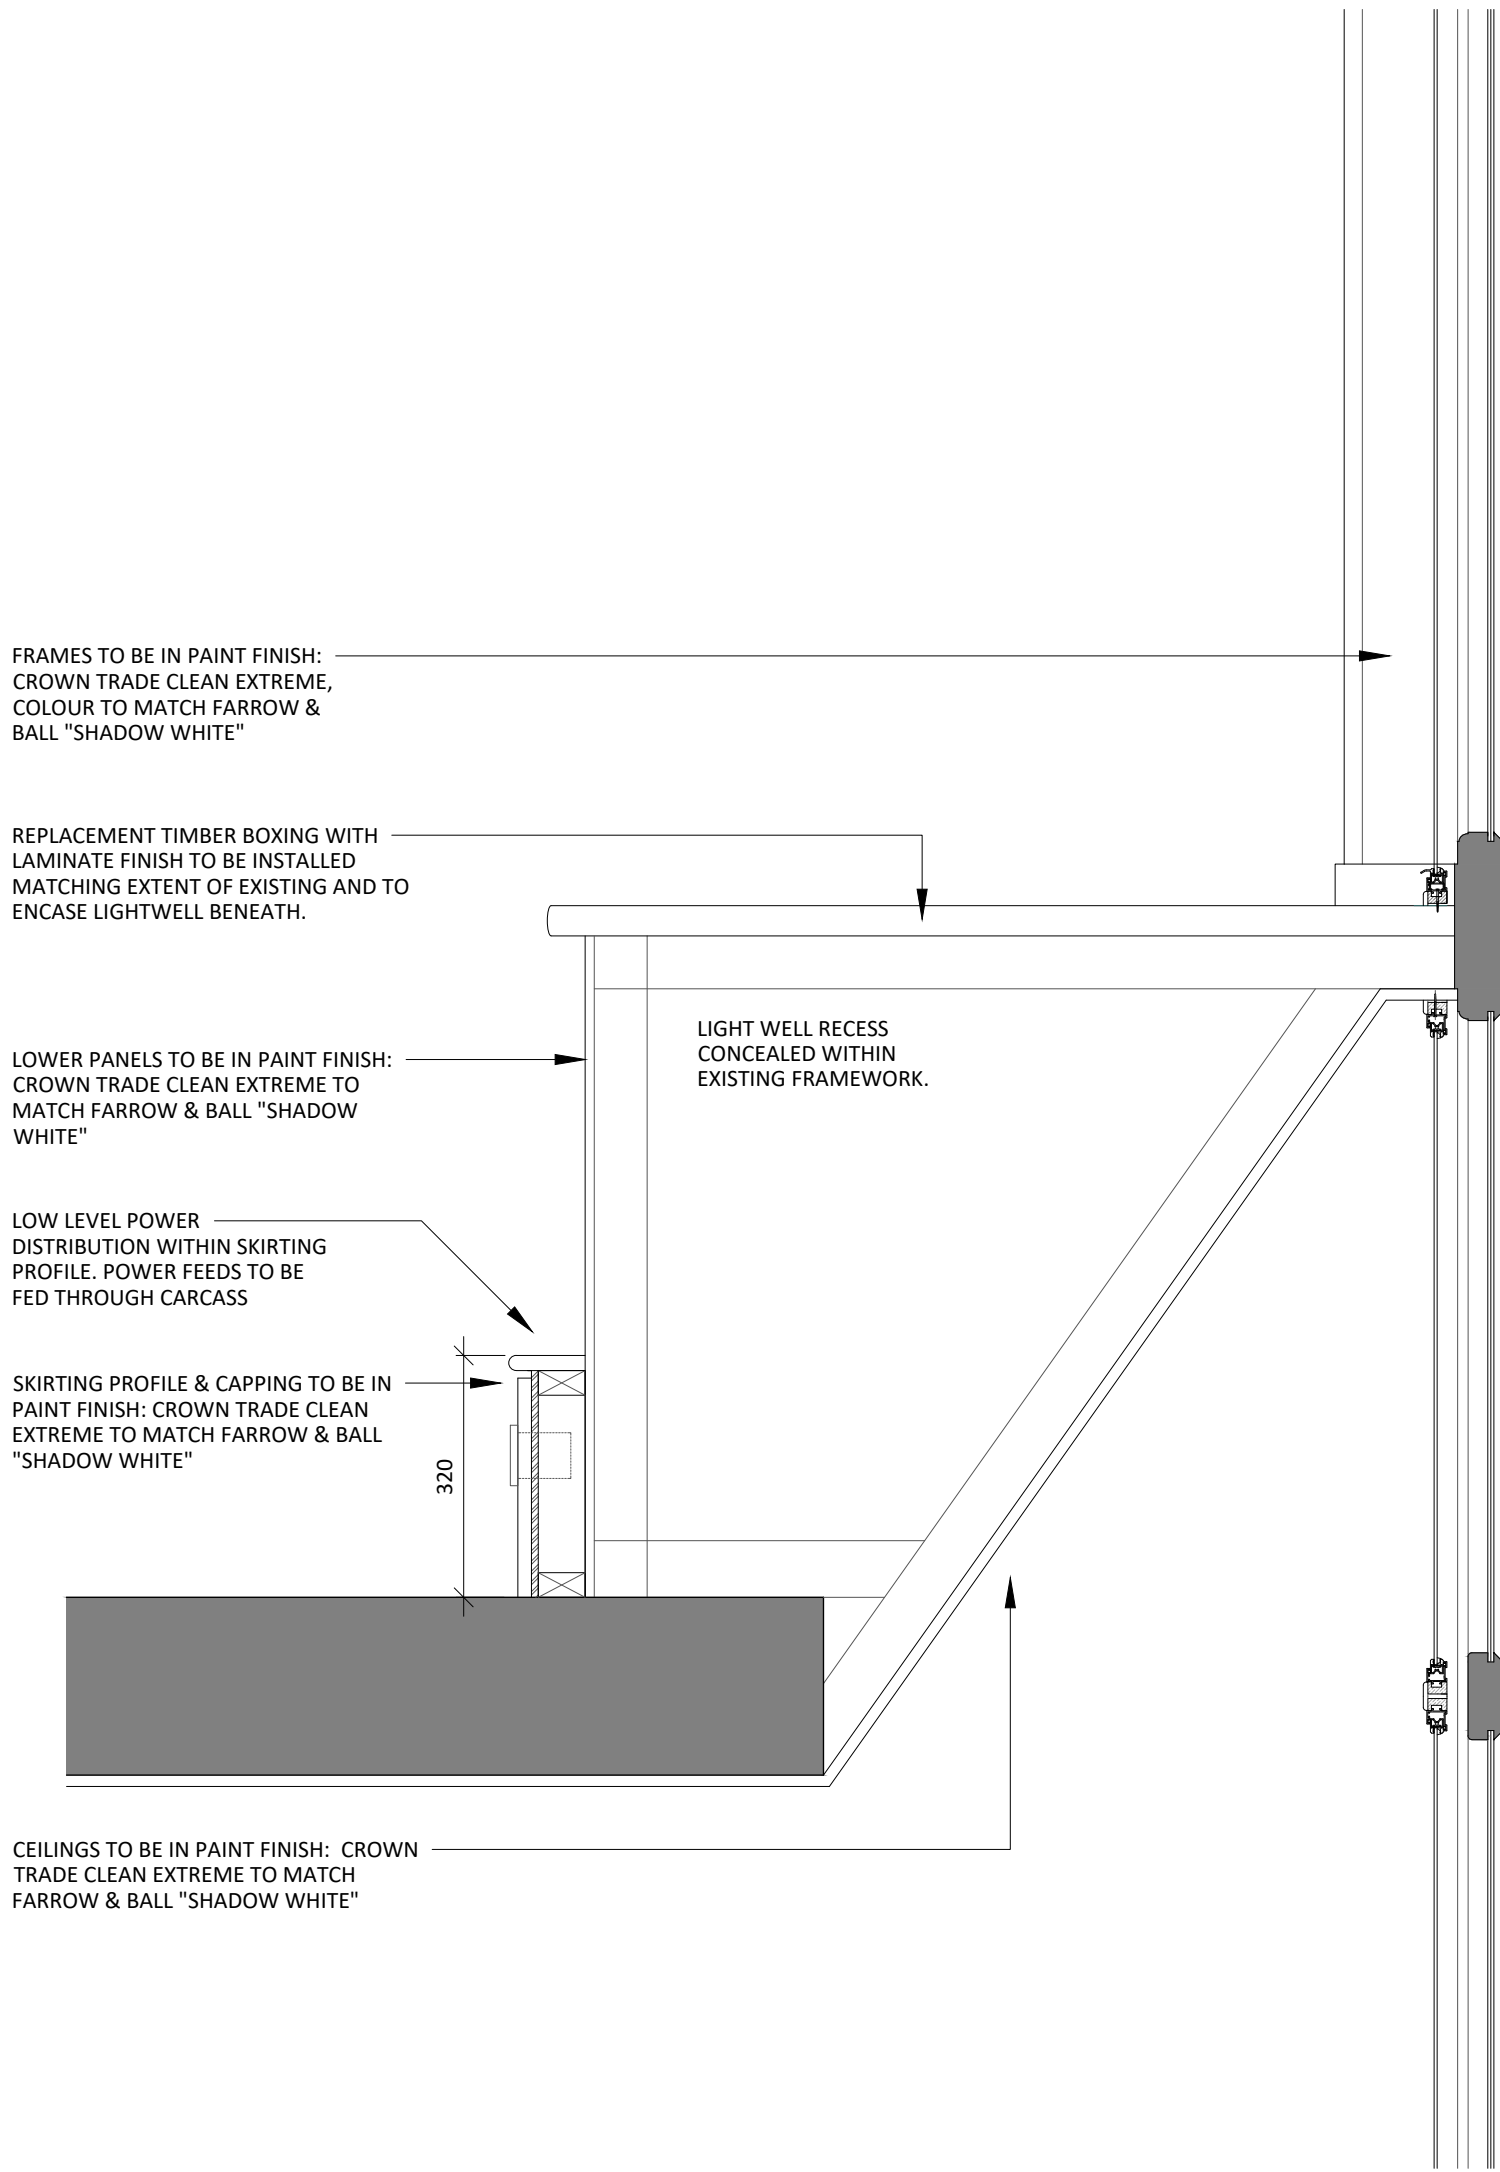

02
523
TYPICAL PROPOSED LIGHTWELL TABLE SECTION
SCALE - 1:10 @ A1

3.00	05/04/24	ISSUED FOR PLANNING	SO	ARB
REV	DATE	DESCRIPTION	DRAWN	CHECKED

AXI		PROJECT		117 - 119 PORTLAND STREET MANCHESTER	
		DRAWING REFERENCE		TYPICAL LIGHT WELL TABLE DETAIL EXISTING & PROPOSED	
CLIENT		ADDRESS	4th FLOOR CALICO 55-55 MOSLEY STREET, MANCHESTER, M2 3HQ		
		TELEPHONE	+44 (0)161 879 7357		
		EMAIL	www.axi.studio		
		COMPANY NO	11847325		
bruntwood SciTech		JOB REFERENCE	23 - 192	DRAWING SCALE	varies@A1
		DATE	04.04.24	DRAWN	ARB
		DRAWING REFERENCE	AX1 - 523	STAGE	3
				REV	00