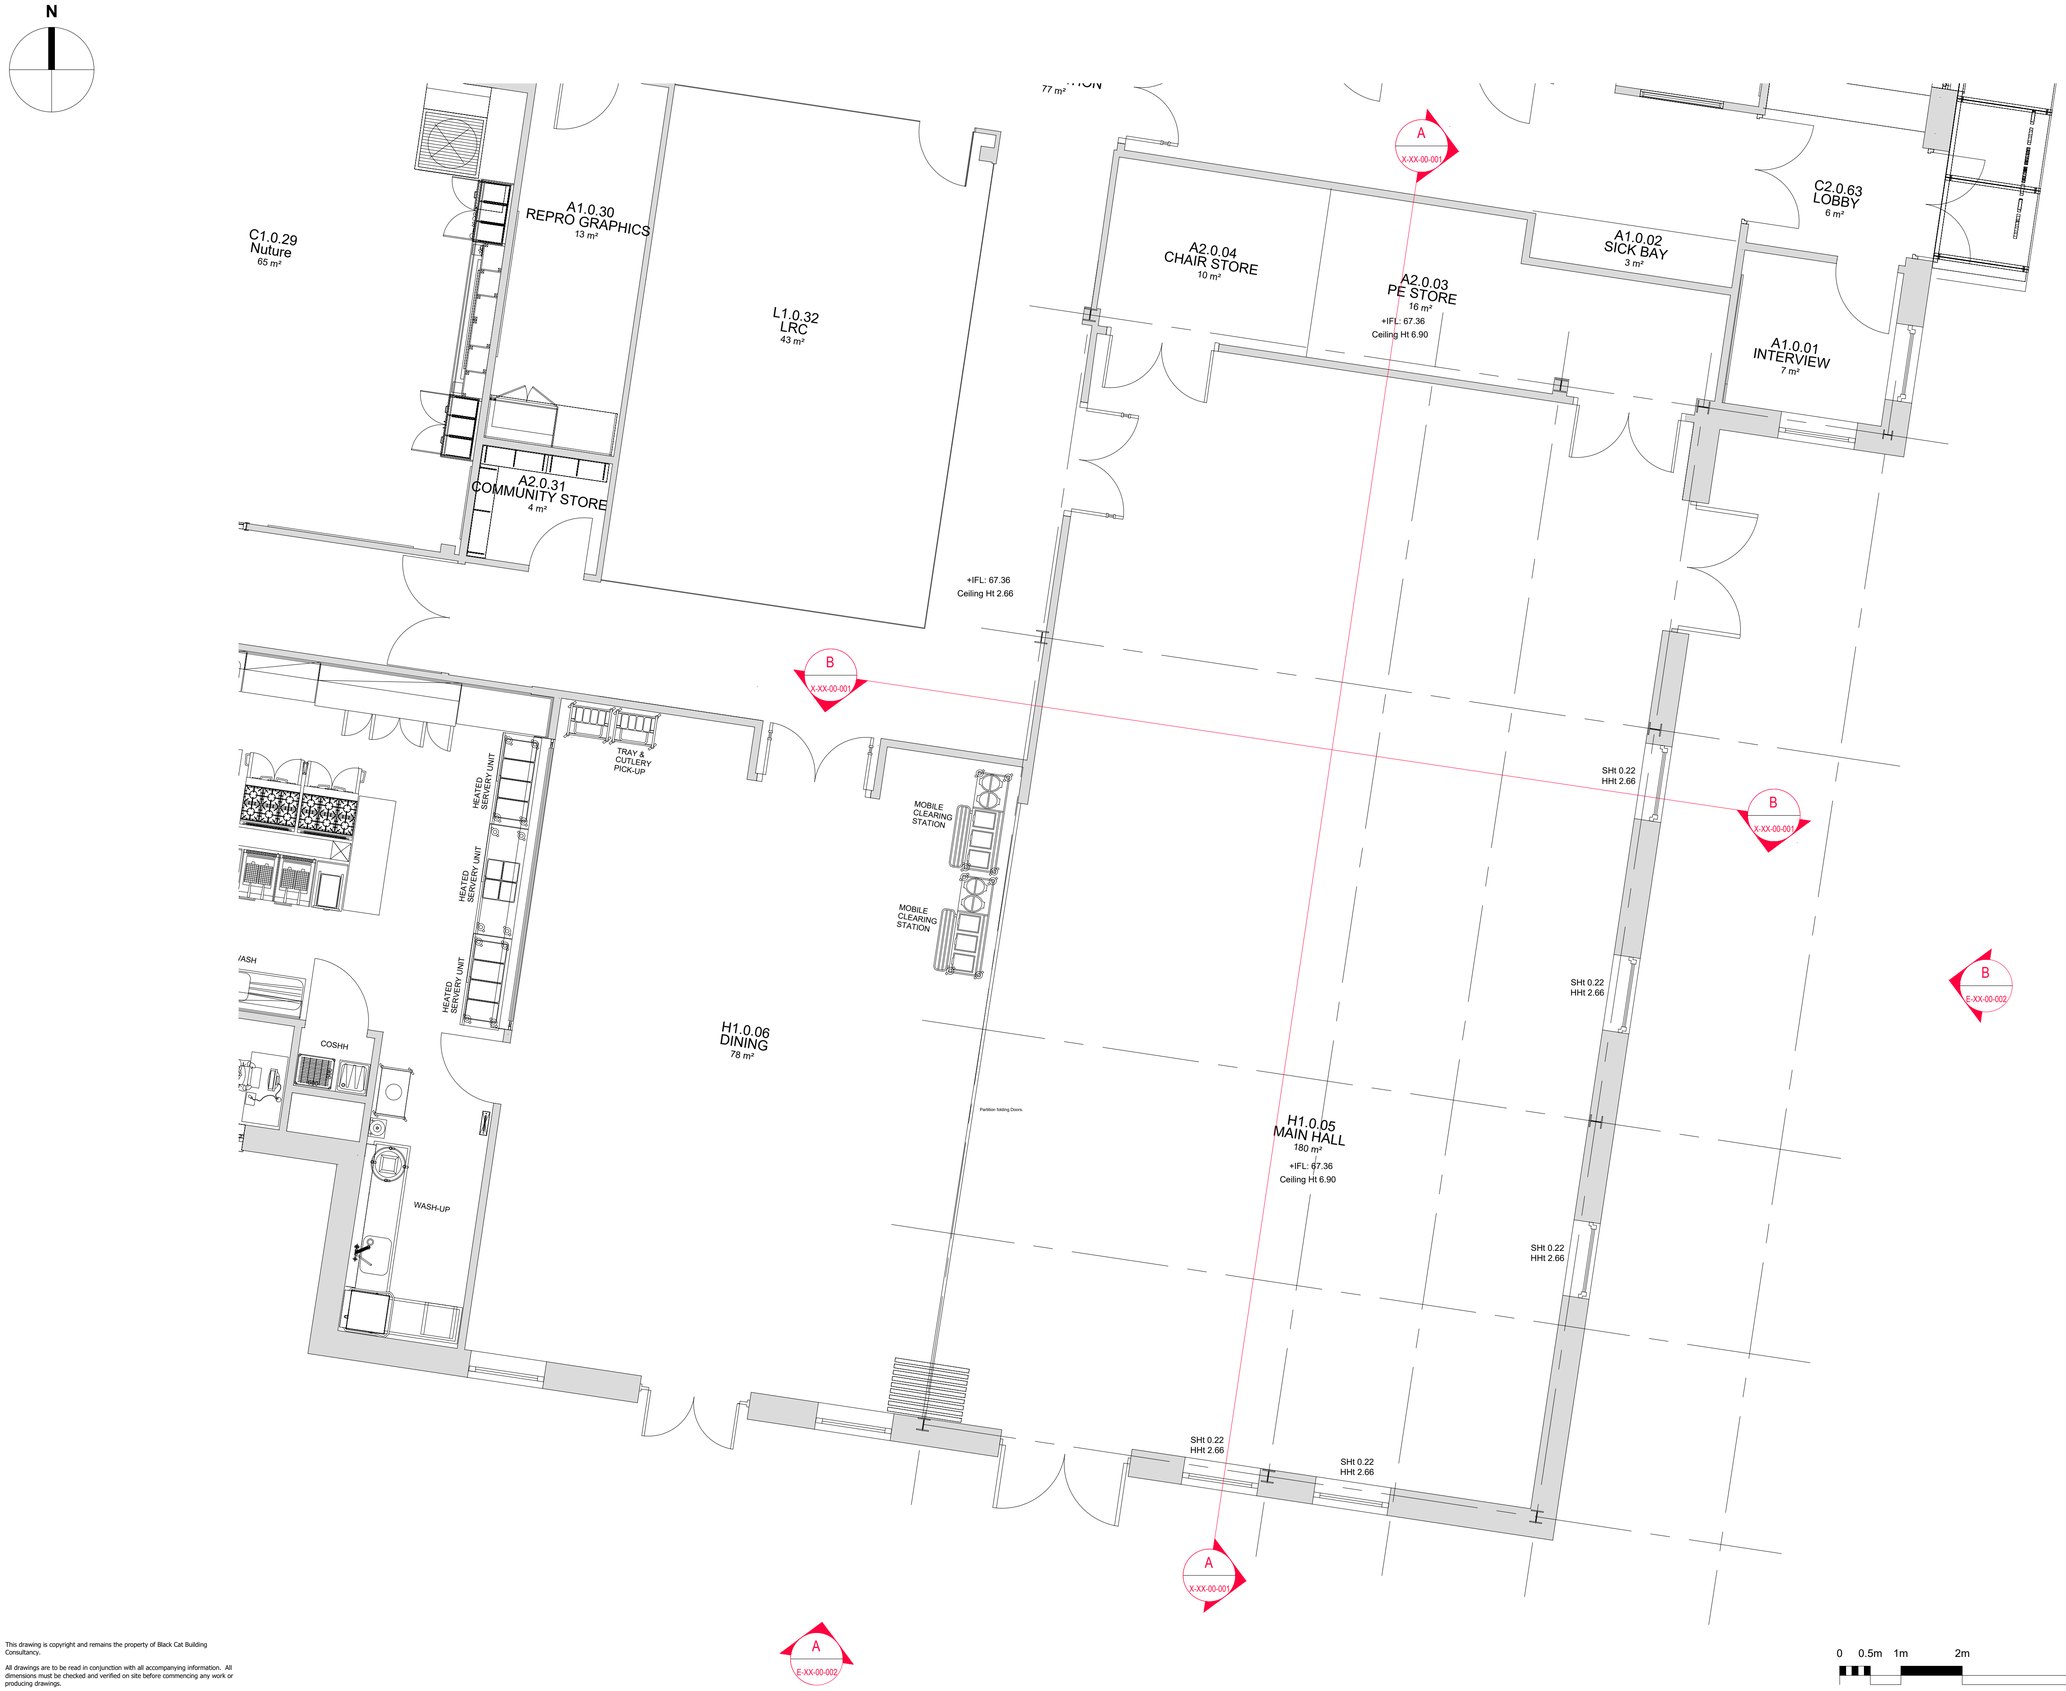

0 0.5m 1m 2m 5m

1:50

Rev	Description	Date

Client
Bright Furtures Educational Trust

Contract
Rushbrook Academy Primary School
2FE and SEN Conversion

Drawing
Existing Hall Ground Floor Plan

Project Ref 2903	Scale 1:50 @A1
Drawing No BCBC-BFET-RAPS-A-P-00-00-002	Drawn RAB
Revision A	Checked AMcG
Date 12.02.2024	Status Planning

BLACK CAT
BUILDING CONSULTANCY

The Lighthouse, 61-63 Brown Street, Manchester, M2 2JG - tel. 0161 359 4313 - www.bccconsultancy.co.uk

This drawing is copyright and remains the property of Black Cat Building Consultancy.

All drawings are to be read in conjunction with all accompanying information. All dimensions must be checked and verified on site before commencing any work or producing drawings.

Any discrepancy's found should be imediately notified to Black Cat Building Consultancy.

Once drawing is in general circulation Black Cat Building Consultancy take no responsibility for the accuracy or information taken from them.