

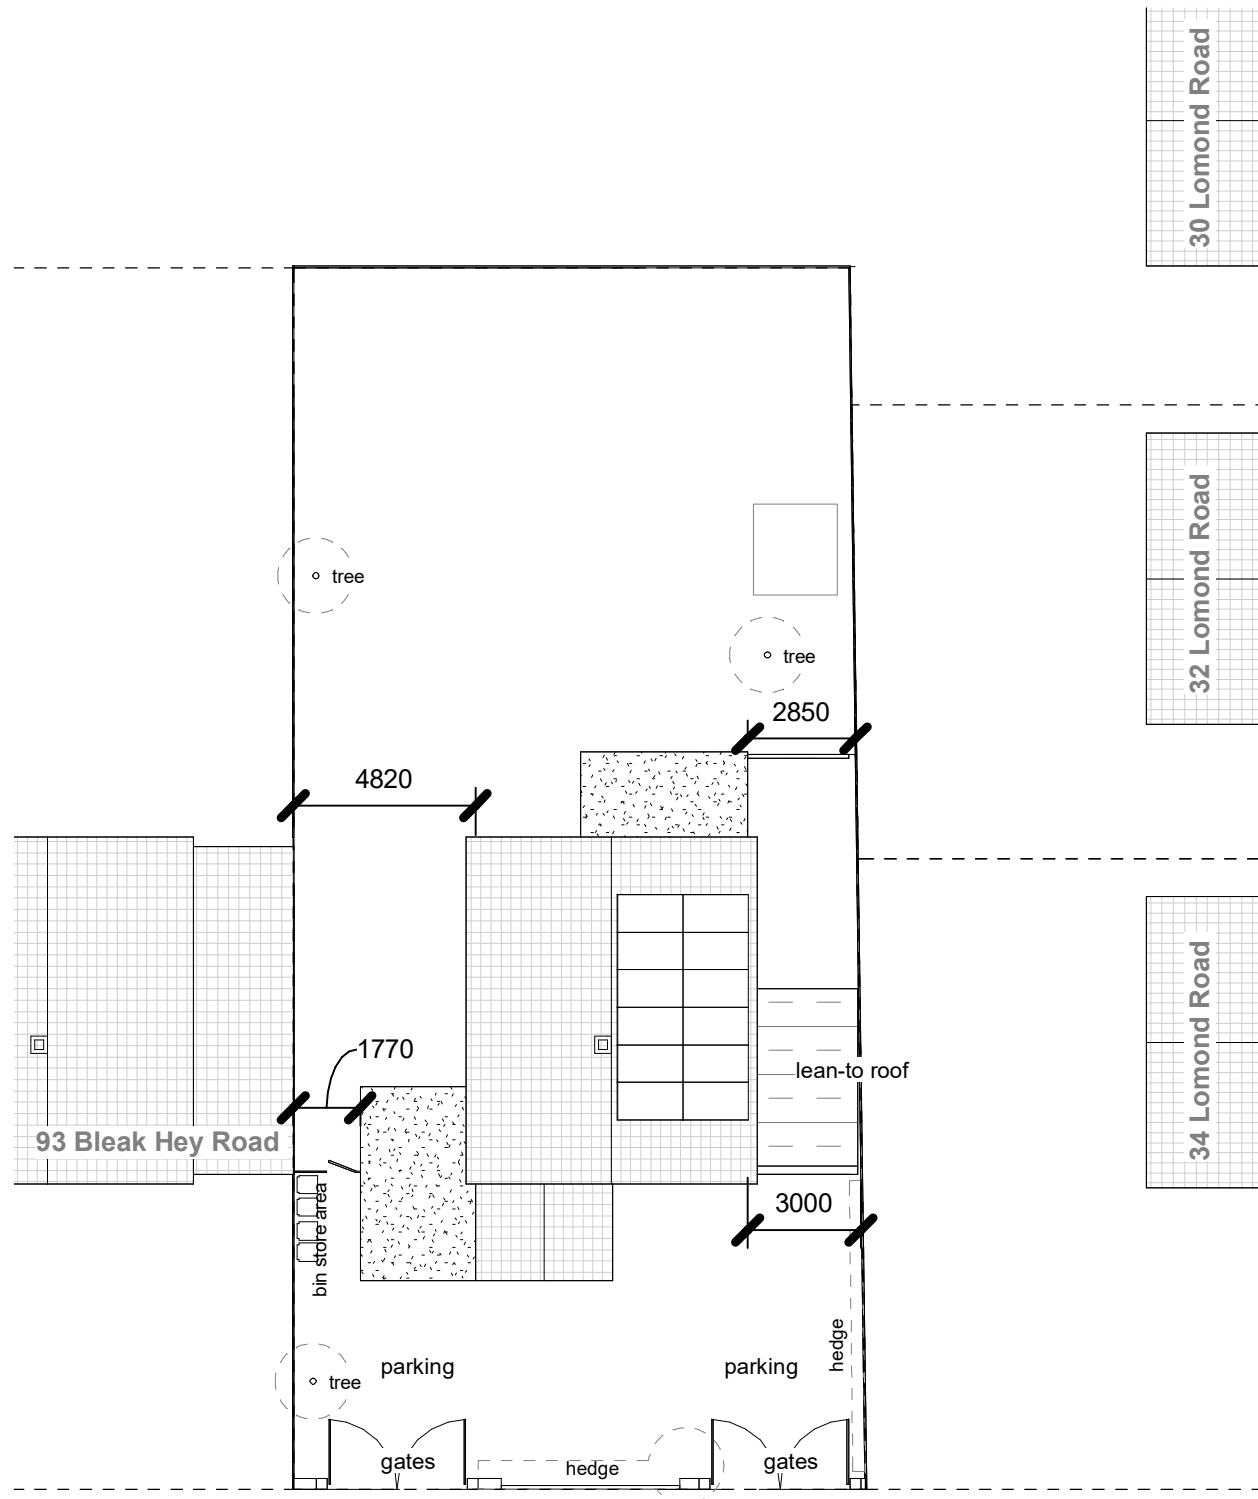
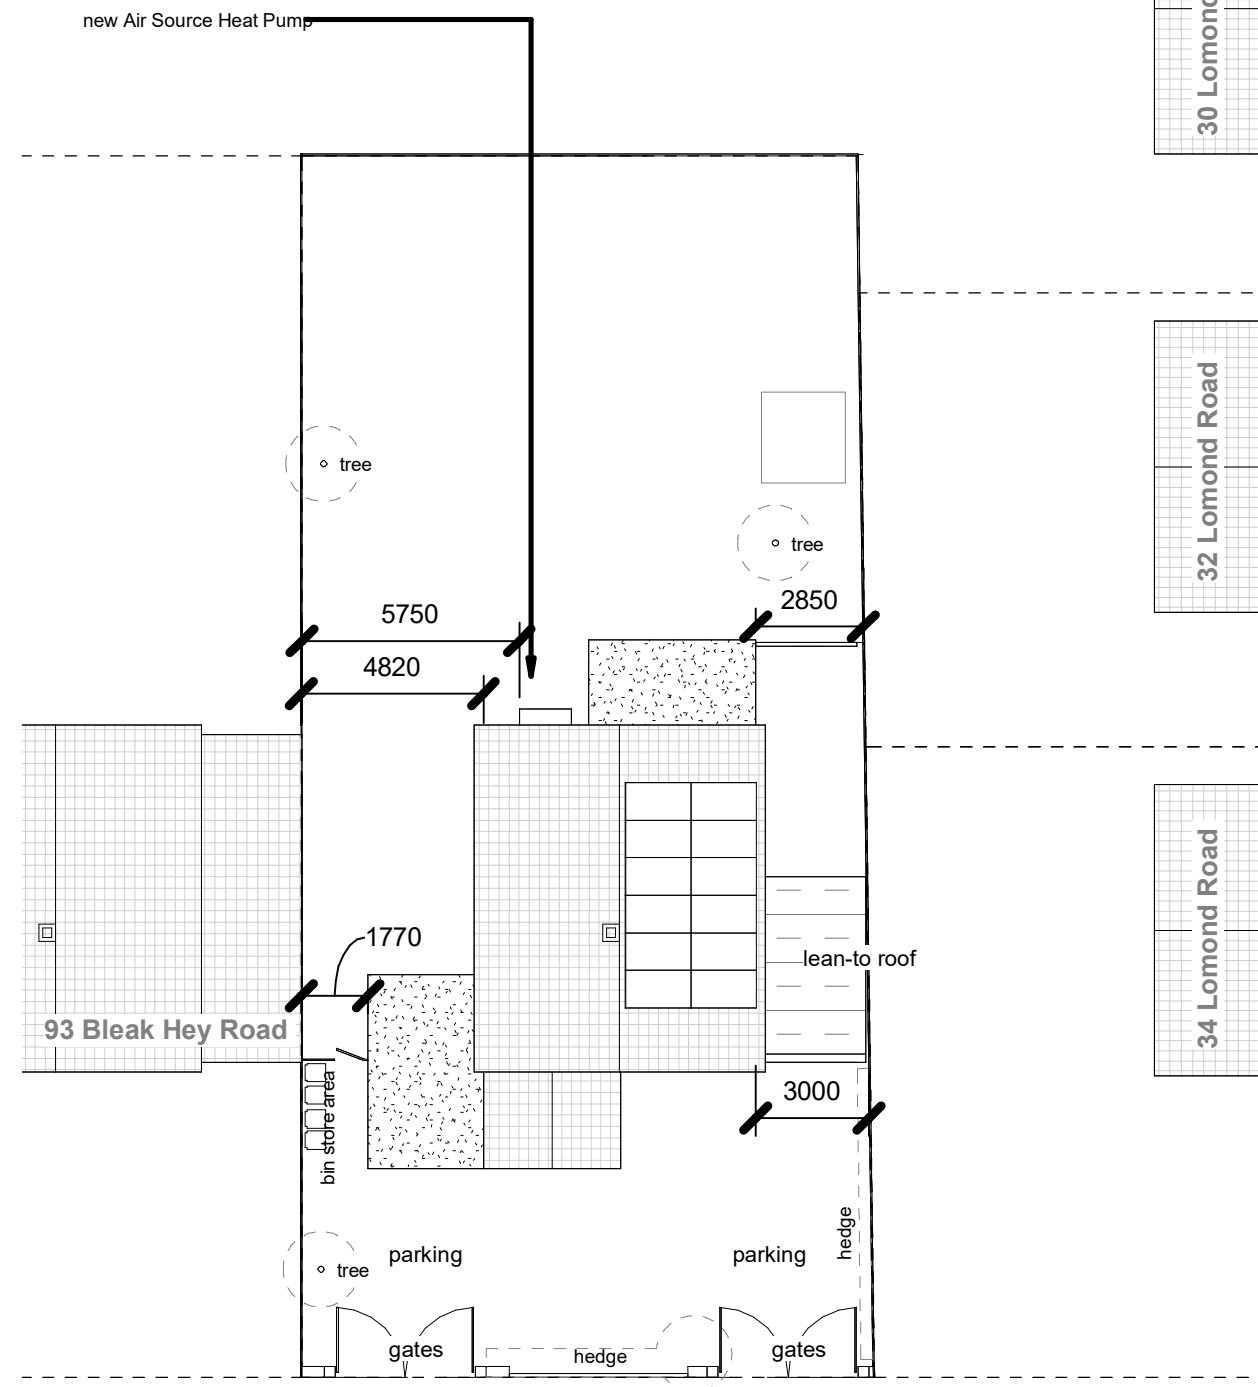


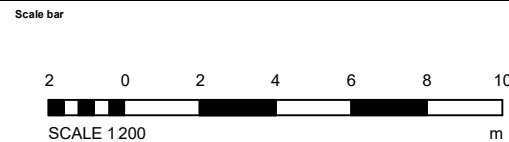

1 Site Setting - Existing  
1 : 200

2 Site Setting - Proposed  
1 : 200

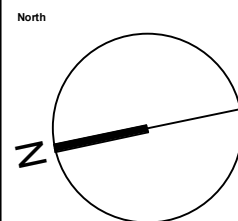

|  |  |  |  |  |                                         |                    |                                     |
|--|--|--|--|--|-----------------------------------------|--------------------|-------------------------------------|
|  |  |  |  |  | Low Energy Retrofit - 95 Bleak Hey Road |                    |                                     |
|  |  |  |  |  | Site Setting - Existing and Proposed    |                    |                                     |
|  |  |  |  |  | Scale @A3<br>1 : 200                    | Status<br>Planning | Suitability Revision<br><b>S2</b> - |
|  |  |  |  |  | Drawing Number<br>95BHR - 95B - A - 100 |                    |                                     |
|  |  |  |  |  | No.                                     | Revision           | Date                                |