

SWEPT PATH FOR SIMPLE FULL LOCK RIGHT TURN FOR RIGID BODY HGV

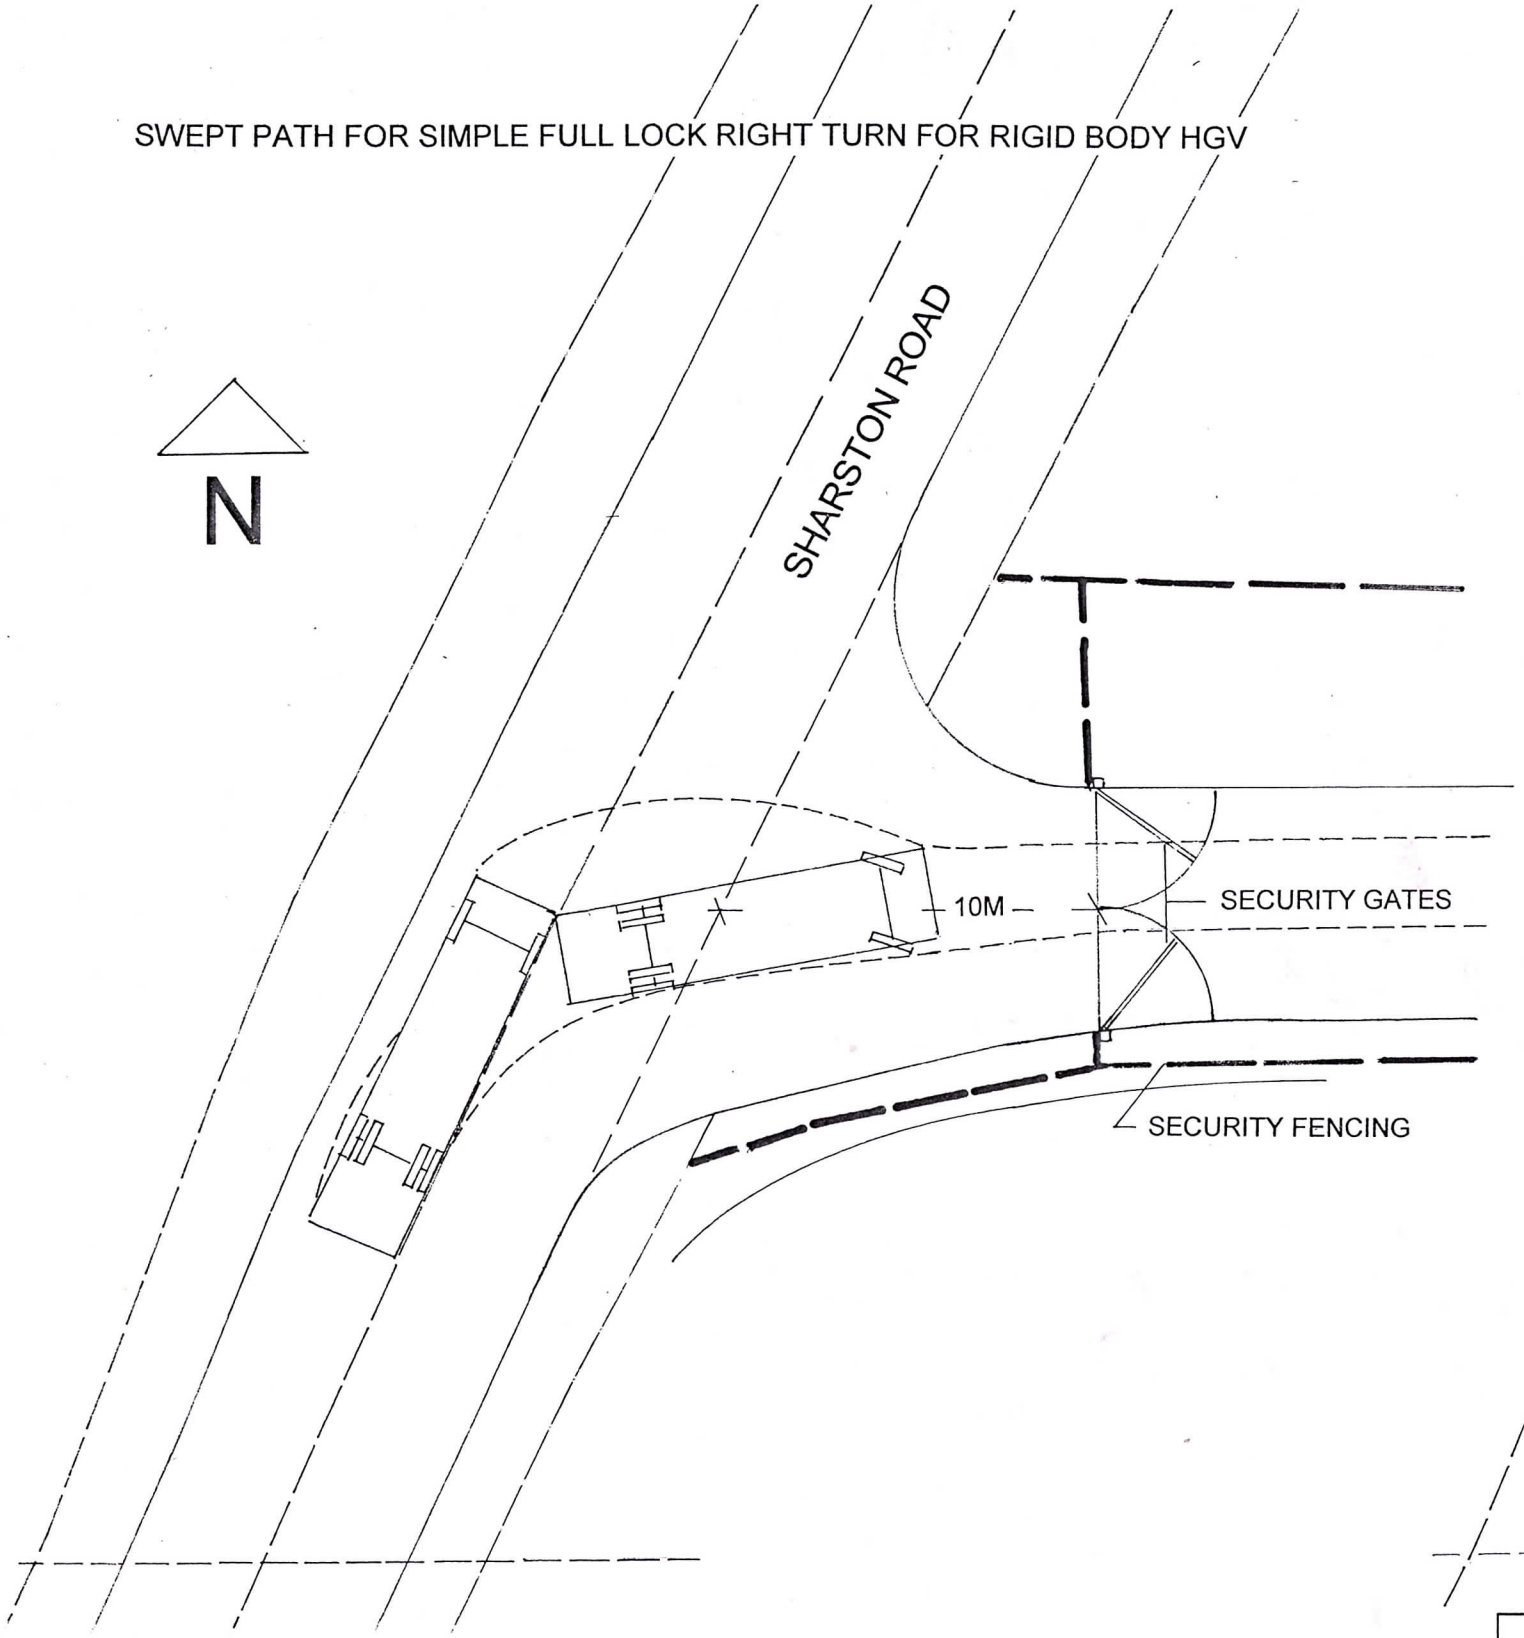

SWEPT PATH FOR SIMPLE FULL LOCK RIGHT TURN FOR ARTICULATED VEHICLE

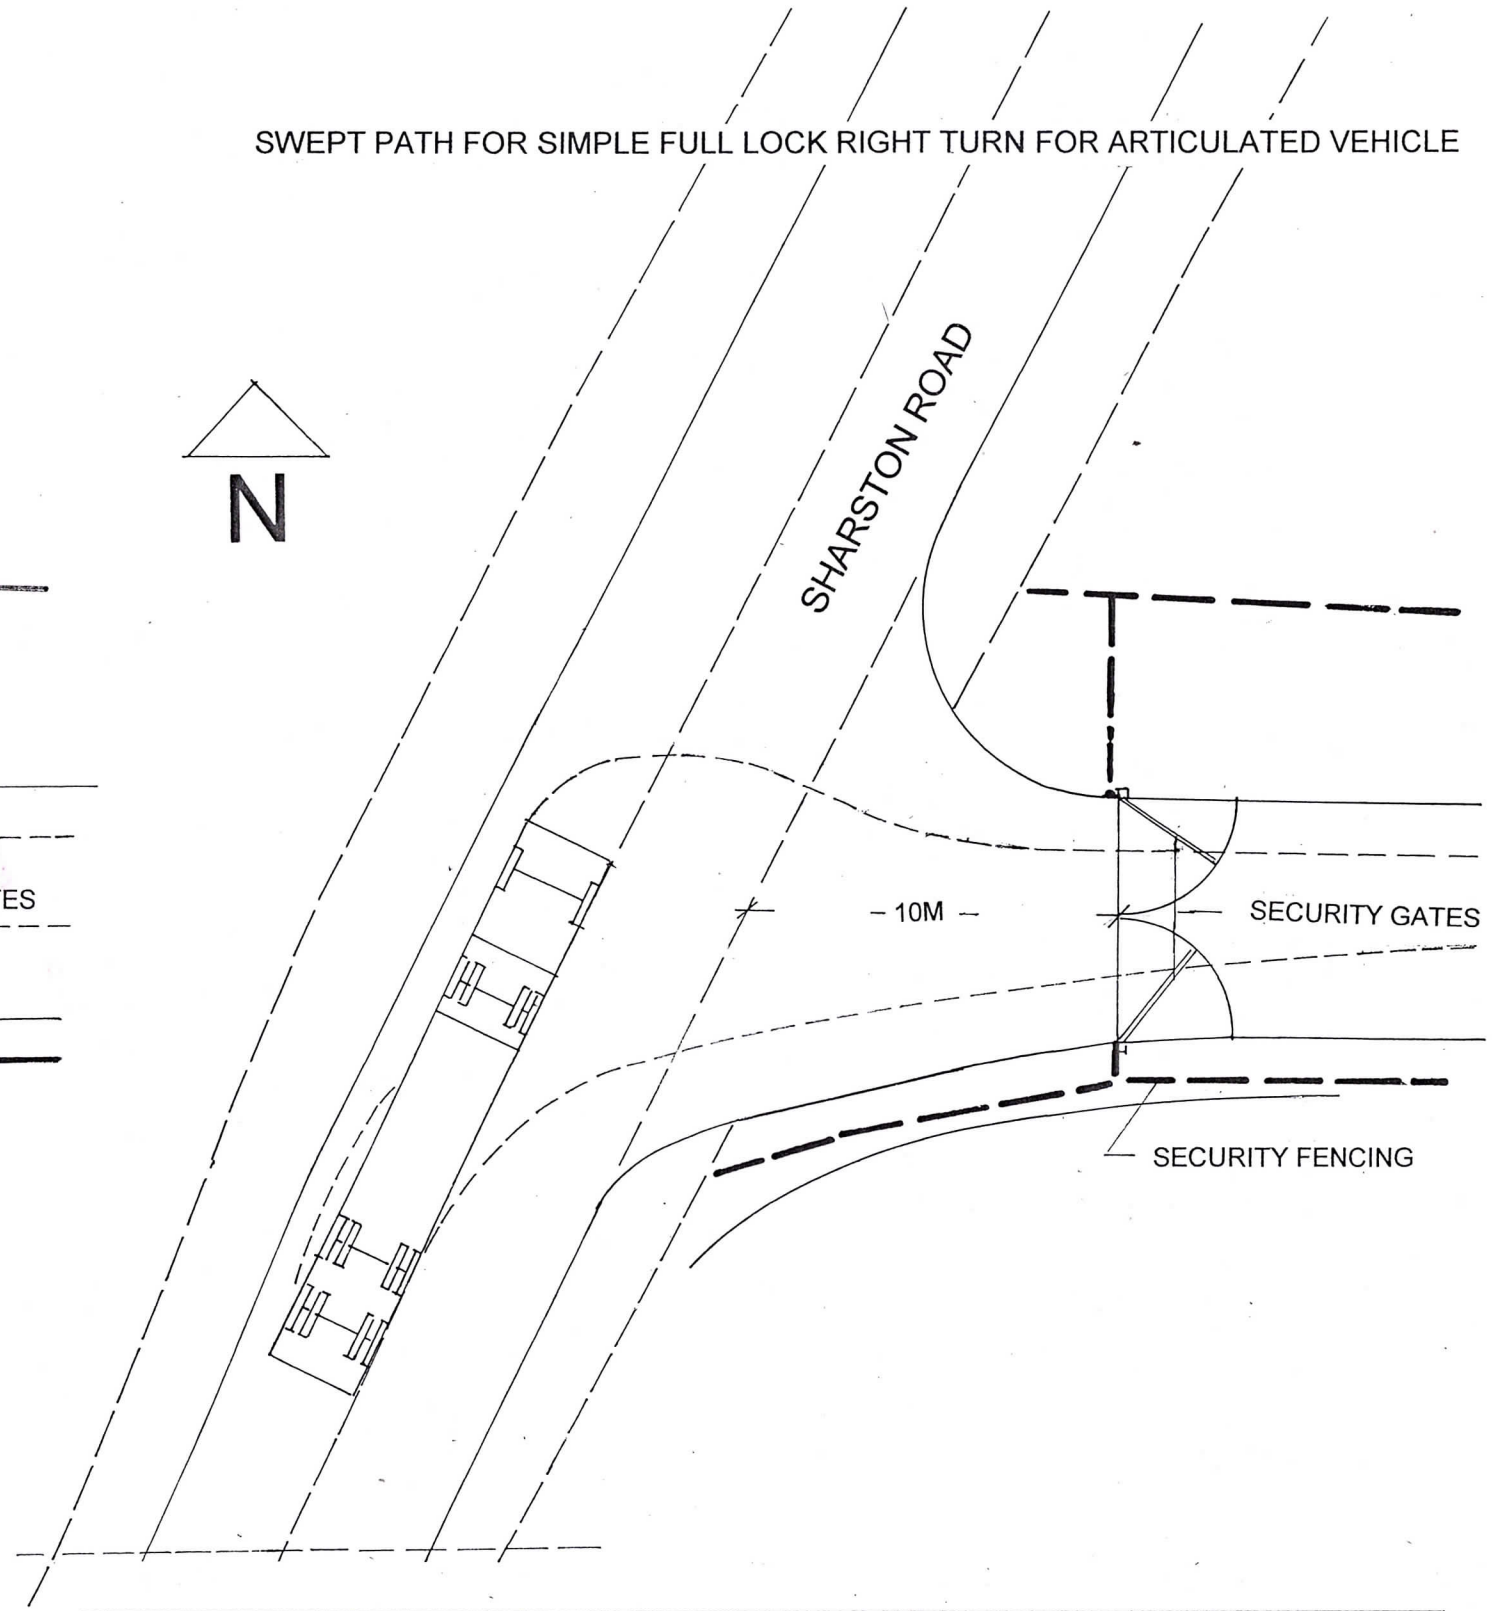

Job Title

SHARSTON INDUSTRIAL ESTATE

All dimensions must be checked on site and not scaled from this drawing

Drawing Title

WASTE PROCESSING FACILITY
SHARSTON ROAD ENTRANCE

OakbayDesign
29 Bradford Road Eccles Manchester M30 9FF
Tel: +44 (0)161 707 0058 info@oakbaydesign.com

Scale	Date
1:200 @ A3	AUGUST 2018

Drawing No.	Rev.
Z310.005	