




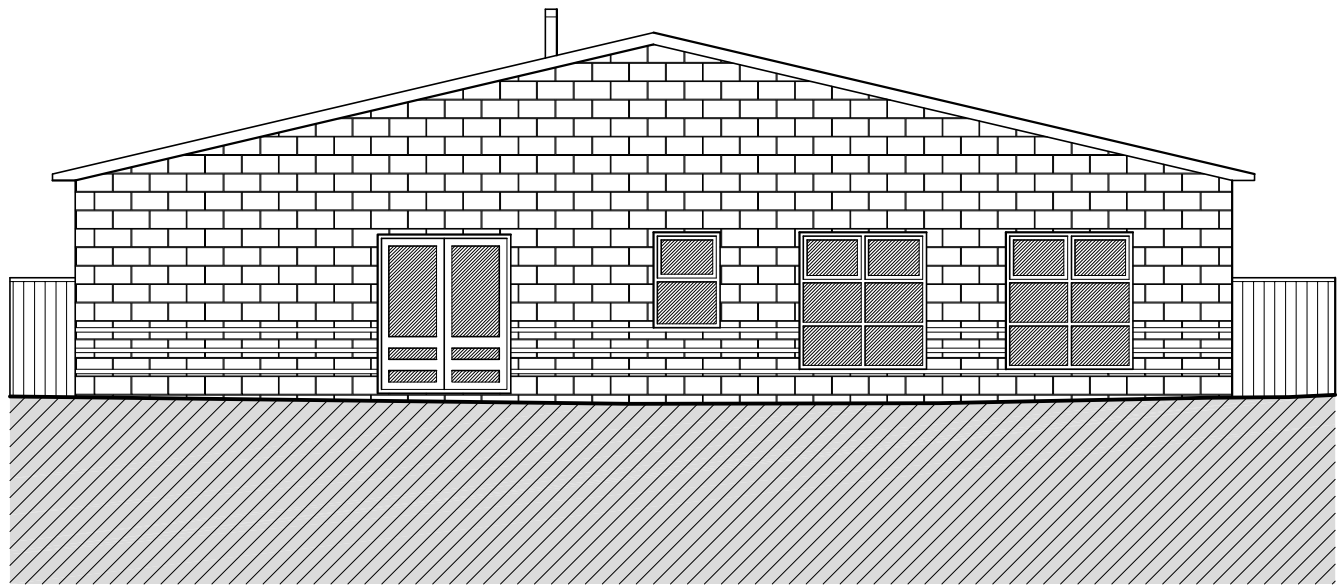

Existing Rear Wilbraham Road Elevation 1:100


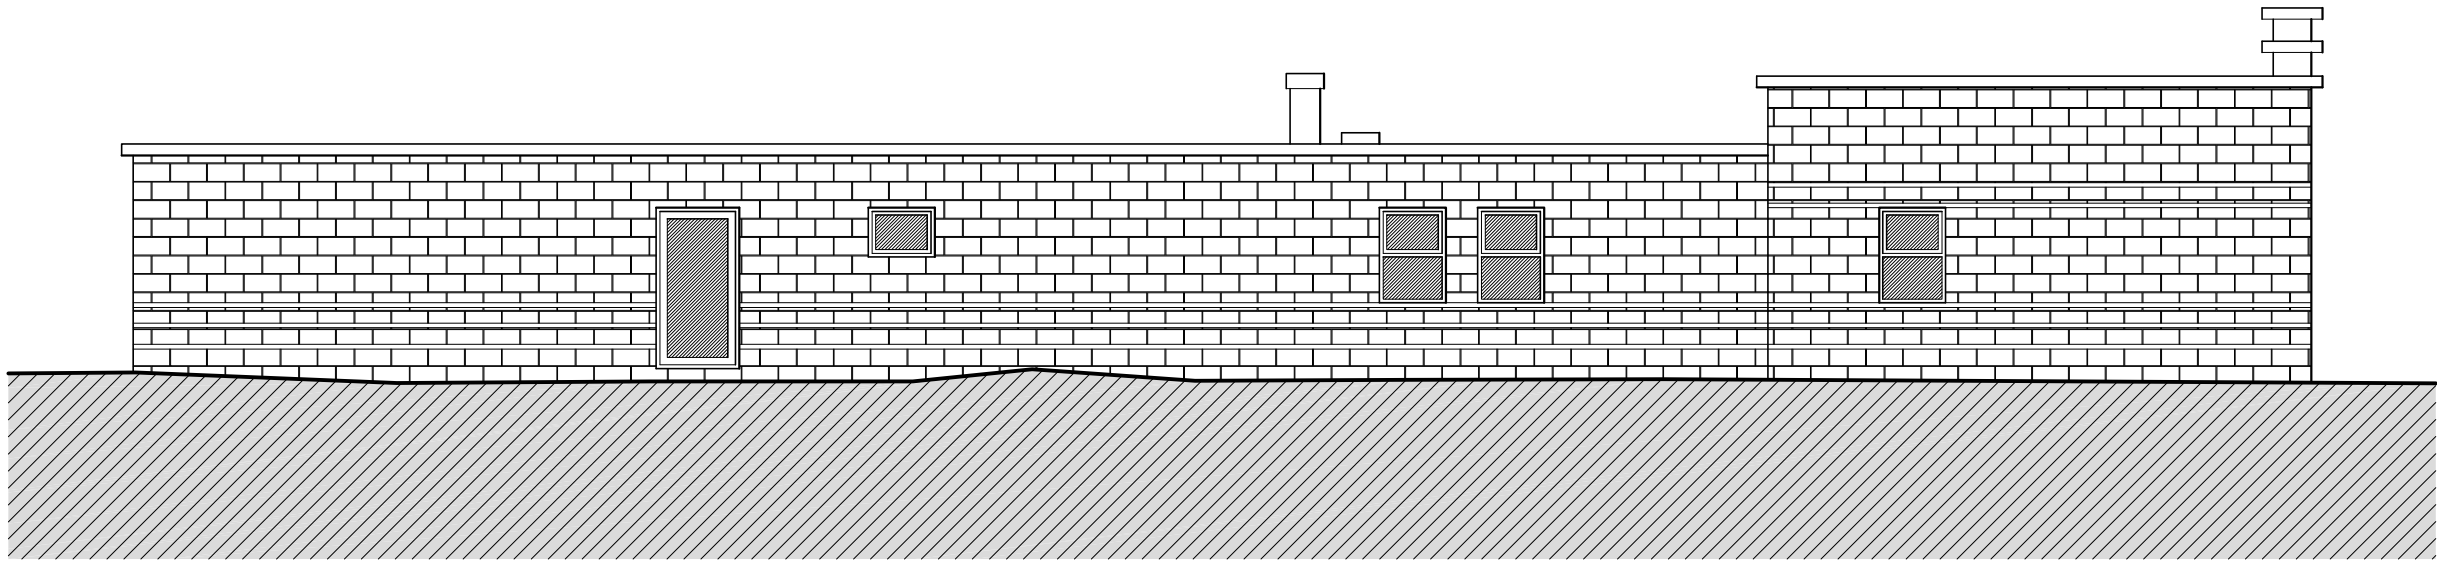


Existing West Elevation 1:100

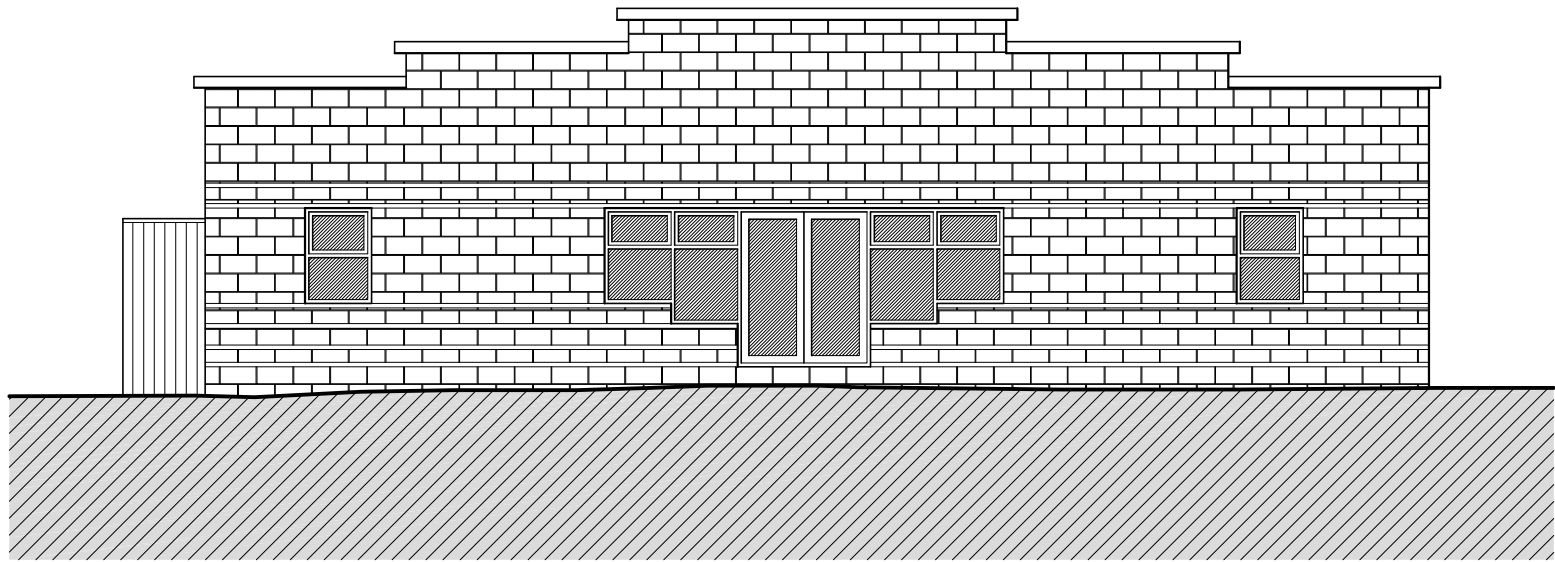

Existing Wilbraham Road Elevation 1:100

Scale Bar 1:100

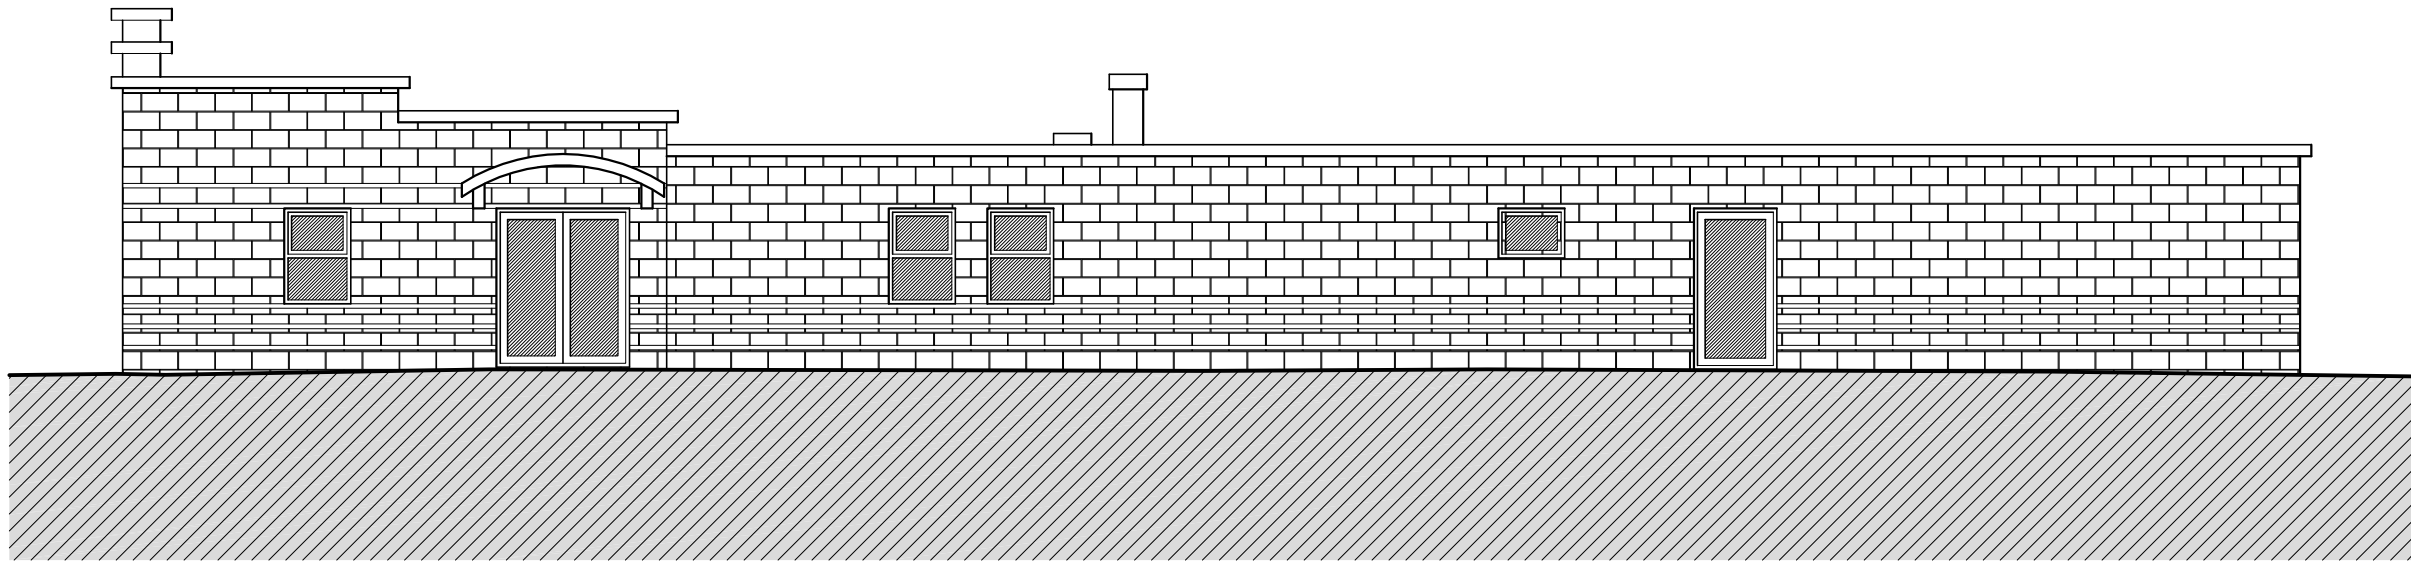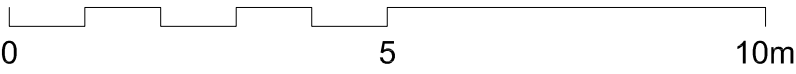

Existing East Elevation 1:100