
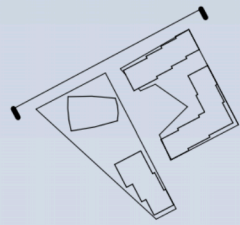


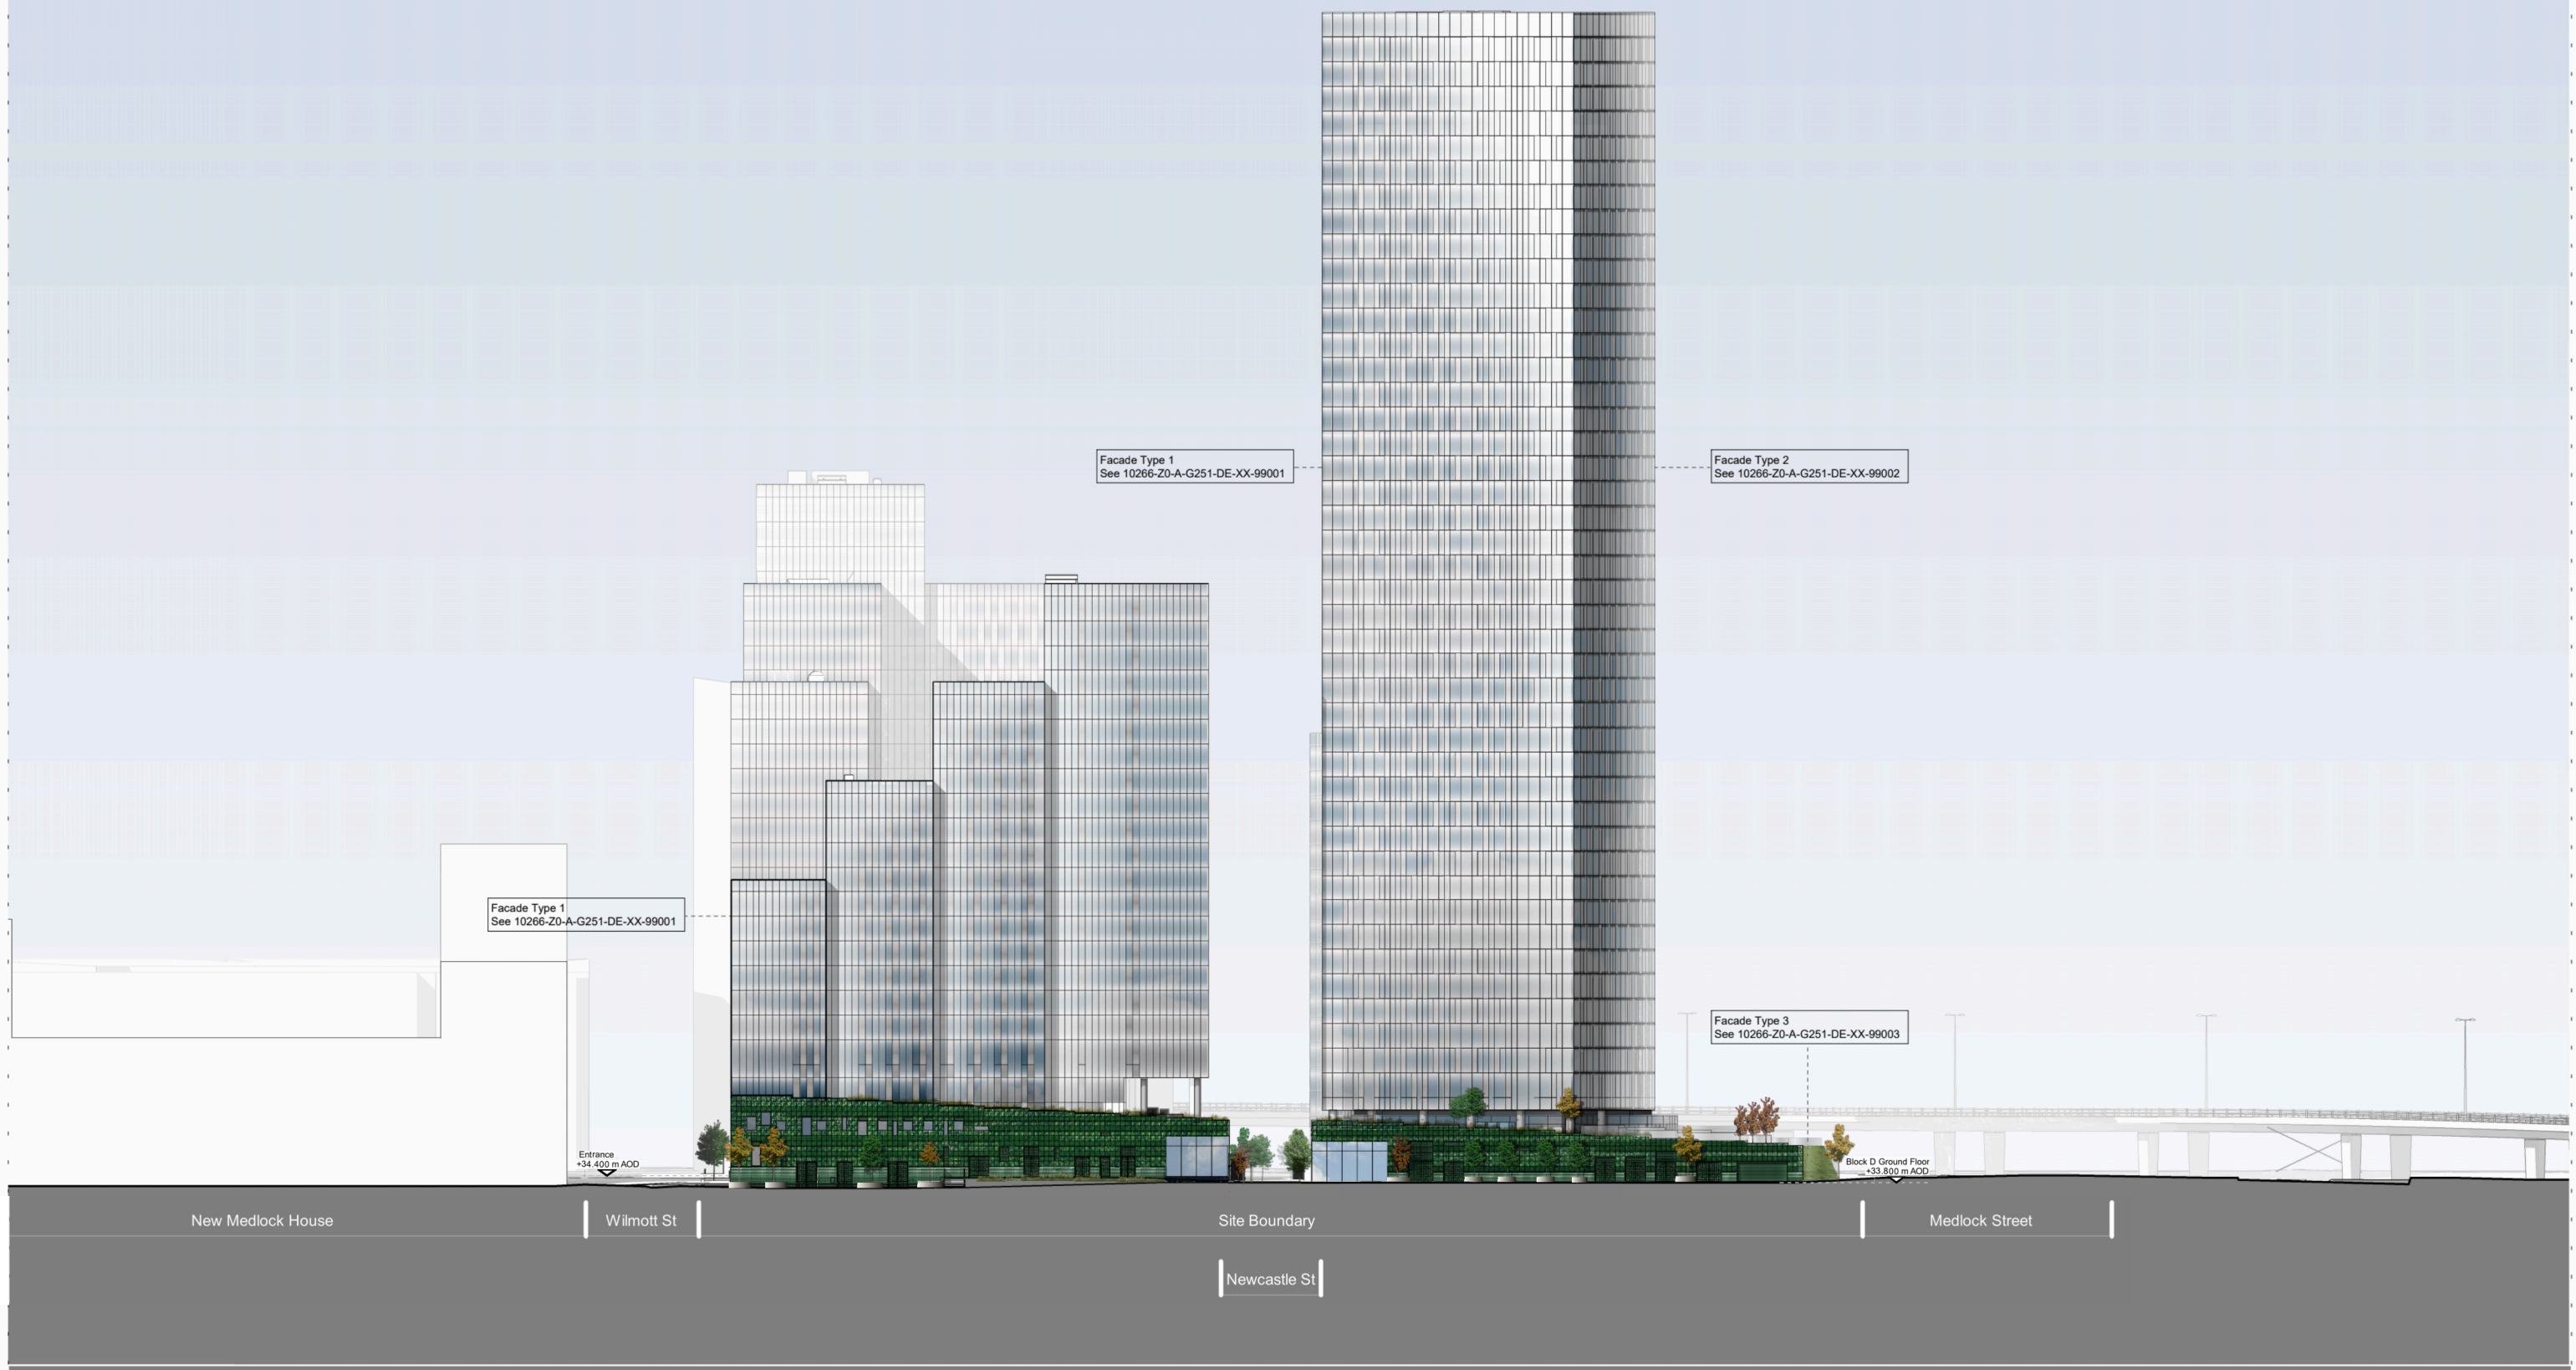

	First Street South	10266-Z0-A-G100-EL-EN-99001 P04		<div><div>simpsonhaugh</div><div><div>Manchester</div><div>+44 (0)161 835 2345</div><div>London</div><div>+44 (0)20 7549 4000</div></div></div>
	PLANNING	June 2024		
	North Elevation	10266	1:750@ A3	