



- NOTES
- All dimensions are in millimetres unless otherwise stated
 - This drawing is to be read with all other relevant documentation
 - Do not scale from this drawing, all measurement data should be taken directly from the model

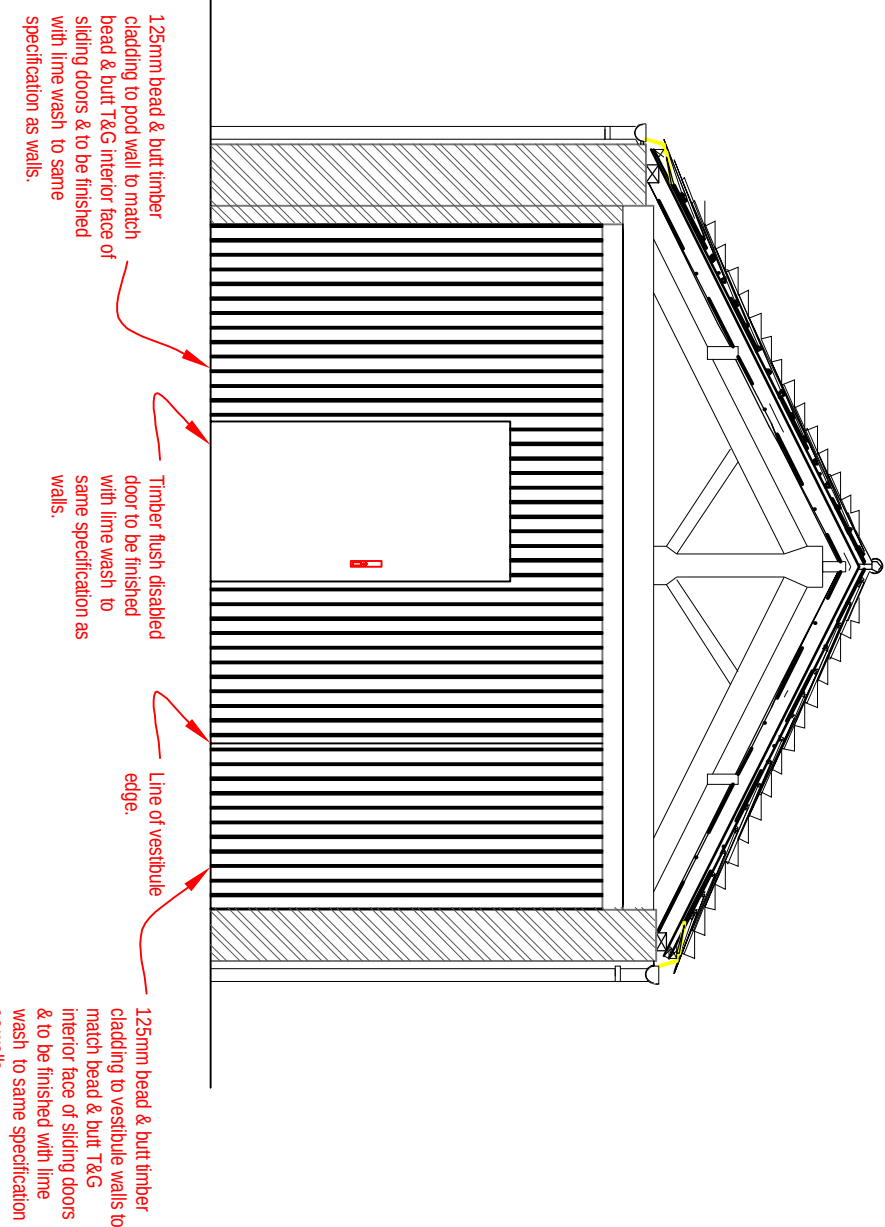

SECTION B-B
1:50

Tarmac to be raised in this area to match existing tarmac colour and texture as far as practicable to height of internal finished floor level. Gradient not to exceed 1:20.

Sliding doors x 2 (currently on a bottom track) to be hung using Coburn 03201 Timber Door Hanger 400Kg (2 x pair) on 2 x Coburn Straightway 320 Top Track 400Kg. Supply & fix 2x Coburn 97734 Floor Mounted Roller Stay per door.

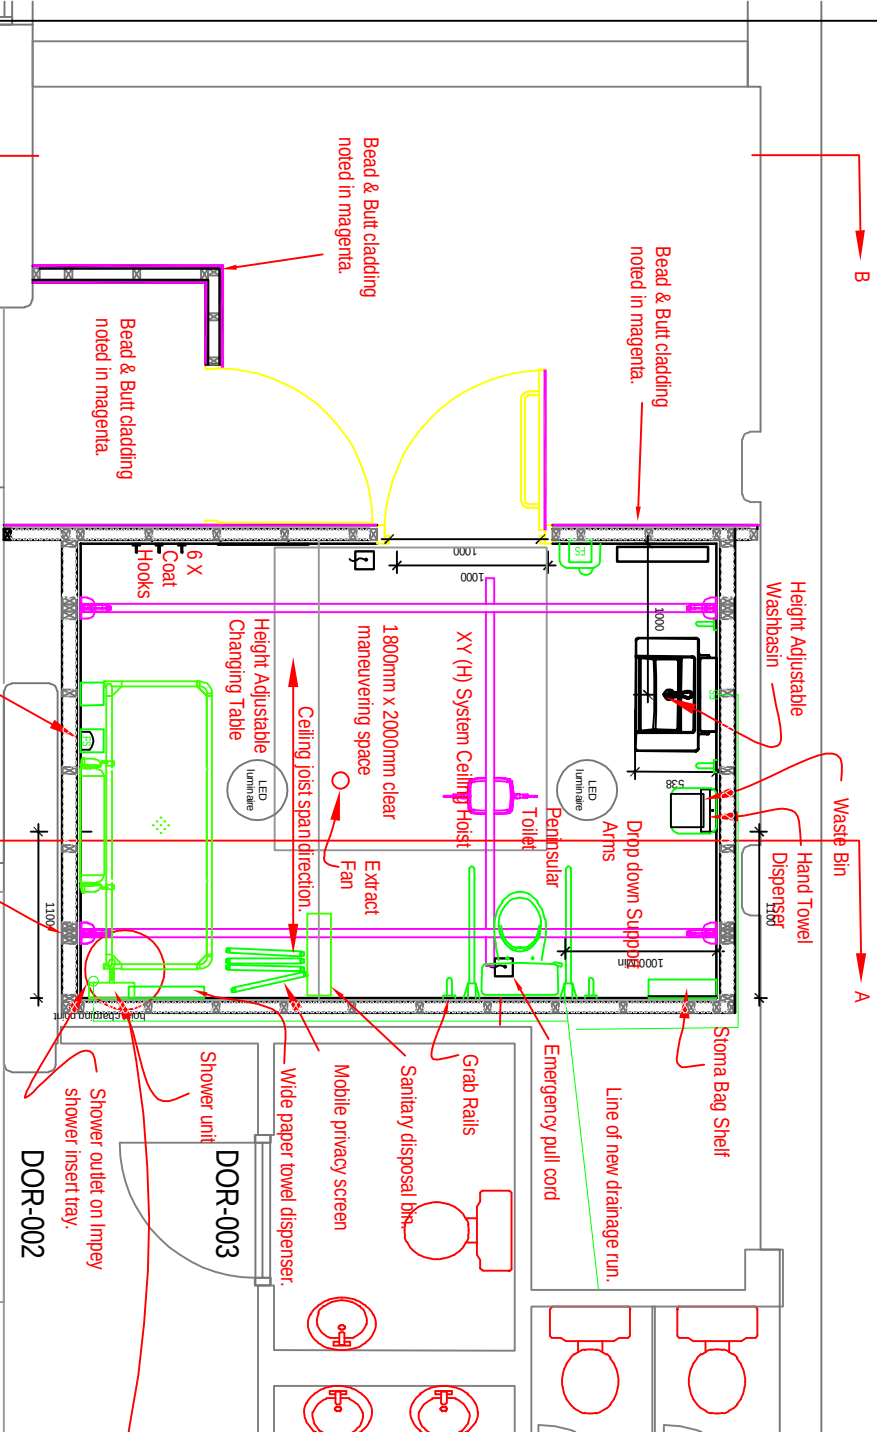

CHANGING PLACES FACILITY
1:50

No part of this drawing or data file may be reproduced without prior written permission of the Manchester City Council or approved representative.



Capital Programmes
Division

MANCHESTER CITY COUNCIL
WYNDHAM WAY, 2ND FLOOR, MANCHESTER, M12 9AB

MANCHESTER CITY COUNCIL
WYNDHAM WAY, 2ND FLOOR, MANCHESTER, M12 9AB

