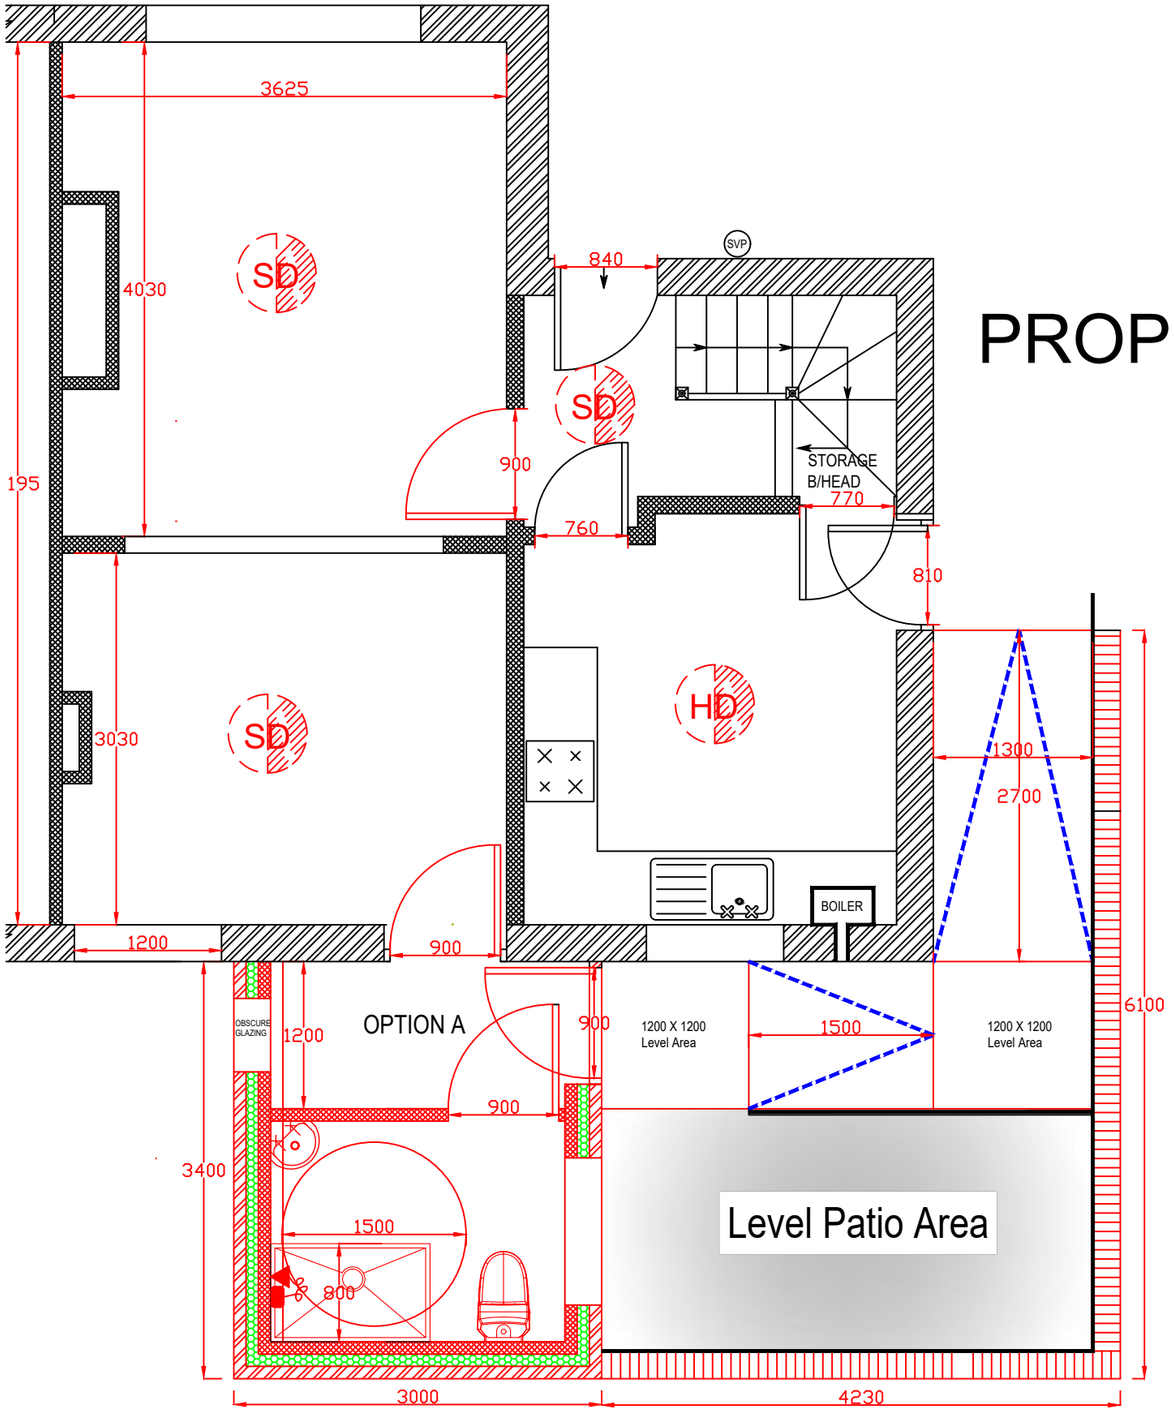


PROPOSED GROUND FLOOR LAYOUT.

REF - 004

Mains operated interconnected smoke detector with battery backup to be installed in the newly formed bedroom, ground floor lounge, hall and 1st floor landing. SD

Mains operated interconnnceted heat detector with battery backup to be installed in the kitchen. HD

Manchester Equipment and Adaptations Partnership (MEAP) **Philips Park Road,** **Manchester,** **M11 3FU.**	**5 LYDDEN AVE** **MANCHESTER** **M11 4QF.**	Drawn By: **AW**	Date: 05/01/24.
		Scale: **1:50**	Drawing No: **REF - 004**

Manchester Local Care Organisation

Leading local care, improving lives in Manchester, with you