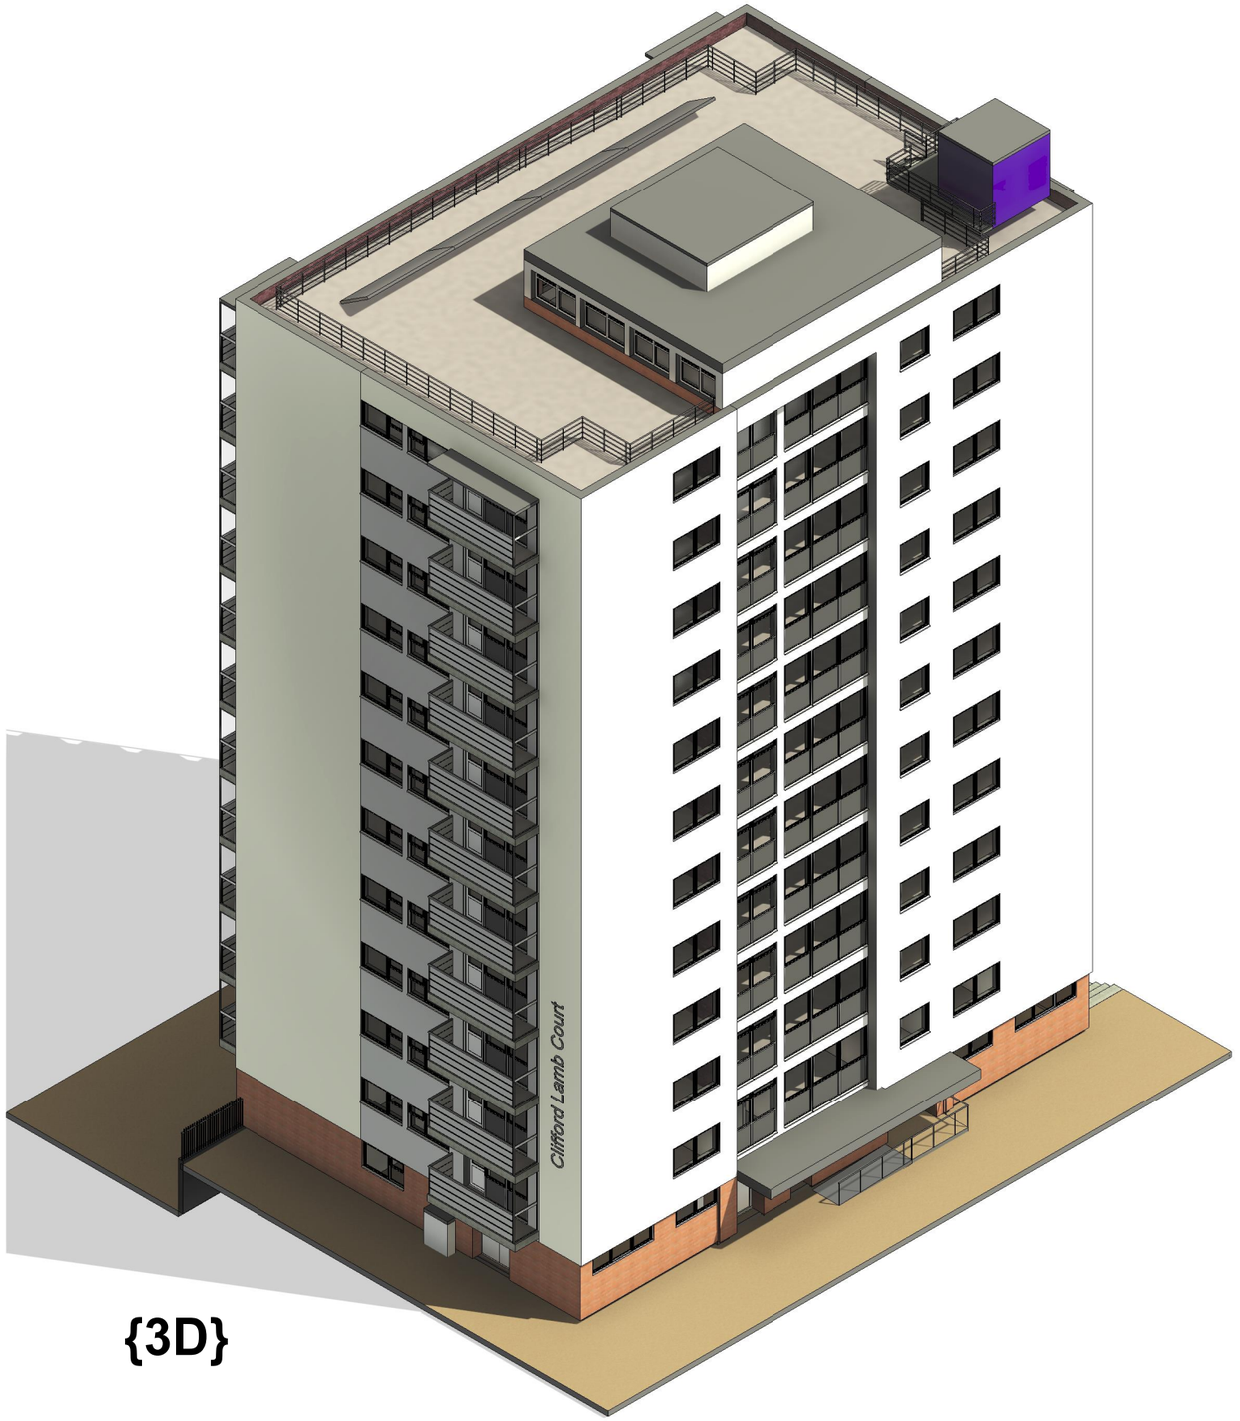


{3D}

This drawing is copyright Bernard Taylor Partnership Ltd and must not be copied or disclosed by or to any unauthorised persons without the prior written consent of Bernard Taylor Partnership Ltd

Do not scale from this drawing. Do not take measurements from the CAD base. Any discrepancies are to be reported to the architect for clarification.

All dimensions are to be checked on site prior to construction, manufacture of any components and ordering of materials and equipment.

All materials and workmanship to be in accordance with the current British Standards and codes of practice.

Rev	Date	Int	Description
B	12.03.24	JW	Proposed drawings updated to show render to match existing in line with client sketch.
A	29.02.24	JW	Existing white spandrel panels to be replaced for grey spandrel panels

btp ARCHITECTS — RIBA Chartered Practice

CLIENT:
Northwards Housing / Casey

PROJECT:
Clifford Lamb Court

DESCRIPTION:
Proposed 3D views opt.3

PURPOSE OF ISSUE:
Planning

DRAWN BY:	CHECKED	DATE:	SCALE @ A3:
JW	VS	13.02.24	

JOB NO:	STATUS CODE:	DRAWING NO:	REV
4321	S2	142	B

FILE IDENTIFIER:
CL-BTP-00-3D-DR-A-4321_142.B

Elizabeth House 486 Didsbury Road Heaton Mersey Stockport SK4 3BS
0161 443 1221 info@bernardtaylor.co.uK www.btparchitects.co.uk