
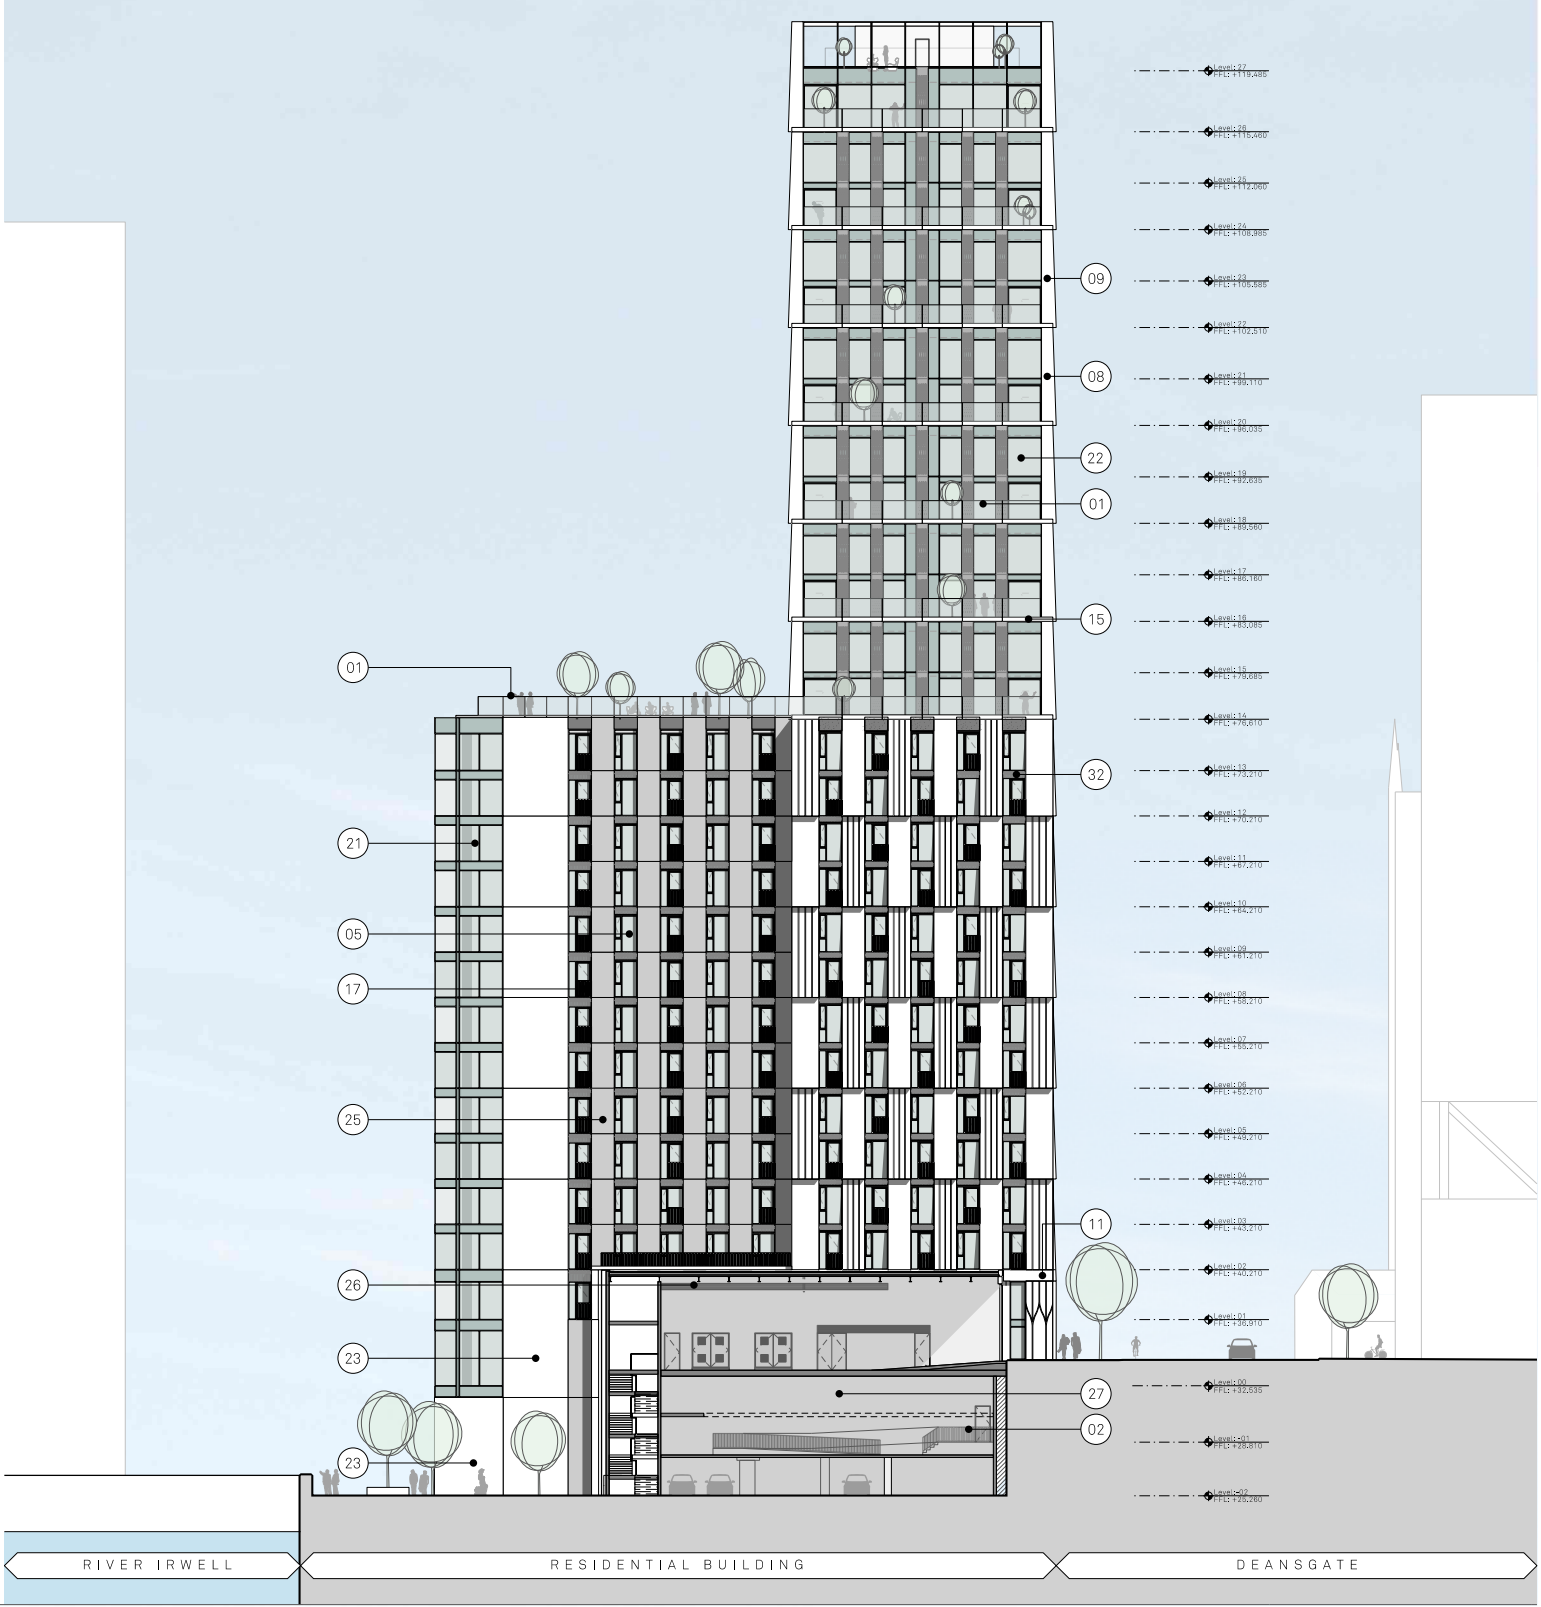
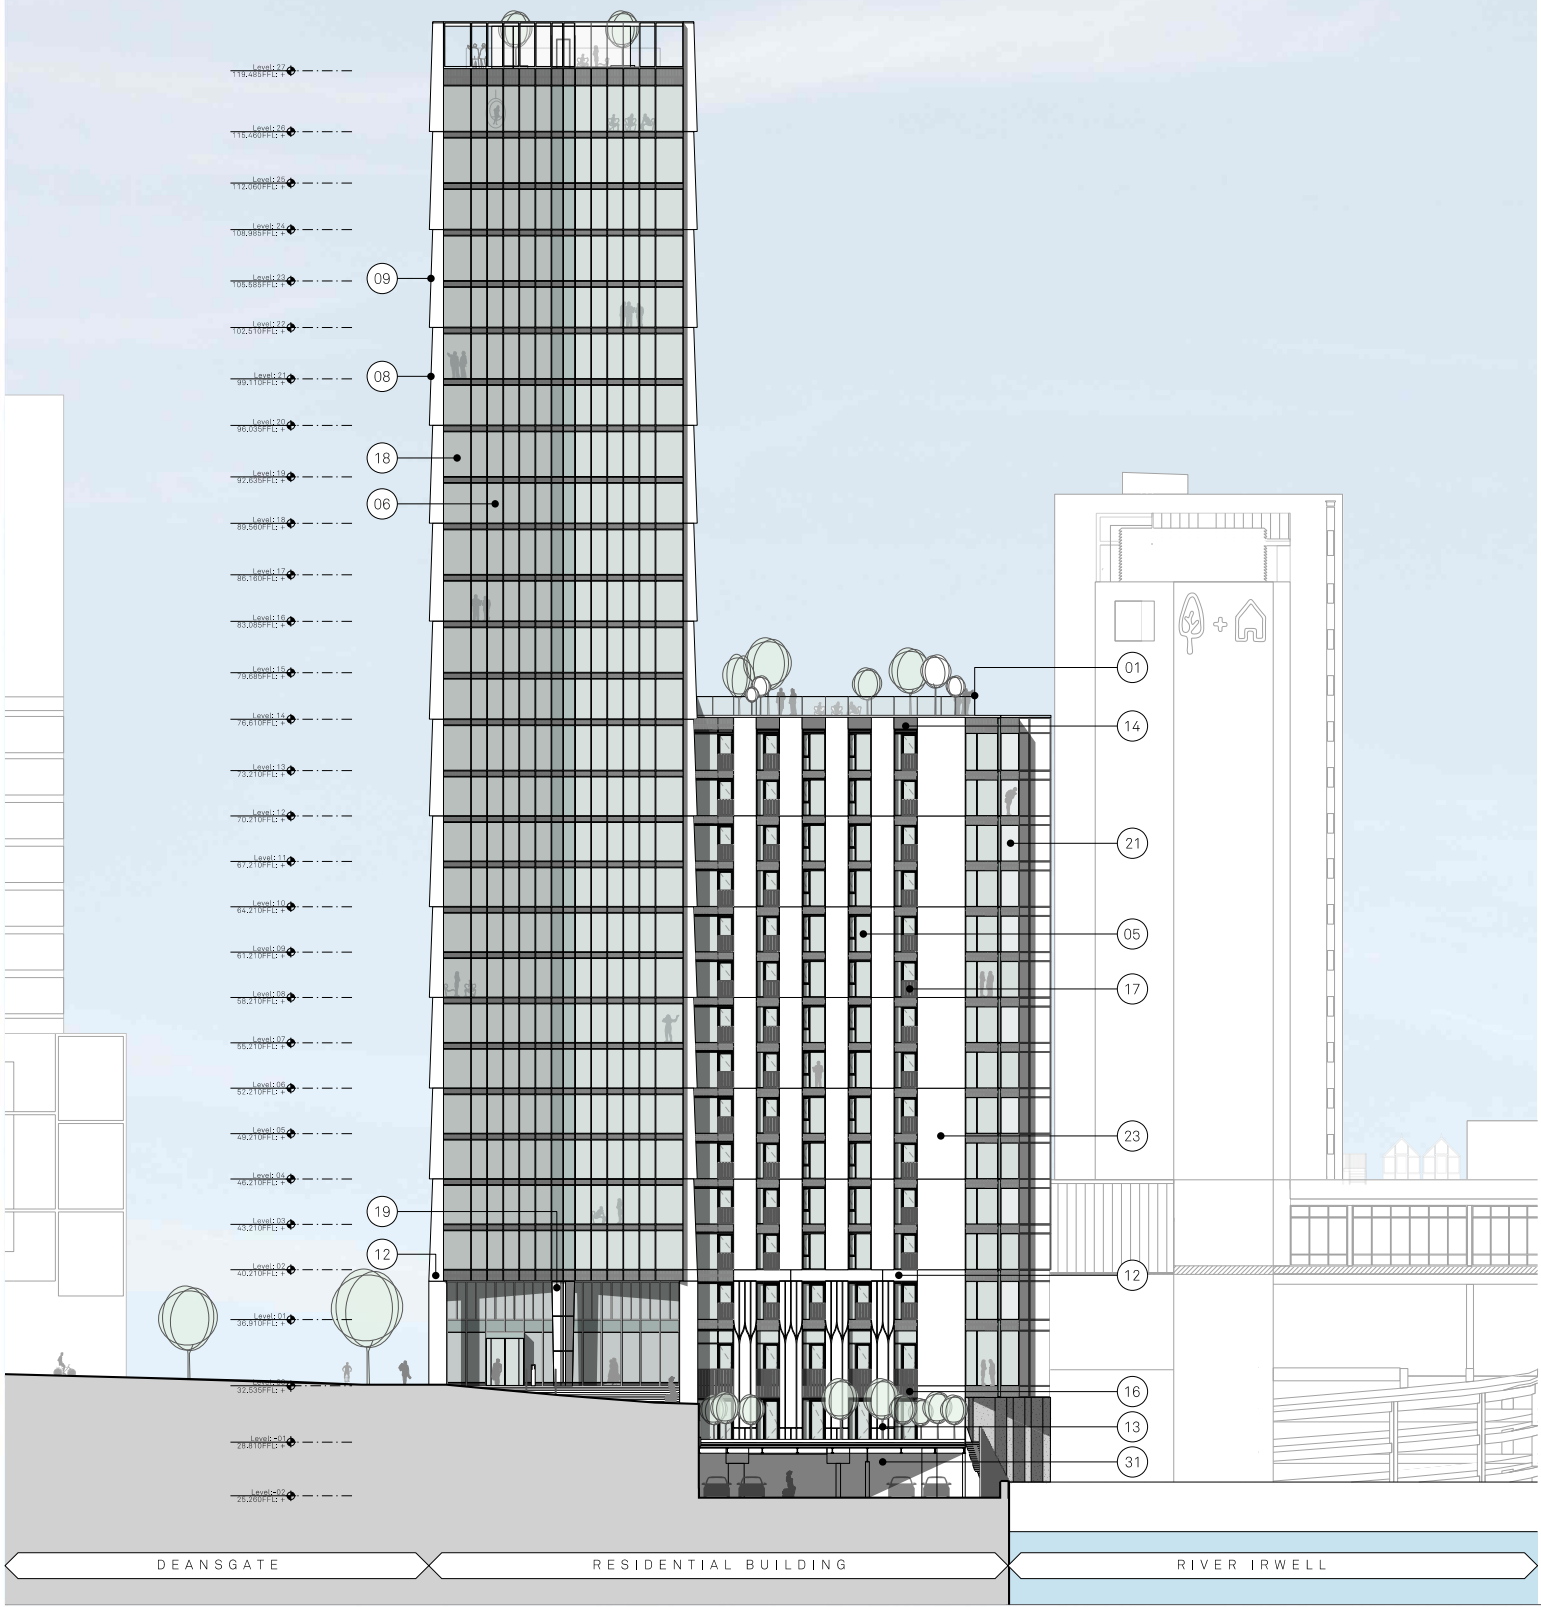


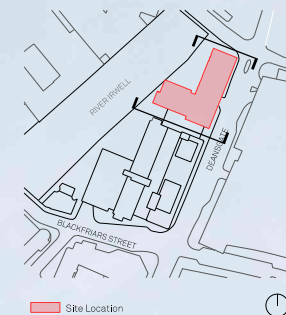

MATERIALITY KEY:

01 Glazed Balustrade	05 Metallic Silver Unitised Capped Curtain Wall System	09 Polished & Patterned Precast Concrete Shingle Panels with Acid Etched Reveals	12 Acid Etch Patterned Concrete Precast Lintel	16 Anodised Aluminium clip-on balcony with balustrade	20 Metallic Stick Curtain Walling/ Glazed corner	23 Acid Etched Precast Concrete Panel	27 Painted Blockwork Wall	31 Landscape deck with riverside parking
02 Anodised PPC Metal Balustrade	06 SG Curtain Wall System	10 Polished & Patterned Precast Column with Acid Etched Reveals	13 Acid Etch Patterned Precast Panel	17 Metallic PPC Metal Juliet Balustrade Integrated with 05	21 Unitised Curtain Walling with Integrated Sliding Doors, Back Painted Glass and Prefabricated Balcony, with Soffit provision for Slot Vent, Metallic PPC	24 Deep Acid Etched Precast Concrete Panel	28 Feature wall with Integrated Lighting	32 Patterned Ceramic Frit Glass Spandrel
03 Anodised Aluminium Soffit Panel	07 Metallic Silver Unitised Capped Curtain Wall Parapet	11 Polished Precast Concrete Lintel	14 Precast Concrete Lintel (Acid Etched)	18 Glazed Corner Unit	22 Metallic Curtain Walling with Feature Anodised Metal Panel	25 Anodised PPC Metal Rainscreen Cladding	29 Metallic PPC Metal Fins with Green Wall	33 Glazed in Slot Vent
04 Anodised Capped Curtain Wall System with Profiled Bladed Cap	08 Polished Precast Concrete Shingle Panels with Acid Etched Reveals		15 Polished Precast Coping	19 Anodised Aluminium Rainscreen Cassette Feature Column Cladding		26 Ventilation Louvers	30 Anodised PPC Rainscreen	34 Anodised Capped Curtain Wall System with integrated louvered doorset



Project Name:	Renaissance	Title:	Residential Building - Block 2 1:250@A1	Scale:	
Drawn:	RW	Checked:	FM	Status:	Planning
Project:	150	Drawing No:	B2_04_2201	Rev:	-
Detail:	-	22,10,21	Planning Issue		

Jon Matthews Architects

4th Floor, Centurion House, 129 Deansgate, Manchester, M3 3WR

0161 974 3690

Copyright of this drawing is vested in Jon Matthews Architects and must not be copied or reproduced without written consent. Figured dimensions only are to be taken from this drawing. Do not scale from this drawing. For full company disclosure please visit www.jonmatthewsarchitects.com

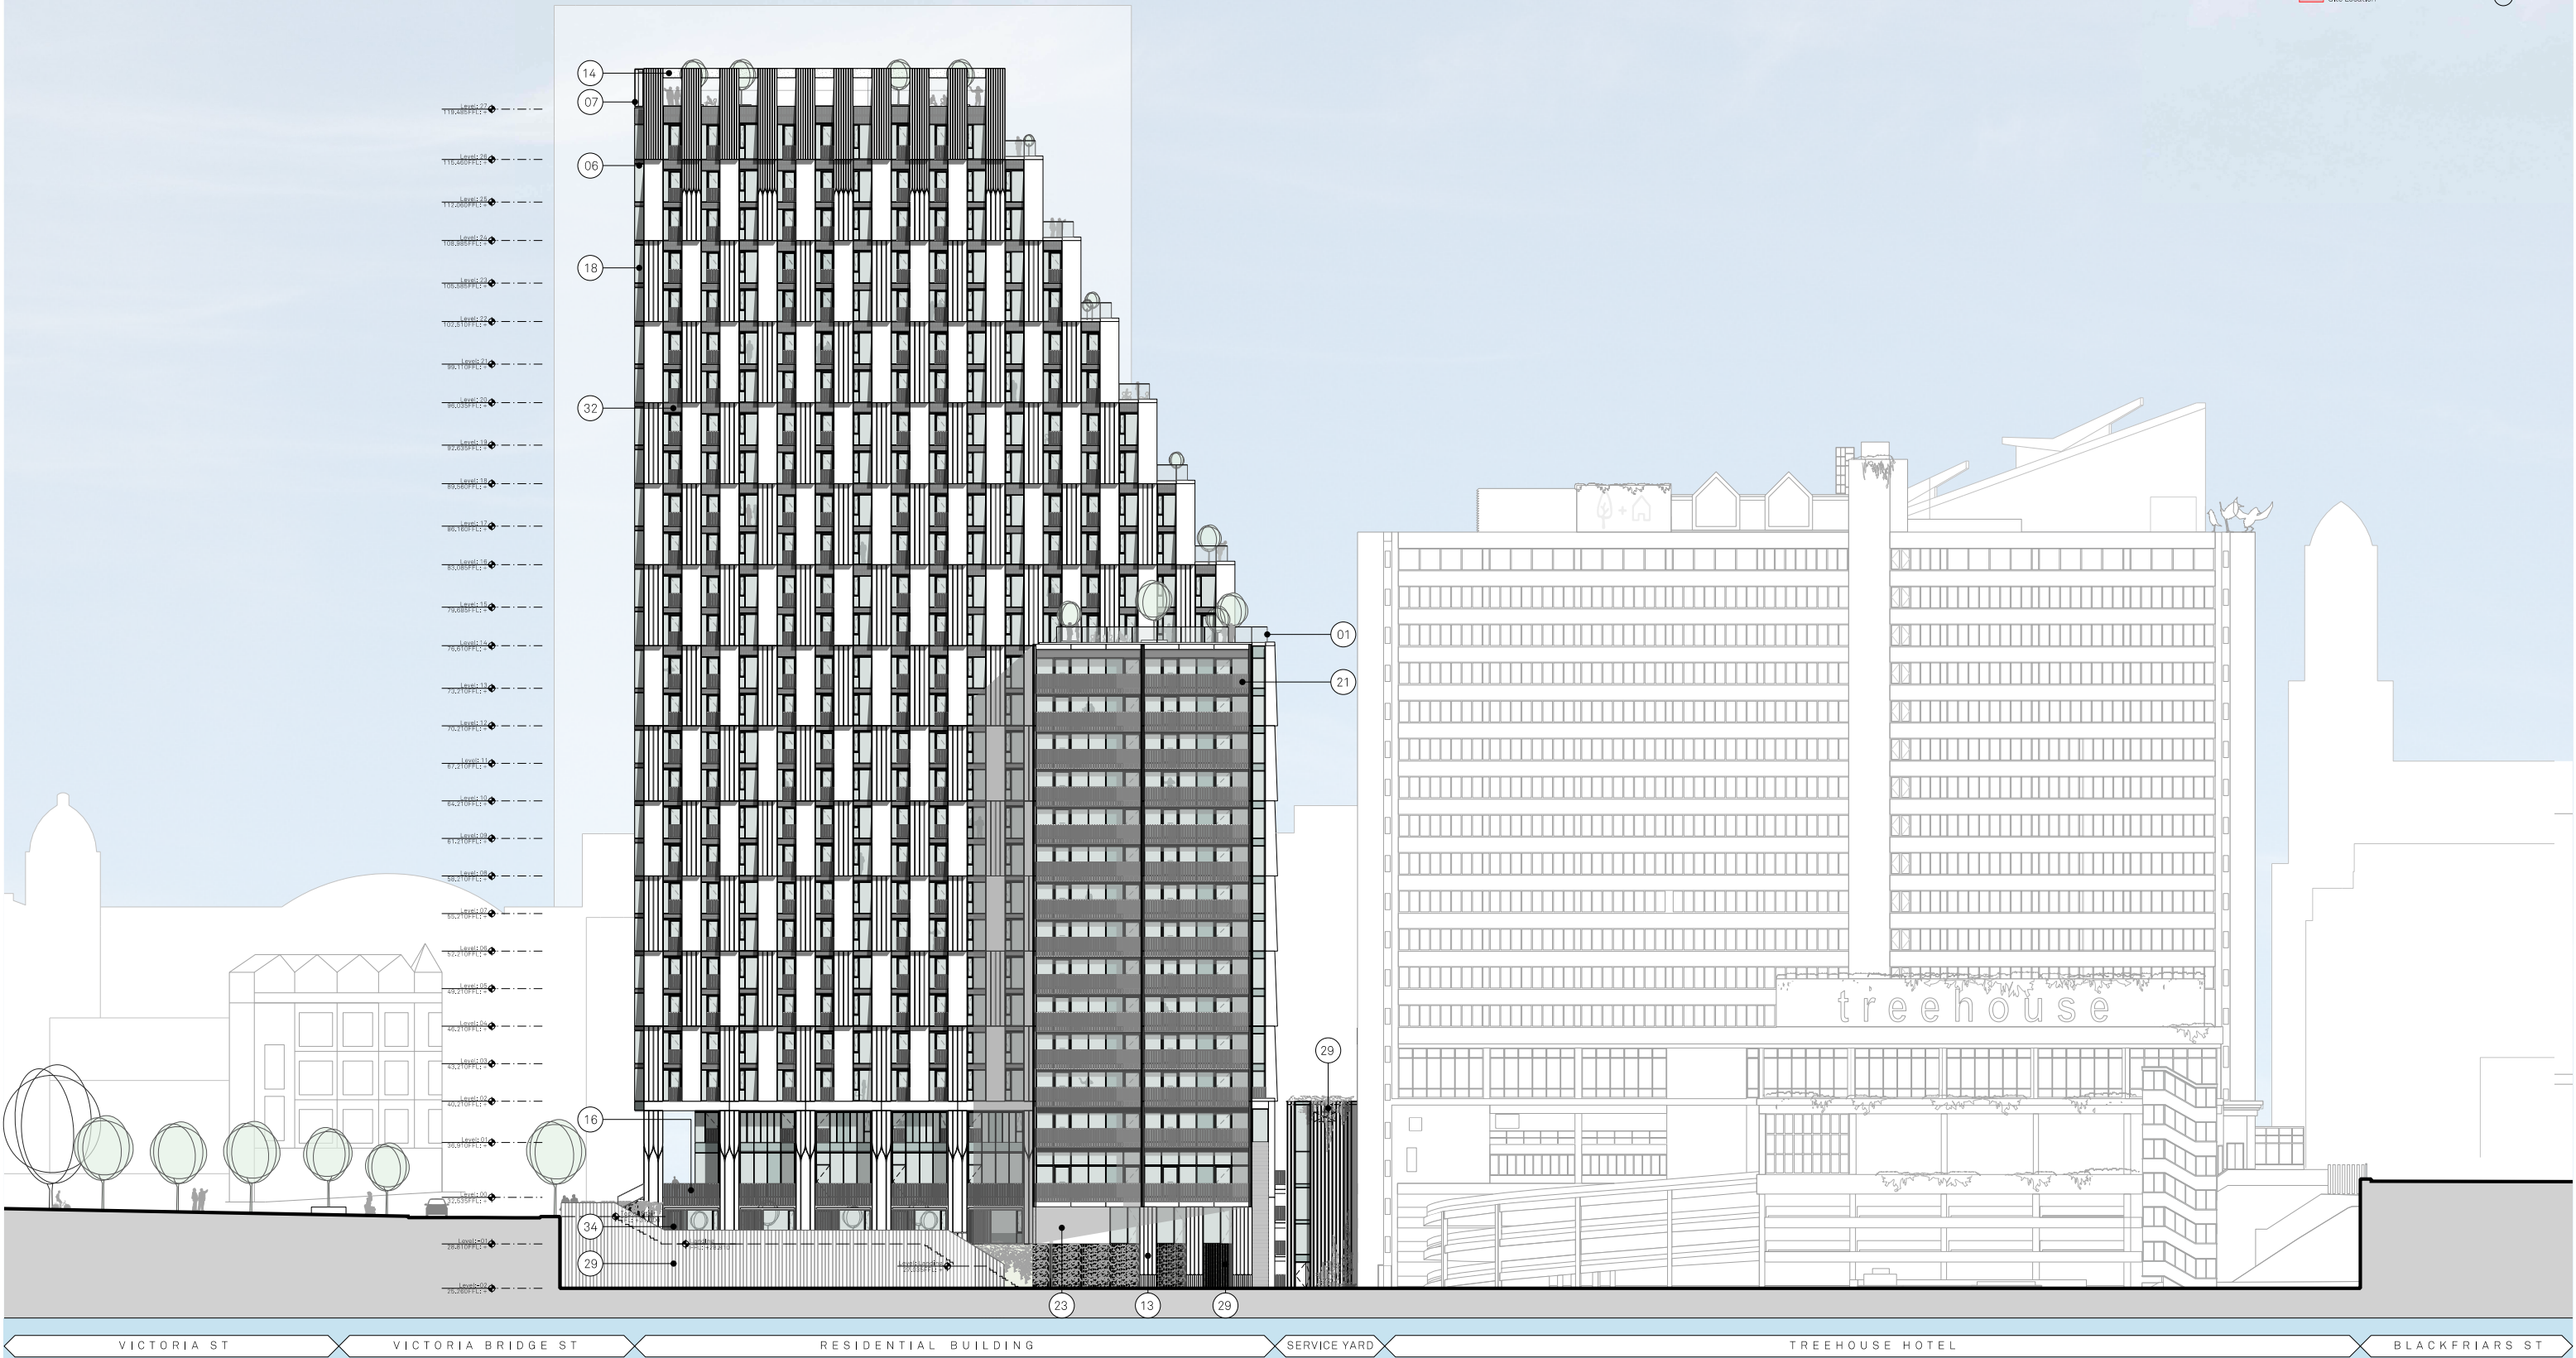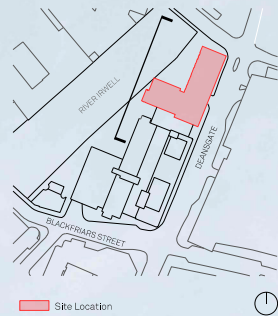

MATERIALITY KEY:

- | | | | | | | | | |
|---|--|--|--|---|---|--|--|---|
| 01 Glazed Balustrade | 05 Metallic Silver Unitised Capped Curtain Wall System | 09 Polished & Patterned Precast Concrete Shingle Panels with Acid Etched Reveals | 12 Acid Etch Patterned Concrete Precast Lintel | 16 Anodised Aluminium clip-on balcony with balustrade | 20 Metallic Stick Curtain Walling/ Glazed corner | 23 Acid Etched Precast Concrete Panel | 27 Painted Blockwork Wall | 31 Landscape deck with riverside parking |
| 02 Anodised PPC Metal Balustrade | 06 SG Curtain Wall System | 10 Polished & Patterned Precast Column with Acid Etched Reveals | 13 Acid Etch Patterned Precast Panel | 17 Metallic PPC Metal Juliet Balustrade Integrated with 05 | 21 Unitised Curtain Walling with Integrated Sliding Doors, Back Painted Glass and Prefabricated Balcony, with Soffit provision for Slot Vent, Metallic PPC, | 24 Deep Acid Etched Precast Concrete Panel | 28 Feature wall with Integrated Lighting | 32 Patterned Ceramic Frit Glass Spandrel |
| 03 Anodised Aluminium Soffit Panel | 07 Metallic Silver Unitised Capped Curtain Wall Parapet | 11 Polished Precast Concrete Lintel | 14 Precast Concrete Lintel (Polished) | 18 Glazed Corner Unit | 22 Anodised aluminium soffit with integrated slot vents | 25 Anodised PPC Metal Rainscreen Cladding | 29 Metallic PPC Metal Fins with Green Wall | 33 Glazed in Slot Vent |
| 04 Anodised Capped Curtain Wall System with Profiled Bladed Cap | 08 Polished Precast Concrete Shingle Panels with Acid Etched Reveals | | 15 Polished Precast Coping | 19 Anodised Aluminium Rainscreen Cassette Feature Column Cladding | | 26 Ventilation Louvers | 30 Anodised PPC Rainscreen | 34 Anodised Capped Curtain Wall System with integrated louvered doorset |

Project Name:	Renaissance	Title:	Residential Building - Block 2	Scale:	1:250@A1
Drawn:	RW	Checked:	FM	Status:	Planning
Project:	150	Drawing No:	B2_04_2202	Rev:	A
Details:	A 13,12,21	Planning Issue			

Jon Matthews Architects

4th Floor, Centurion House, 129 Deansgate, Manchester, M3 3WR

Copyright of this drawing is vested in Jon Matthews Architects and must not be copied or reproduced without written consent. Figured dimensions only are to be taken from this drawing. Do not scale from this drawing. For full company disclosure please visit www.jonmatthewsarchitects.com

2.0 Planning Bay Studies