
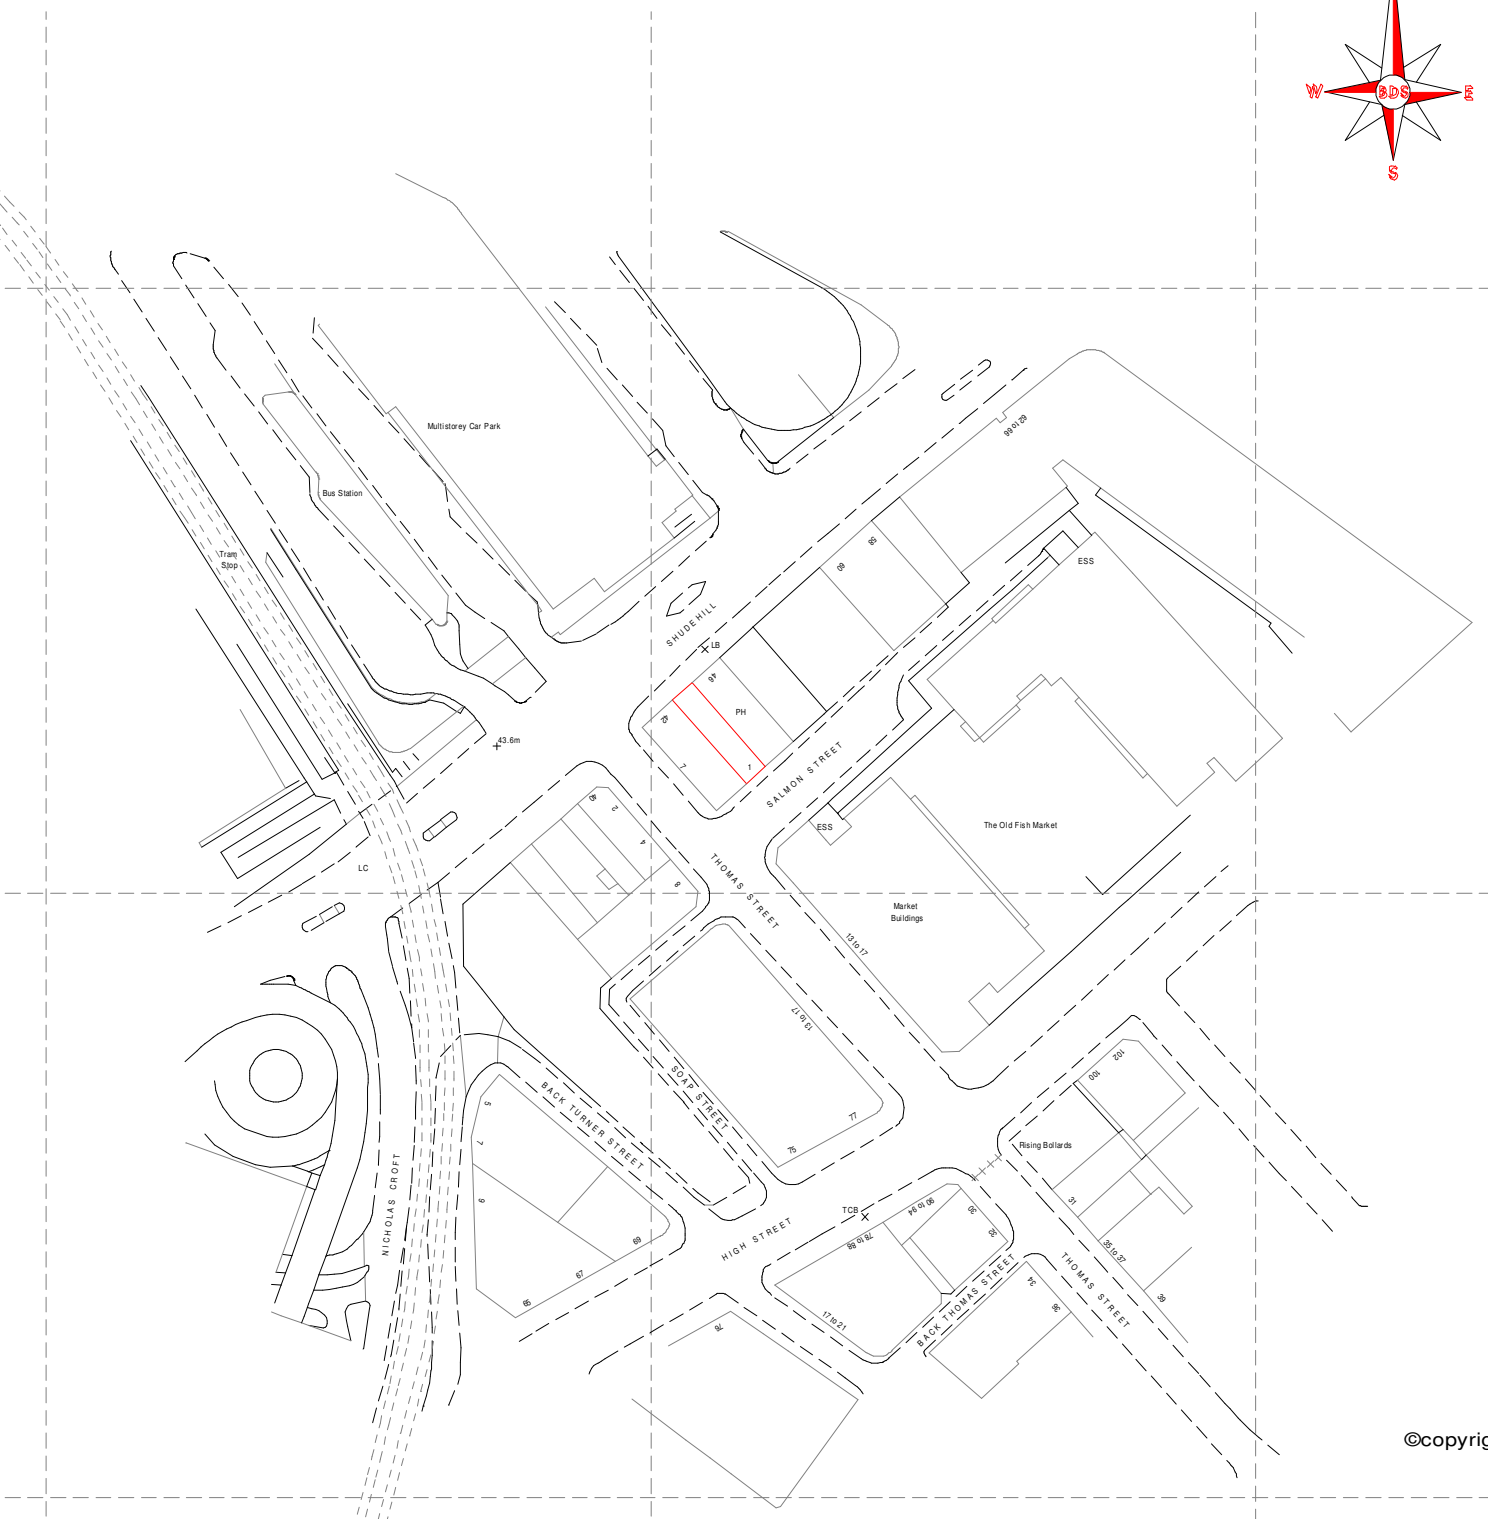


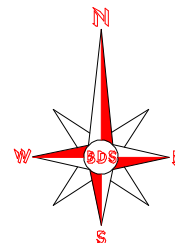

©copyright

Rev	Comment	Date	Initials
-----	---------	------	----------

BUILDING DESIGN SERVICES

Chartered Architectural Technologist

10 Harpford Close, Brightmet,
Bolton. BL2 6TN.
Tel : 01204 : 383793. Mob : 07966 : 211995.
jeff.bds93@hotmail.co.uk



Client : Polka Bookings Ltd.

Project : 1 Salmon Street, Northern Quarter, Manchester.

Drawing :
Location Plan.

Drawn : J. C.

Date : 05.05.2023.

Scale : 1:1250 @ A4

Job Number : 55823

Drawing Number : 08 Rev :

Ordnance Survey (c) Crown Copyright 2023.
All rights reserved. Licence number 100022432