



Proposed South Elevation

Date
31.01.2024

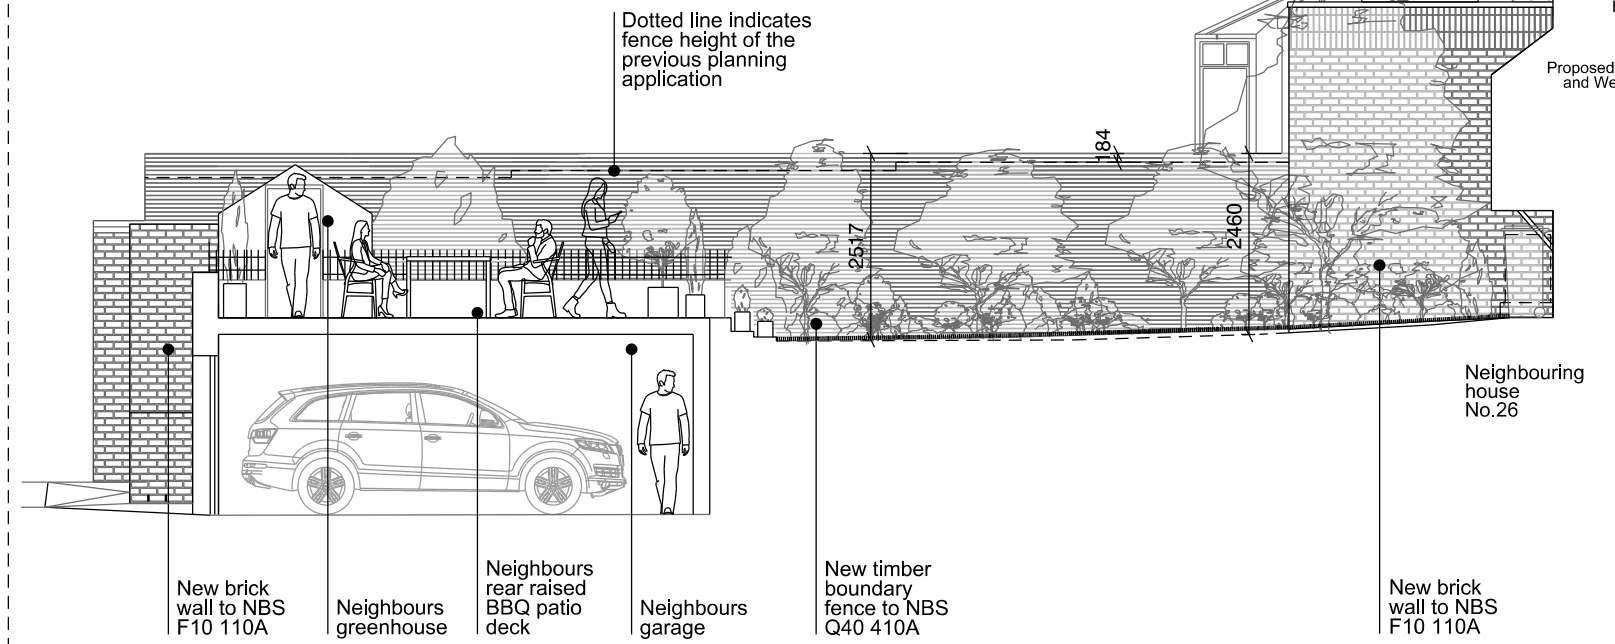

Proposed North, South and West Elevations

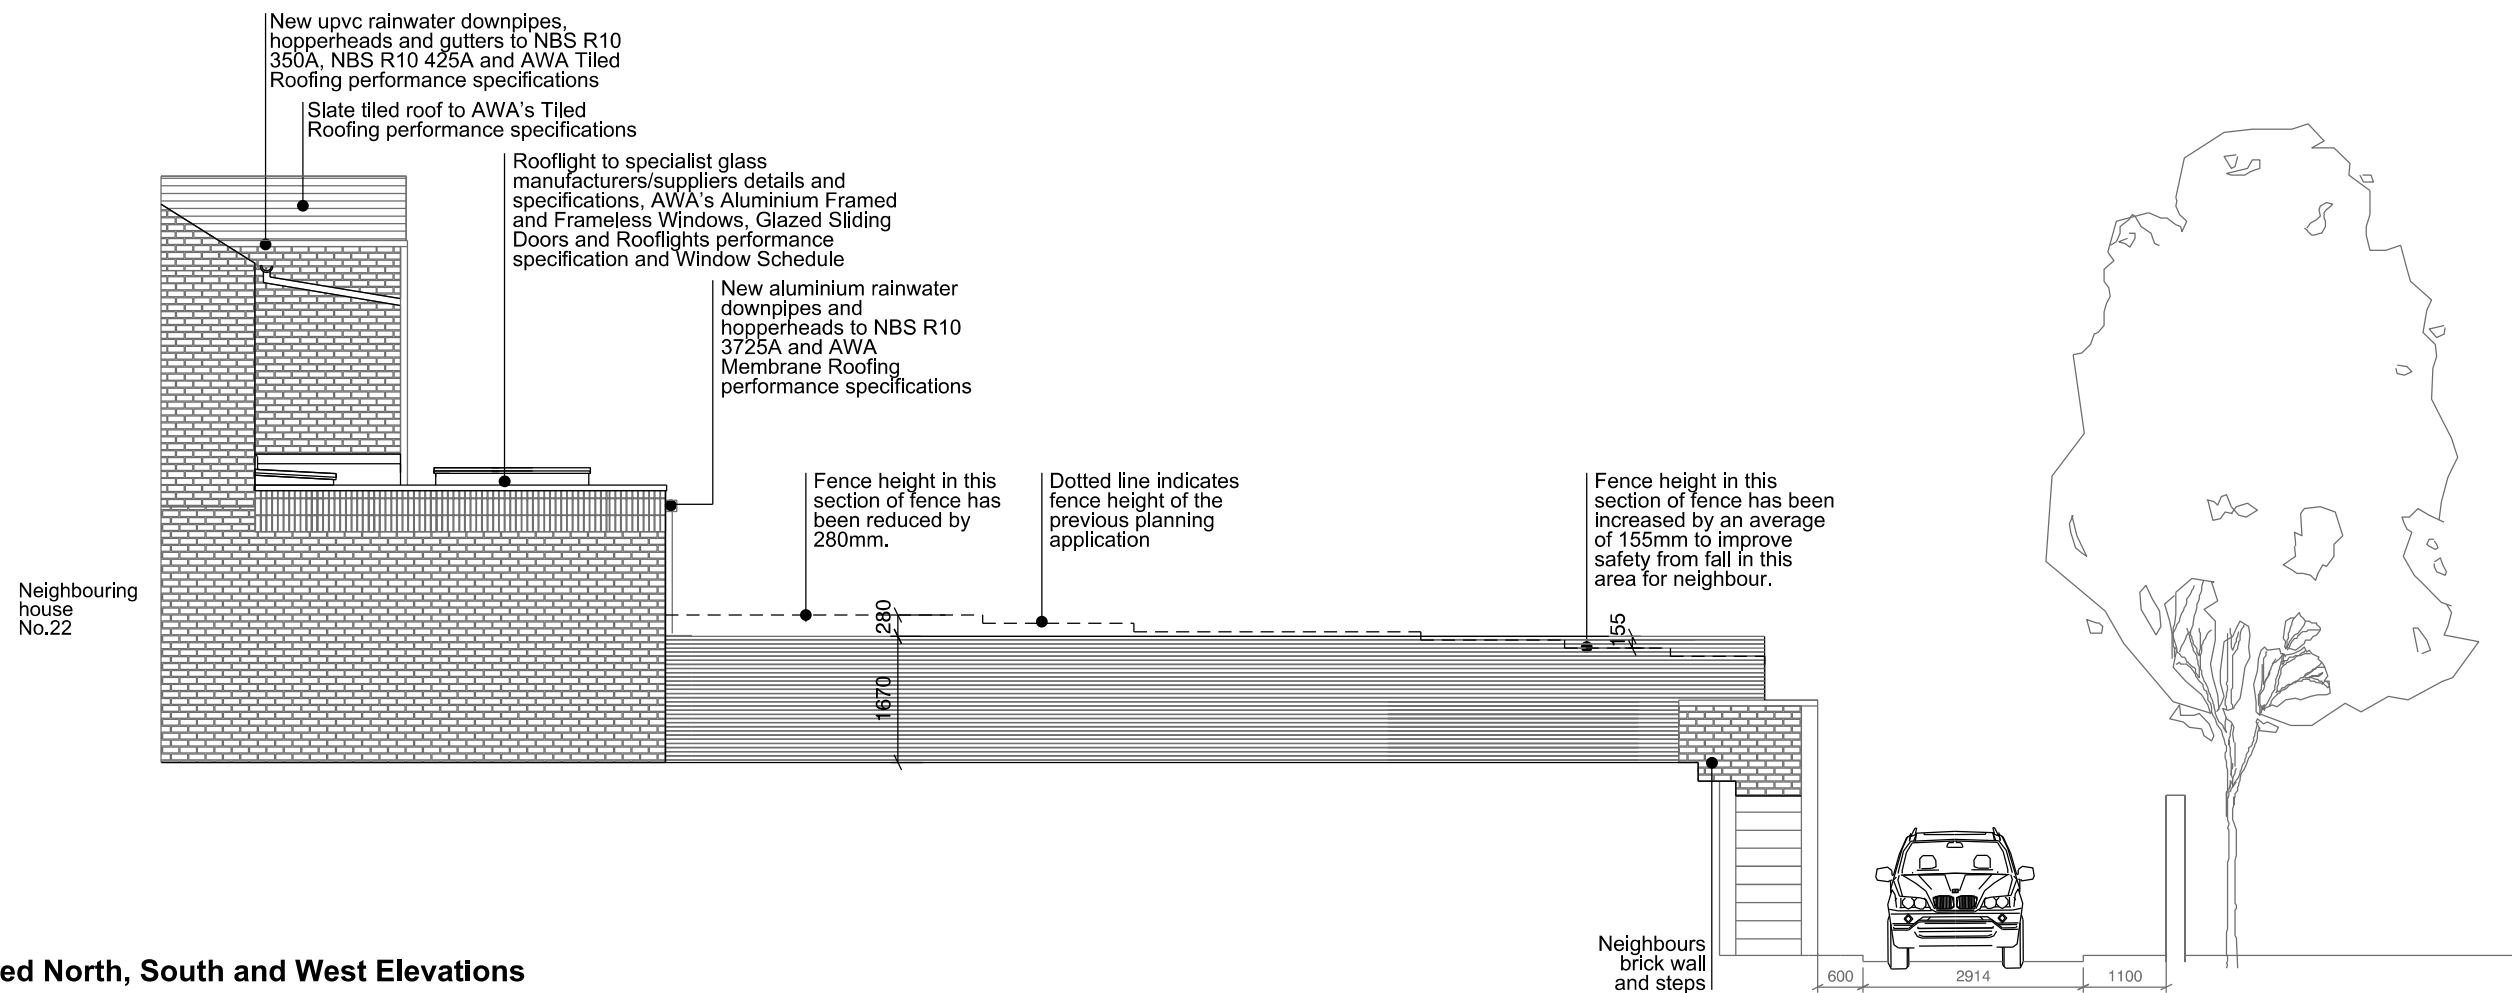

Do not scale
this design and drawing
is the copyright of
Andrew Wallace Architects
and Interior Designers and
may not be reproduced
in any form whatsoever
without prior express
written consent