



162 Blackley New Road, Manchester, M9 8FQ

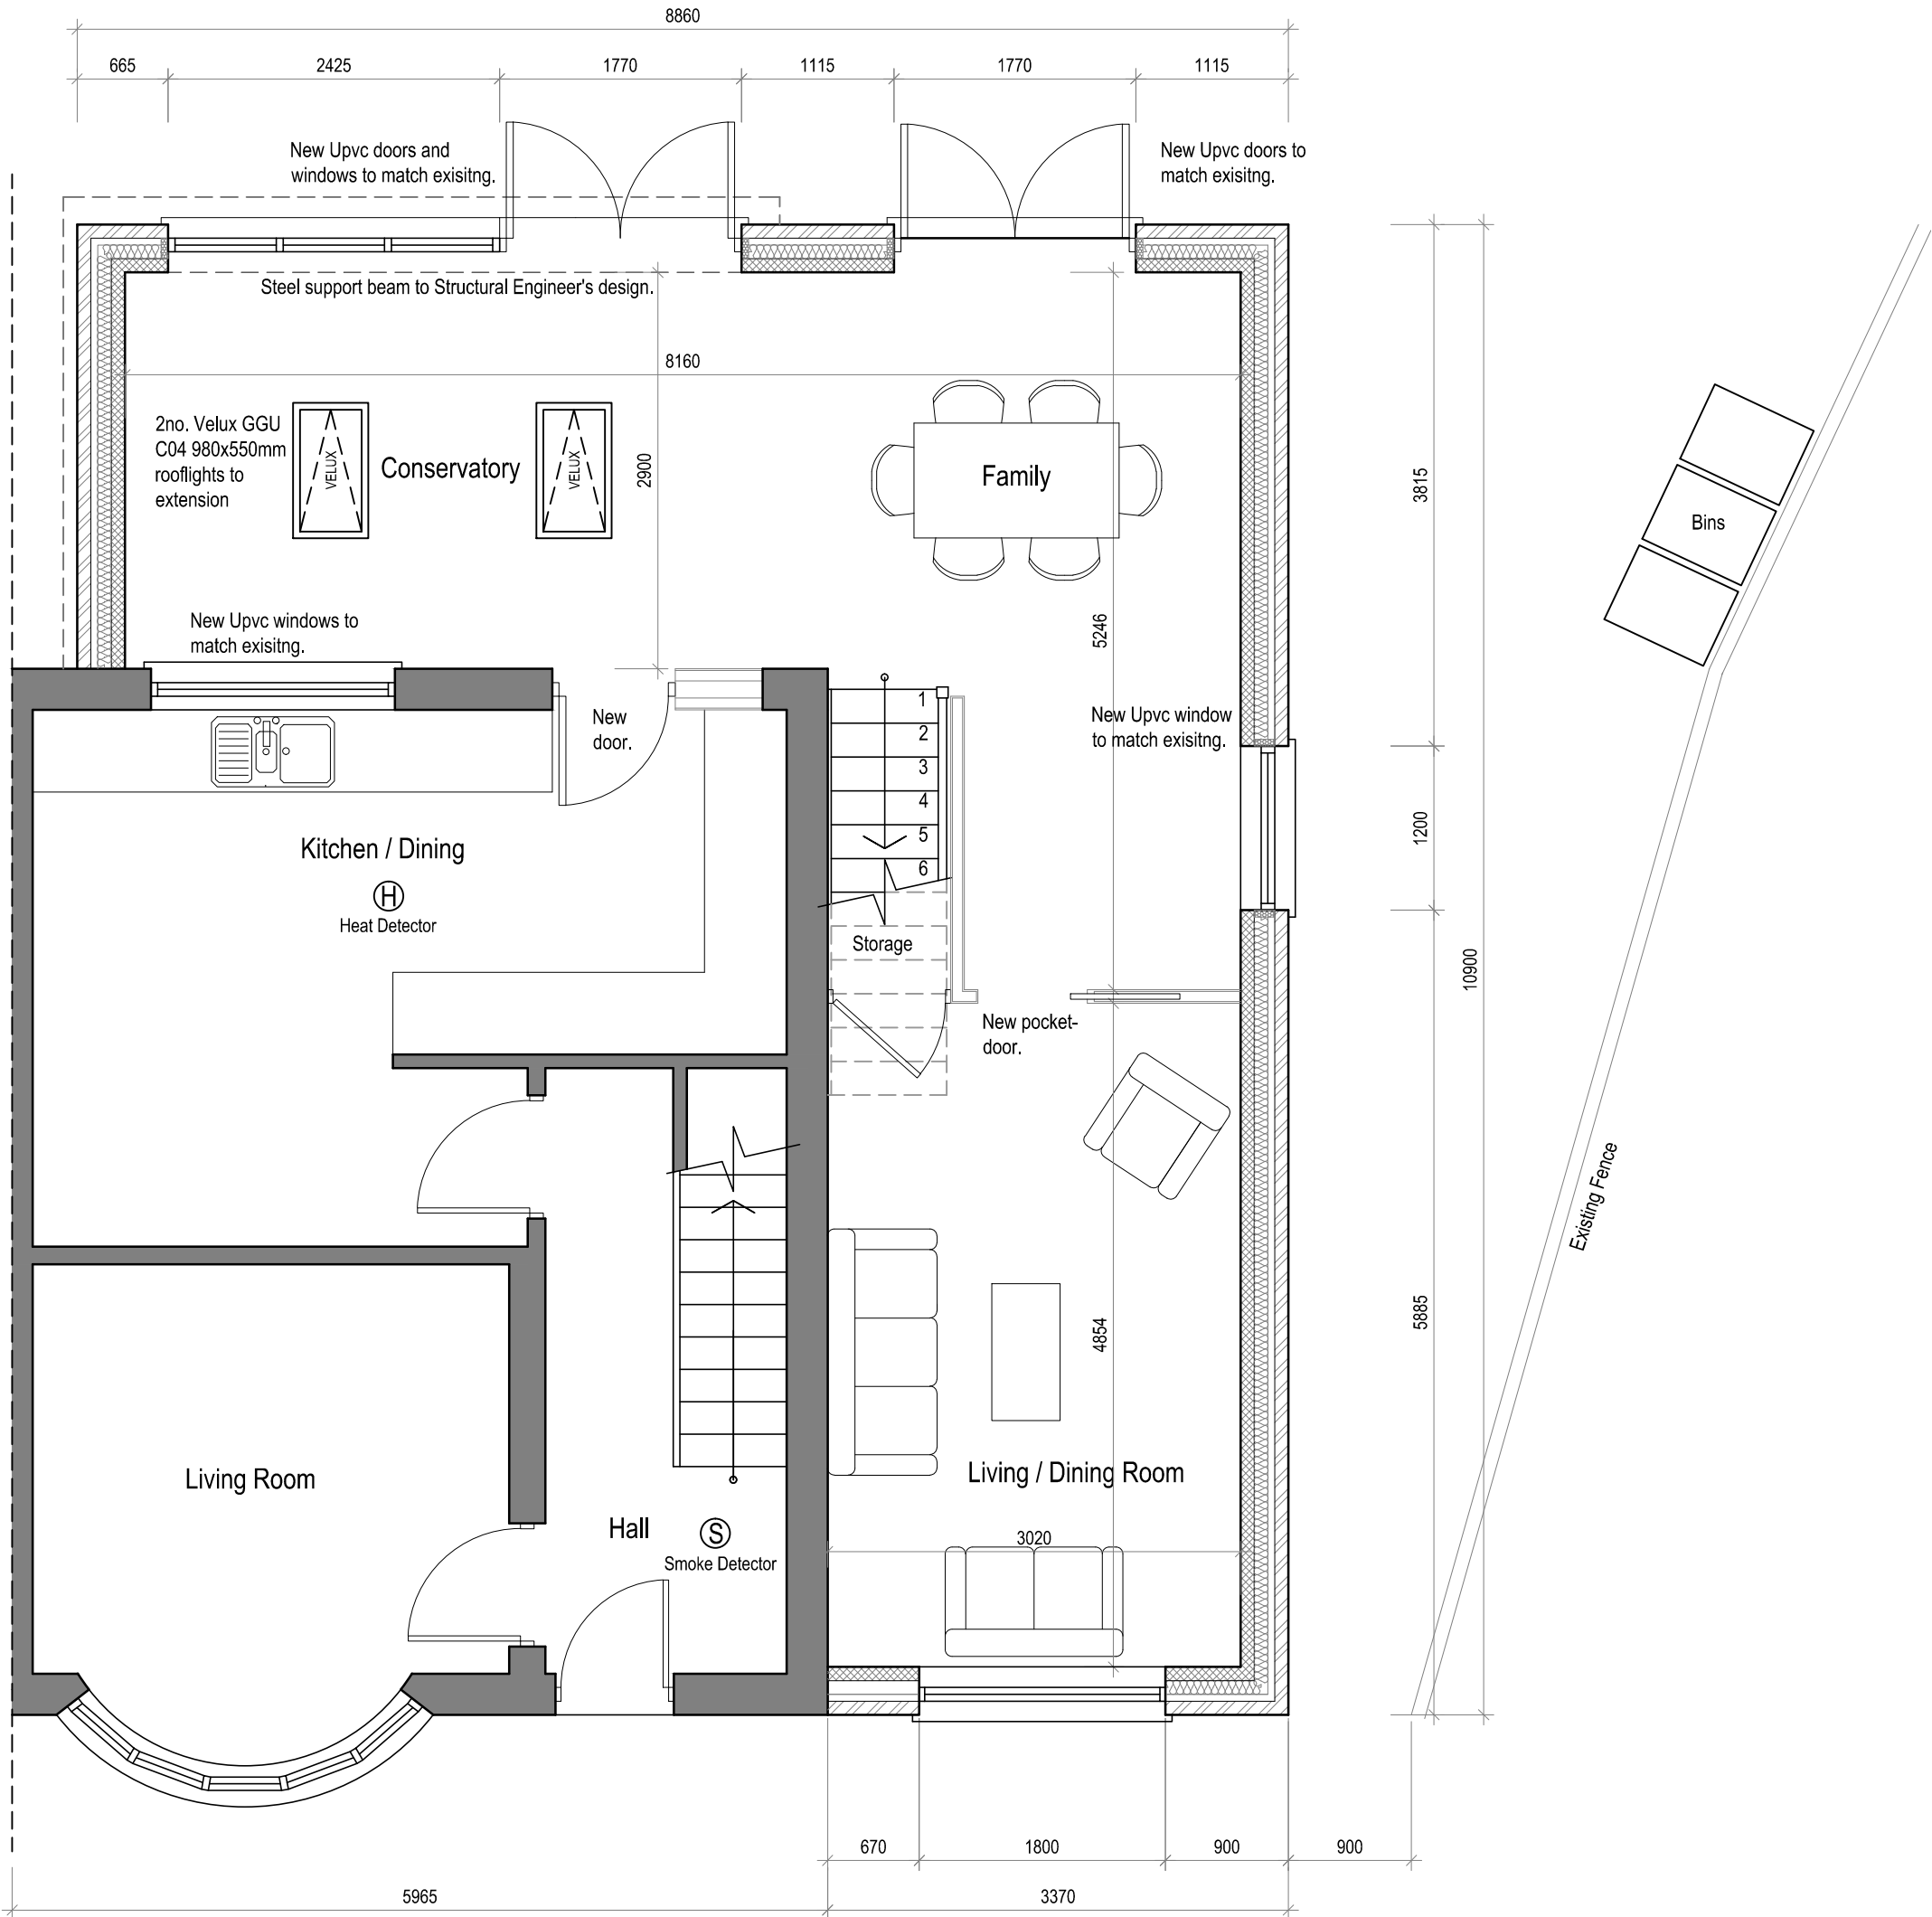


Proposed Ground Floor Plan

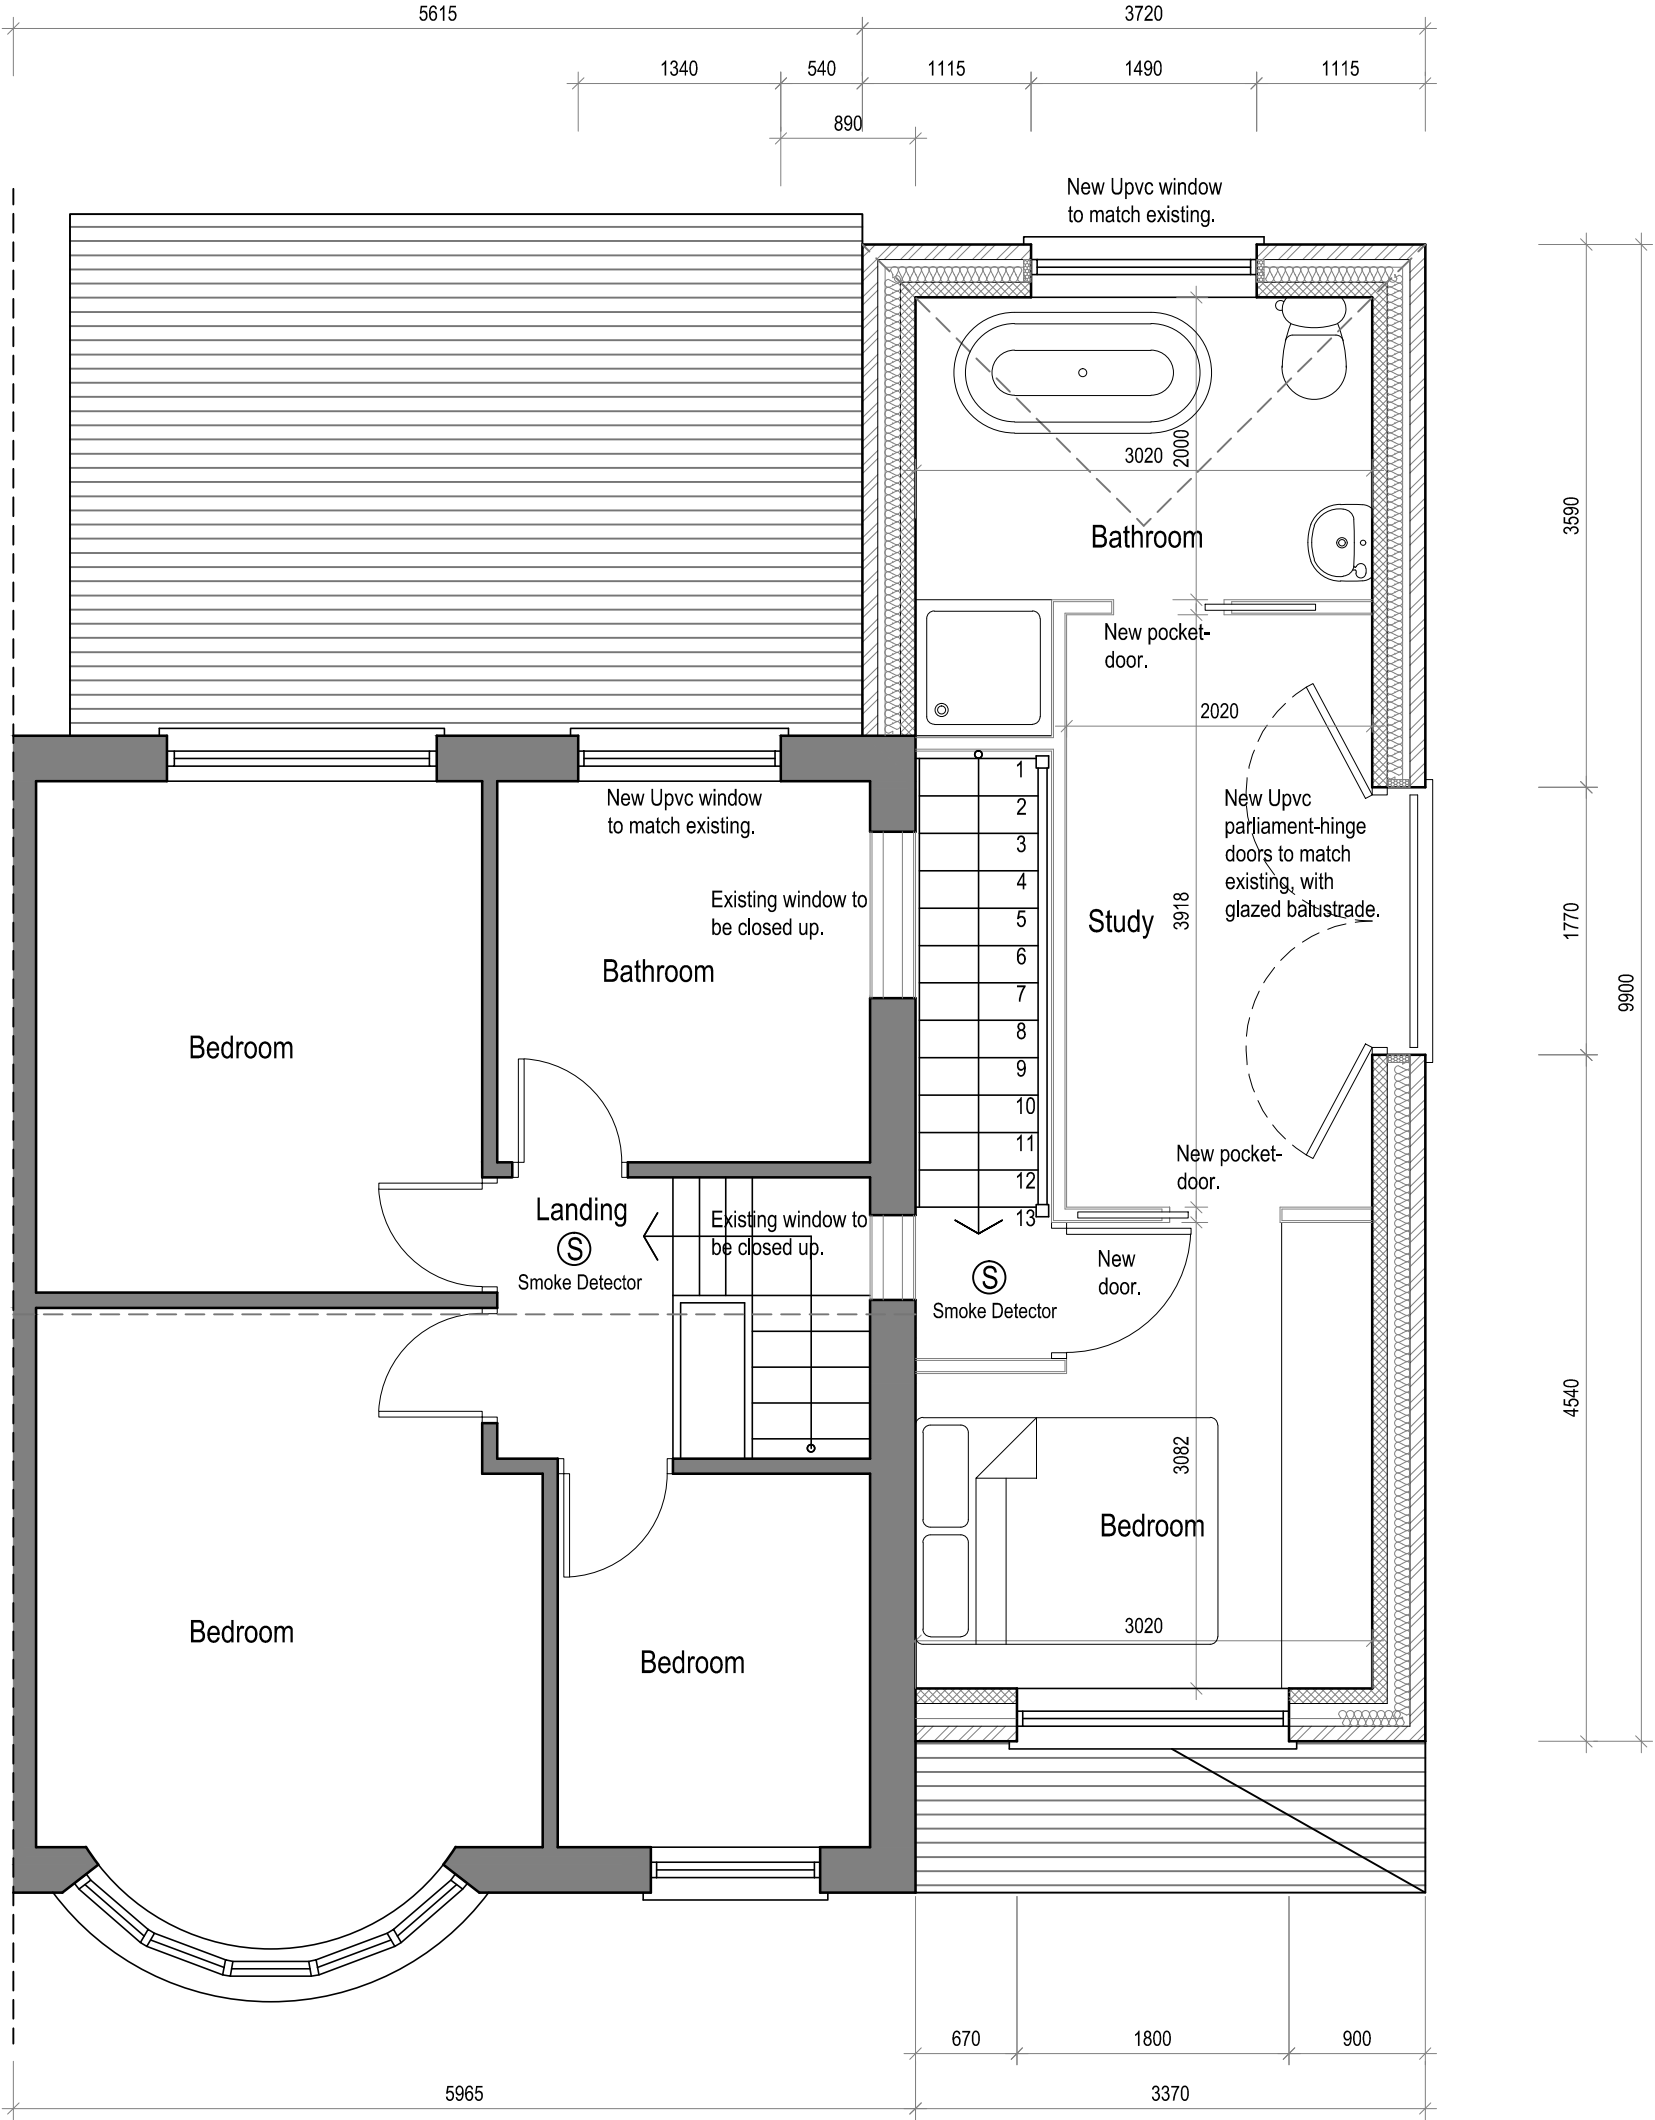



Proposed First Floor Plan




Block Plan - 1:200

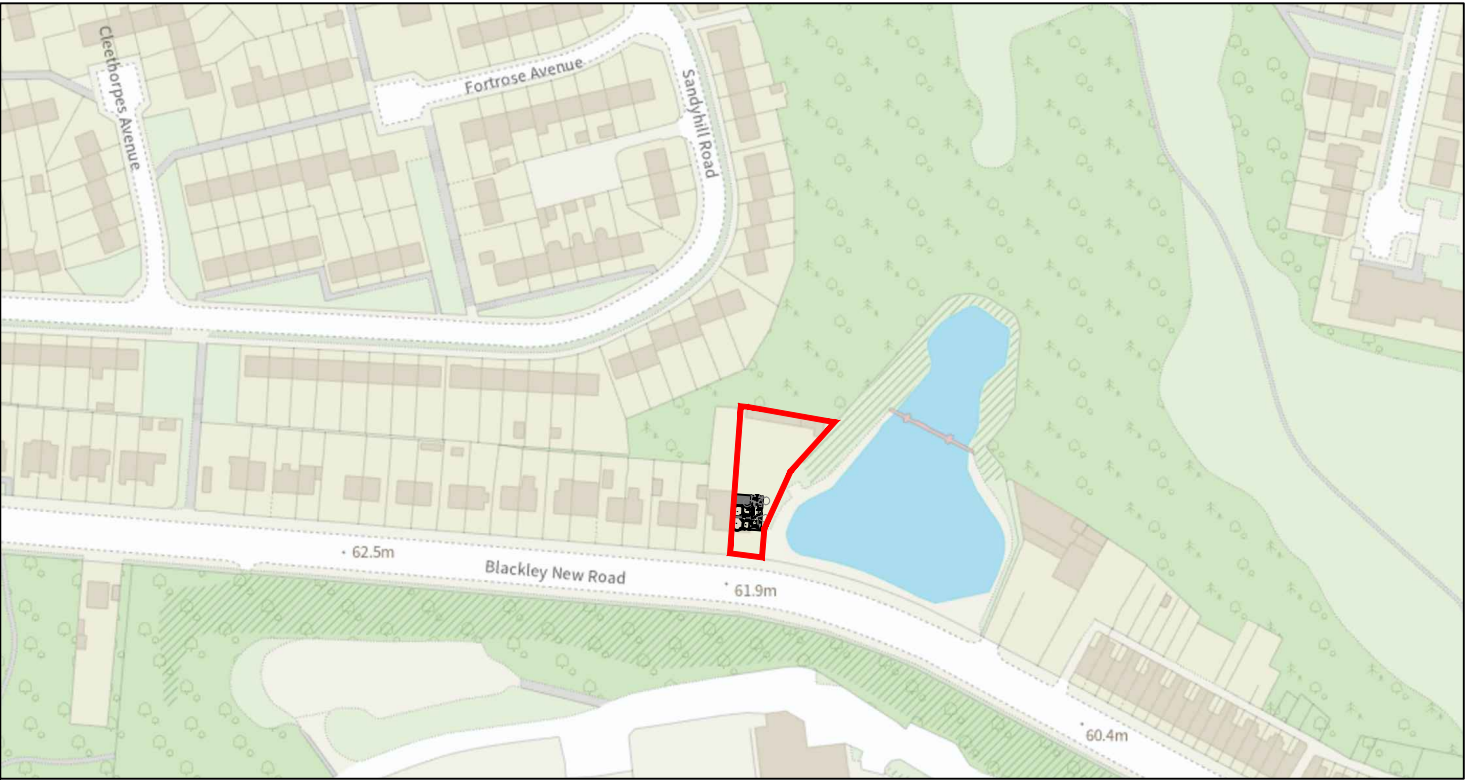


Site Location Plan - 1:1250

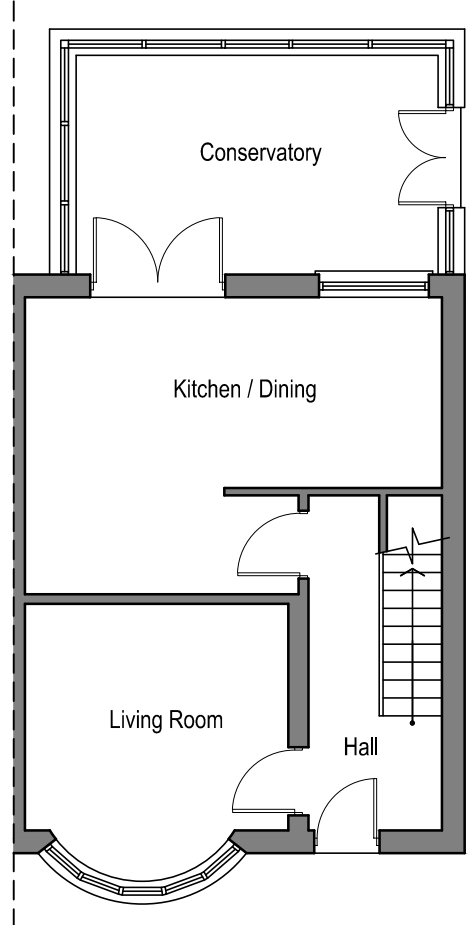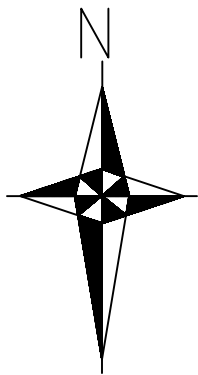


Existing Ground Floor Plan

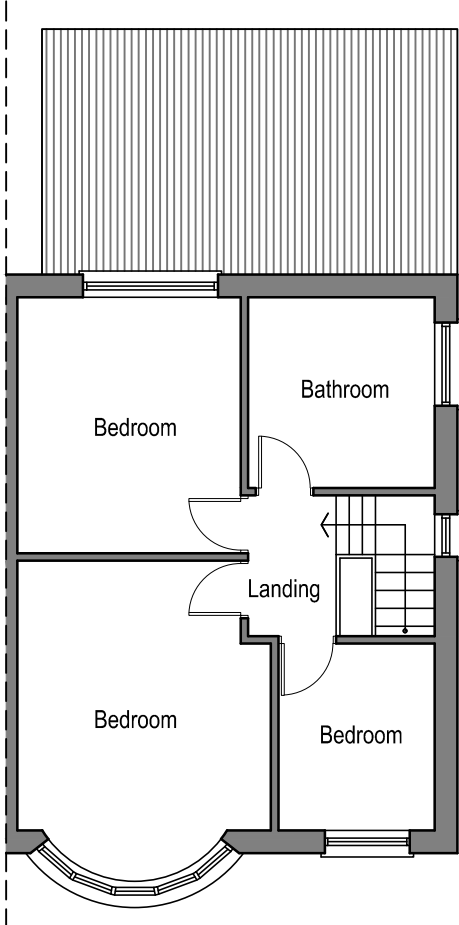


Existing First Floor Plan

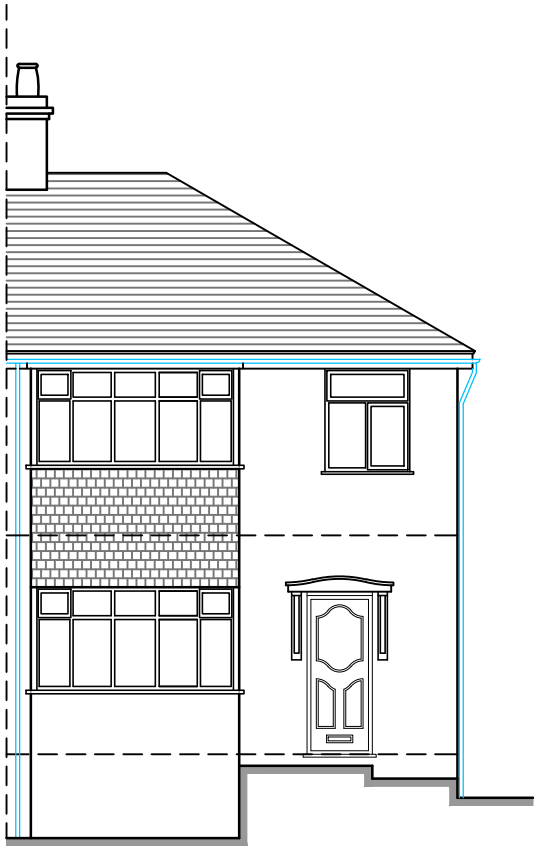


Existing Front Elevation

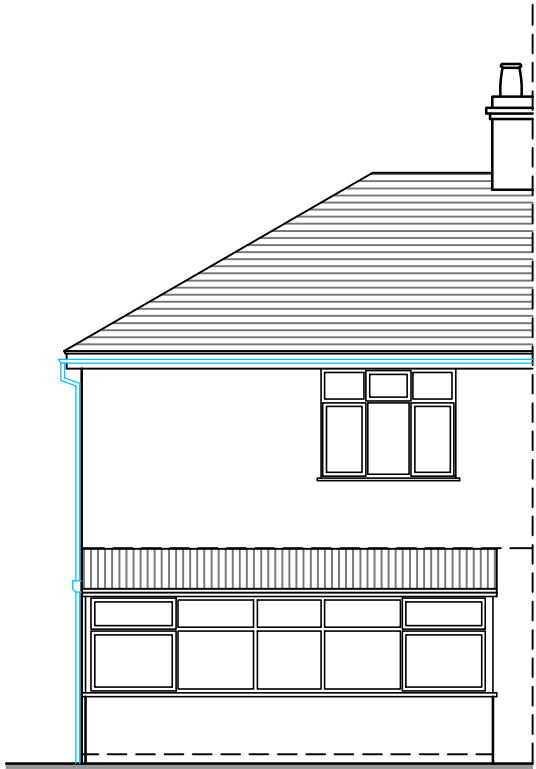

Existing Rear Elevation

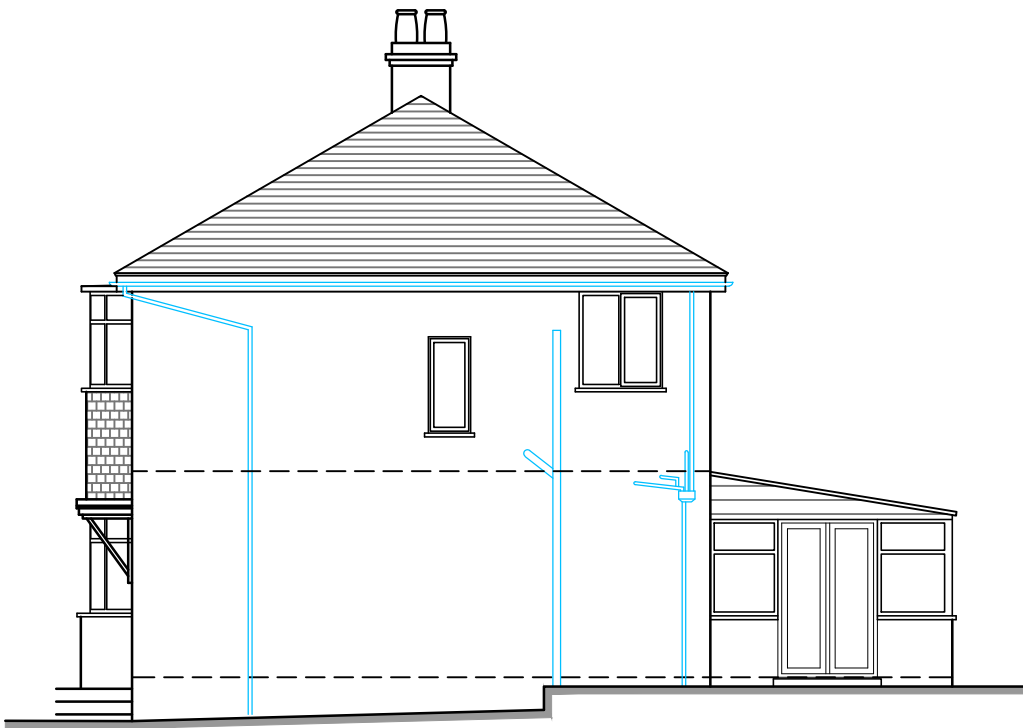

Existing Side Elevation (East)

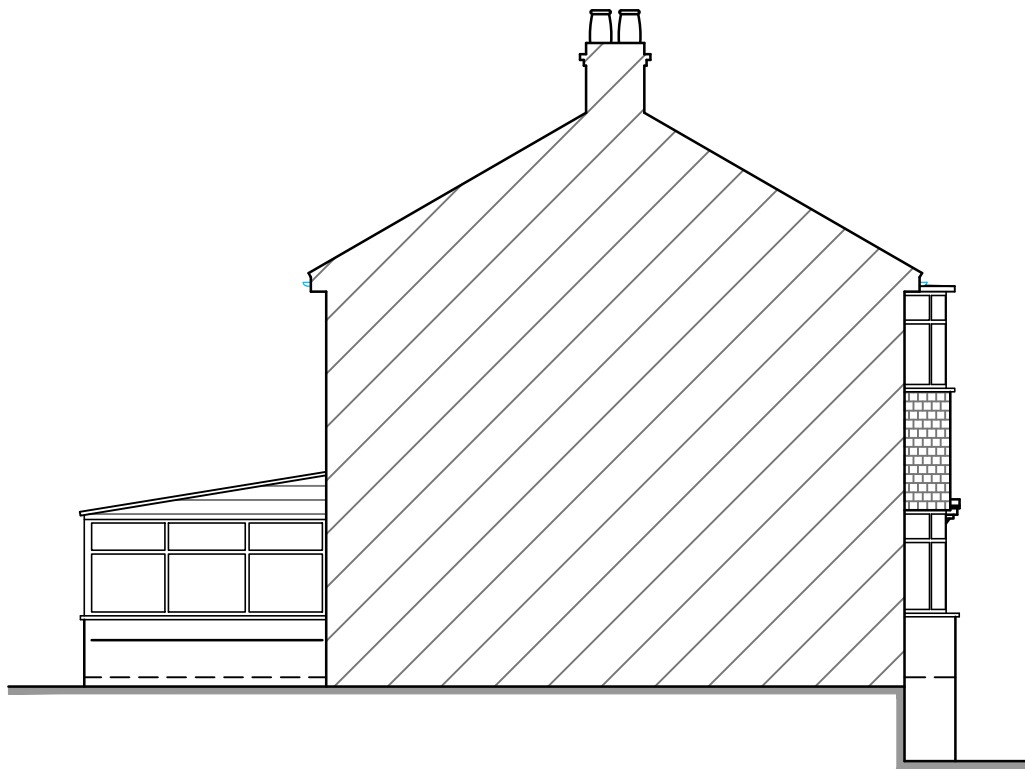

Existing Side Elevation (West)

Project 162 Blackley New Road, Manchester M9 8FQ			
Title Proposed side and rear extension to semi detached house			
Scale @ A1 1:50/100	Date April 2024	Ref 212	Drawn JSWR
Orig No	212/BNR/PL1		Rev D