

Doc Name: Plaster Removal Plan Level 05 North

Doc Reference: OTH-PUR-TH-05-SKE-A-0557

Status: S4 Suitable for Construction


Document Type: Sketch



Purpose:	<i>To show areas requiring Terrix plaster applications</i>
Location:	<i>5th floor</i>
Documents affected:	-
WPs affected:	<i>Specialist plastering</i>
Co-ordinated with:	
Purcell	Yes / No
Ramboll	Yes / No
Arup	Yes / No
Planit	Yes / No

Revision History:

REV.	DATE	DESCRIPTION OF CHANGE
-	18/12/2020	First Issue
01	28/03/2022	Amended for Terrix plaster application use
02	30/09/2022	Amended areas following site review
03	17/10/2022	Amended areas following site review
04	01/08/2023	Albert Sq corridor re-assessed following scaffold removal

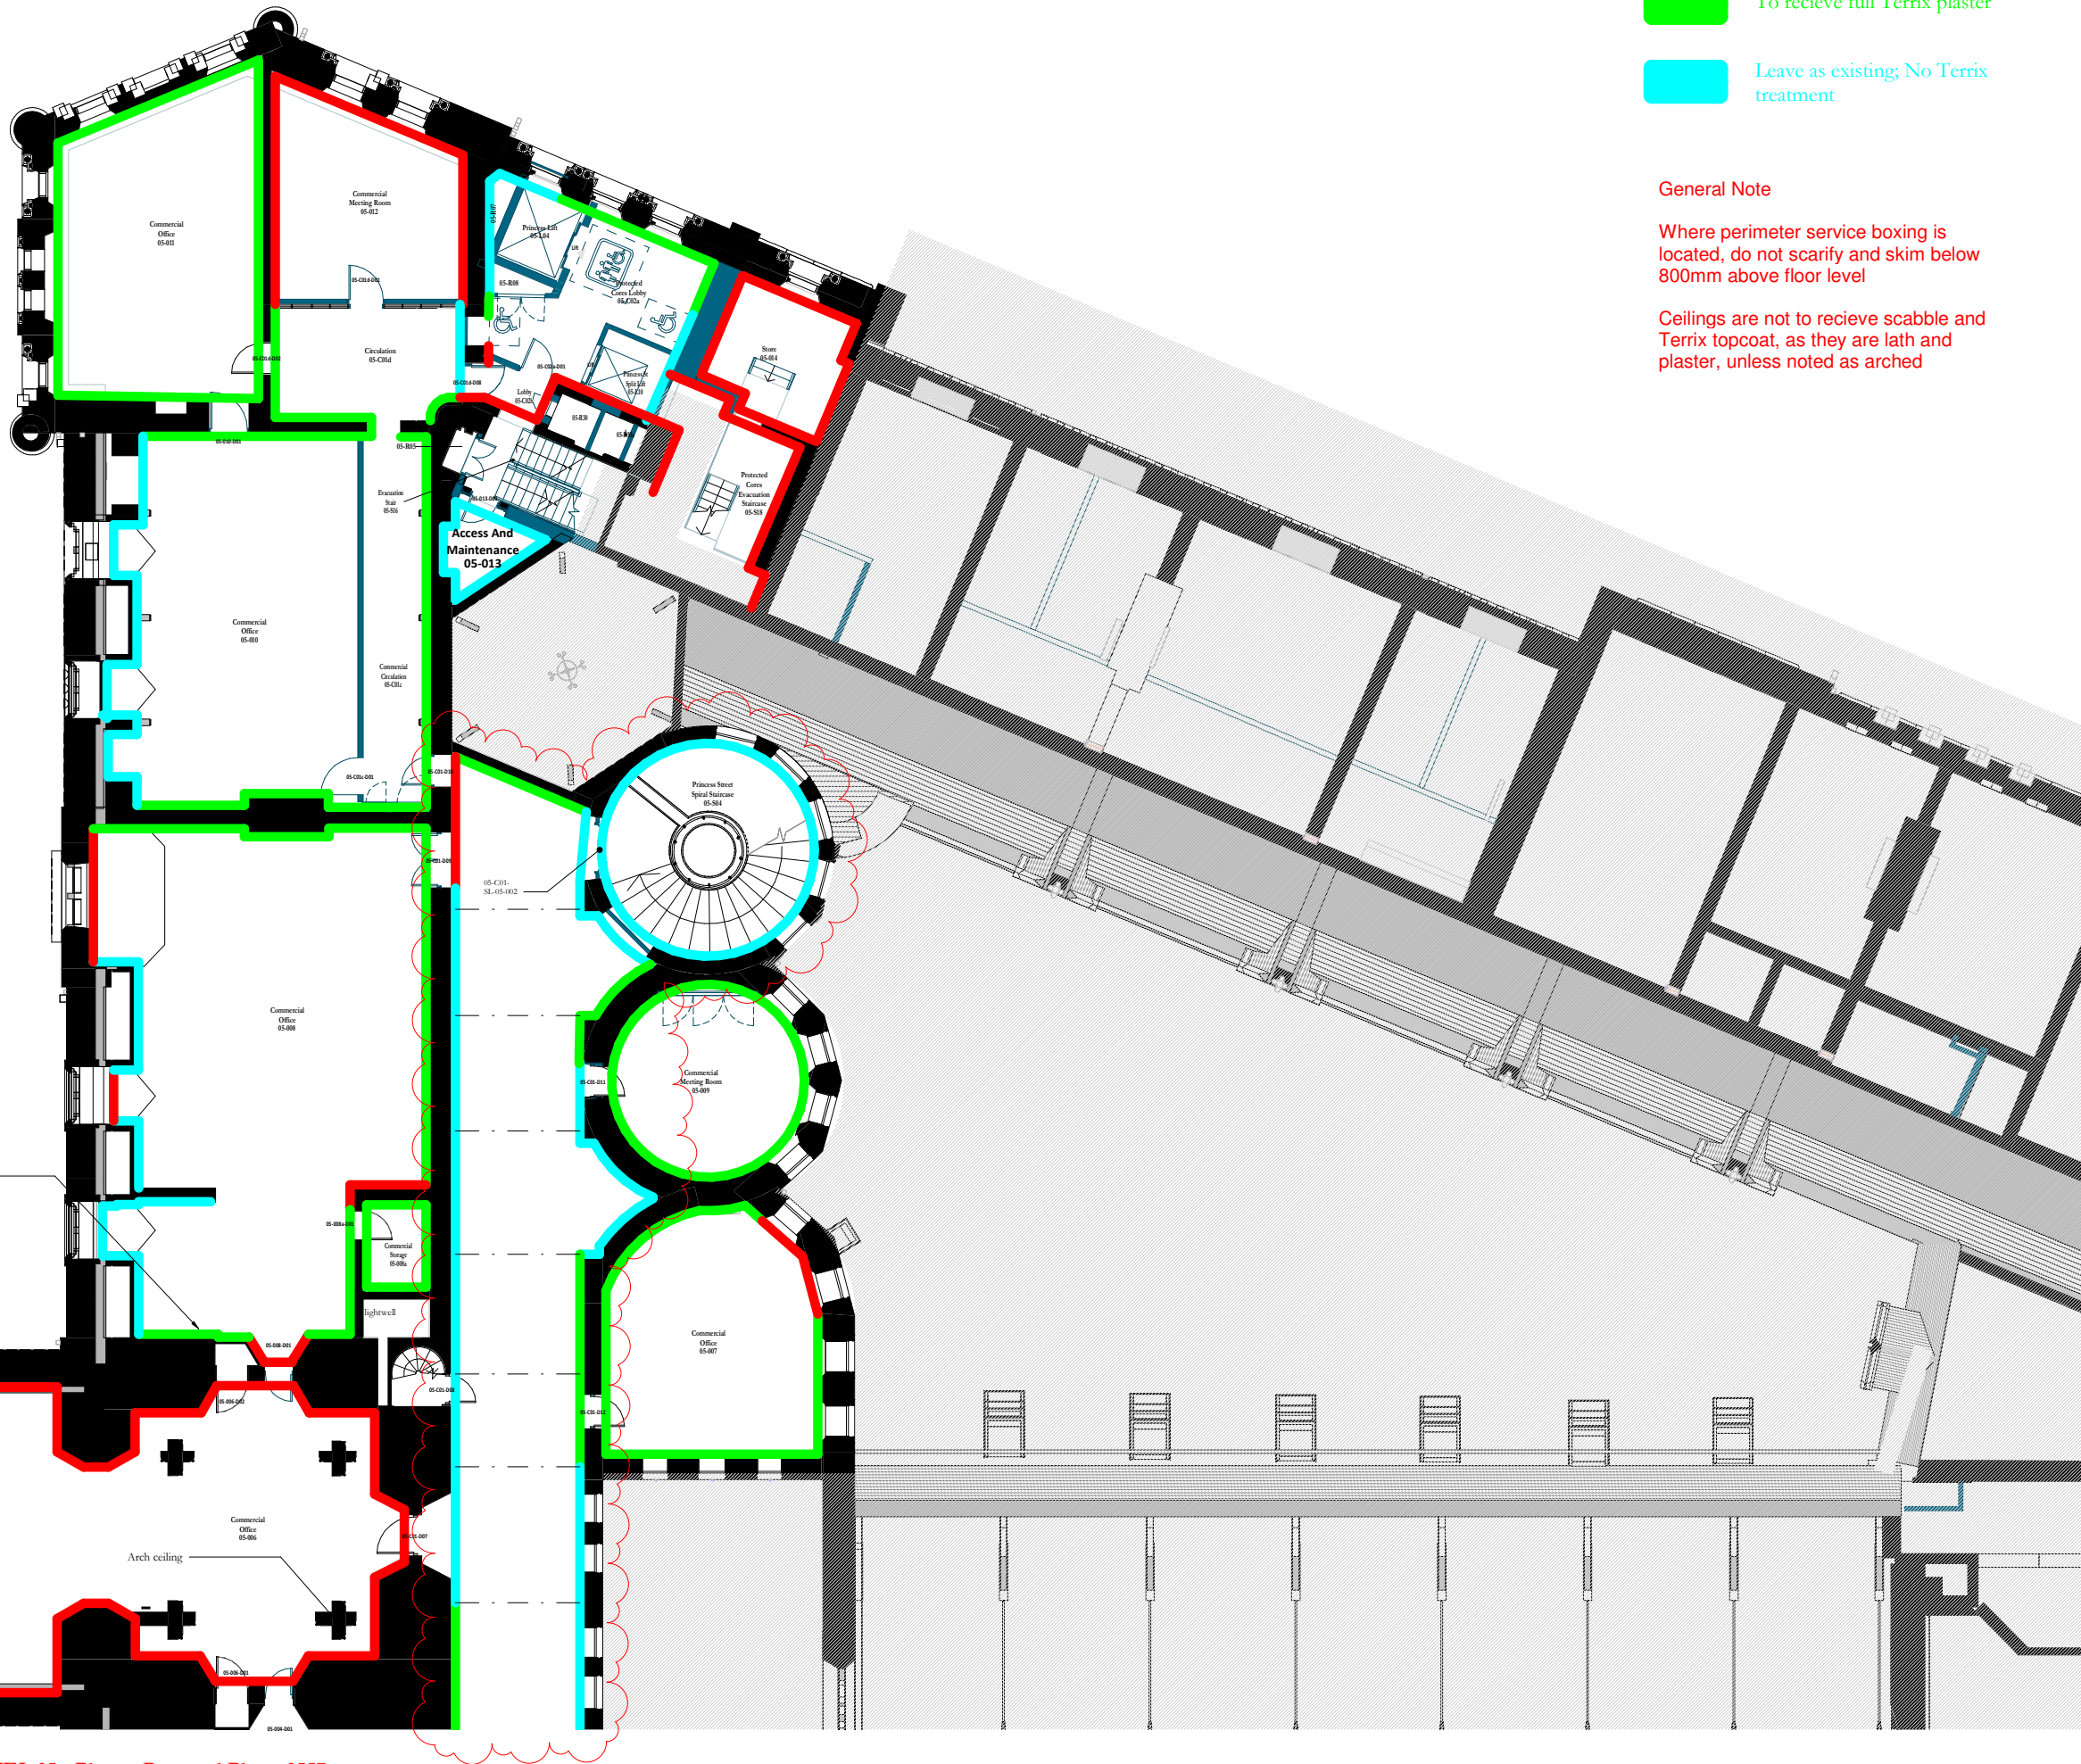

Scale Bars to be used as guidance only - refer to sheet size below

1:100	1:200	1:500	1:1000	1:2000	1:5000	1:10000
1:100	1:200	1:500	1:1000	1:2000	1:5000	1:10000
1:100	1:200	1:500	1:1000	1:2000	1:5000	1:10000
1:100	1:200	1:500	1:1000	1:2000	1:5000	1:10000

Notes:
Drawings are based on survey data and may not accurately represent what is physically present.
Do not scale from this drawing. All dimensions are to be verified on site before proceeding with the work.
All dimensions are in millimeters unless noted otherwise.
Purcell shall be notified in writing of any discrepancies.

Key Plan

General Note
Where perimeter service boxing is located, do not scarify and skim below 800mm above floor level
Ceilings are not to recieve scabble and Terrix topcoat, as they are lath and plaster, unless noted as arched

04	01/08/2023	MS	AA	Albert Square corridor revised as revision cloud
03	14/01/2022	JC	MIBS	As Rev Clouds
02	29/09/2022	JC	MIBS	As Rev Clouds
01	28/03/2022	AB	MIBS	Amended for Terrix
-	18/12/2020			First Issue
ISSUE	DATE	APPROVED	DRAWN	DESCRIPTION



OUR
TOWN
HALL
PROJECT



PURCELL

Project Office, Room 308, Town Hall, MANCHESTER M60 2L1
+44 (0) 7970 097 432
www.purcelluk.com

PROJECT STATUS	RIBA STAGE 5
CLIENT	Manchester City Council
PROJECT	OUR TOWN HALL
DRAWING TITLE	PLASTER REMOVAL L05 NORTH
SIZE & SCALE	A1: 1 : 100
DRAWING STATUS	For Construction
JOB NUMBER	236959
DRAWING NO.	OTH-PUR-TH-05-SKE-A-0557- 04
© PURCELL 2019. PURCELL IS THE TRADING NAME OF PURCELL ARCHITECTURE LTD.	