




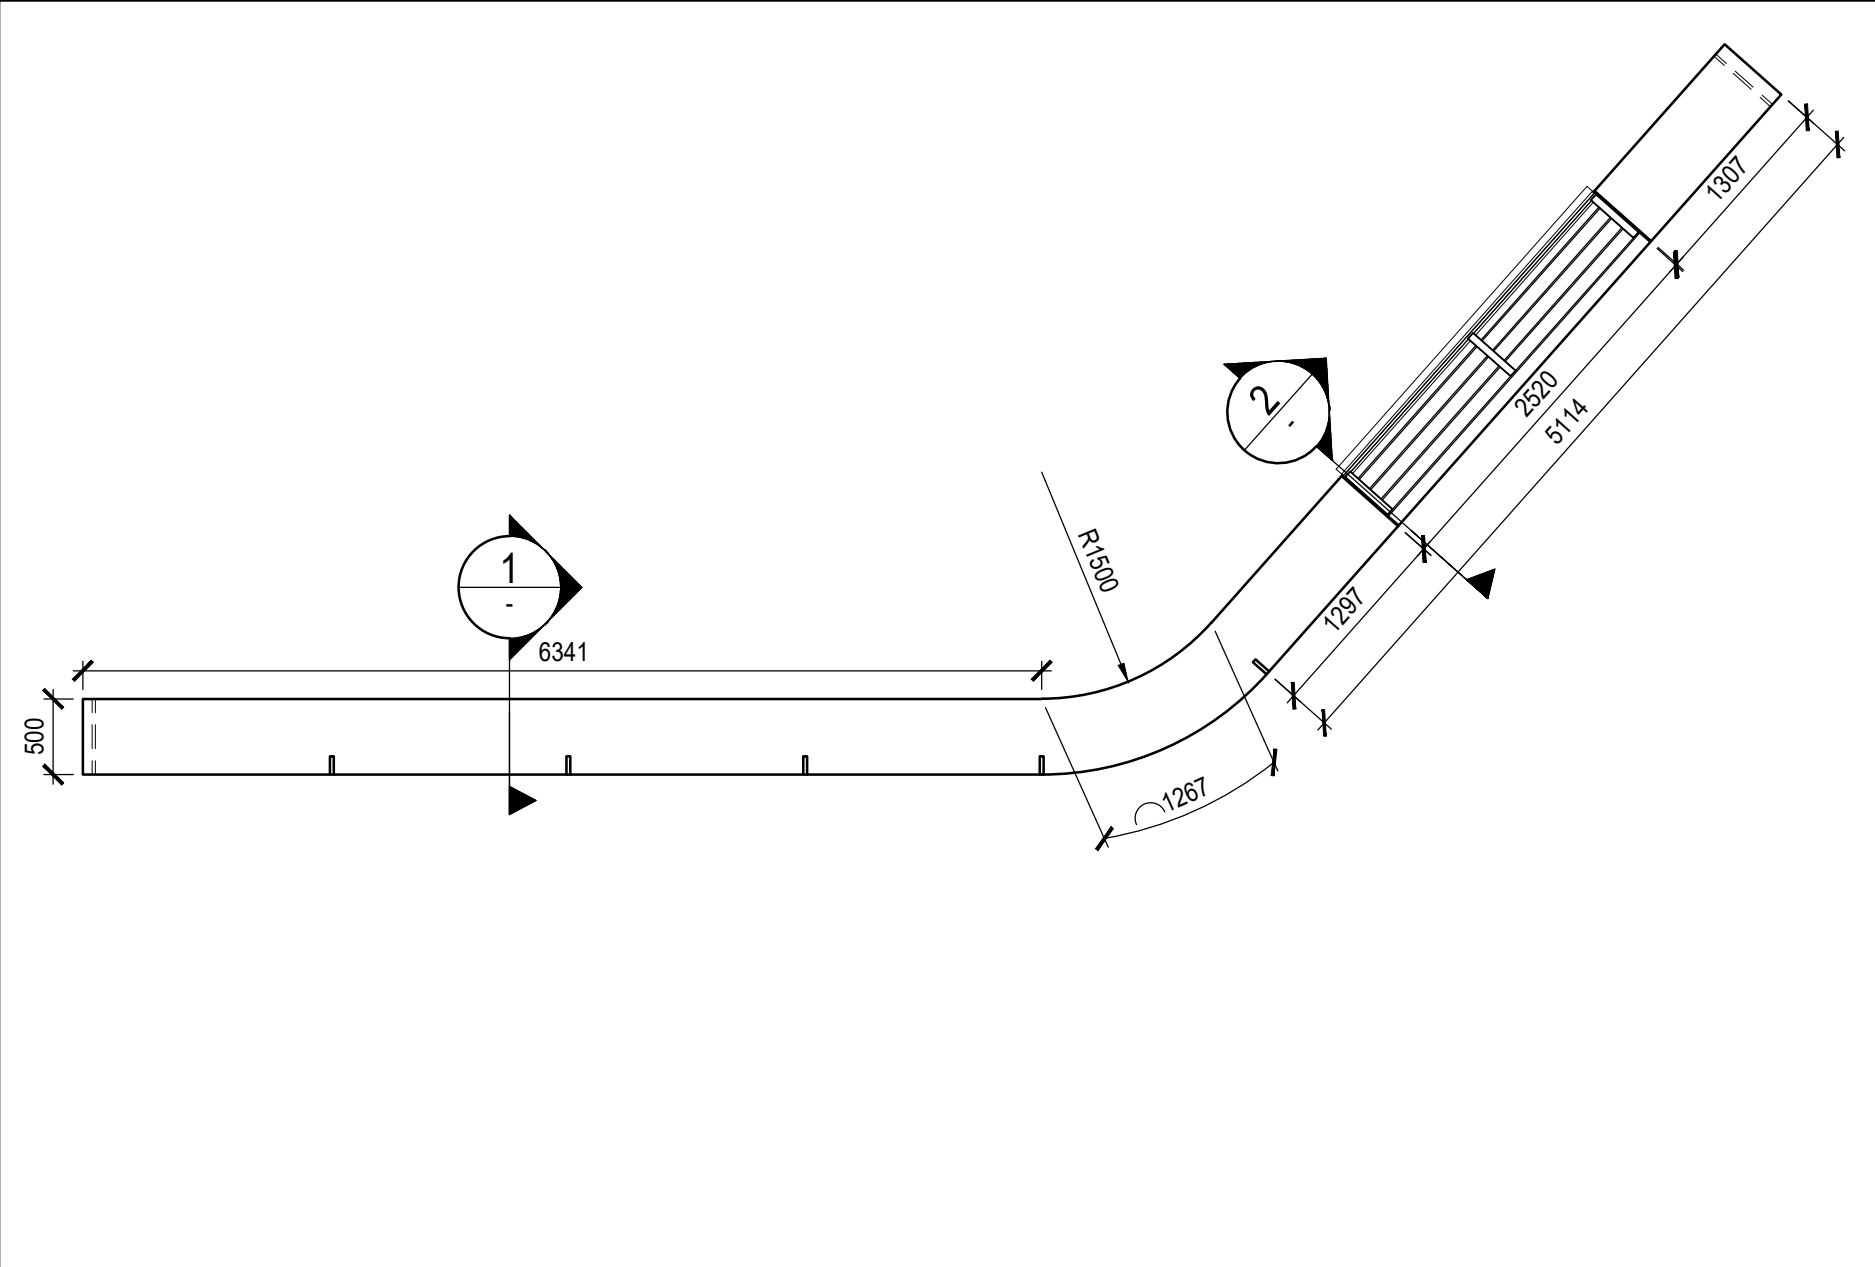

PLAN DIMENSIONS ON BENCH 2
SCALE 1:50

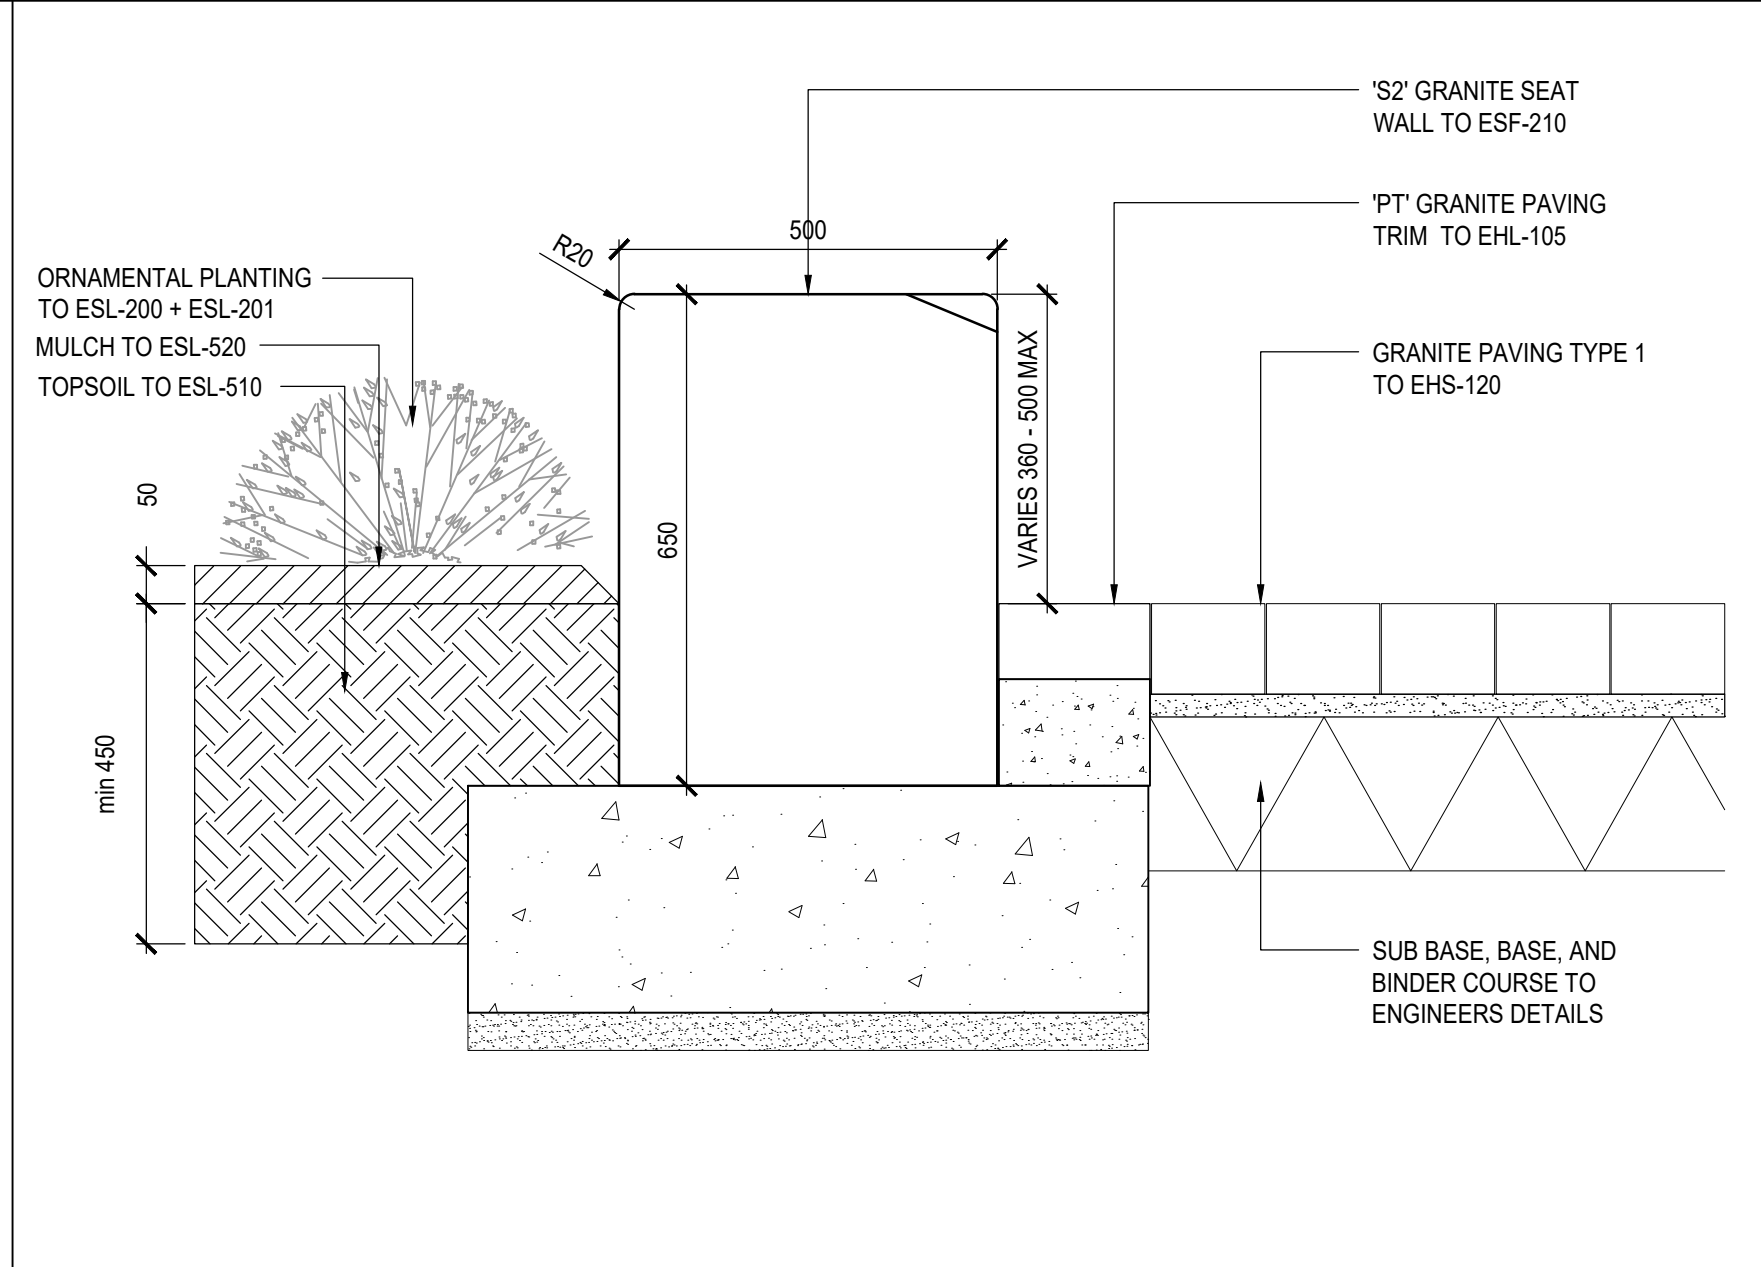

SECTION 1
SCALE 1:10

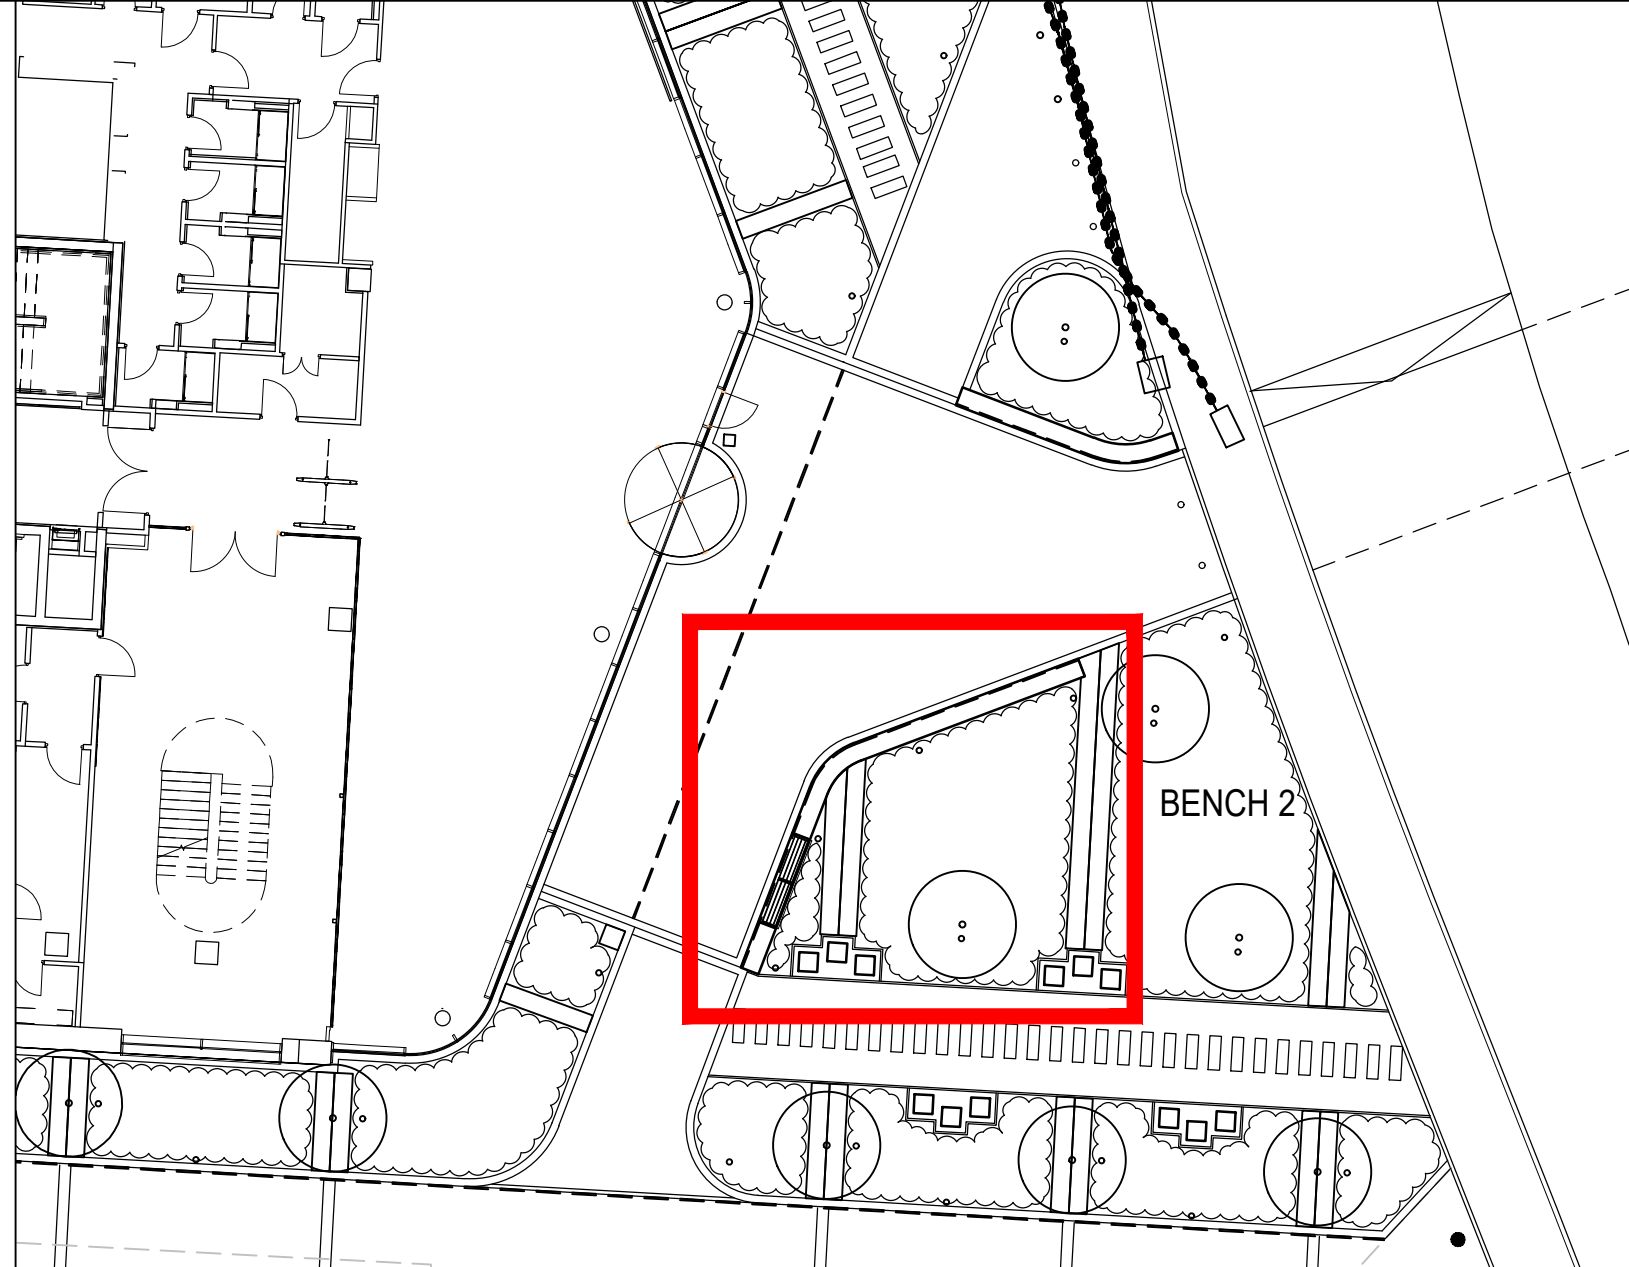

LOCATION PLAN
SCALE 1:200

BUILDING DESIGN PARTNERSHIP SHALL HAVE NO RESPONSIBILITY FOR ANY USE MADE OF THIS DOCUMENT OTHER THAN FOR THAT WHICH IT WAS PREPARED AND ISSUED.

ALL DIMENSIONS SHOULD BE CHECKED ON SITE.


DO NOT SCALE FROM THIS DRAWING.

ANY DRAWING ERRORS OR DIVERGENCES SHOULD BE BROUGHT TO THE ATTENTION OF BUILDING DESIGN PARTNERSHIP AT THE ADDRESS SHOWN BELOW.


NOTES

TO BE READ IN CONJUNCTION WITH:


- GRE-BDP-ZZ-XX-DR-L-00-101 - LANDSCAPE GENERAL ARRANGEMENT
- GRE-BDP-ZZ-XX-DR-L-00-607 - S2 BENCH DETAIL SHEET 1 OF 2
- GRE-BDP-ZZ-XX-SP-L-00-001 - LANDSCAPE SPECIFICATION

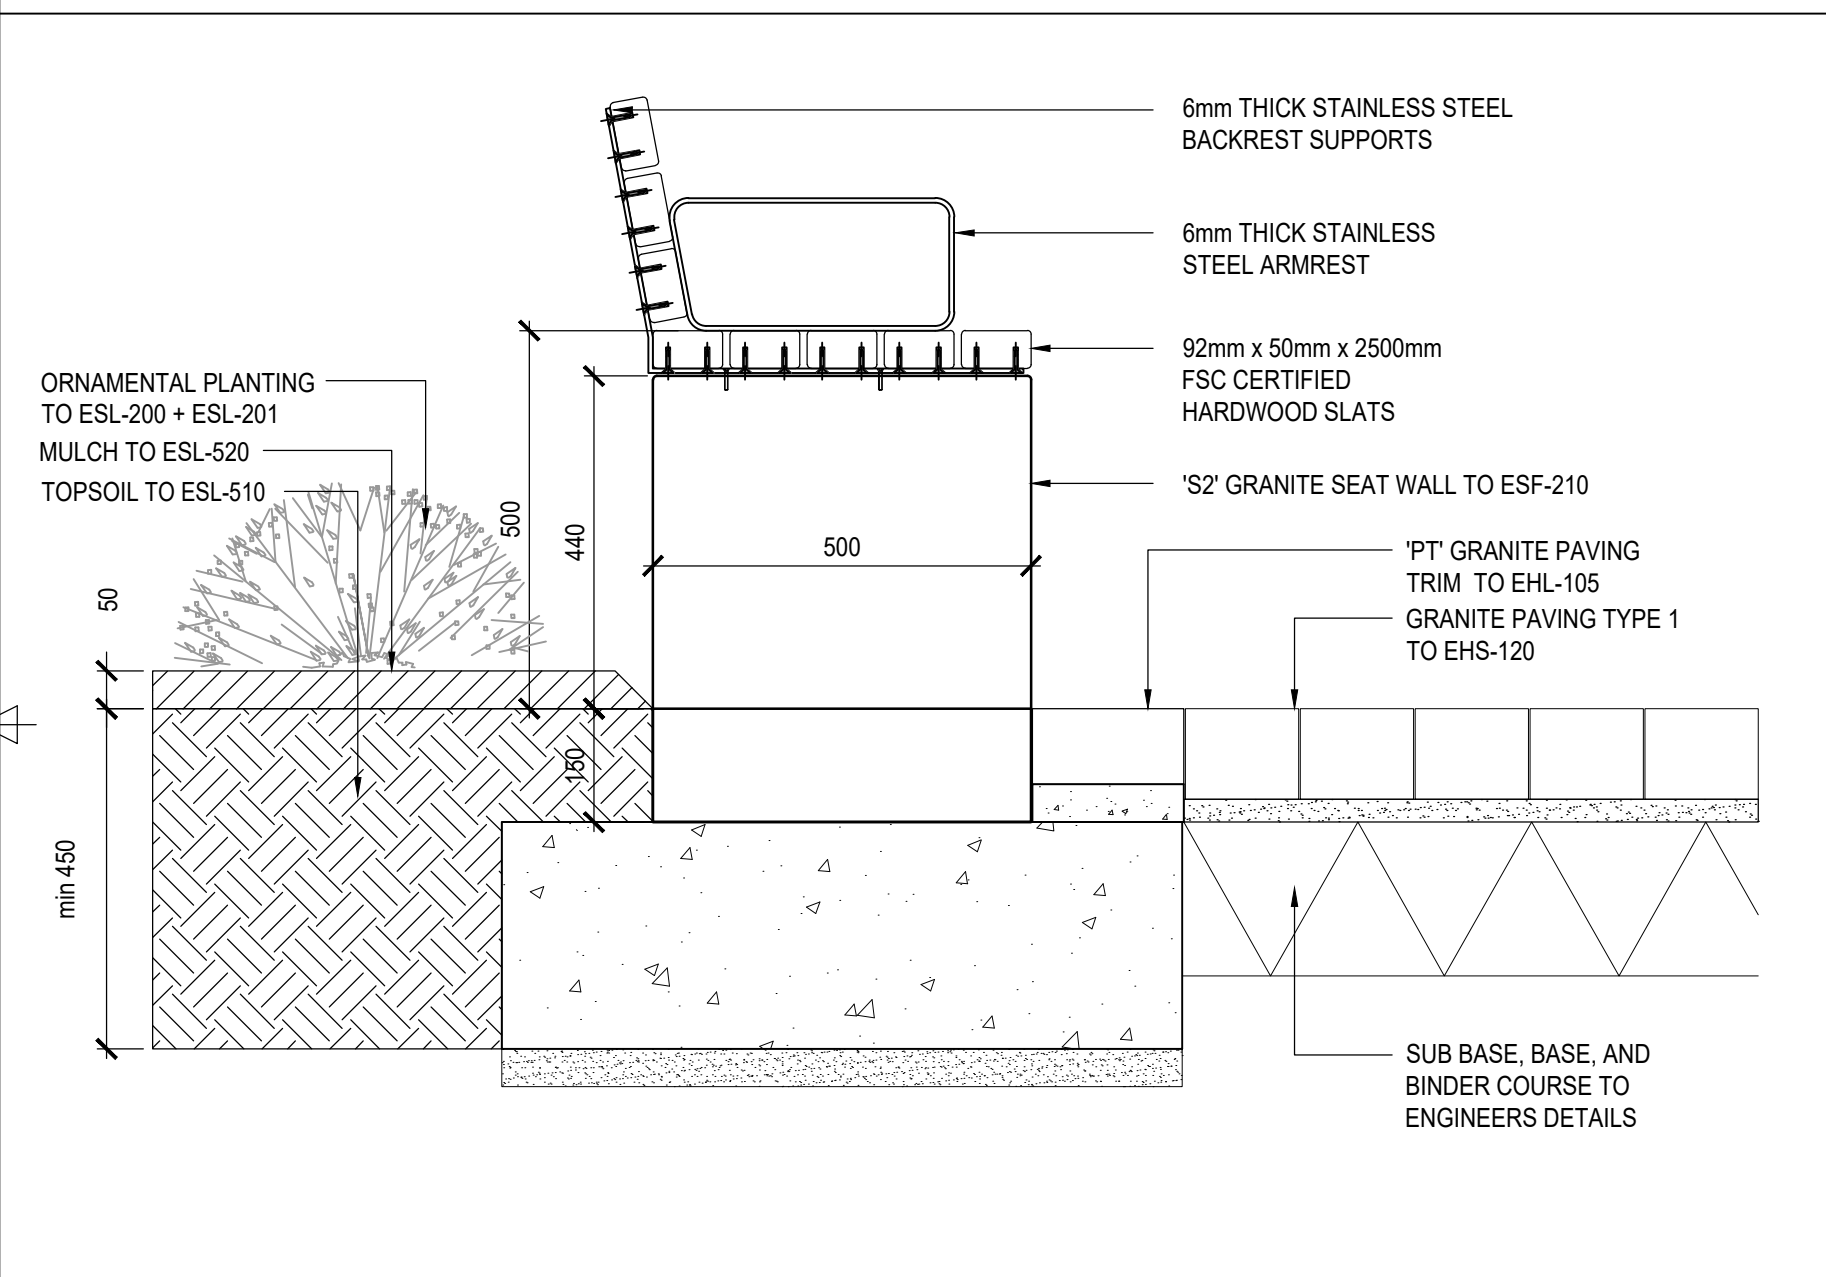


SECTION 2
SCALE 1:10

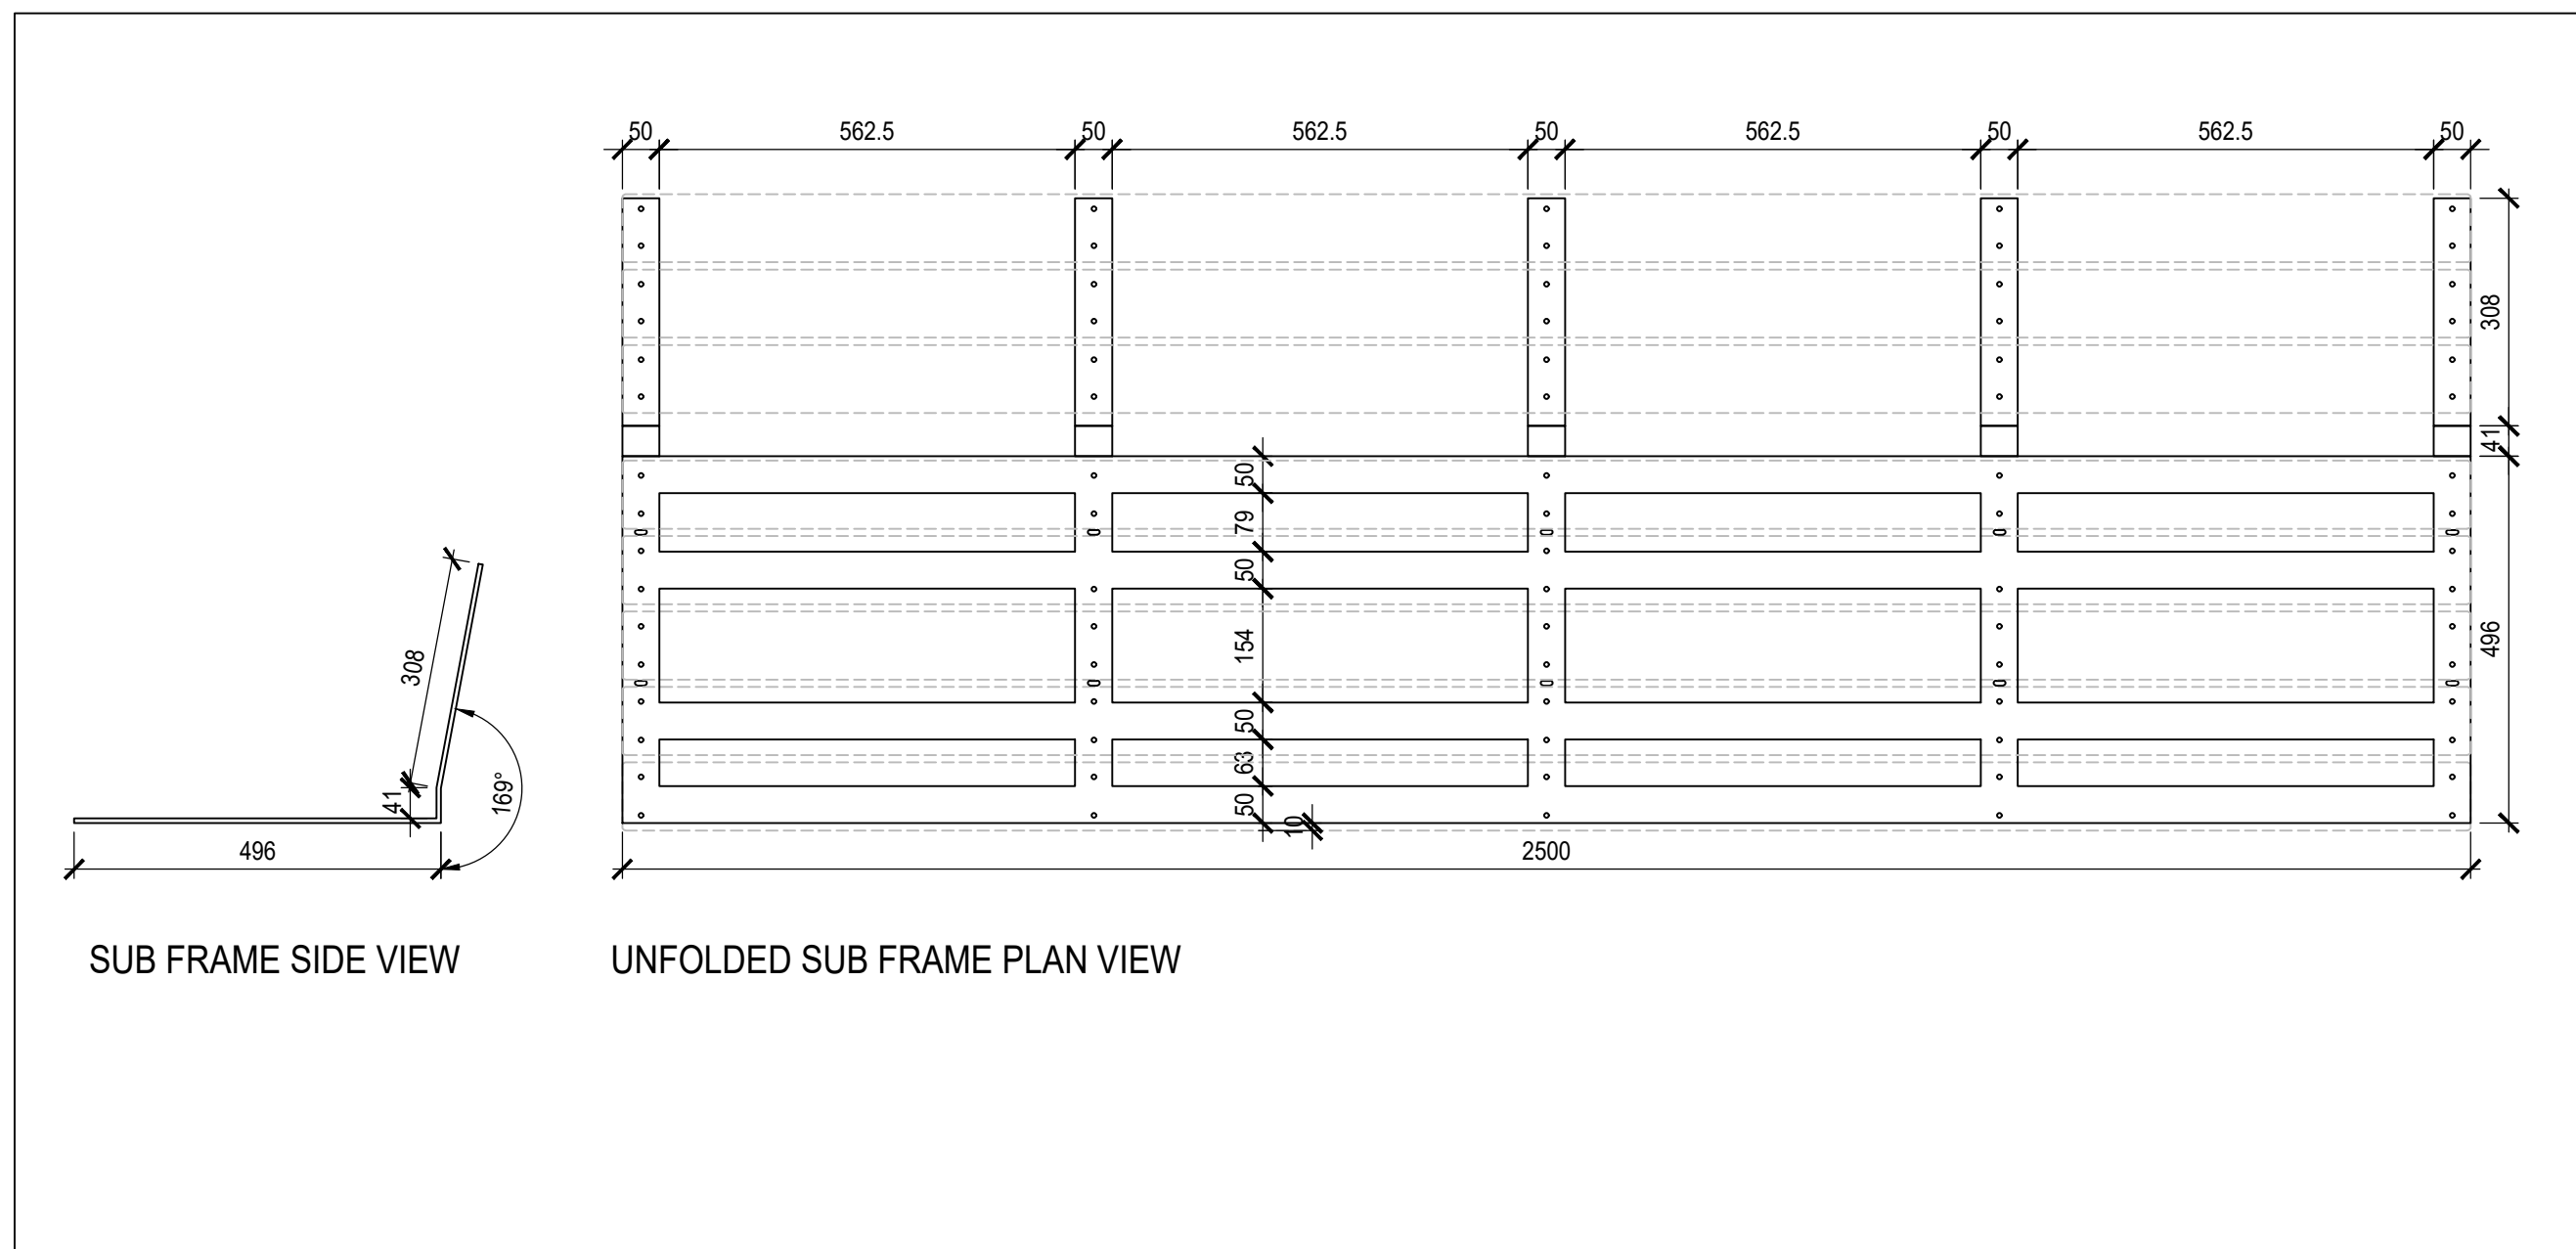

SUB FRAME DETAILS
SCALE 1:10

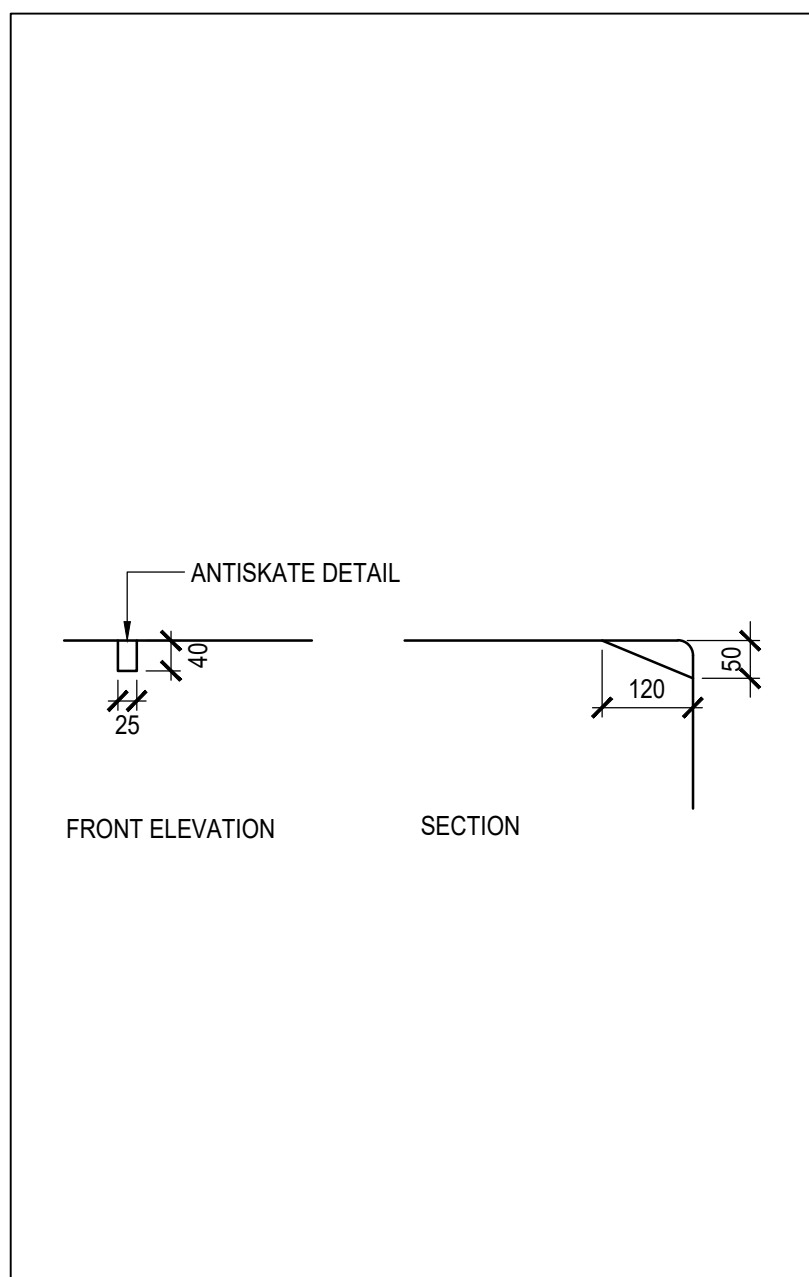

ANTISKATE NOTCH DETAIL
SCALE 1:10

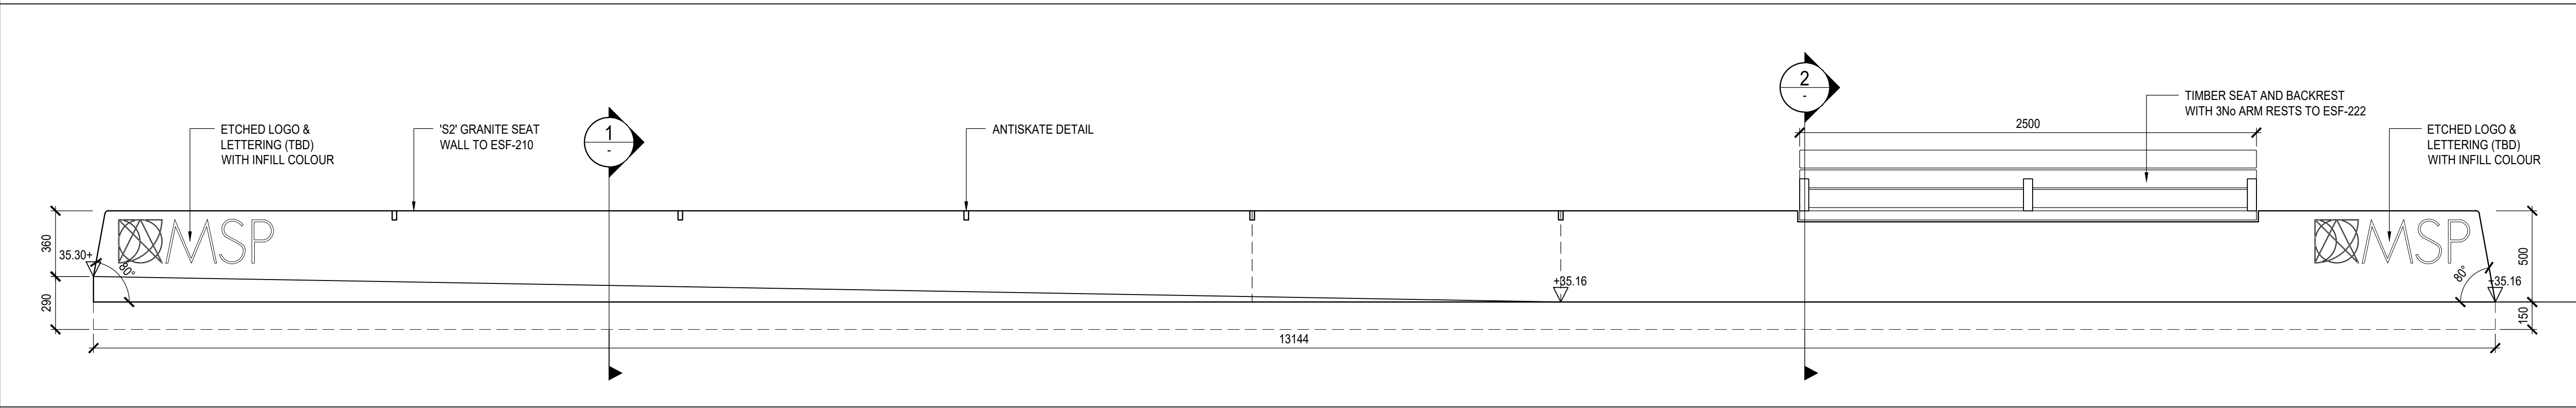

BENCH 2 UNWRAPPED ELEVATION
SCALE 1:20

C01 ISSUED FOR STAGE 5 IF JF 02.02.24

FIRST ISSUE

REVISION DESCRIPTION (ISSUED) CHECKED (DATE)

KEY PLAN

CURT

BDP.

11 Ducie Street
P.O. Box 85, Piccadilly Basin
Manchester M60 3JA
United Kingdom
T +44 (0)161 828 2200
F +44 (0)161 828 2235
www.bdp.com

PROJECT TITLE Greenheys Redevelopment	
PROJECT NUMBER P3001624	
DRAWING TITLE "S2" SEAT WALL DETAILS SHEET 2 OF 2	
SCALE @ A1 AS SHOWN	DATE JULY '23
DRAWING NO. GRE-BDP-ZZ-XX-DR-L-00609	REVISION C01