
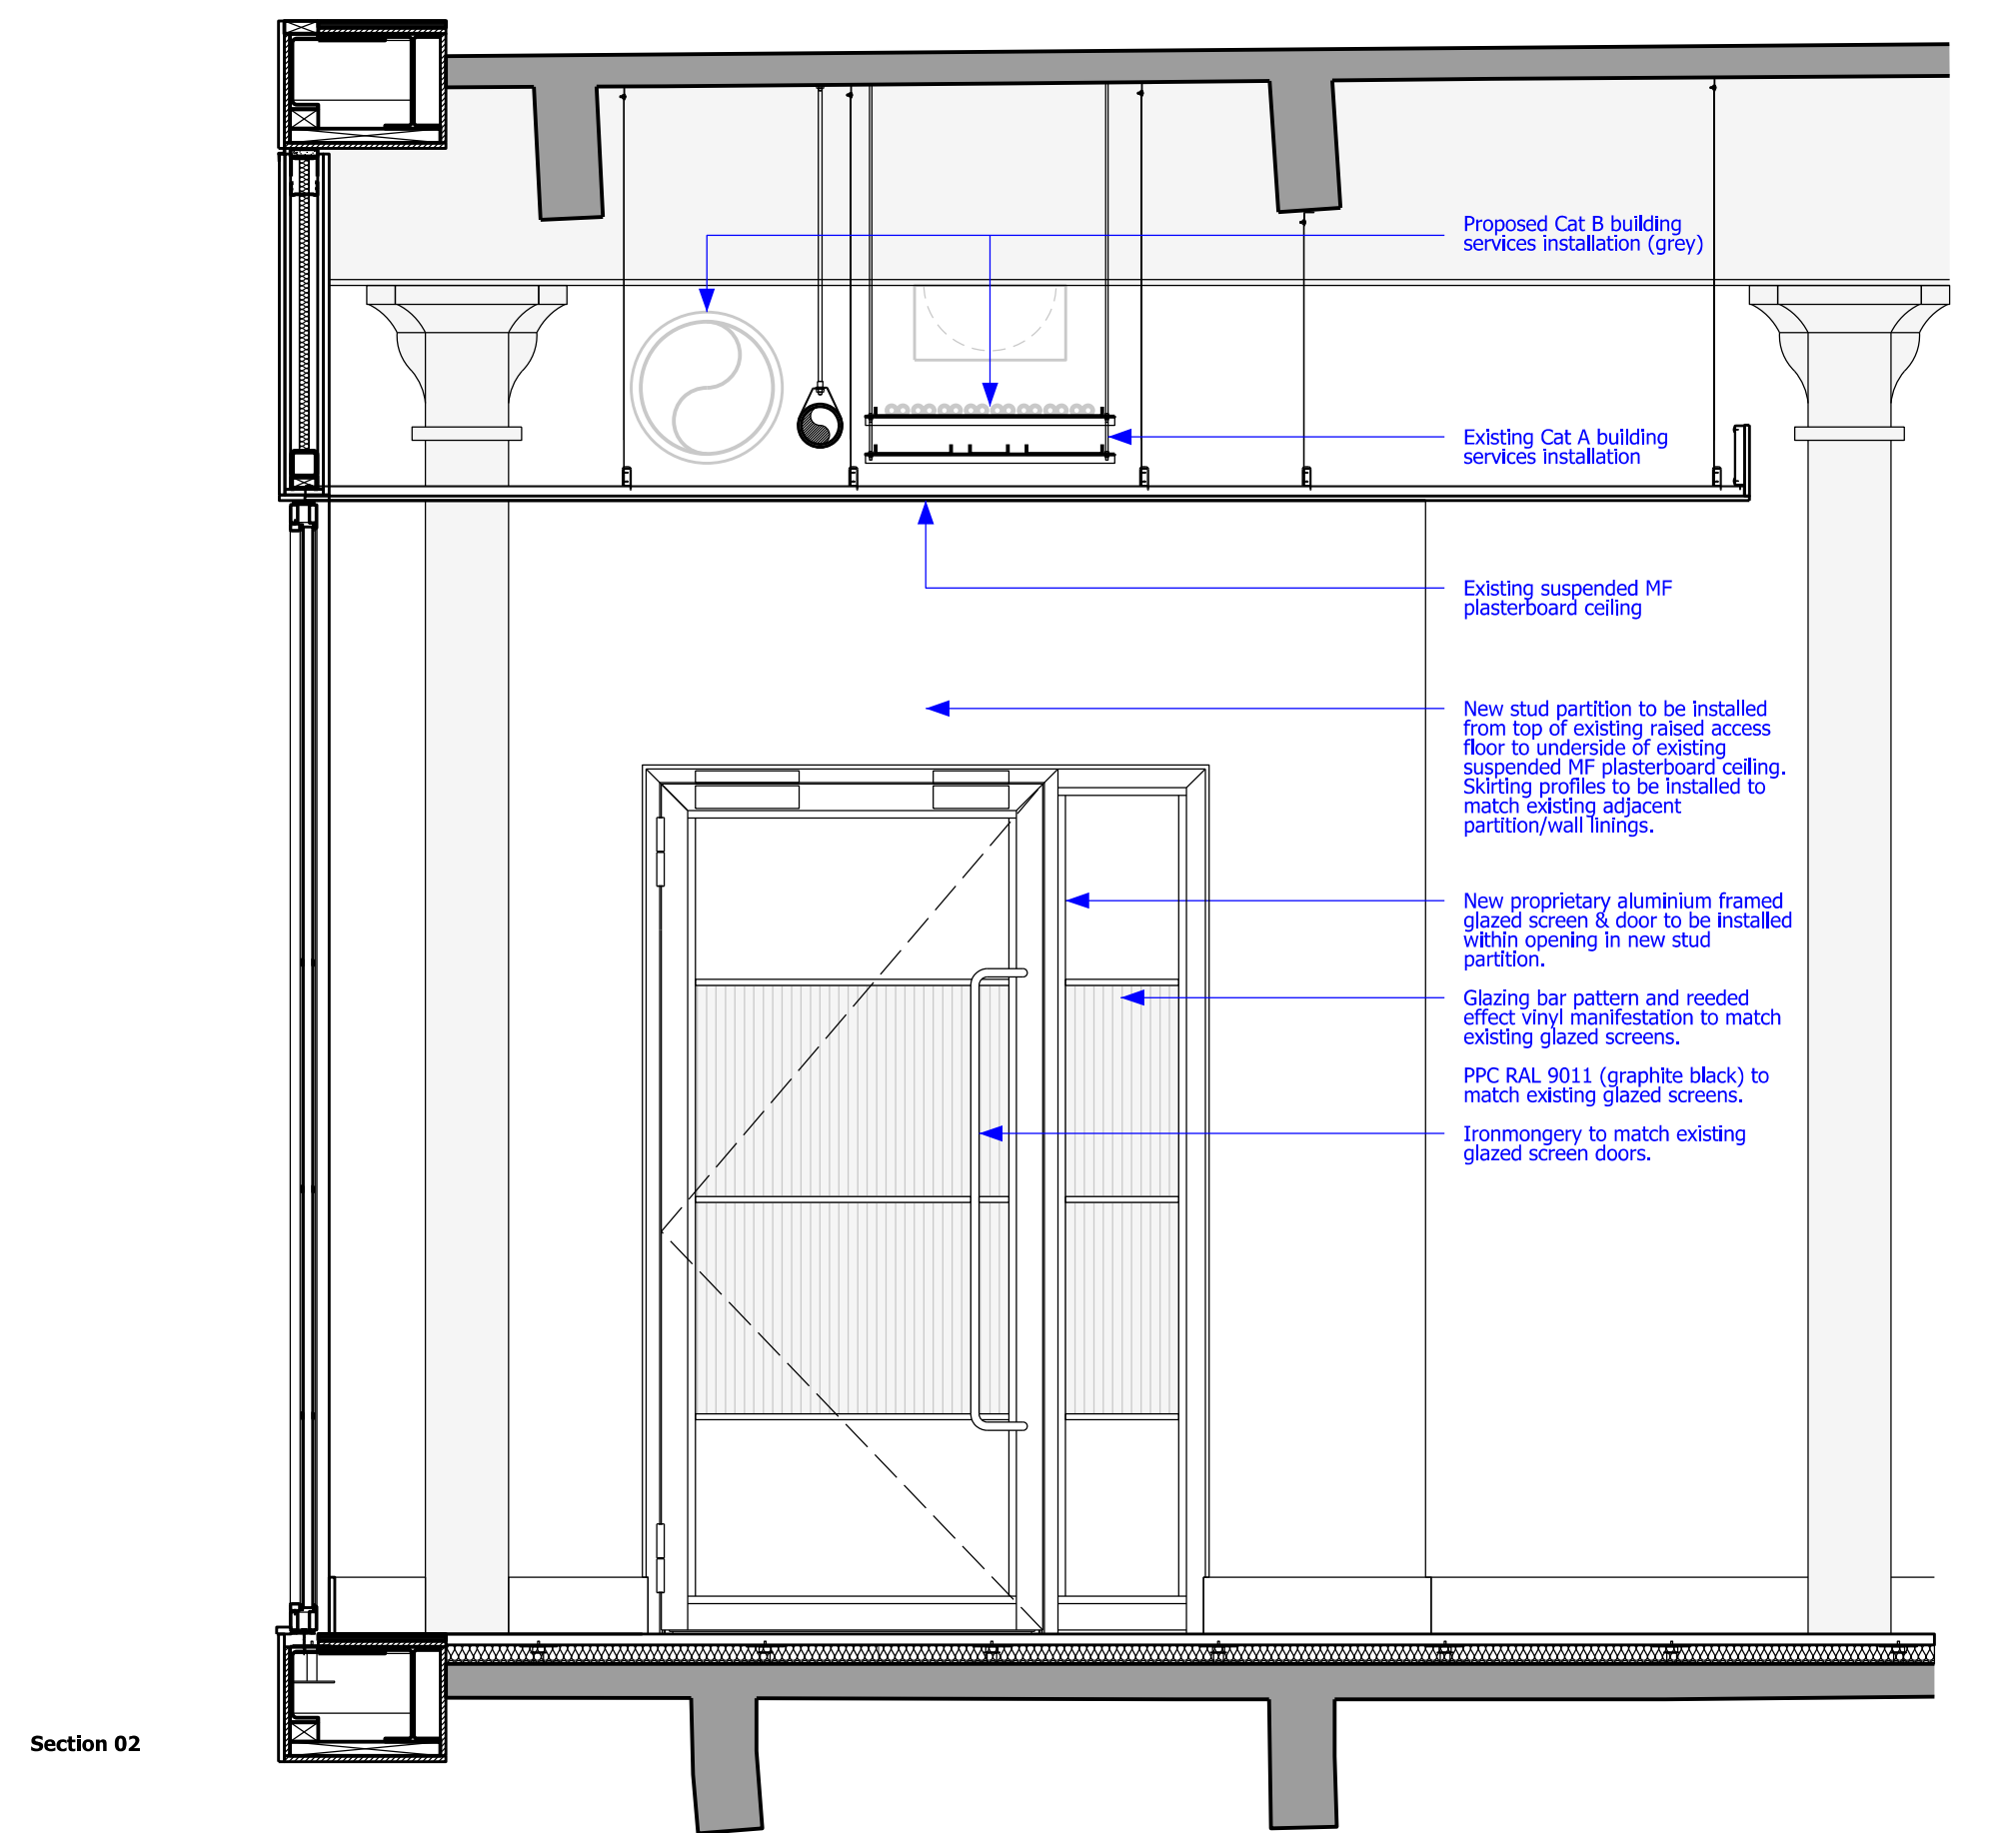
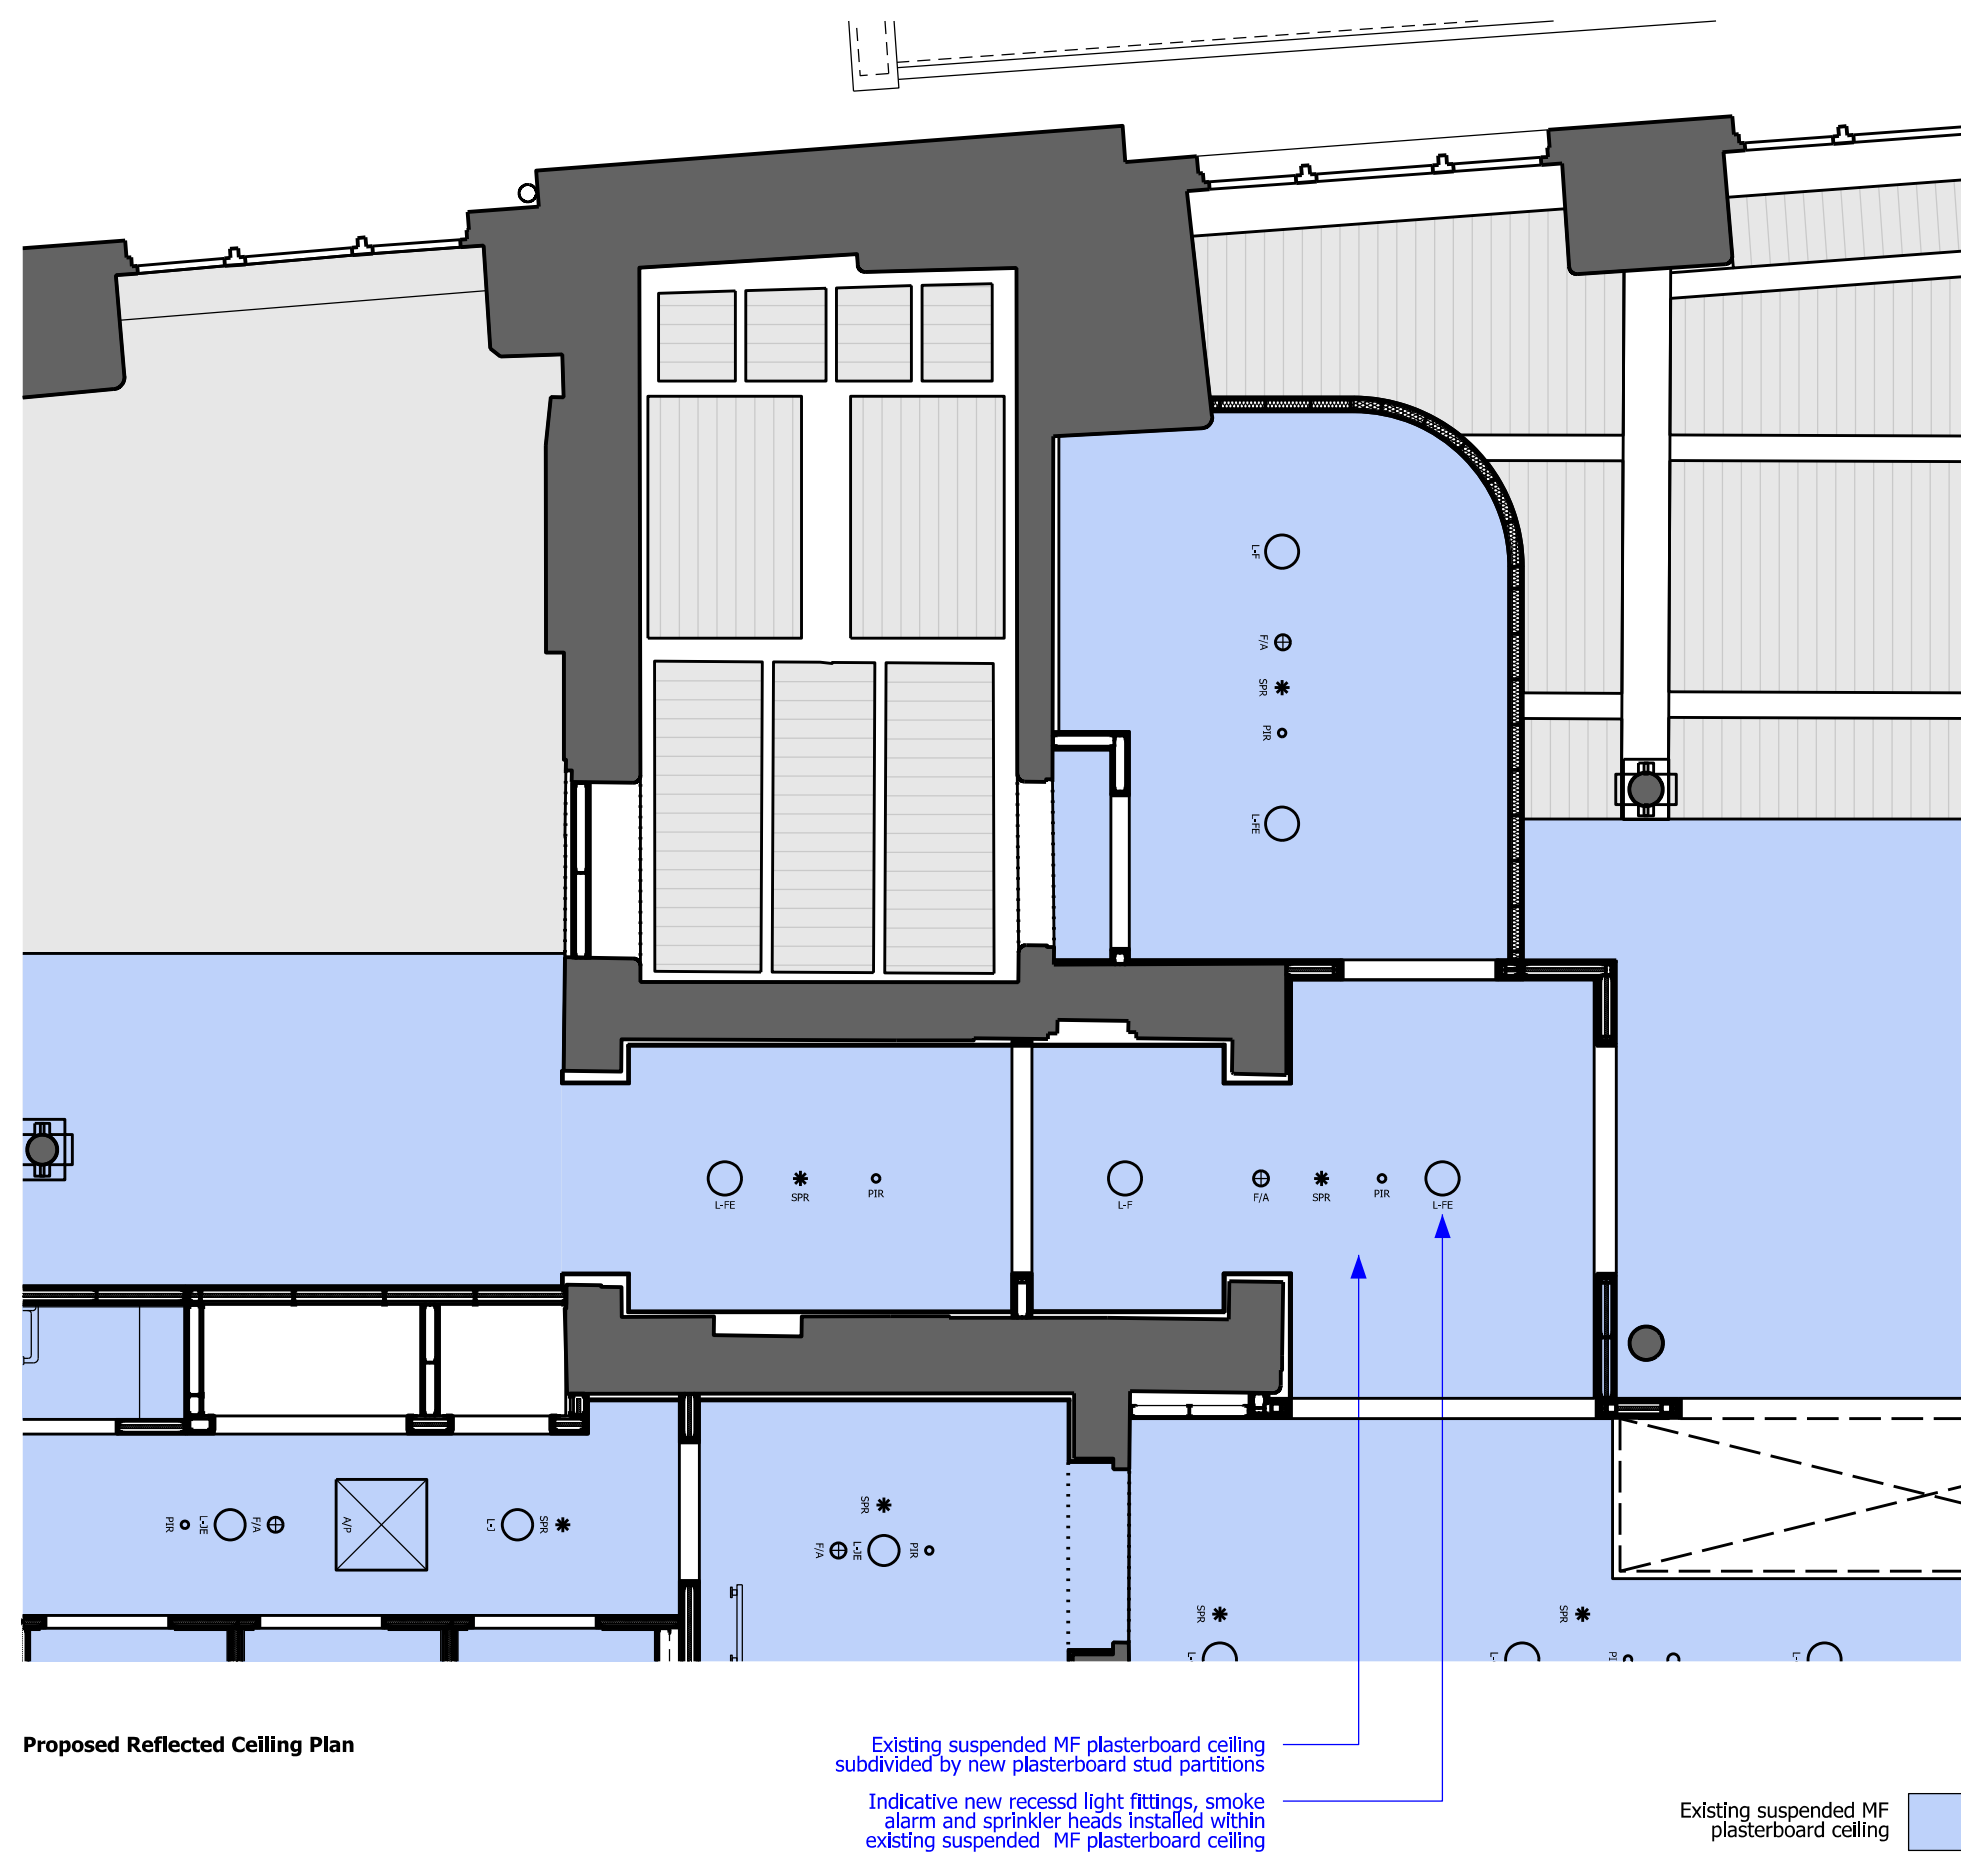
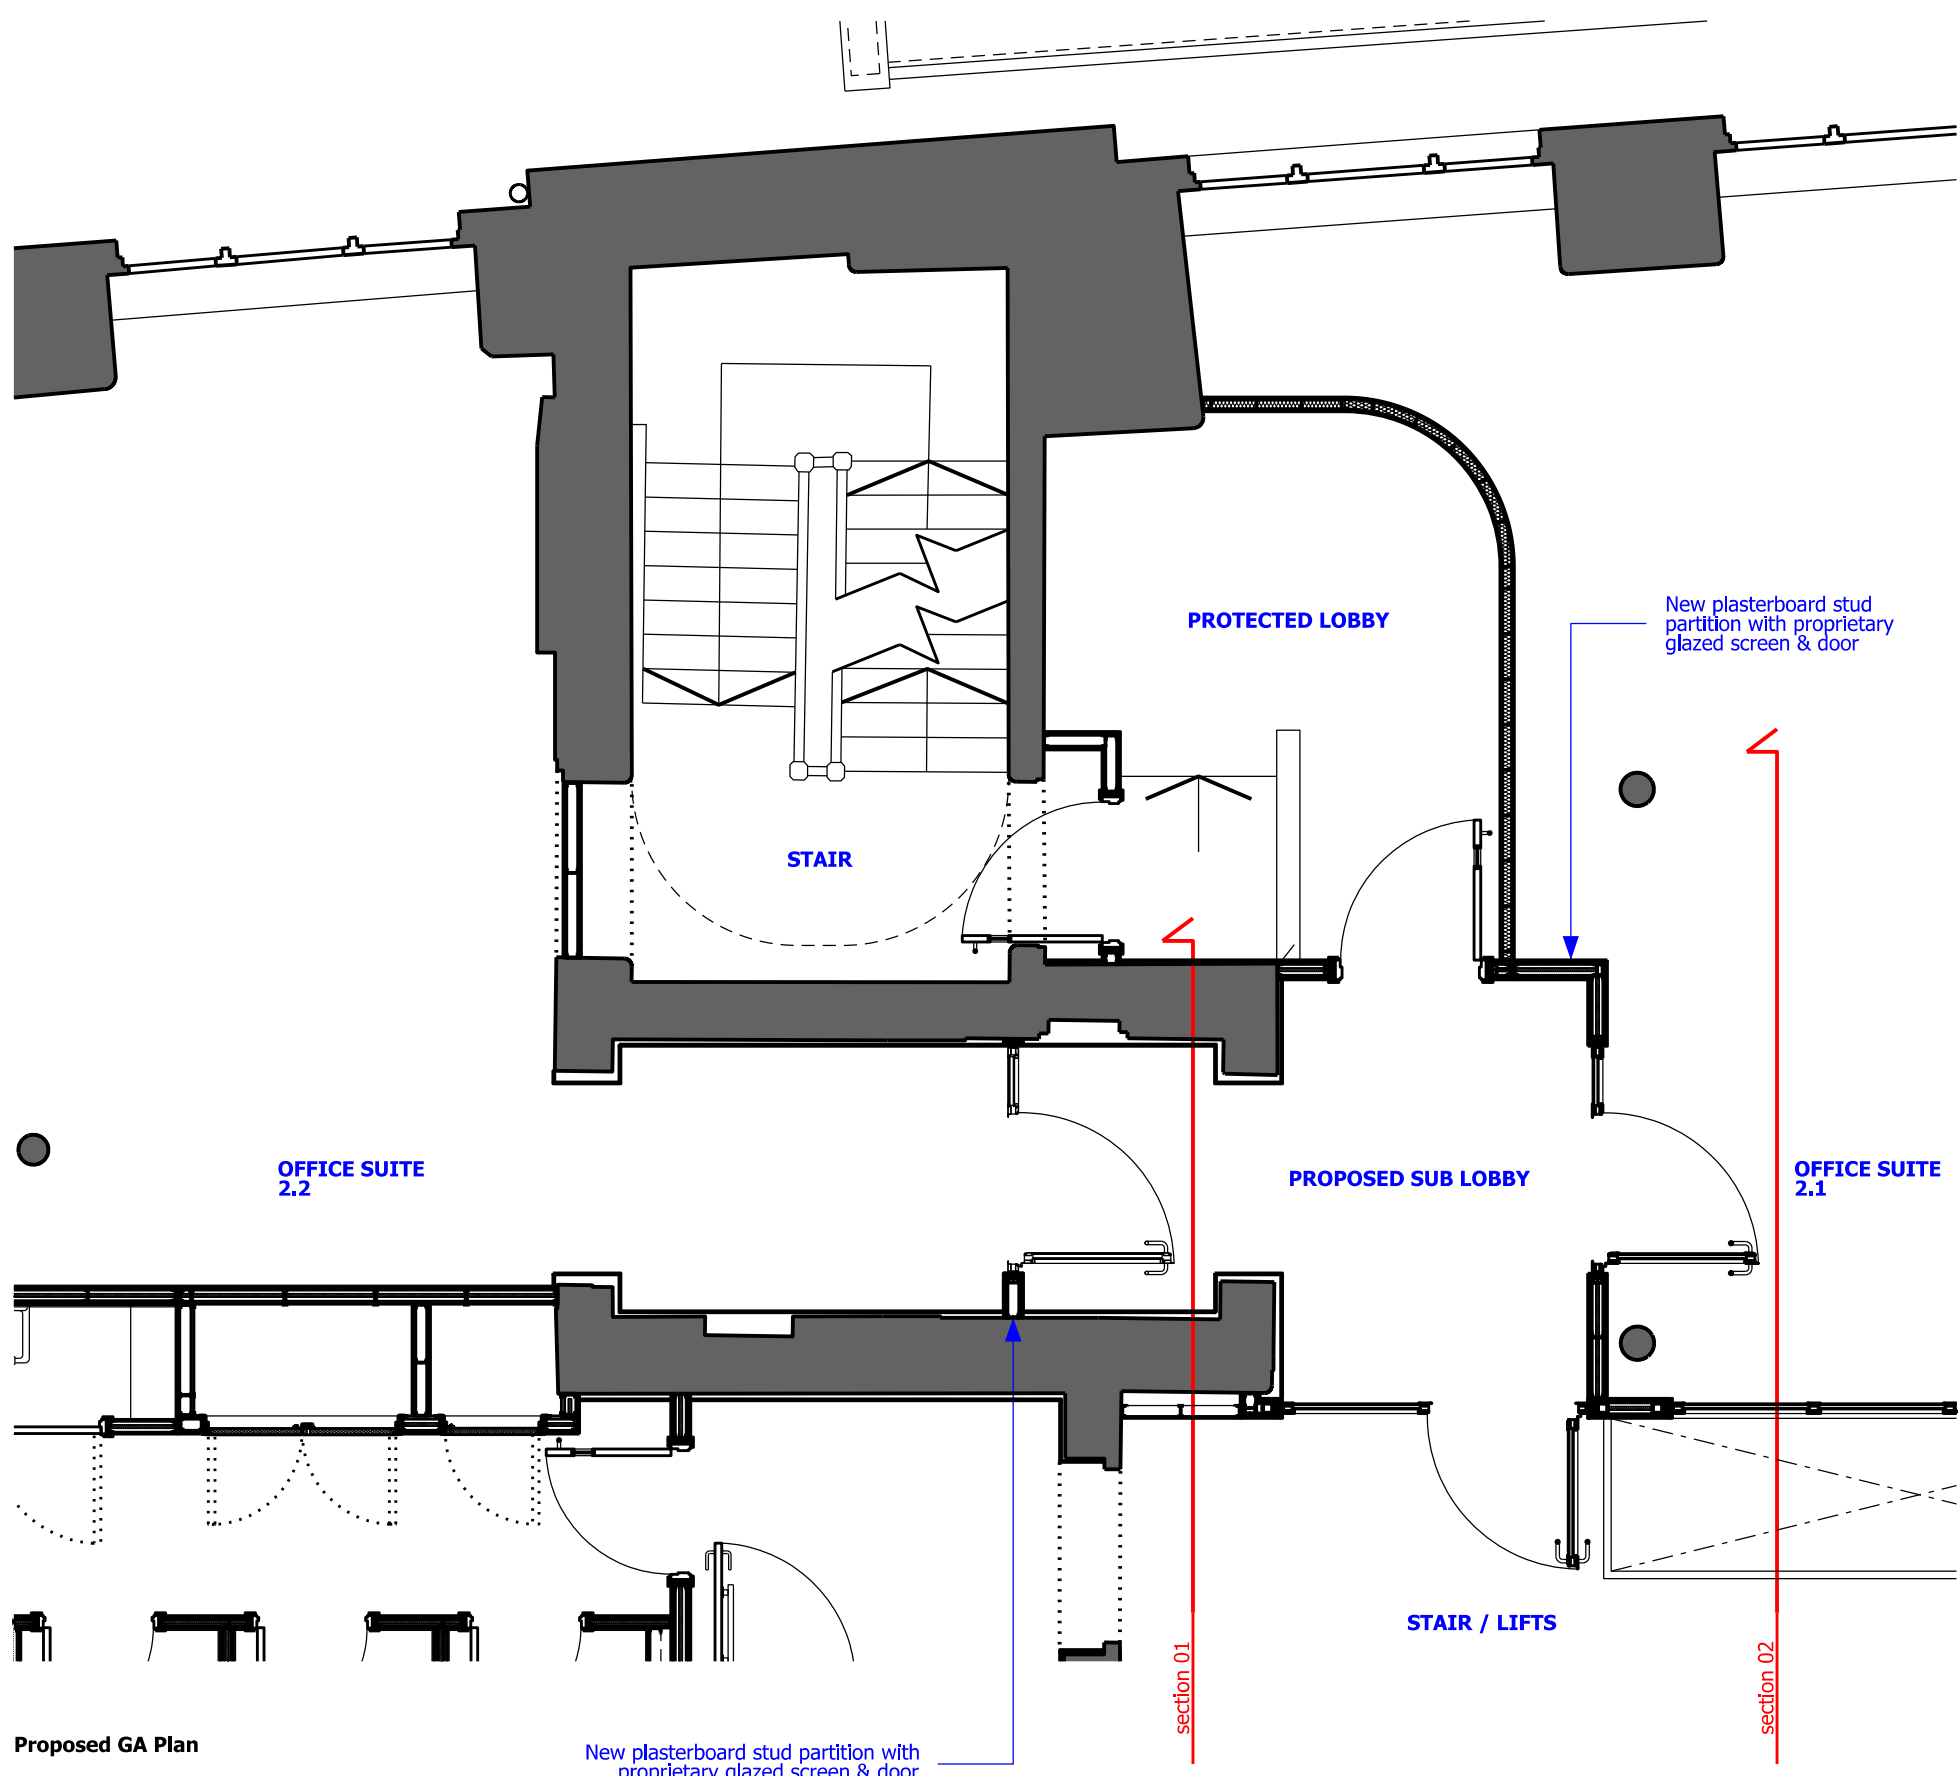
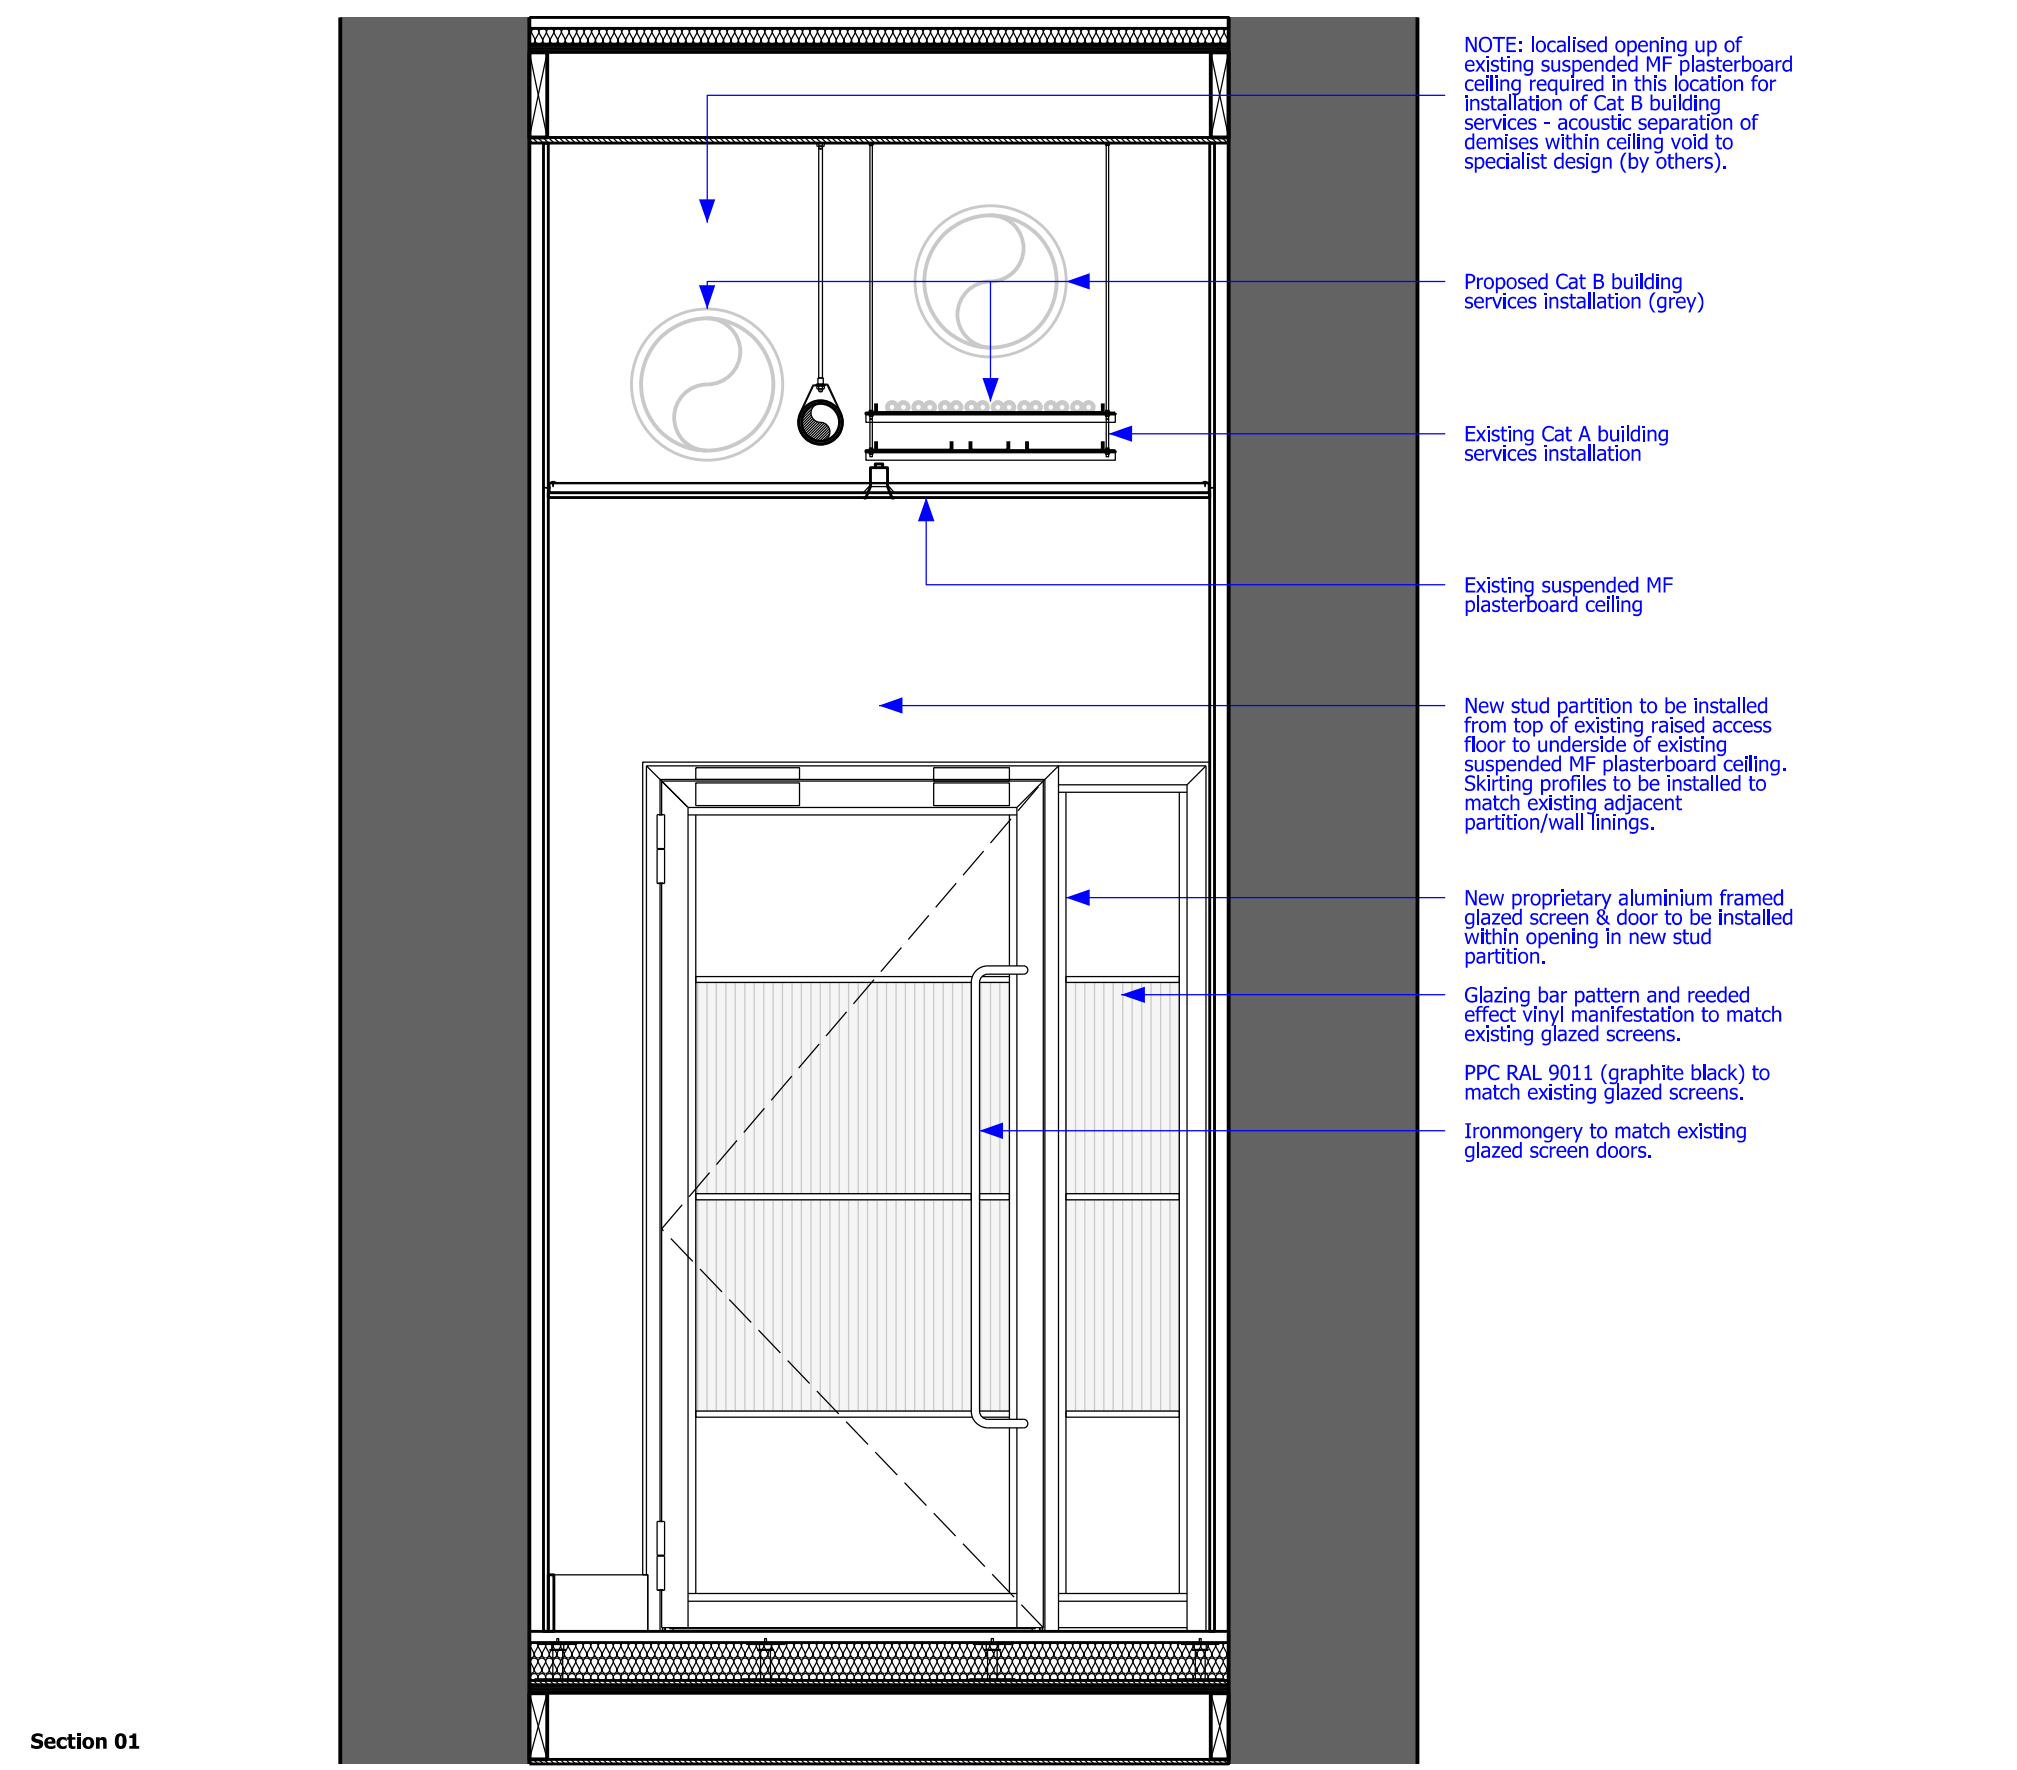
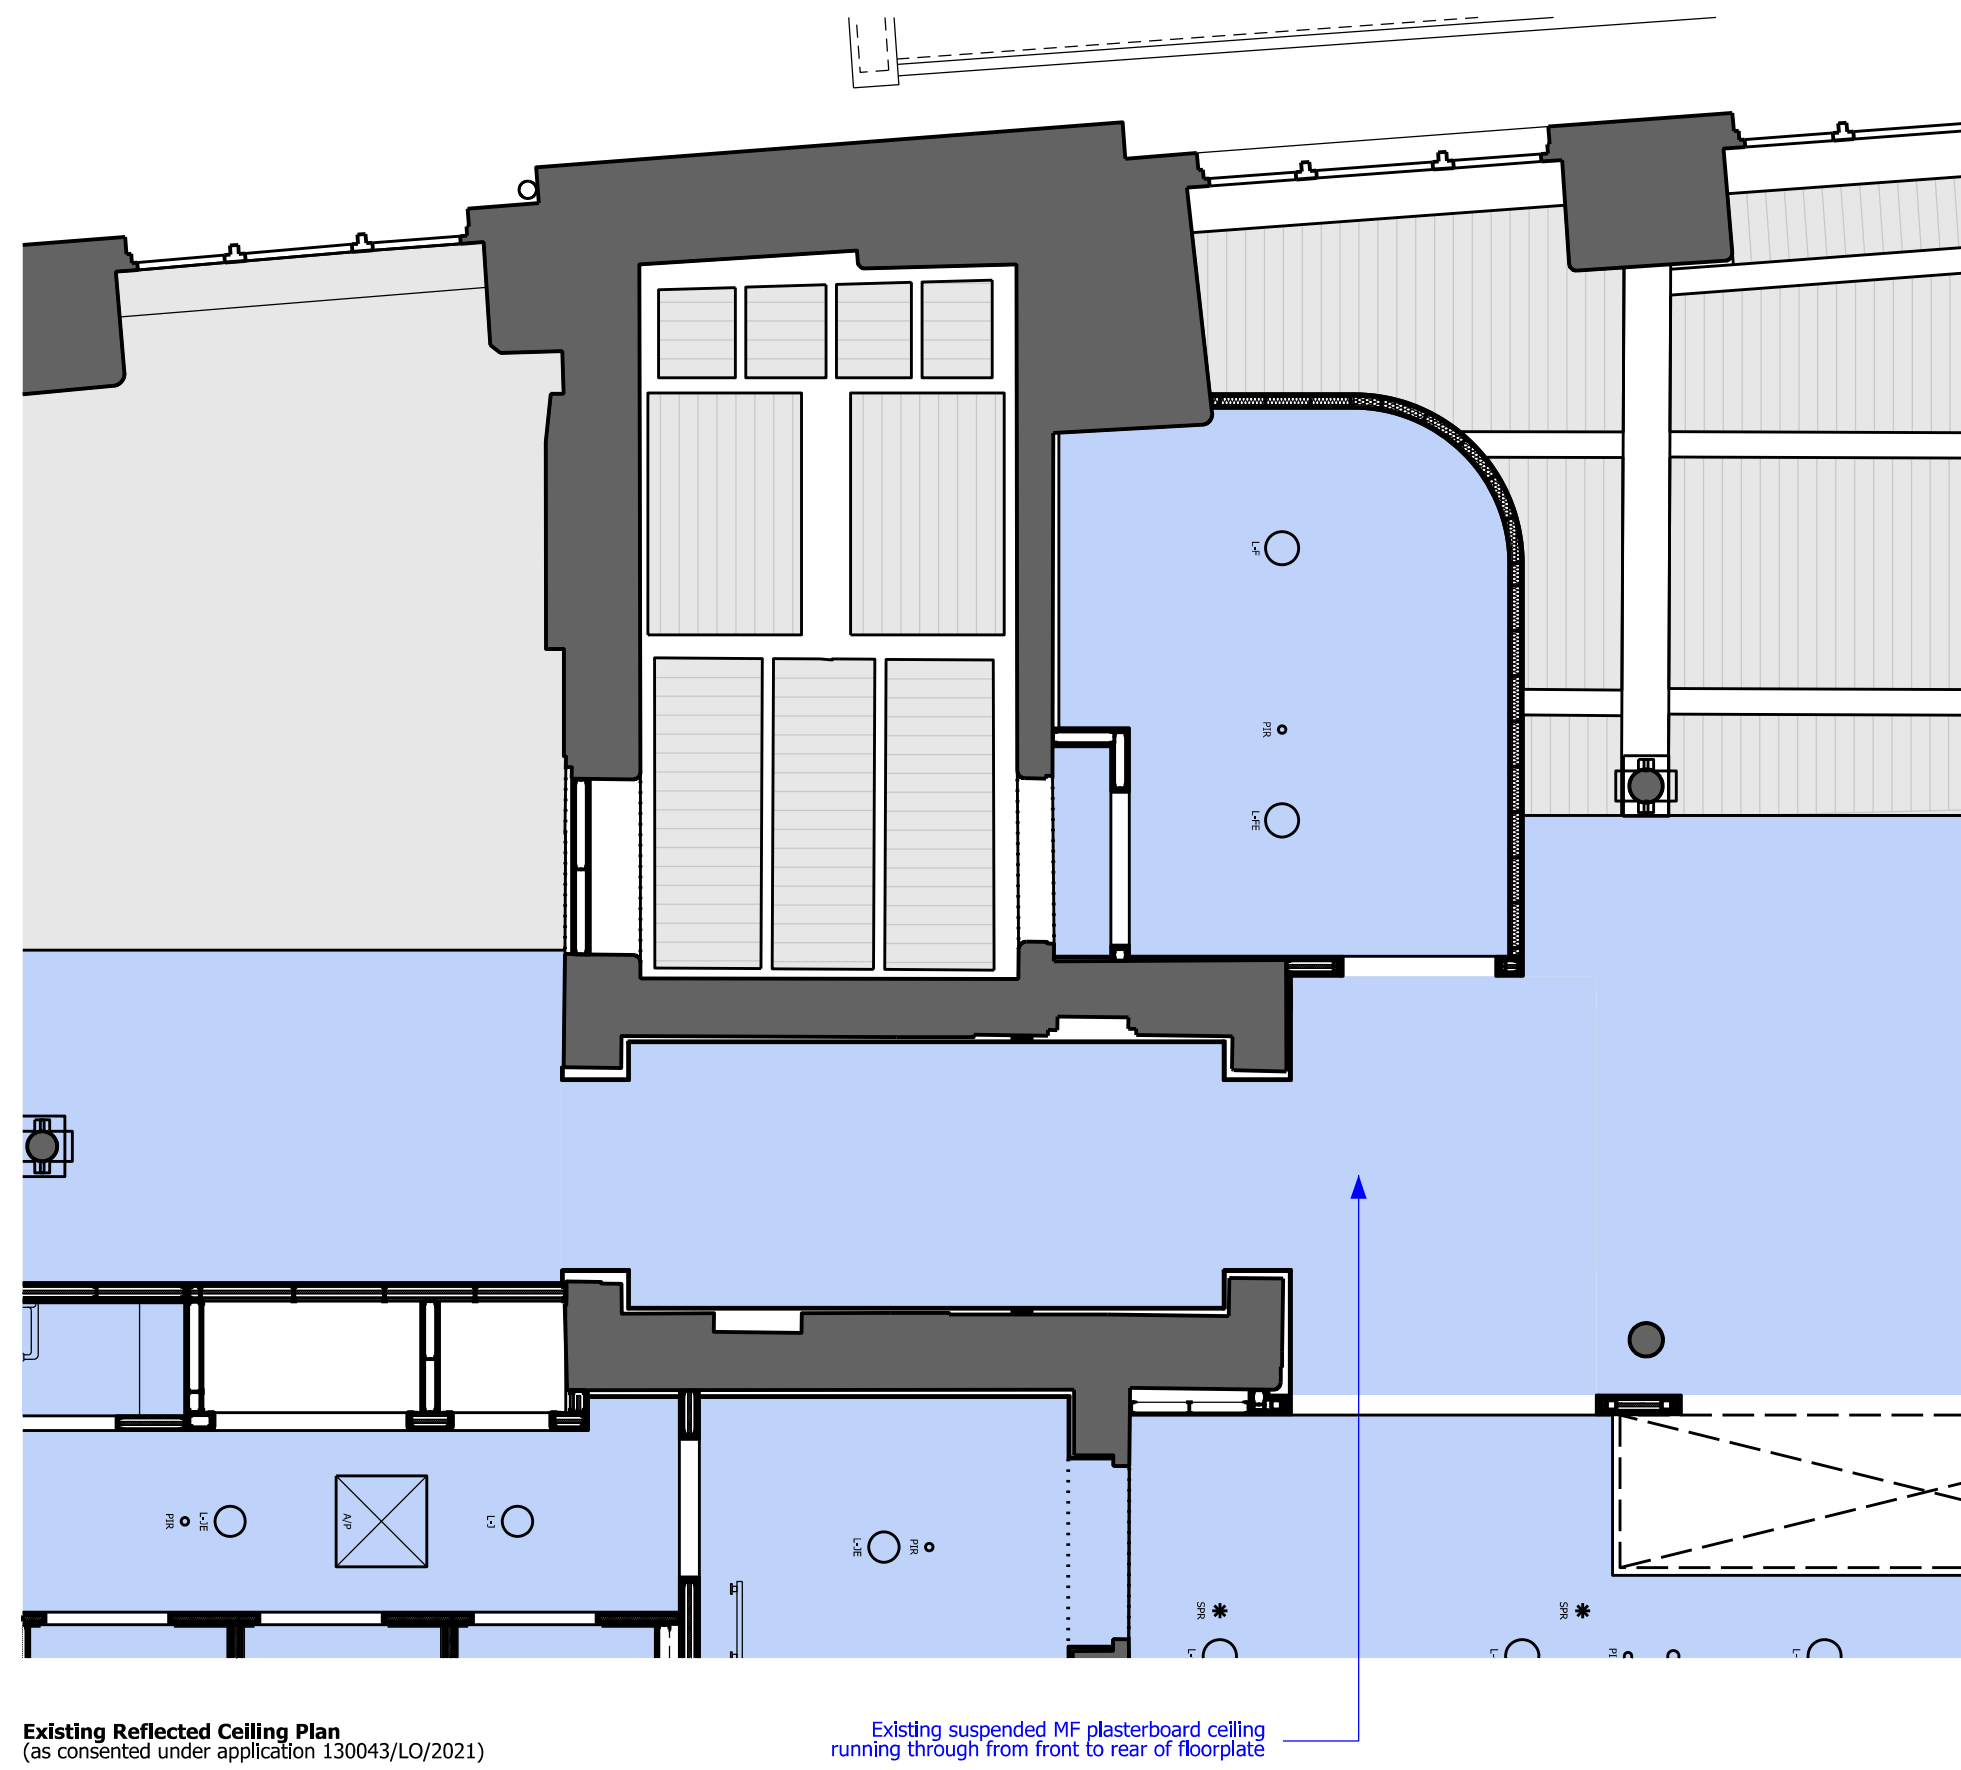


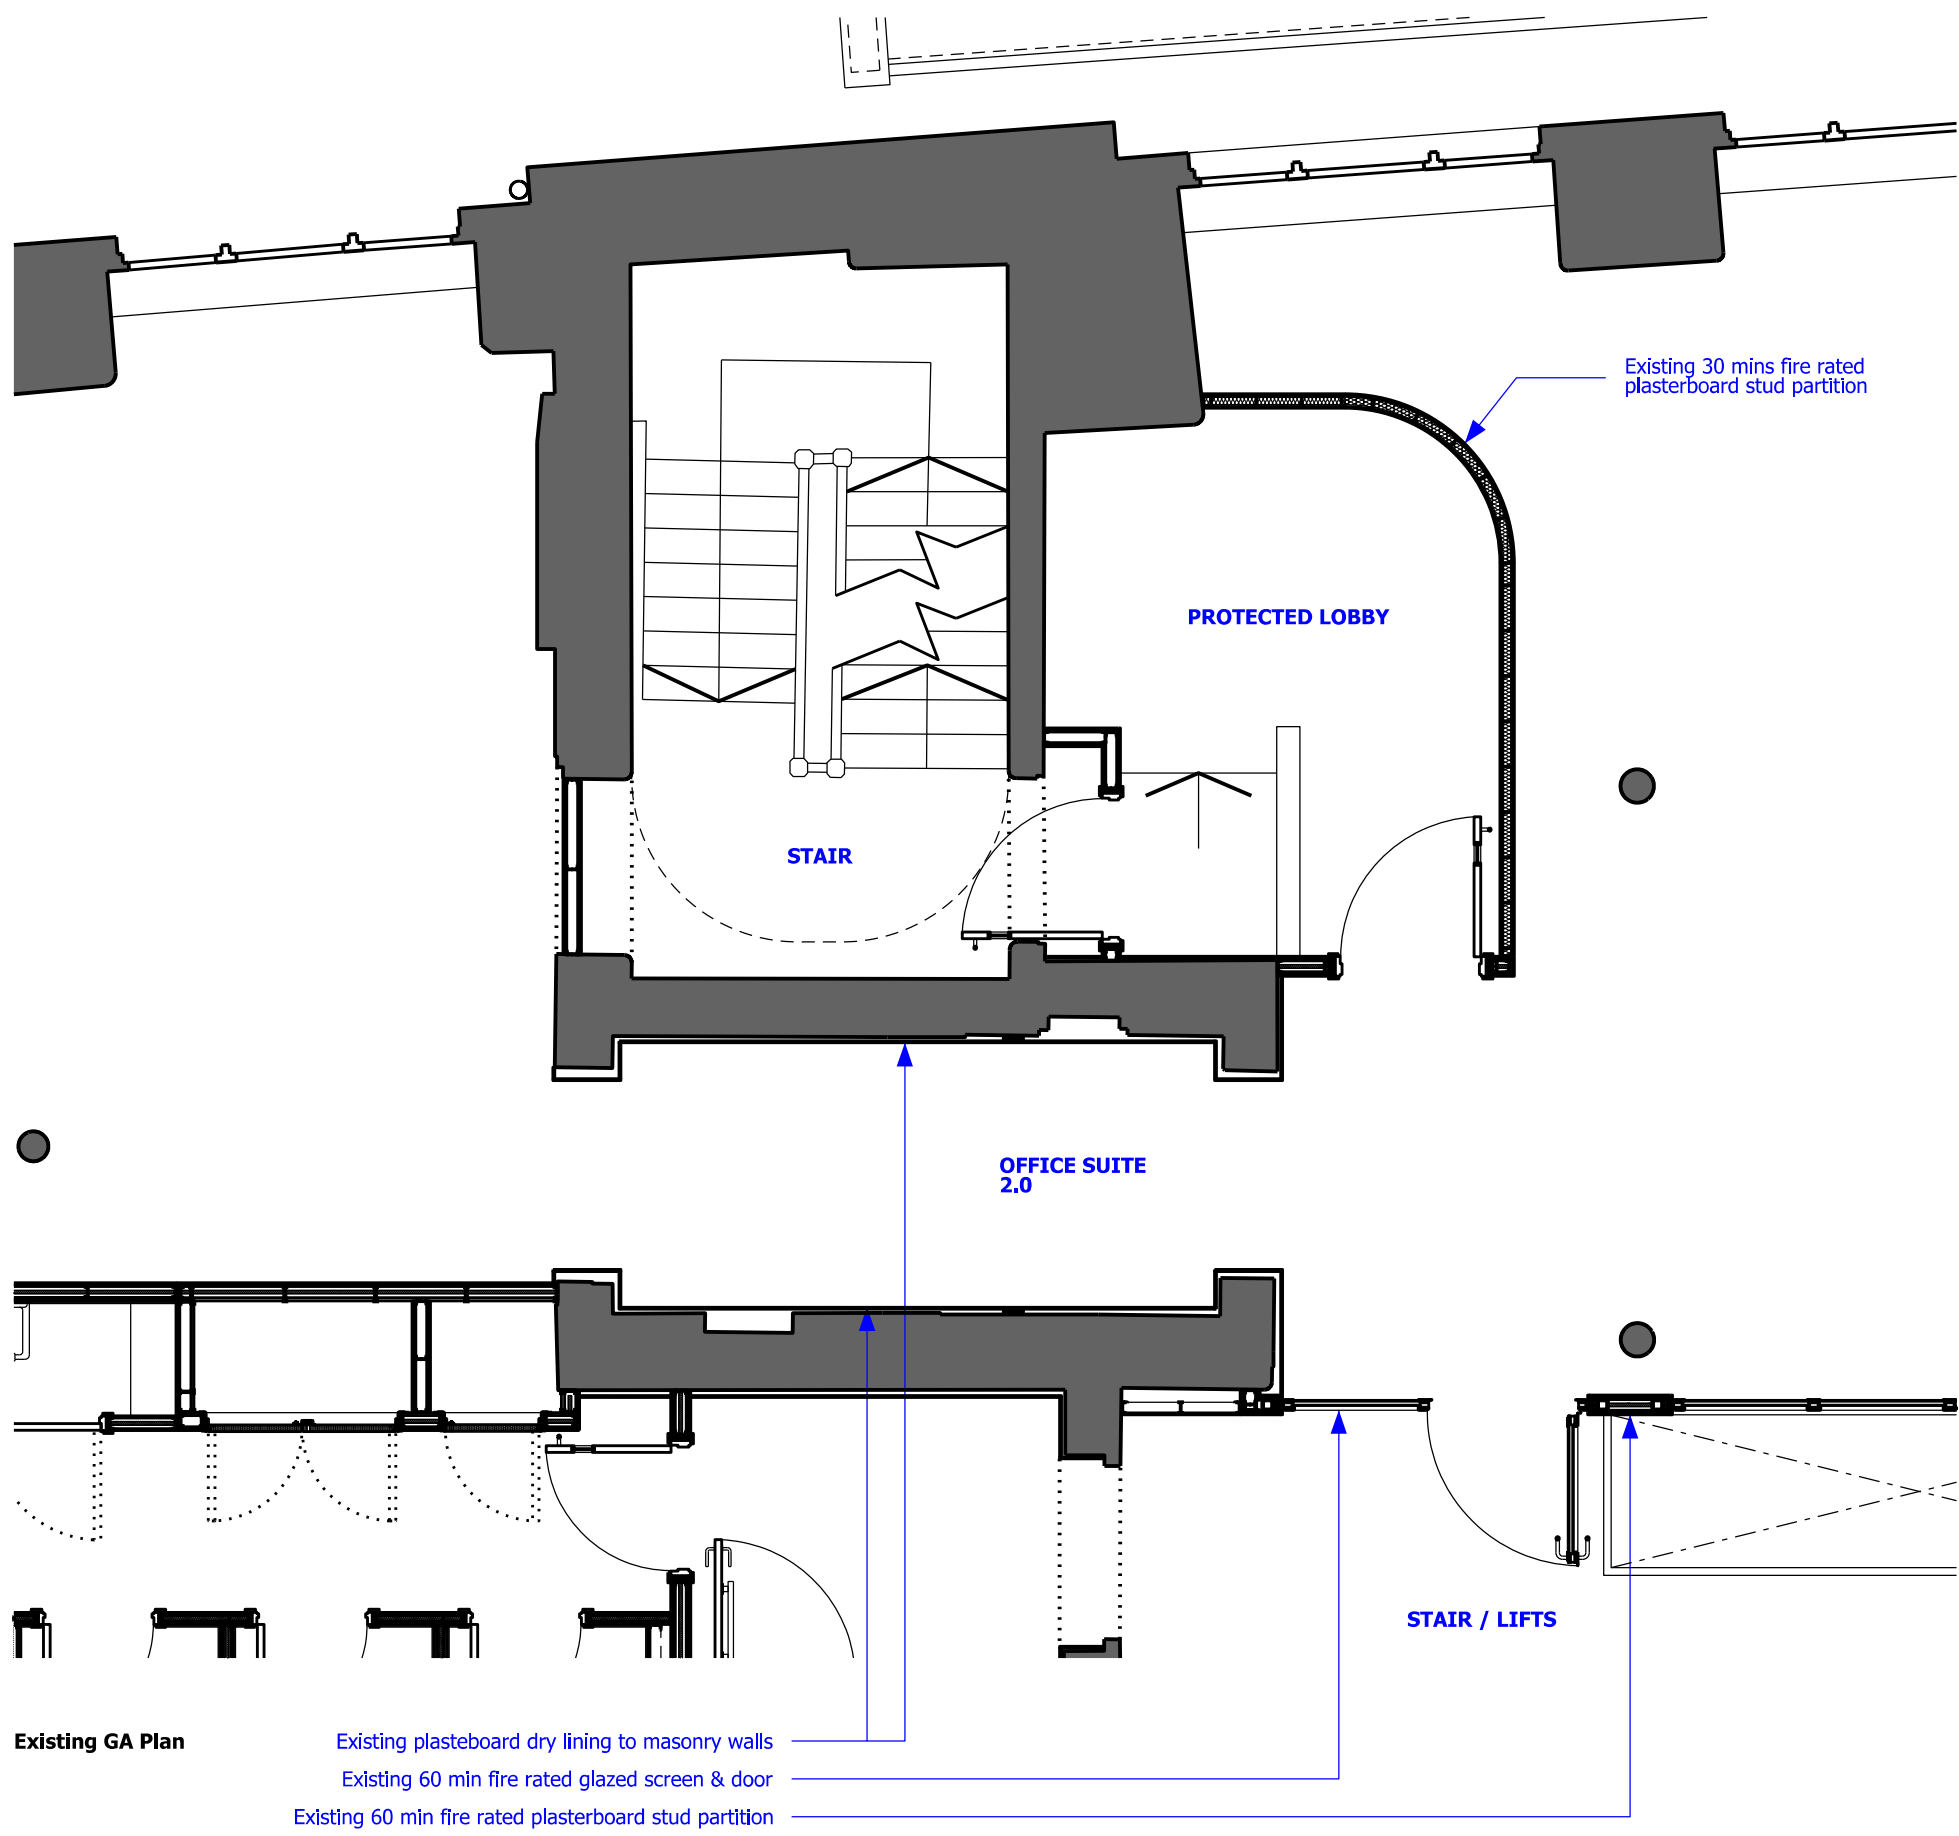

FOR LISTED BUILDING CONSENT

bridge
architects

address 14 Old Mill Street, Manchester, M4 6DZ
directors Russell Bridge RIBA ARB Victoria Hilton ARB

phone 0161 679 2828
company # 07793934

web www.bridgearchitects.com
email info@bridgearchitects.com

revision notes
rev P01 - 2024-03-04 - Issued for Listed Building Consent

project 40-46 Princess Street
client Wittington Investment Properties
job no. 0247
drawing no. ai(04)600

drawing title
drawing scale
drawing rev

Proposed sub-lobby arrangement to Eastern Building - Level 02
1:20 @ A1
March 2024
P01

bridge
architects

Do not scale from this drawing - use figured dimensions only
This design and drawing is the copyright of bridge architects ltd and
may not be reproduced in any form without prior written consent.
Issue of the drawing does not impart any real or implied copyright licence.