


REVISION	DATE	DESCRIPTION
--	JUL' 23	PLANNING ISSUE
A	DEC 23	PLANNING ISSUE

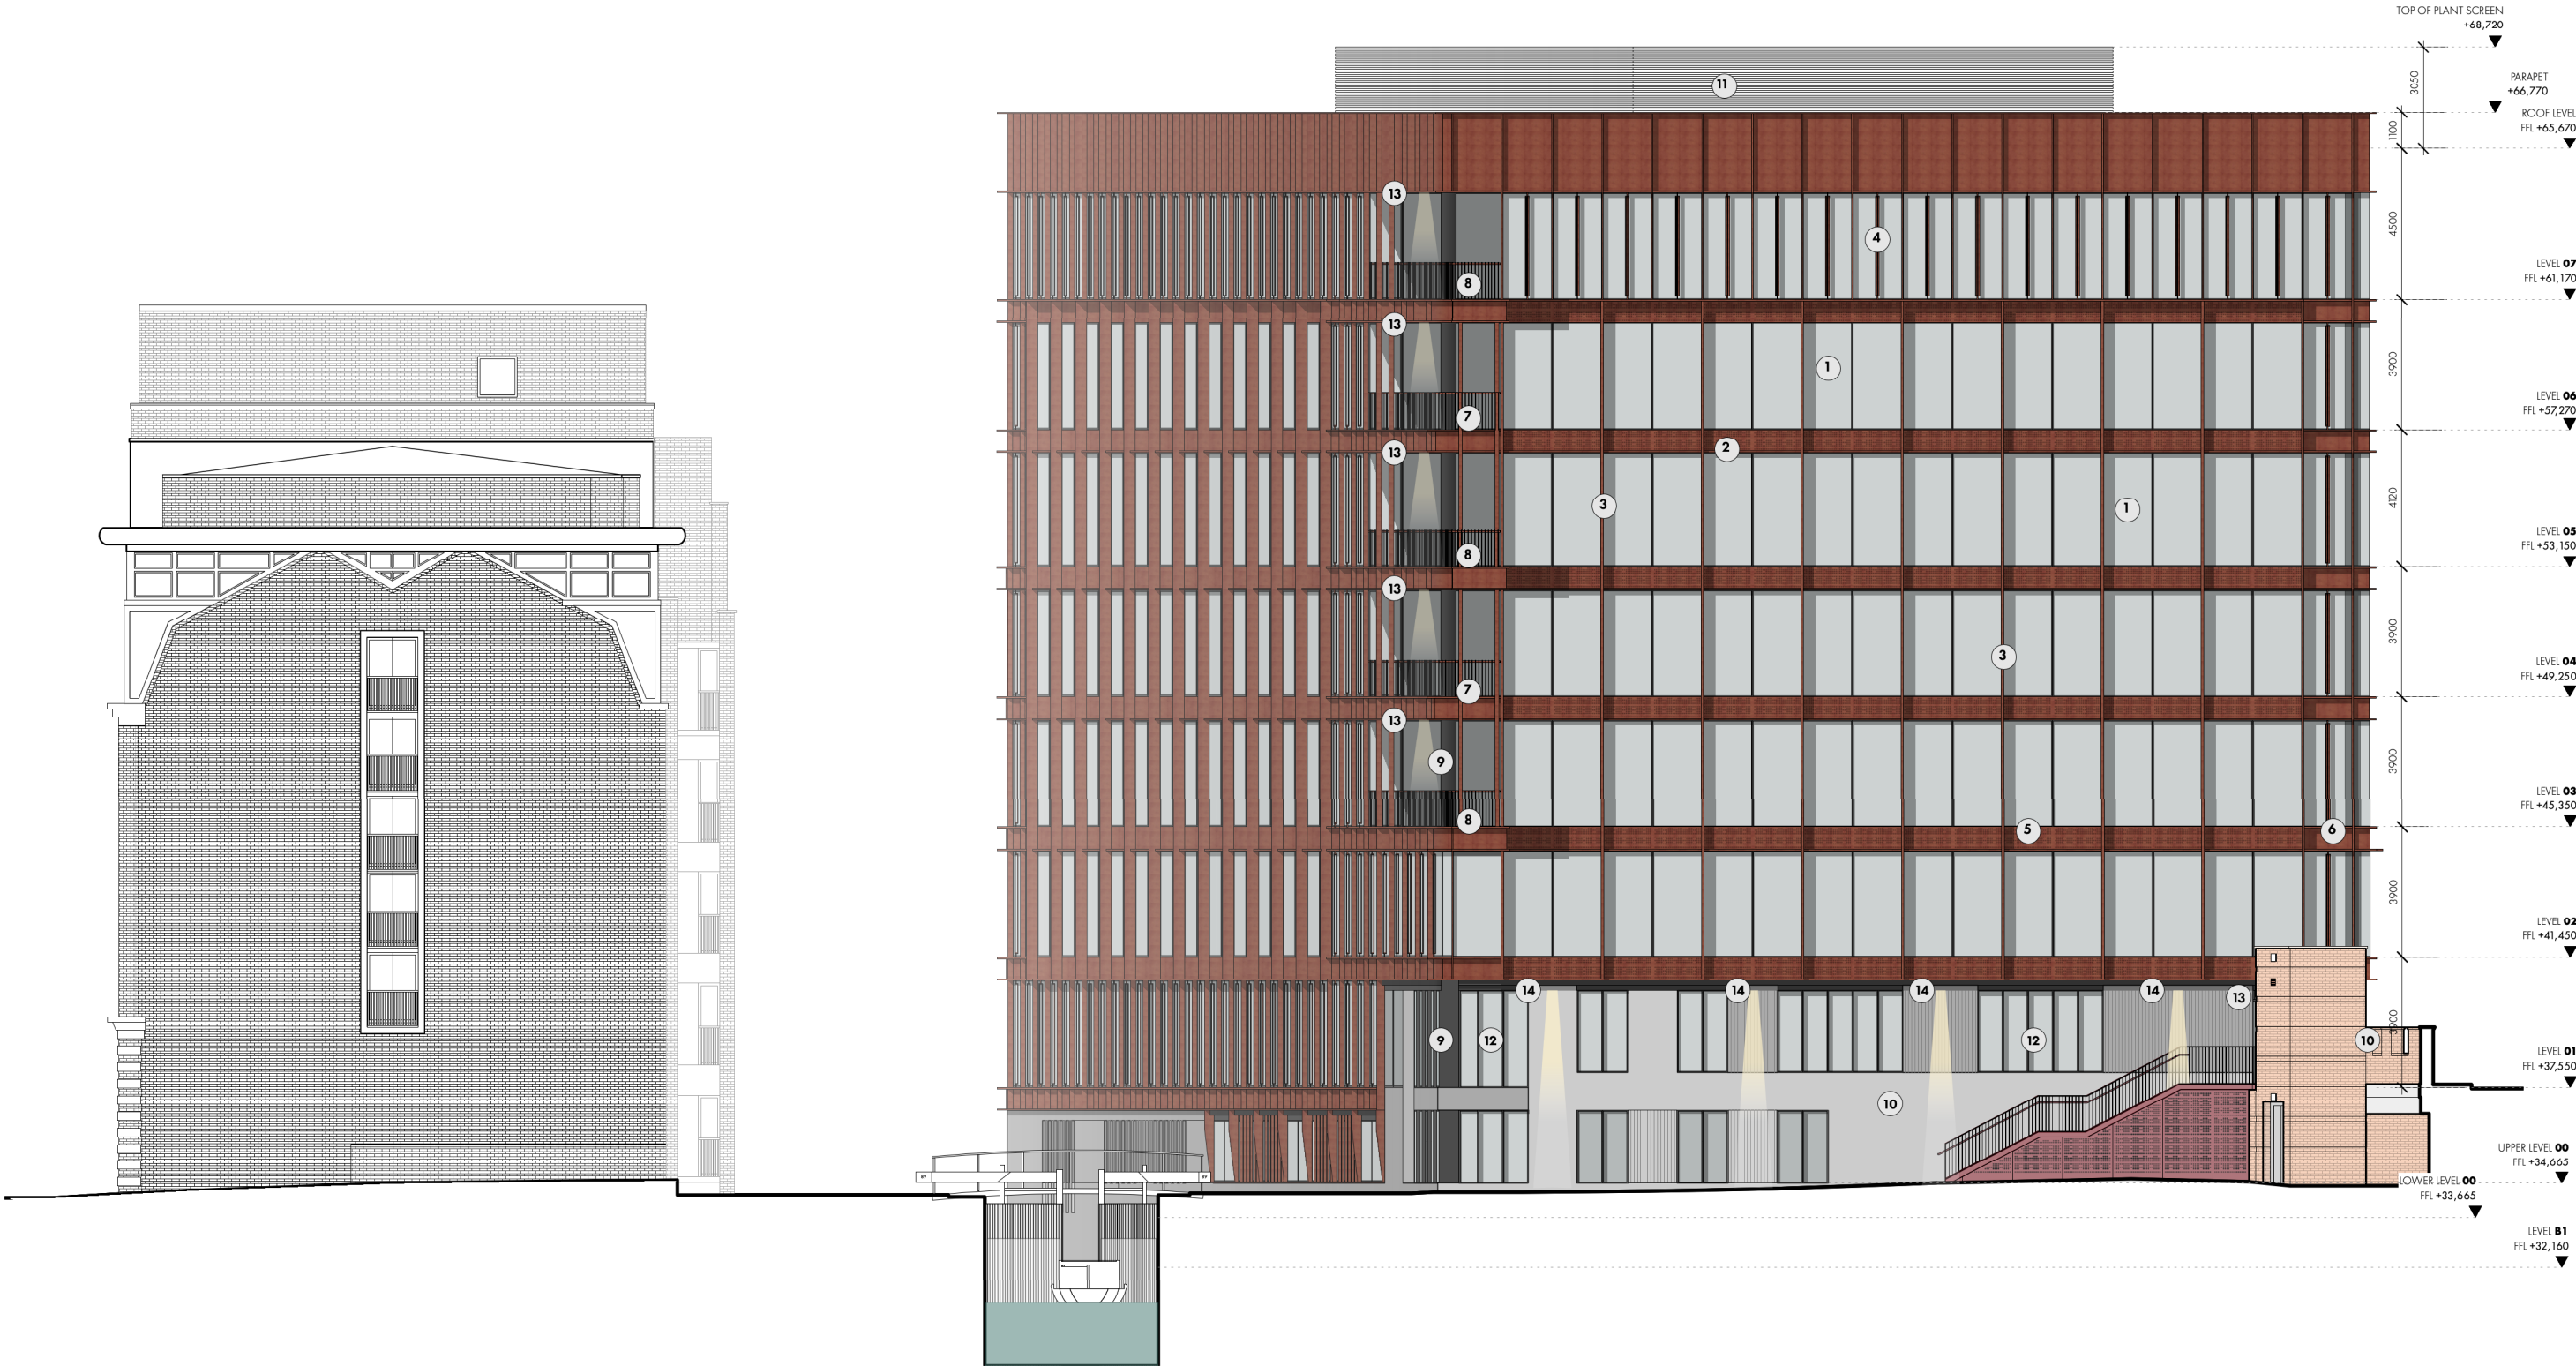

ELEVATION KEY

- 1

ALUMINIUM FRAMED GLAZING
- 2

ALUMINIUM STRING COURSE
- 3

ALUMINIUM FIN
- 4

ALUMINIUM VERTICAL
- 5

ALUMINIUM SPANDRELL PANEL WITH CIRCULAR CUT OUT MOTIF
- 6

ALUMINIUM SPANDRELL PANEL
- 7

NON PROJECTING TERRACE
- 8

PROJECTING HUNG TERRACE
- 9

COLUMN CLADDING
- 10


TEXTURED STONE CLADDING AS PART OF "TRADITIONAL" MASONRY CAVITY WALL CONSTRUCTION
- 11

LOUVRED SCREEN TO ROOF MOUNTED PLANT
- 12

ALUMINIUM FRAMED CURTAIN WALLING
- 13

SOFFIT MOUNTED EXTERNAL LIGHTING
- 14

EXTERNAL DOWNLIGHT

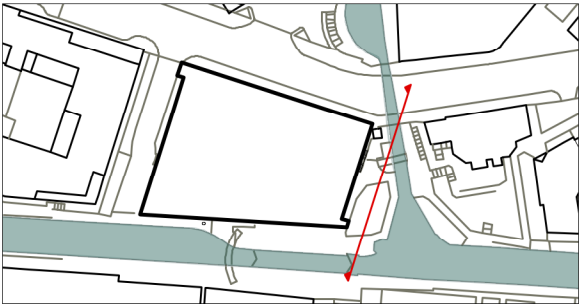

OMI Architects

31 Blackfriars Road, Salford, Manchester, M3 7AQ
+44(0)161 832 3242 / info@omiarchitects.com / www.omiarchitects.com

PROJECT	70 GREAT BRIDGEWATER STREET				
DRAWING	PROPOSED ELEVATION - EAST				
DATE	SEP' 20	DRAWN BY	KT	SCALE	1:200 @A3
JOB NO.	1420	DWG.NO.	L 1602		