



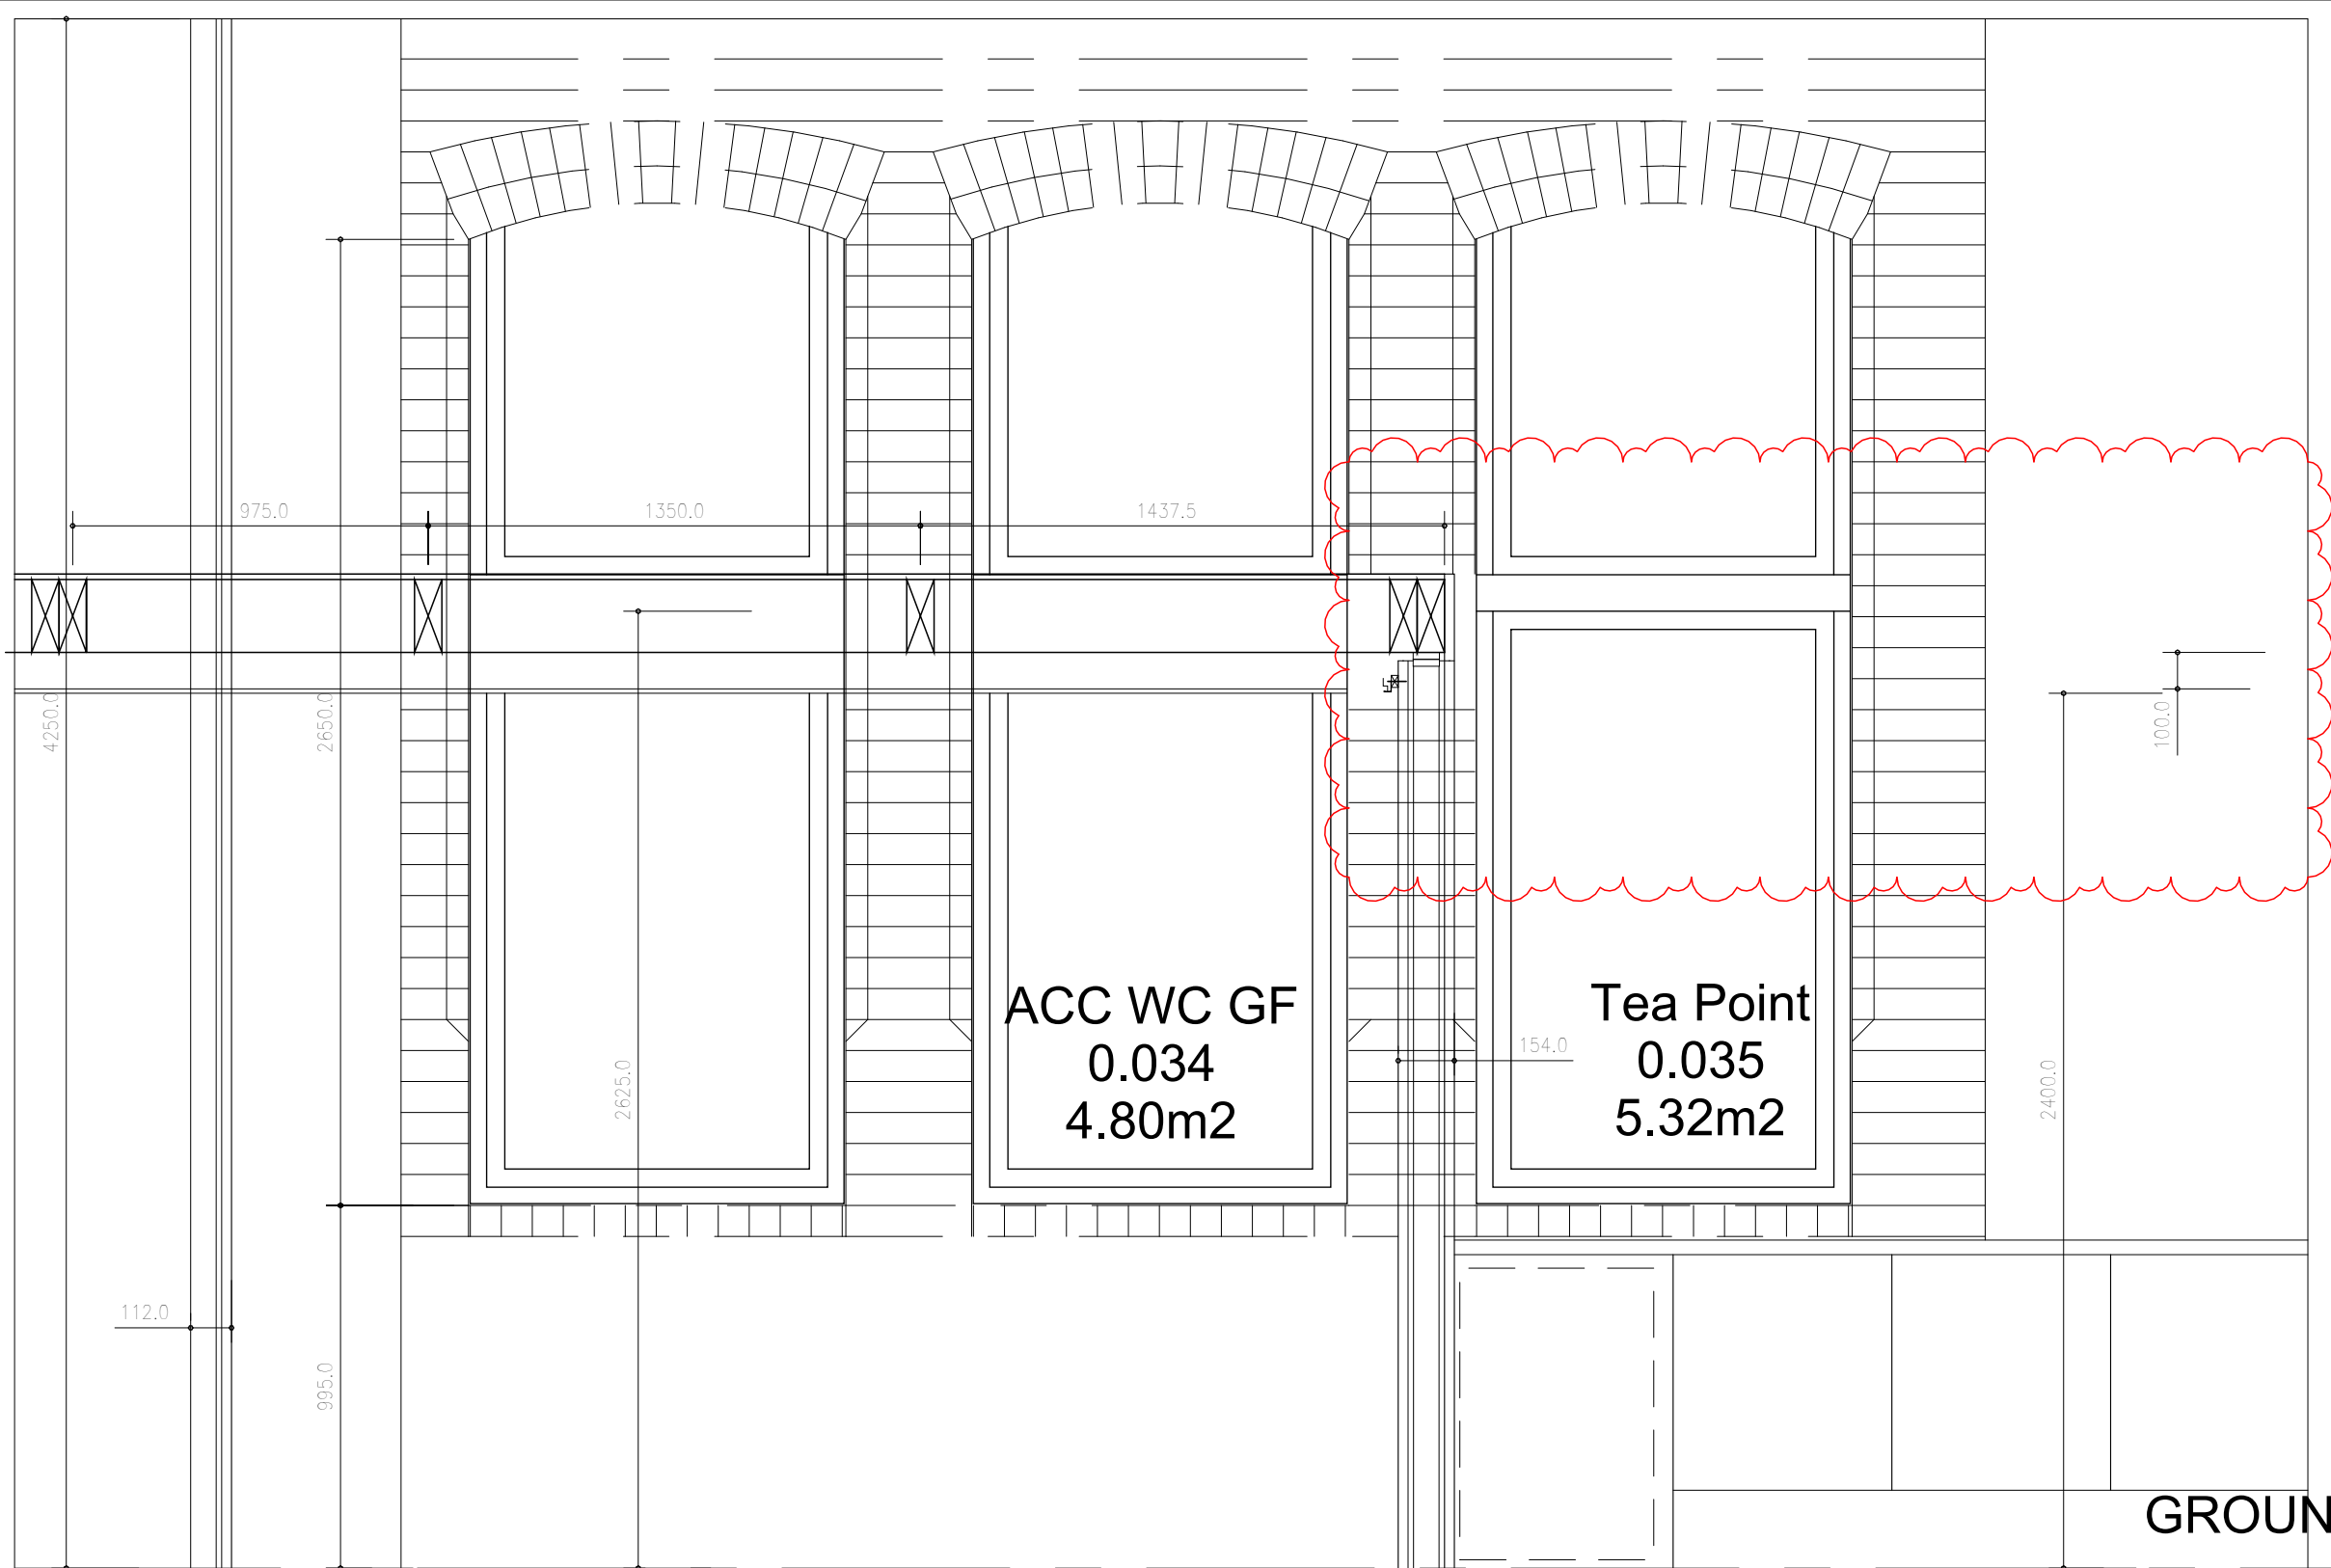


GROUND FLOOR LEVEL


EXISTING / PROPOSED ELEVATION & SECTION 1:20

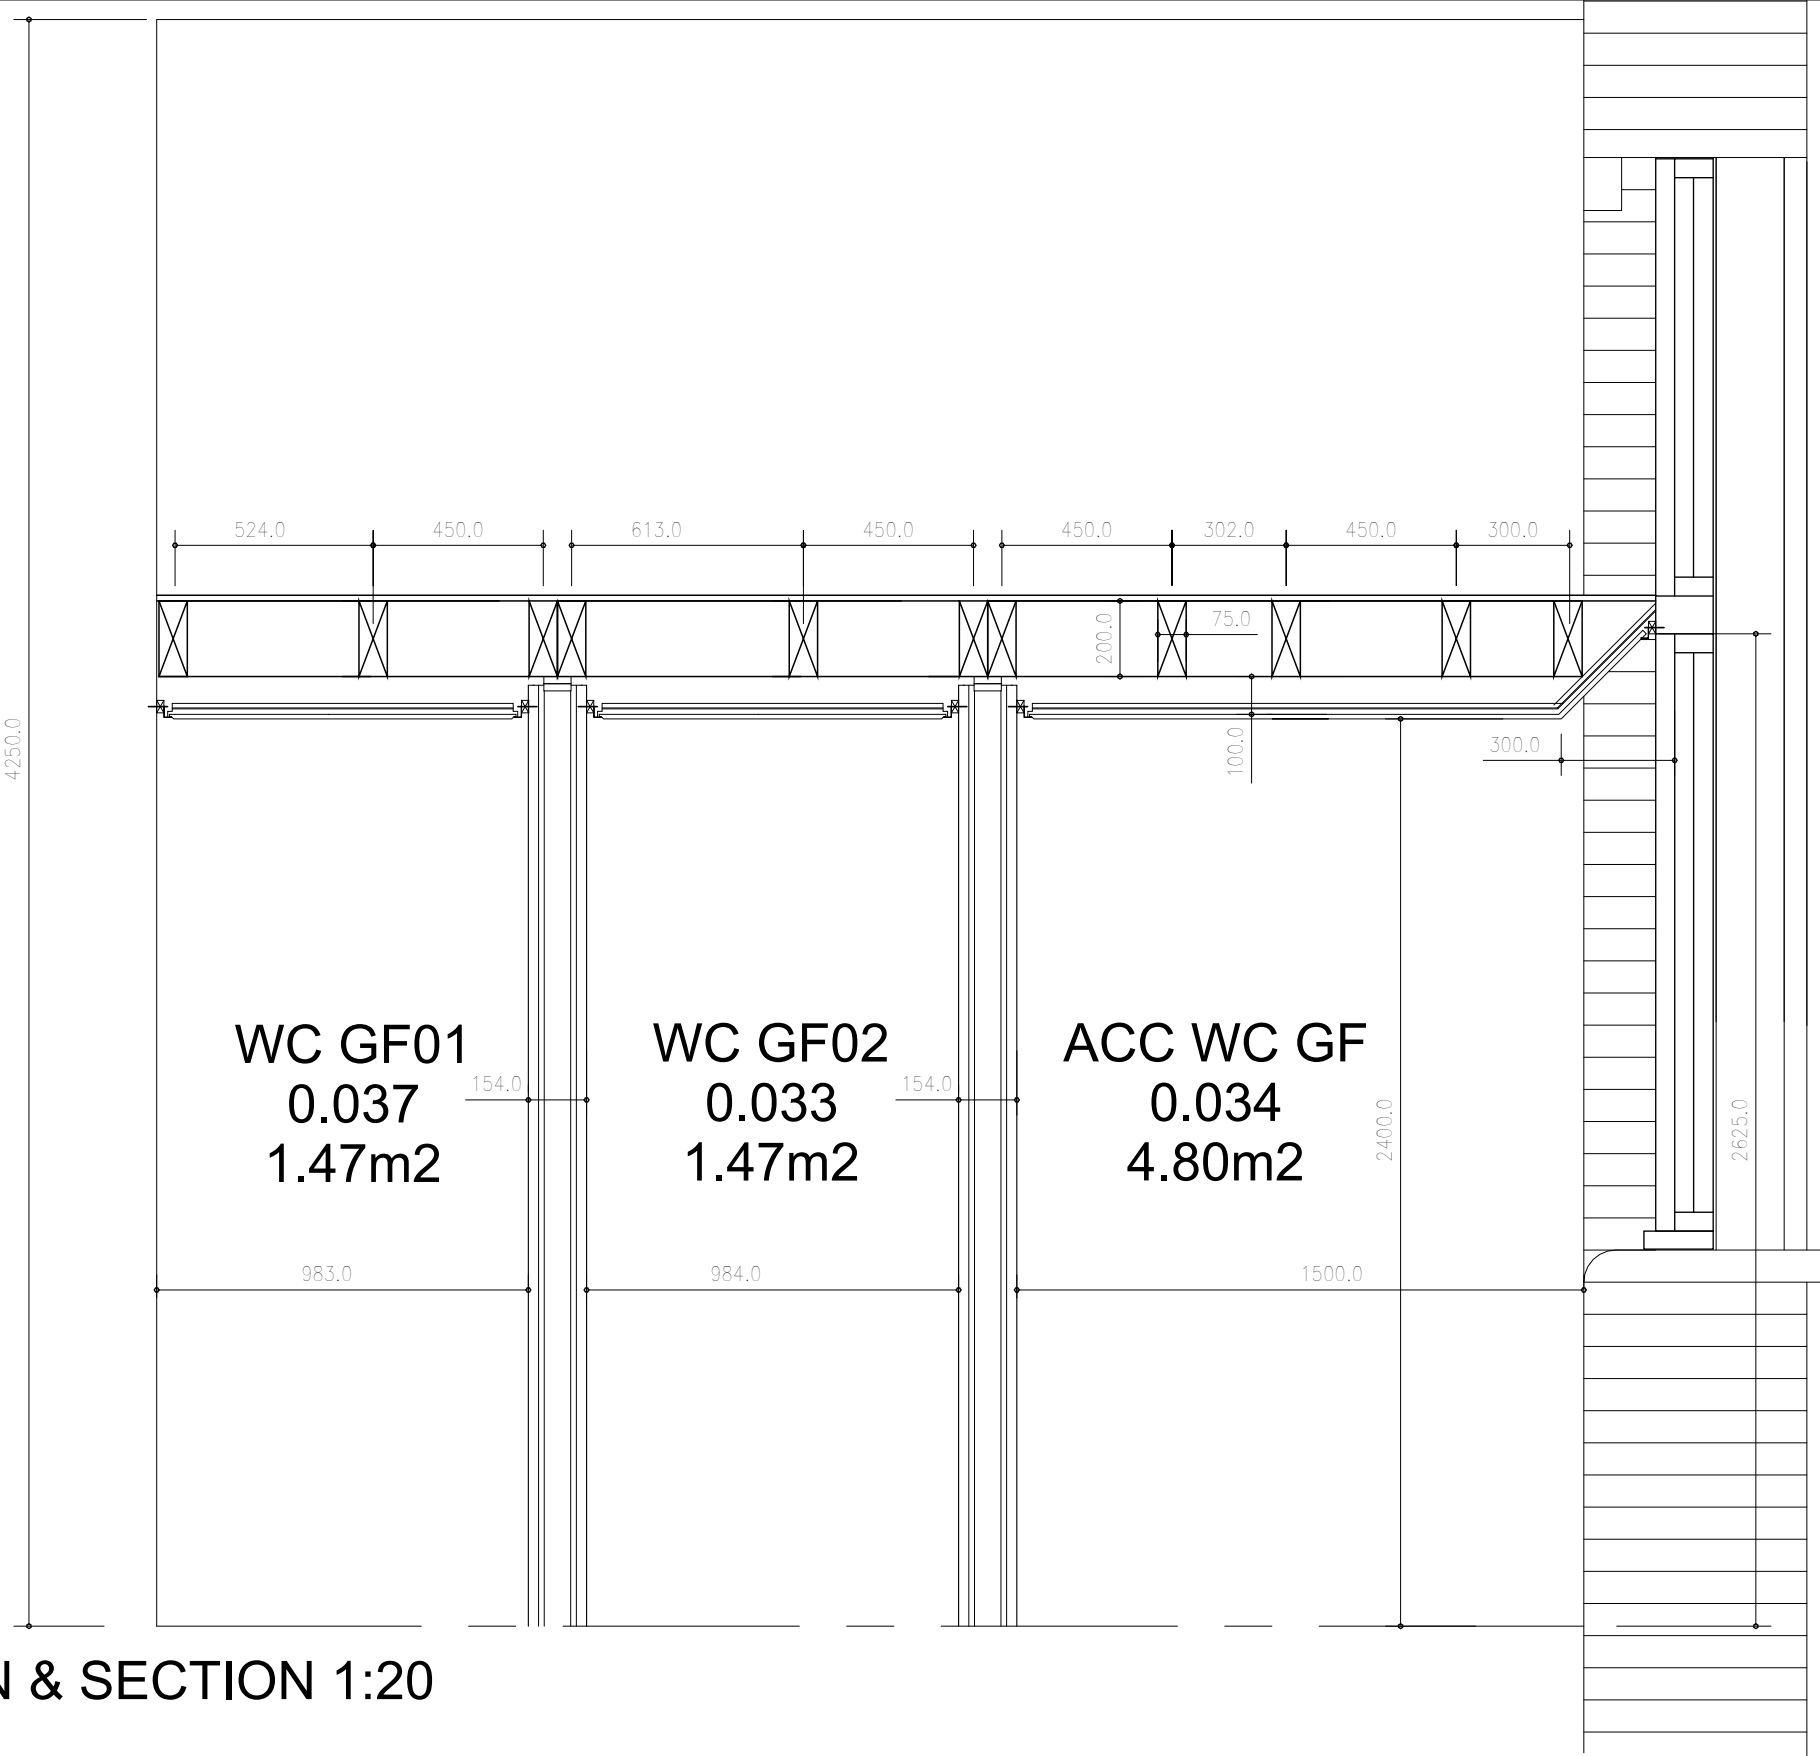


EXISTING / PROPOSED PLAN 1:20

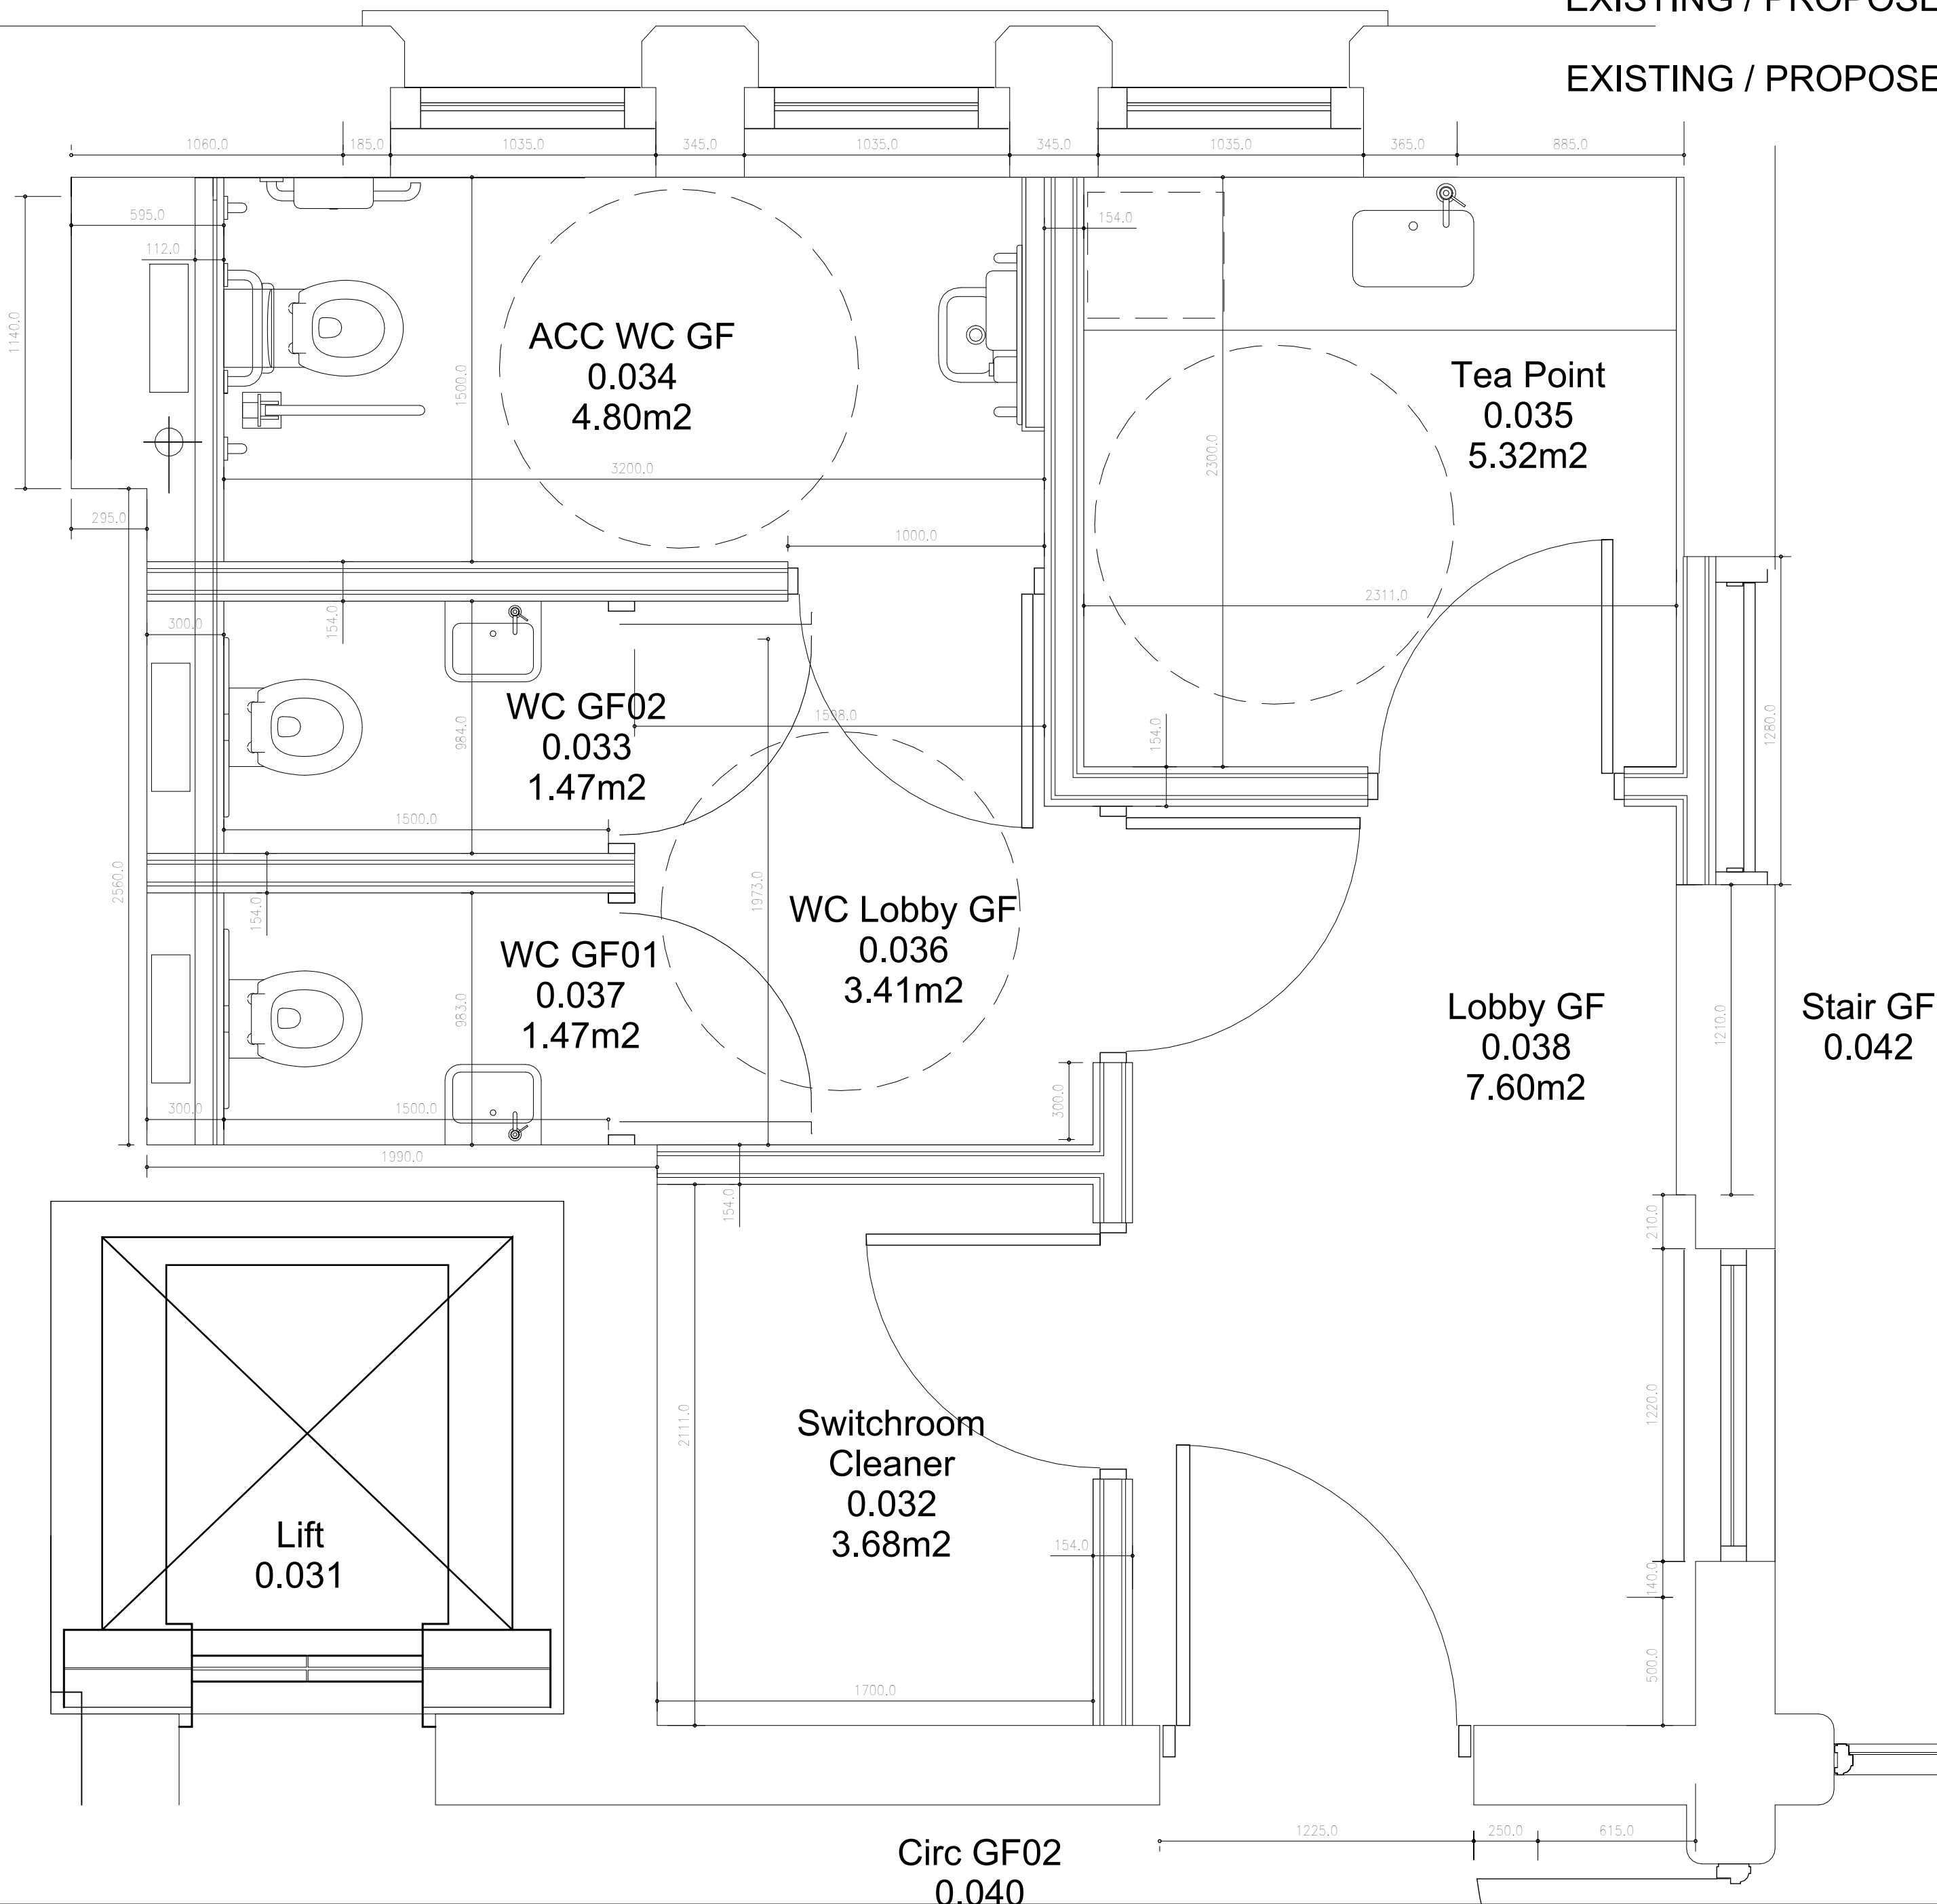

PROPOSED DETAILS 1:5

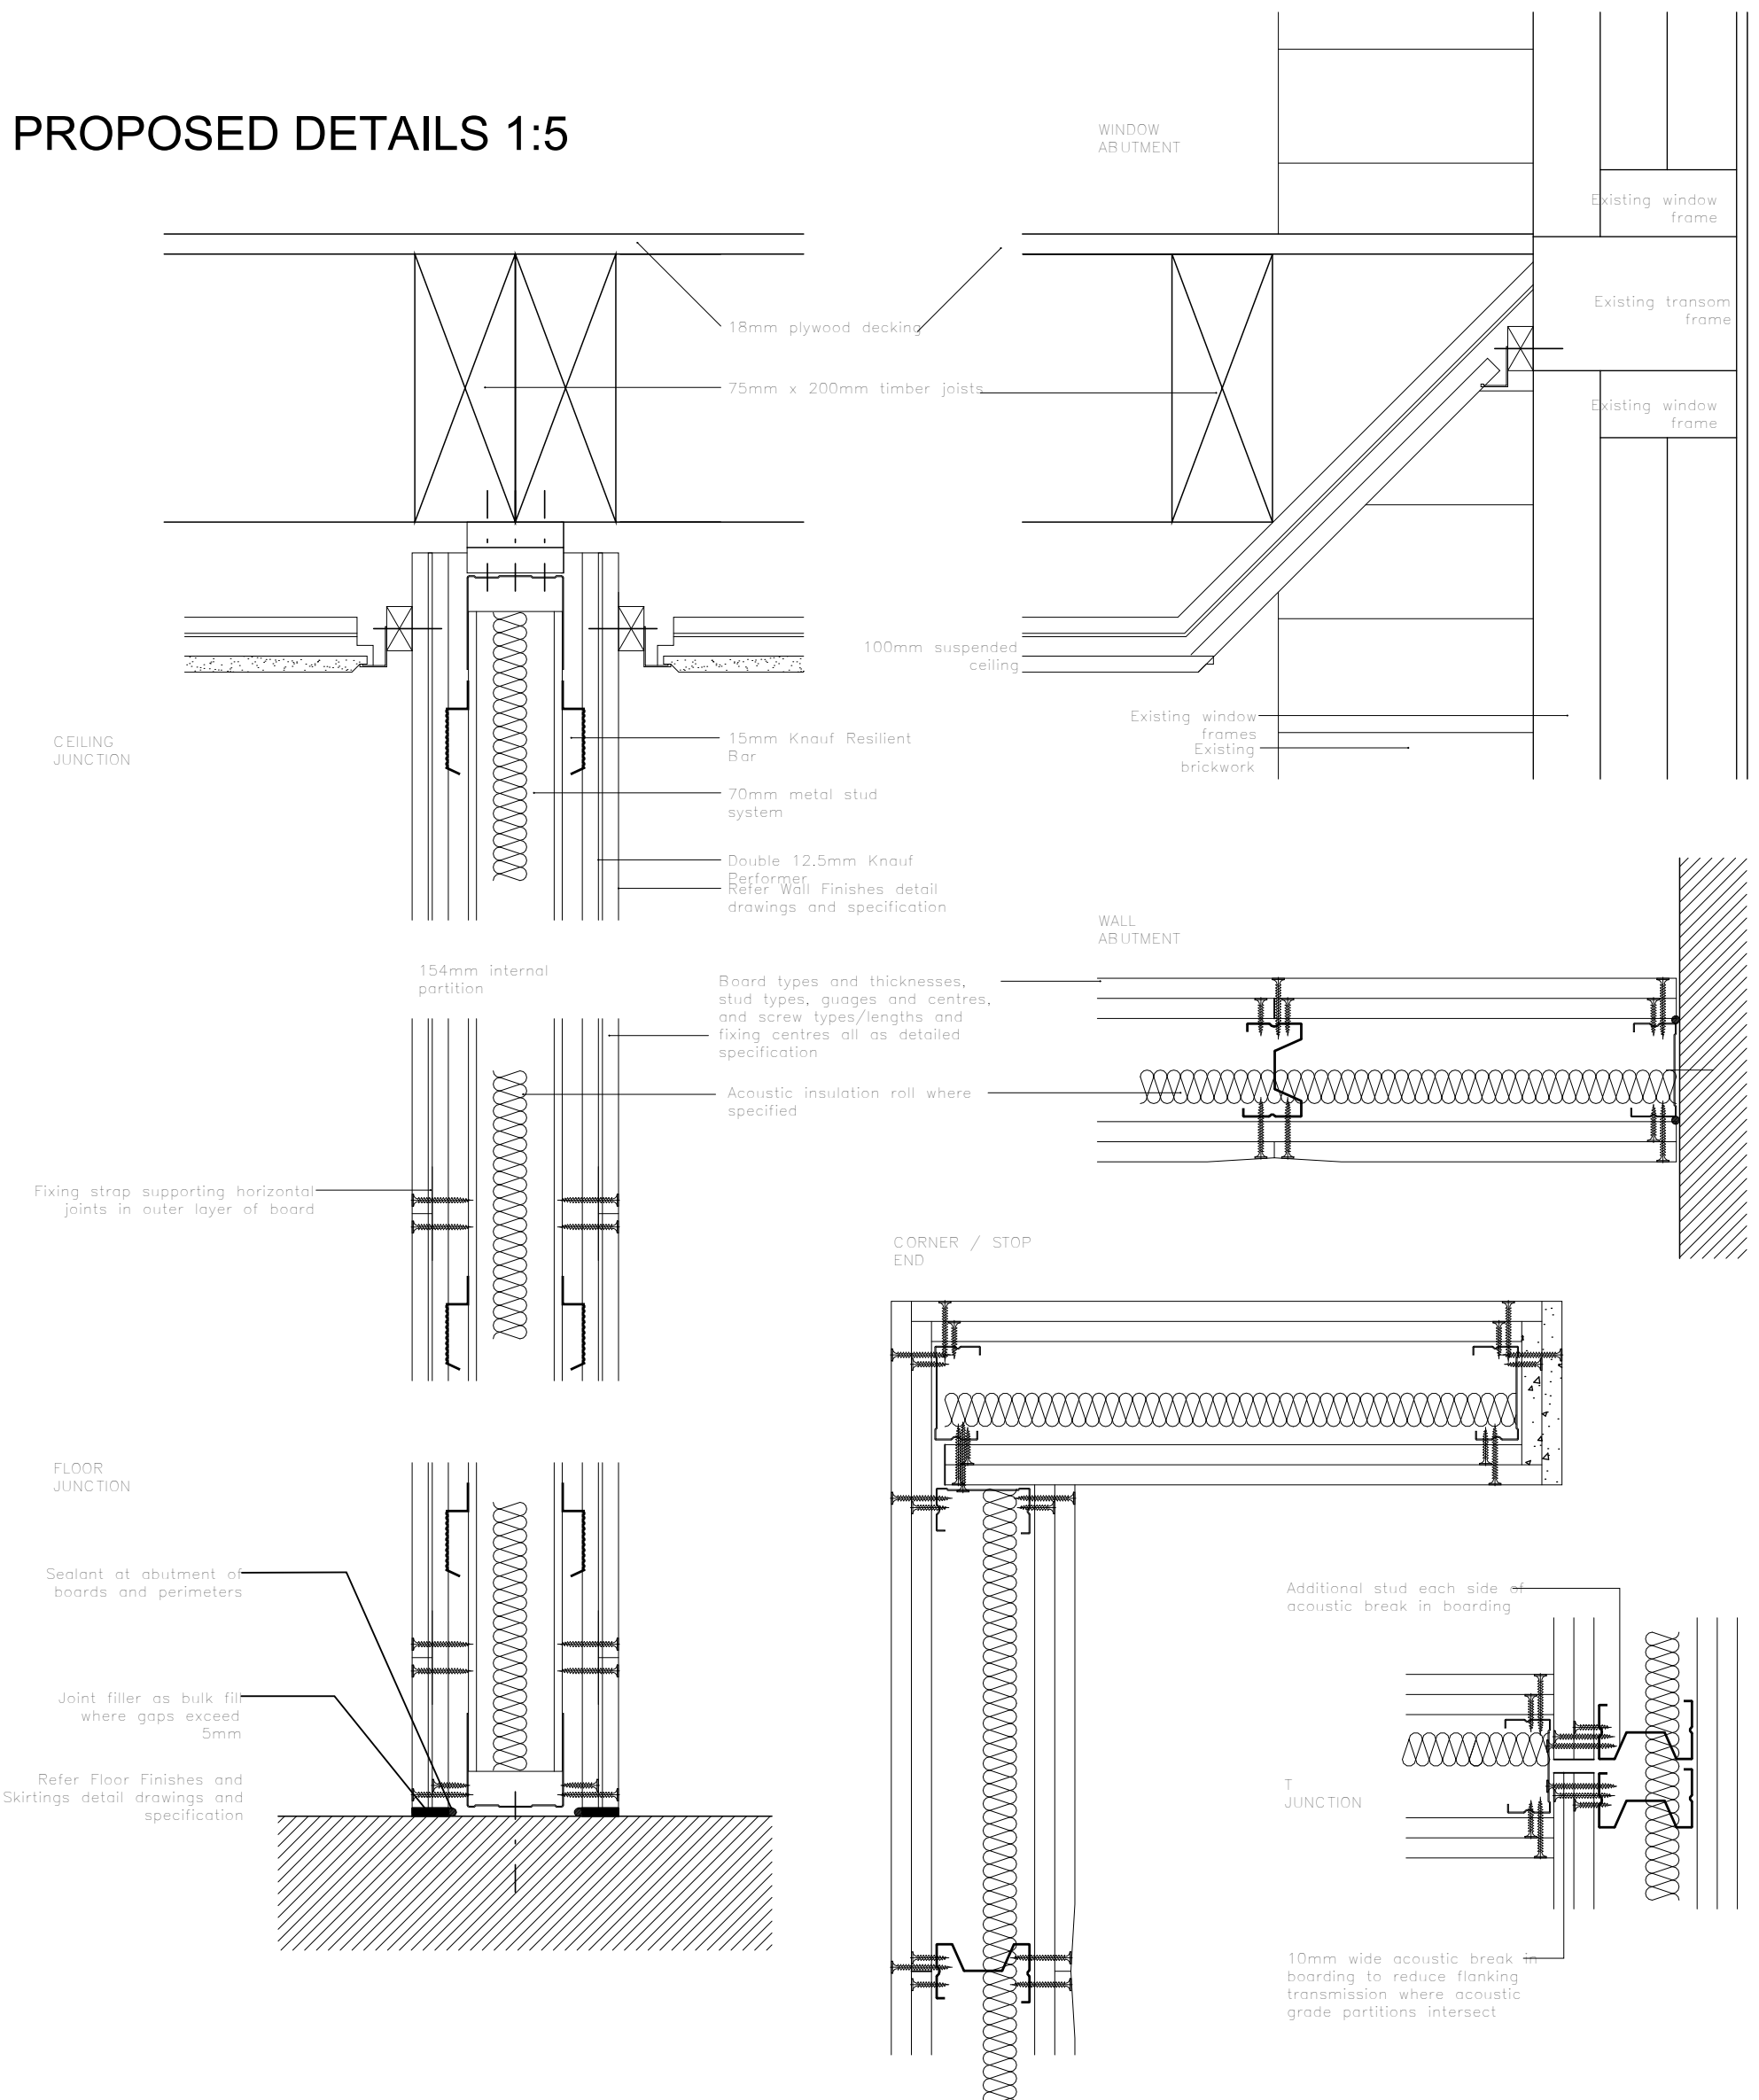

- Notes:
- This drawing is copyright.
 - Do not scale dimensions from this drawing.
 - This drawing is to be read in conjunction with all other relevant drawings.
 - All discrepancies on this drawing are to be reported to the architect.
 - Do not modify any element of this drawing.
 - Use drawing only for purpose(s) issued.
 - This drawing may contain colour.

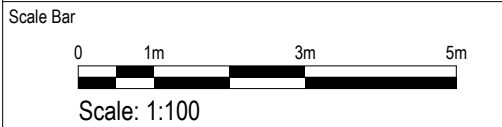

Key Plan

The following external model files are included within this drawing:

N.B - Refer to Rutherford Building Outline Specification for Sanitaryware:

Duravit Durastyle white sanitary ware:

- WCs - Duravit - Durastyle Range - Floor standing WC.
- Duravit single lever basin mixer for concealed installation- Brushed Bronze
- Duravit Shower system 1000 with thermostat- Brushed Bronze
- WTB - Duravit - Durastyle Range - Wall mounted Wash hand basin (Overflow but no tap hole)

Accessible WC - Clocsonal system

P3	2024/02/16	Drawings revised following conservation officer comments	AB	RM
P2	2023/12/01	Listed Building Consent Submission.	AB	RM
P1	2023/10/06	Stage 4 Issue for Costing	AB	RM
Rev	Date	Revision Notes	Drawn	Review



Project
Rutherford Building

Drawing Title
Sanitaryware_Detail - Level GF

Job Number 141532	Date 13/06/2023	Security Classification	Drawn By AJ
Scale@A1 1 : 20	Purpose LISTED BUILDING CONSENT	Reviewed By AB	Revision P3
Drawing Number 4410-RBUM-ARC-XX-03-DR-A-4410			