
ELEVATION B - AS PROPOSED

Note:
Contractor is to verify all dimensions and levels on site prior to site works commencement. Under no circumstances are any dimensions or levels to be scaled from this drawing number for the purpose of manufacturing components. Contractor to report any discrepancies to the Designer.

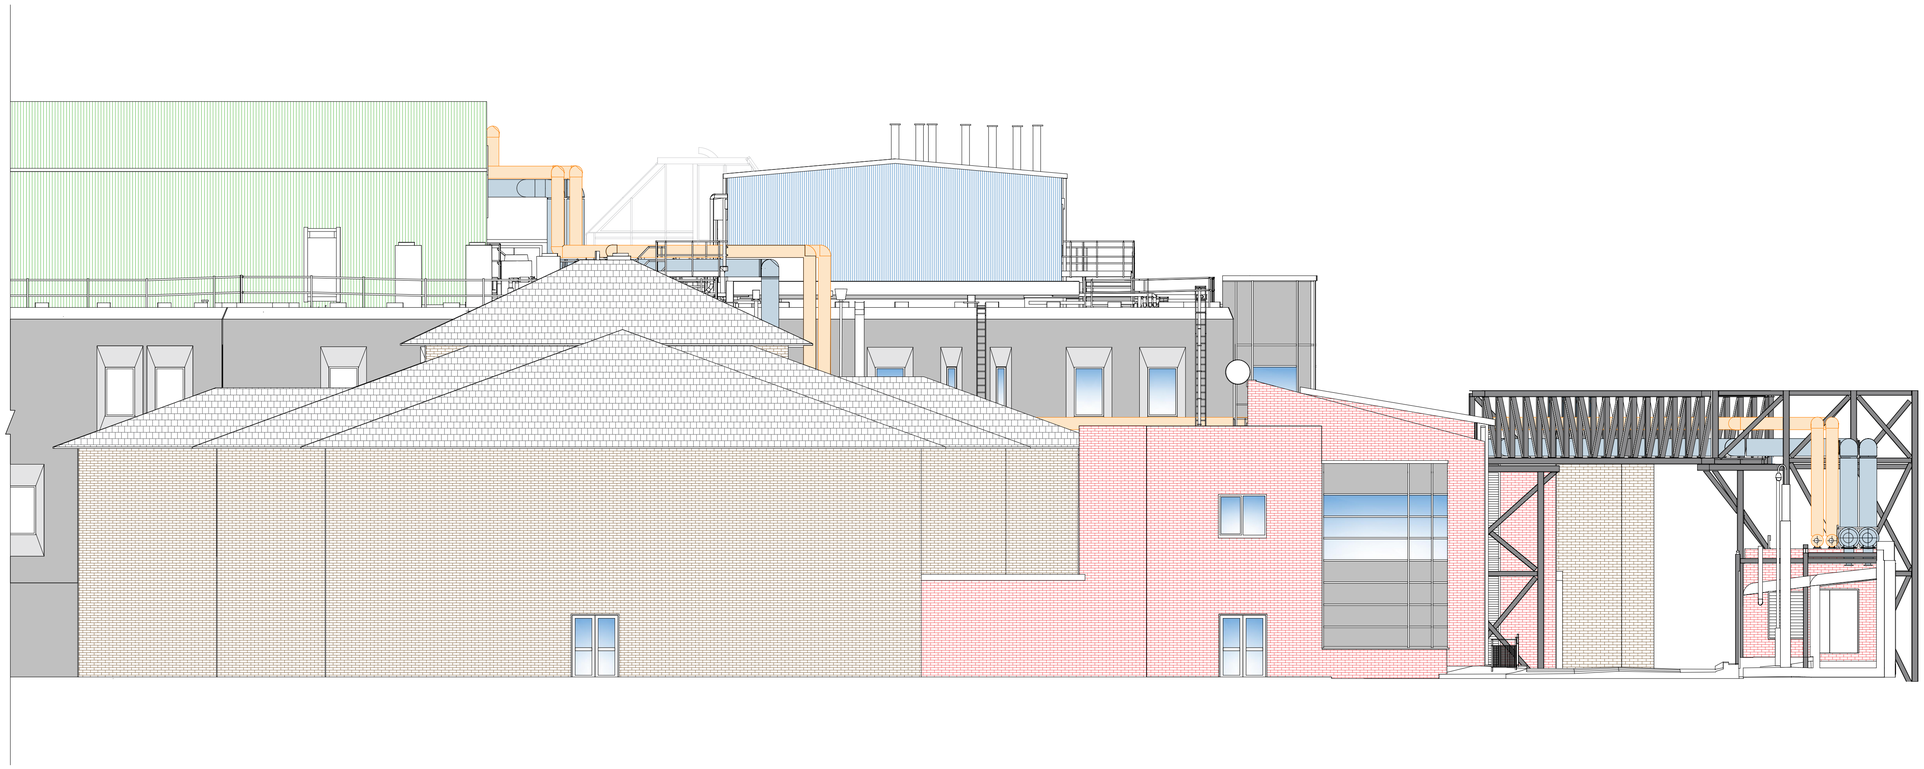

REVISION	DESCRIPTION	DATE
--	TENDER	JUNE 24

SCALE		SIGNATURE	DATE
1:100	DRAWN	MP	JUNE 24
ORIGINAL SIZE A1	CHECKED	MB	JUNE 24
	APPROVED	MB	JUNE 24

This drawing is copyright and may not be reproduced or made use of unless expressly agreed by M Bradbury Consulting Ltd

CLIENT

CM Oxendale Ltd
Unit 5 Dorlan Court
Alan Ramsbottom Way
Great Harwood
Blackburn
BB6 7UR

PROJECT

Manchester Royal Infirmary, Oxford Road, Manchester, M13 9WL
Steamline Replacement Scheme

Bradbury CONSULTING CHARTERED SURVEYORS
59 Wilmslow Road, Handforth, Cheshire, SK9 3EN
WEB: www.bradbury-consulting.co.uk TEL: 01625 522 209

TITLE

ELEVATION C - AS PROPOSED

JOB NUMBER

2022.096

DRAWING NUMBER

2022.096.PL07

NOTE:
NEW STEAM LINE SHOWN IN BLUE FOR CLARITY - ACTUAL FINISH WILL BE A GREY CLADDED FINISH
NEW CONDENSATE LINE SHOWN IN ORANGE FOR CLARITY - ACTUAL FINISH WILL BE A GREY CLADDED FINISH