




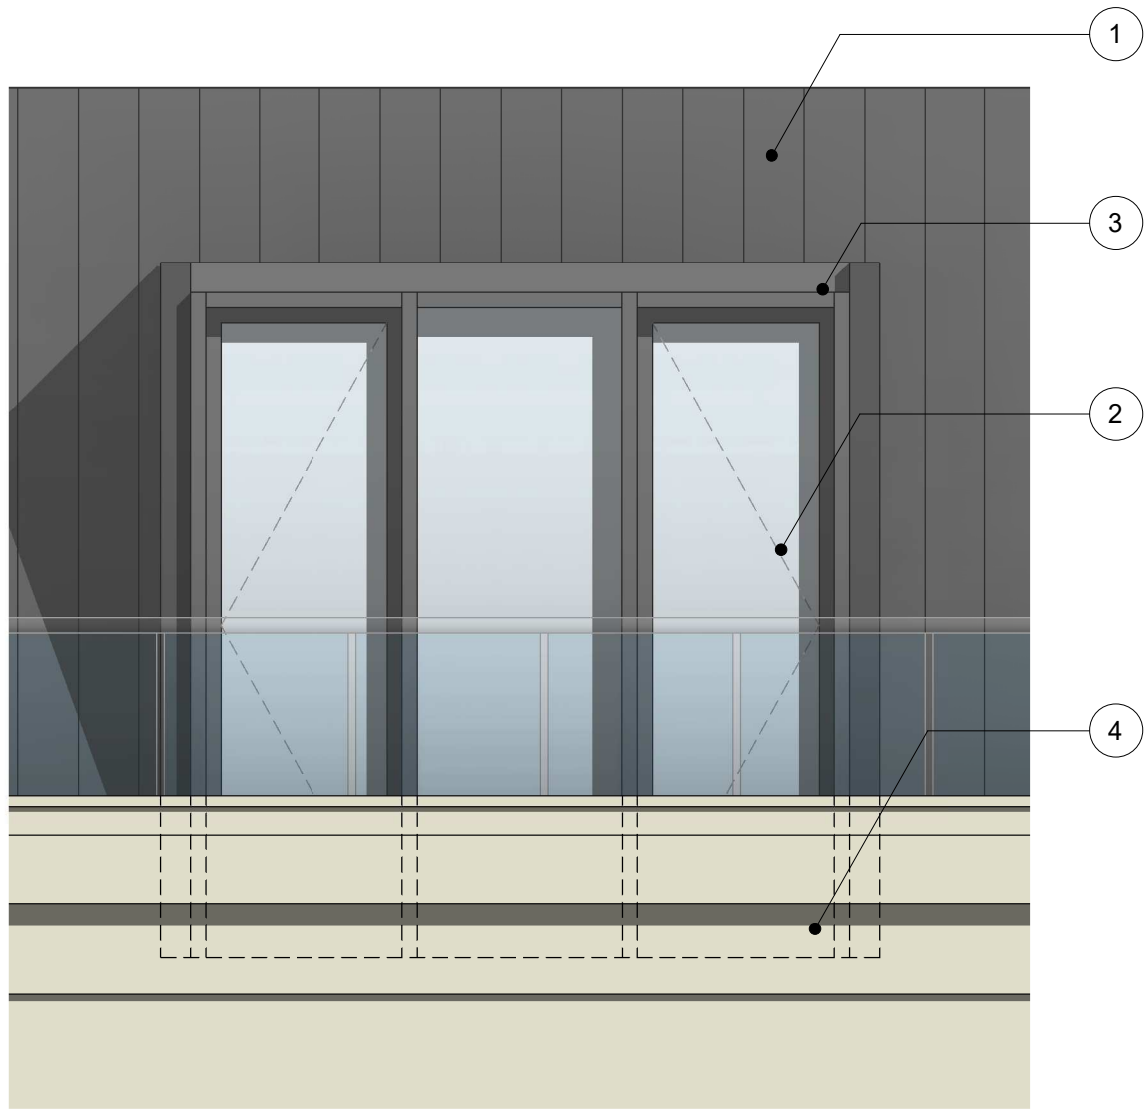

1.1.Window - 86 - Level 4 - Elevation
1 : 25

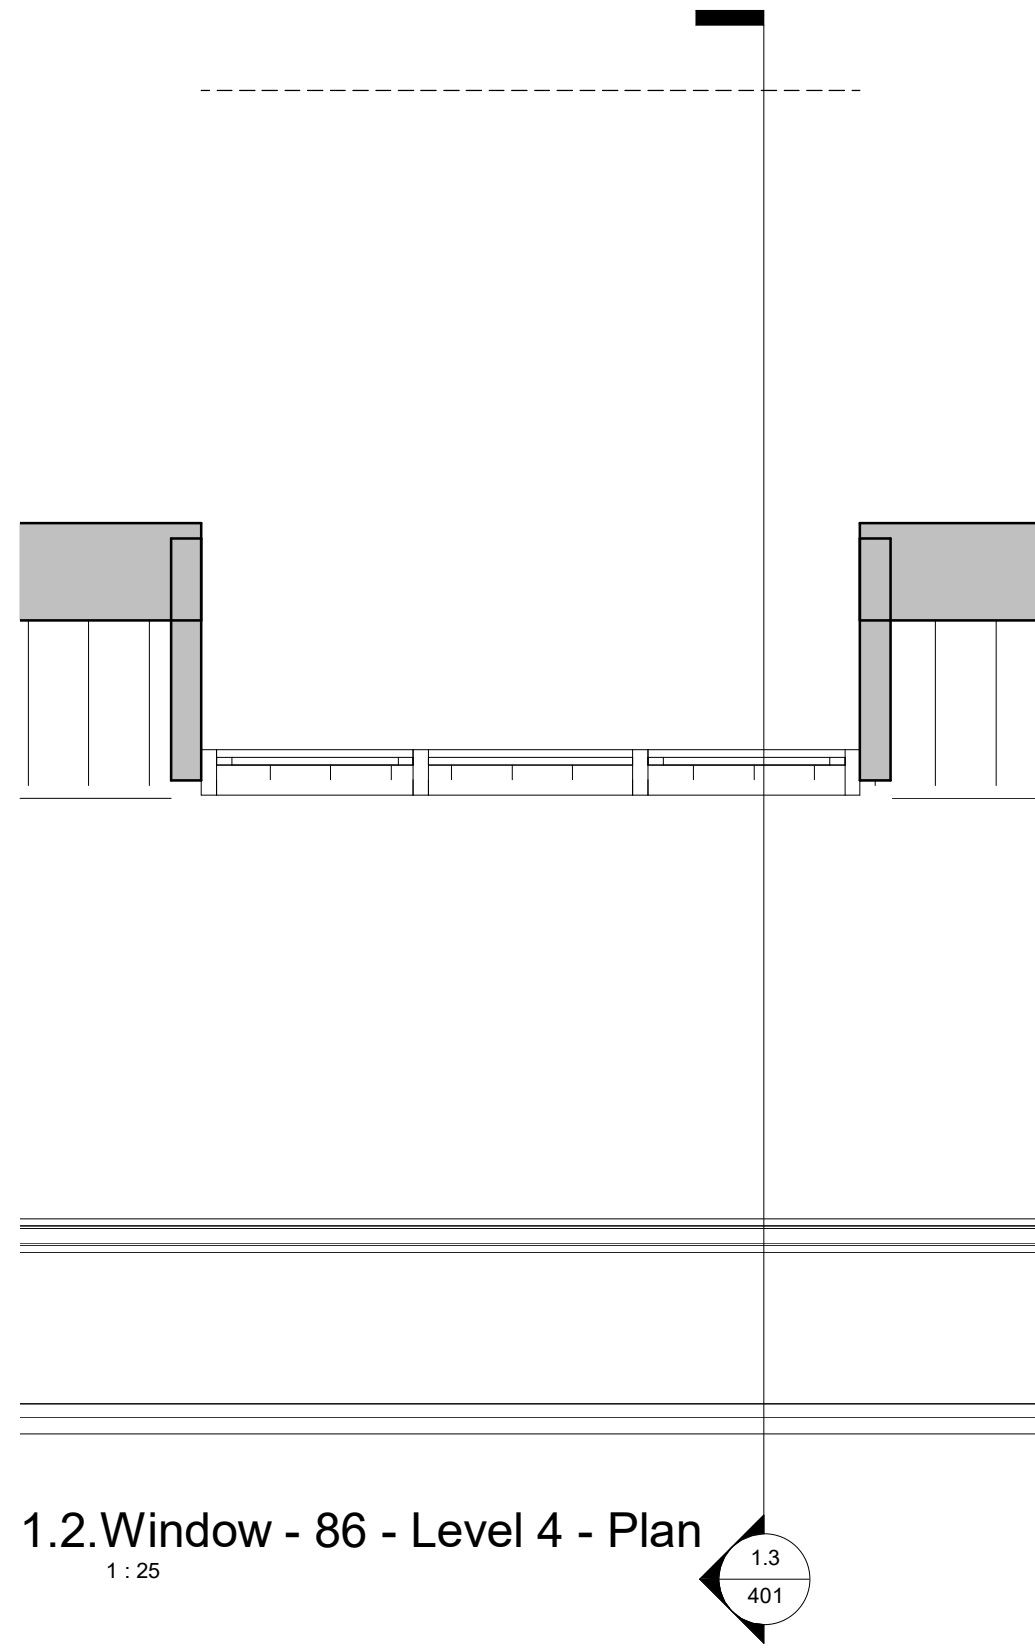


1.2.Window - 86 - Level 4 - Plan
1 : 25

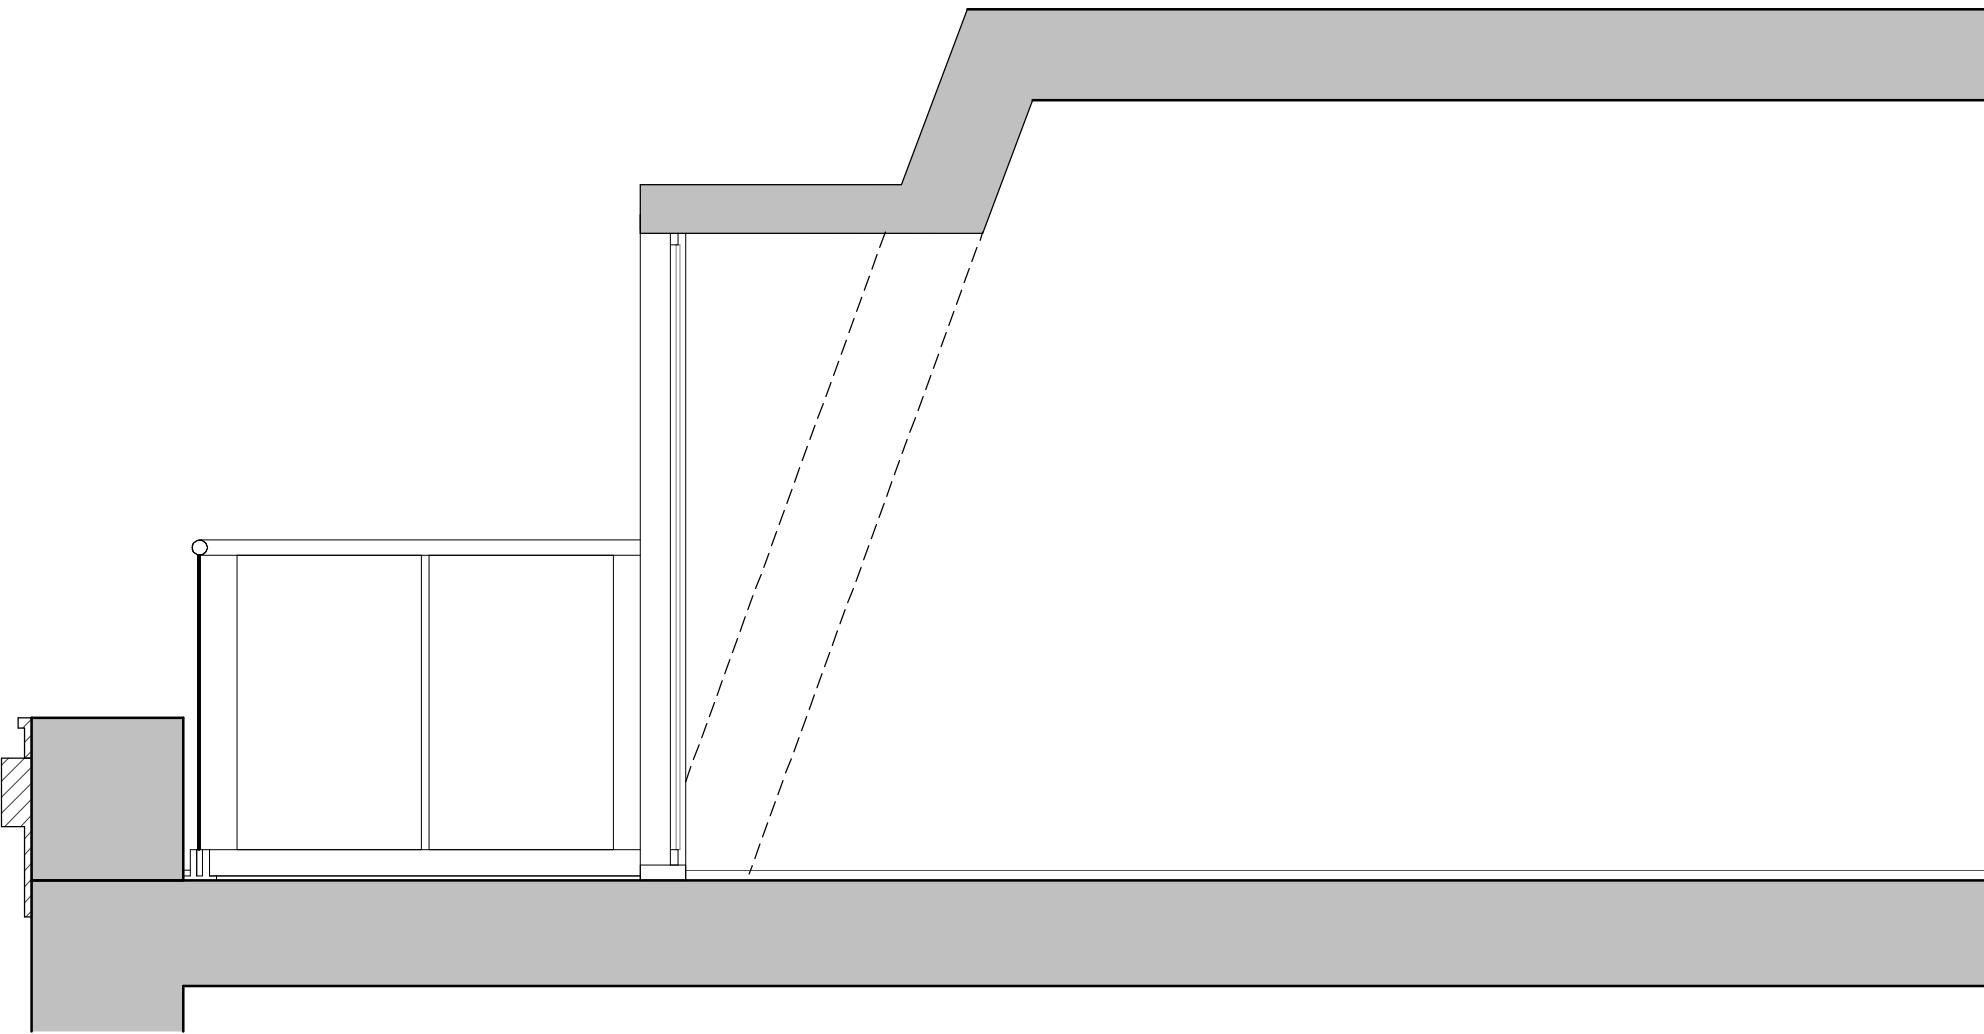


1.3.Window - 86 - Level 4 - Section
1 : 25




2.1.Window - 84 - Level 3 - Elevation
1 : 25

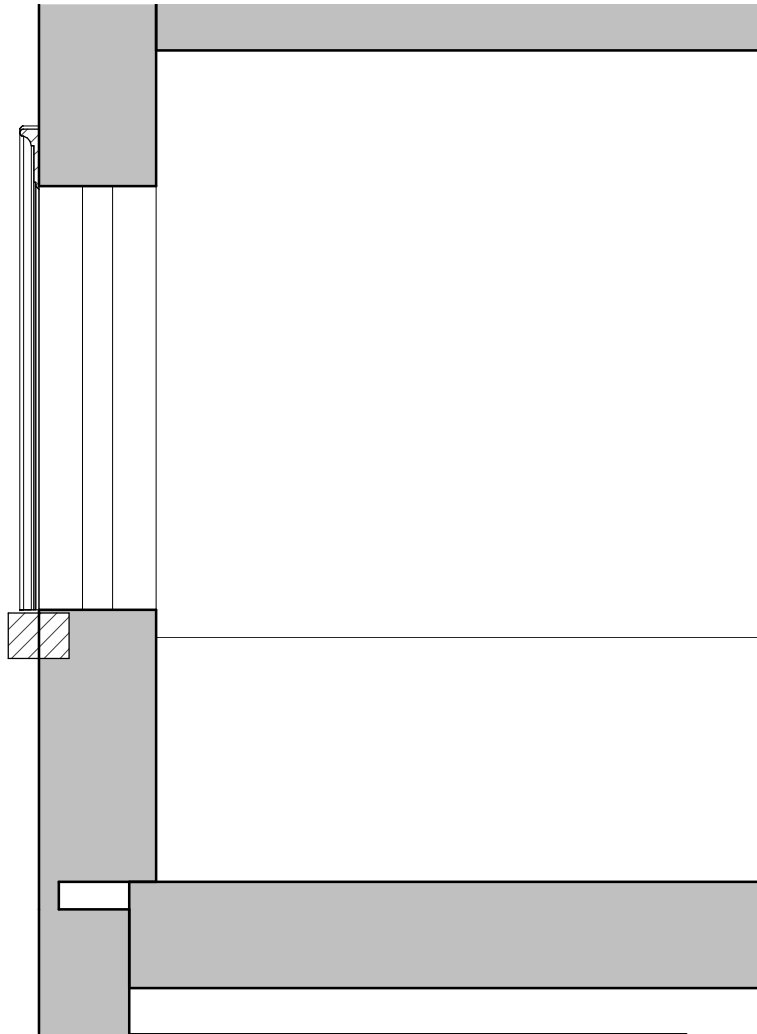


2.2.Window - 84 - Level 3 - Section
1 : 25

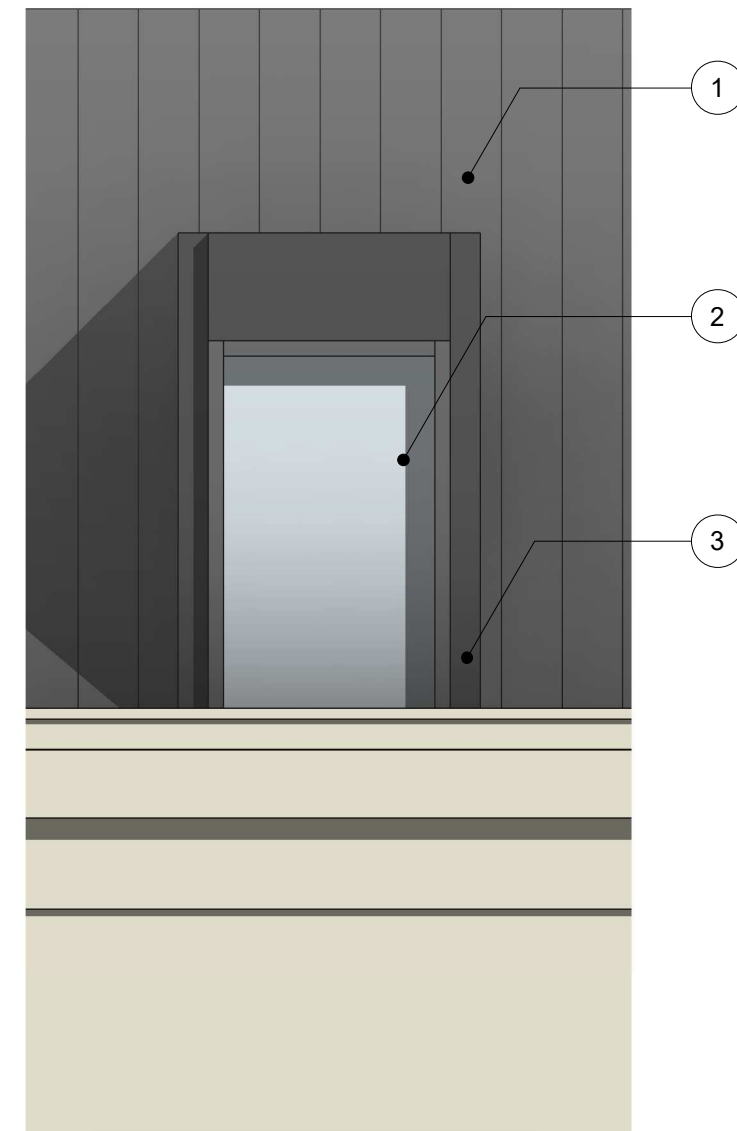


3.1.Window - 84 - Level 4 - Elevation
1 : 25

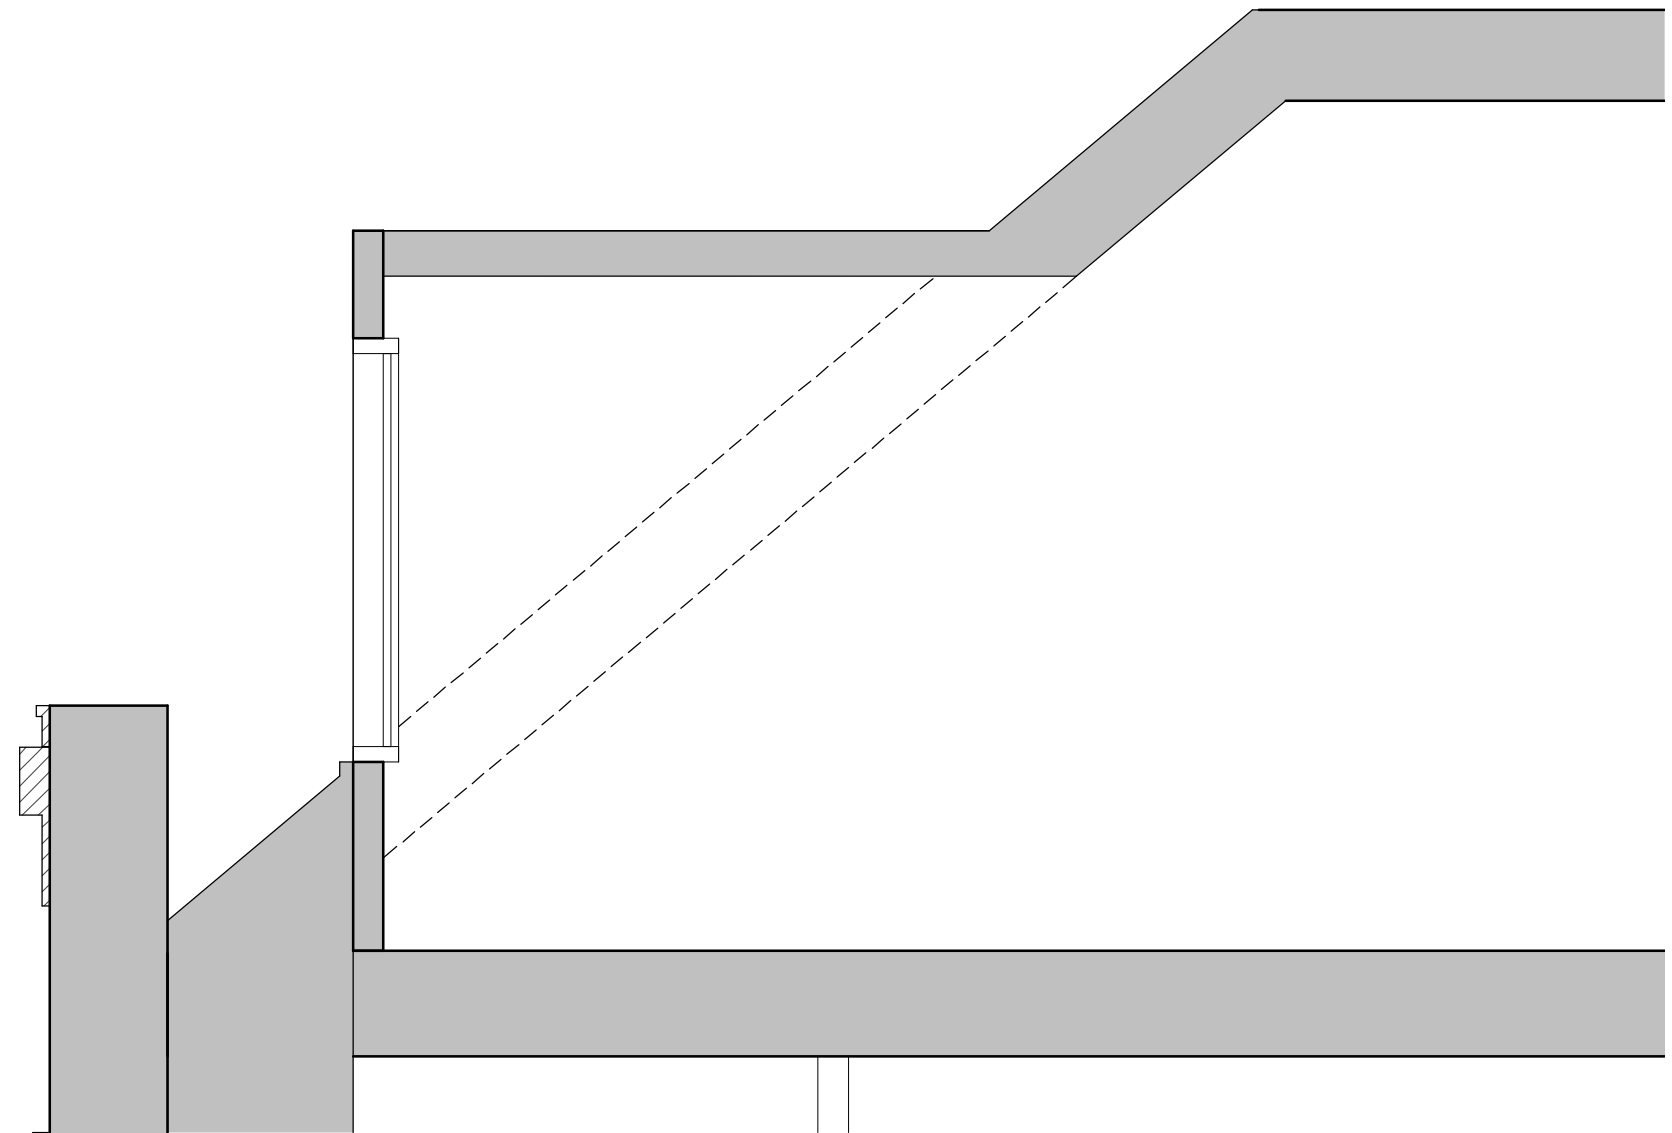

3.2.Window - 84 - Level 4 - Section
1 : 25

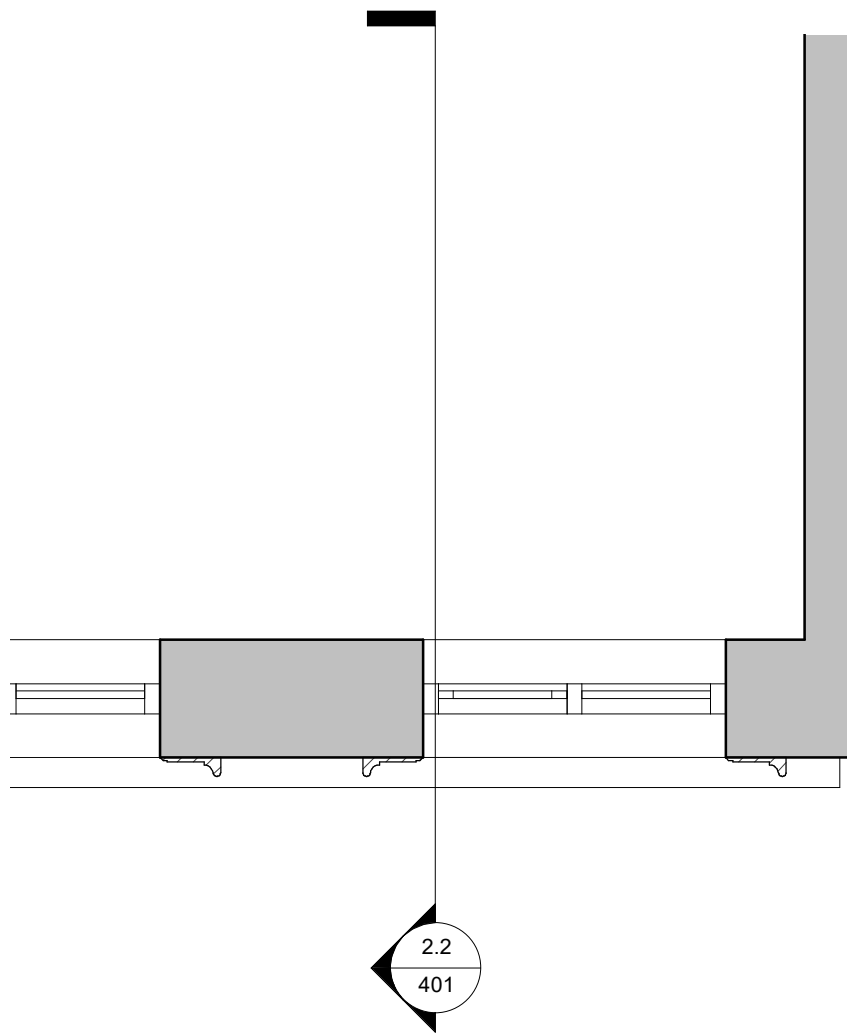

2.3.Window - 84 - Level 3 - Plan
1 : 25

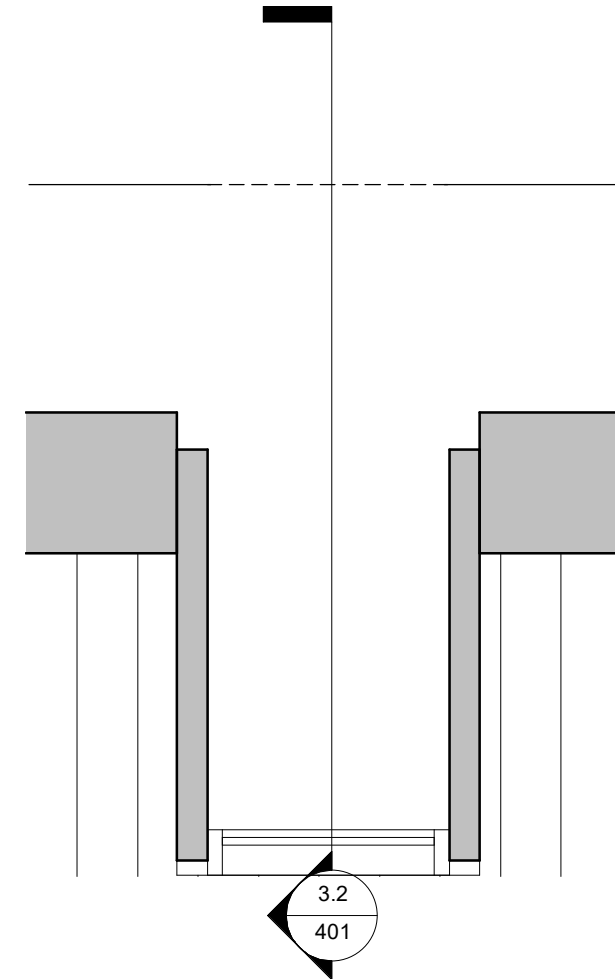

3.3.Window - 84 - Level 4 - Plan
1 : 25

Note Block - Windows

- 1 New mansard roof clad with natural zinc standing seam roof system.
- 2 New powder coated aluminium framed double glazed windows.
- 3 New dormer window with zinc cladding surround to match main roof material.
- 4 Existing parapet wall to remain. New rooftop extension to be set back.

200 0 200 400 600 800 1000
SCALE 1:25 mm

PROJECT
84-86 Oldham Street

CLIENT
Millerbrook Properties

TITLE
MCC - Window Detail New

DA DEBTAL | ARCHITECTURE

77 BURY NEW ROAD, MANCHESTER, M20 6AU
T: +44 (0)161 773 1650 E: OFFICE@DEBTAL.CO.UK W: WWW.DEBTAL.CO.UK

2	Finalist	PT	29/02/24
1	Client	JK	02/11/20
REV	DESCRIPTION	BY	DATE
SCALE @ A1	DATE	DRAWN BY	
1 : 25	22 June 2020	JK	
STATUS			
PLANNING			
PROJECT NO.	DRAWING NO.	REV.	
DA18078.6.	401.	2	
NOTES			
THIS DRAWING MUST NOT BE REPRODUCED WITHOUT WRITTEN CONSENT. ALL DIMENSIONS ARE GIVEN TO THE NEAREST MILLIMETER UNLESS OTHERWISE STATED. ANY DISCREPANCIES TO BE REPORTED TO THE DESIGNER PRIOR TO THE COMMENCEMENT OF ANY WORK. ALL WORKING DRAWINGS TO BE IN ACCORDANCE WITH THE BRITISH STANDARDS FOR ARCHITECTURAL PRACTICE AND BRITISH STANDARDS FOR DIMENSIONS ON THIS DRAWING ARE IN MILLIMETERS UNLESS OTHERWISE STATED.			