


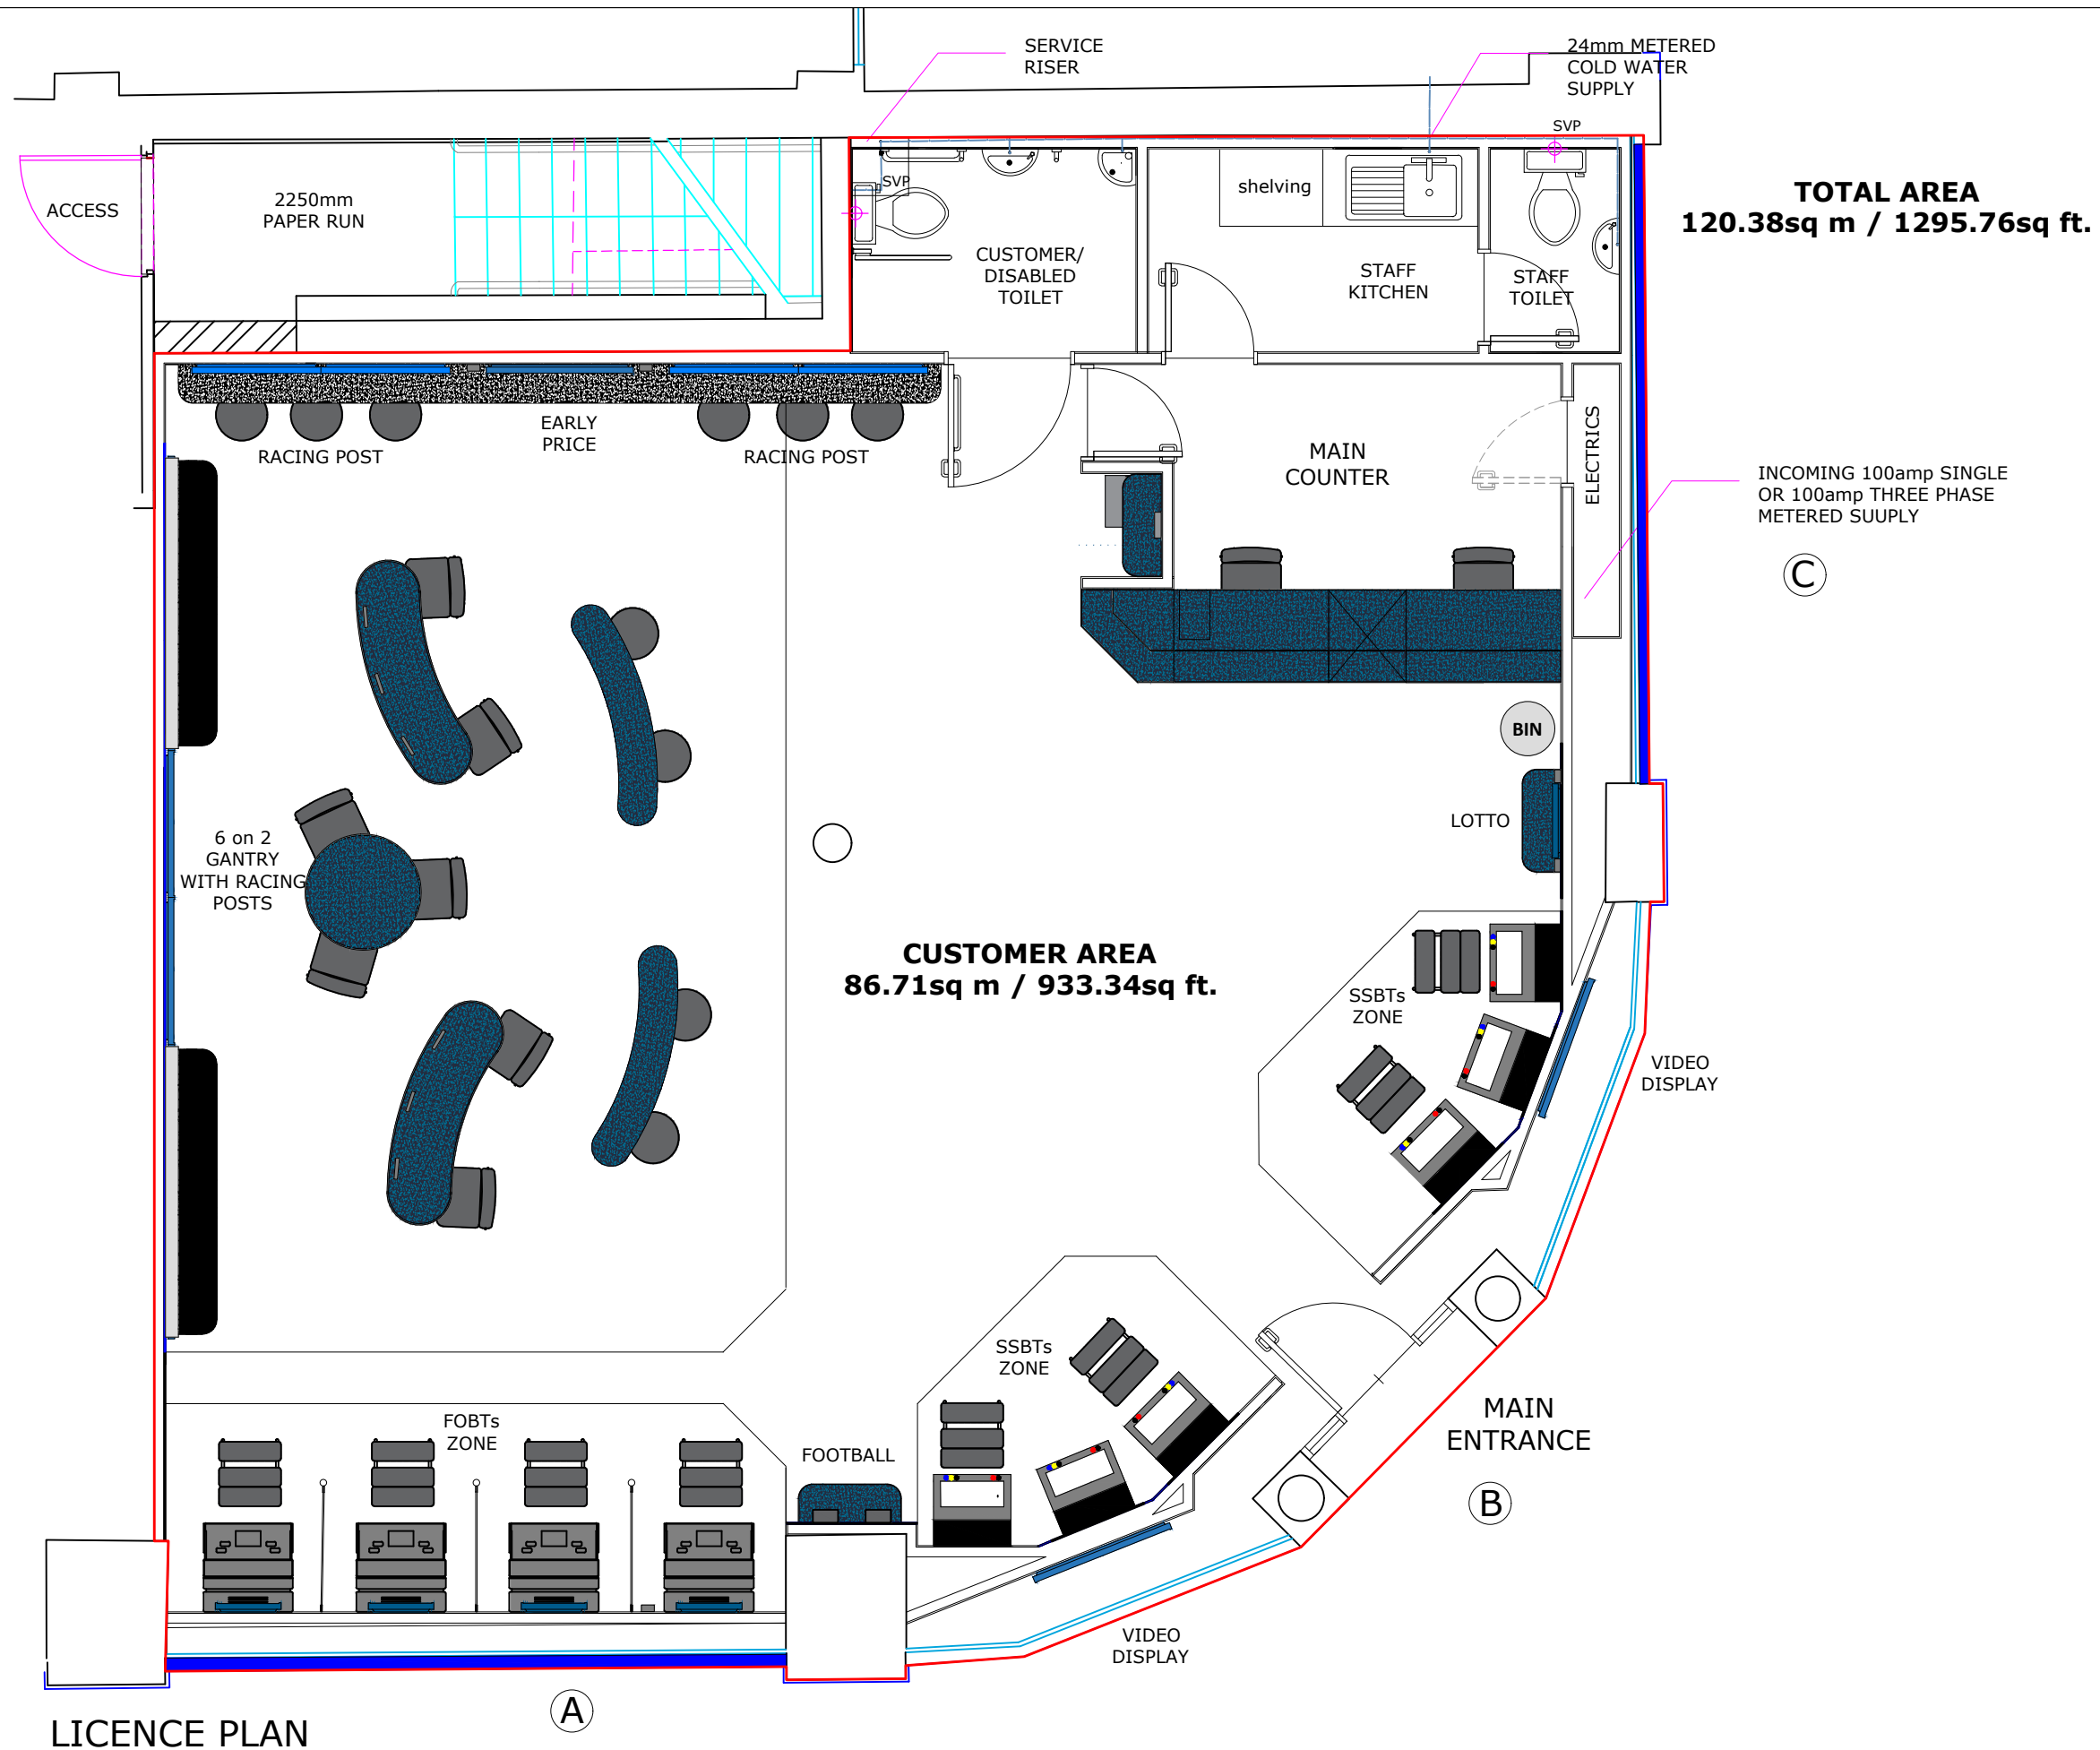

LOCATION

DRAWING APPROVALS

DEVELOPMENT APPROVAL

DIVISIONAL MANAGER

GENERAL SHOPFITTING NOTES

1. All deliveries to the shops are to be booked with the warehouse at least 48 hours in advance.

2. Vans are loaded up before 12pm the day before so any forgotten items need to be rang through to the warehouse before then.

3. All Contractors, Sub- Contractors, Engineers and Shopfitters are all responsible for the removal of their own rubbish. No rubbish is to be left on site at the end of the fit without approval from the P.M.

4. All electrical equipment must be tested to ensure in working condition(s) on installation and prior to snagging meeting

5. Any questions on information on the plan, sizes, height of or fitting etc, clarification to be made prior to installation

REVISIONS

0	LICENCE PLAN	21/05/24
1	LICENSING AREA ADDED	22/05/24
2	TOTAL AREA ADDED	03/06/24

DRAWING TITLE:

LICENCE PLAN

LOCATION:

1395 - MANCHESTER
130 Market Street, M60 1AY

DWG. NO.

1395WP-130LP

REV. NO

REV 2

SCALE:

1:50 (A3)

DATE:

2024.06.03

DWG. BY:

B.STRYDOM

CHECKED:

N.LOWE

All dimensions are to be checked on site.