


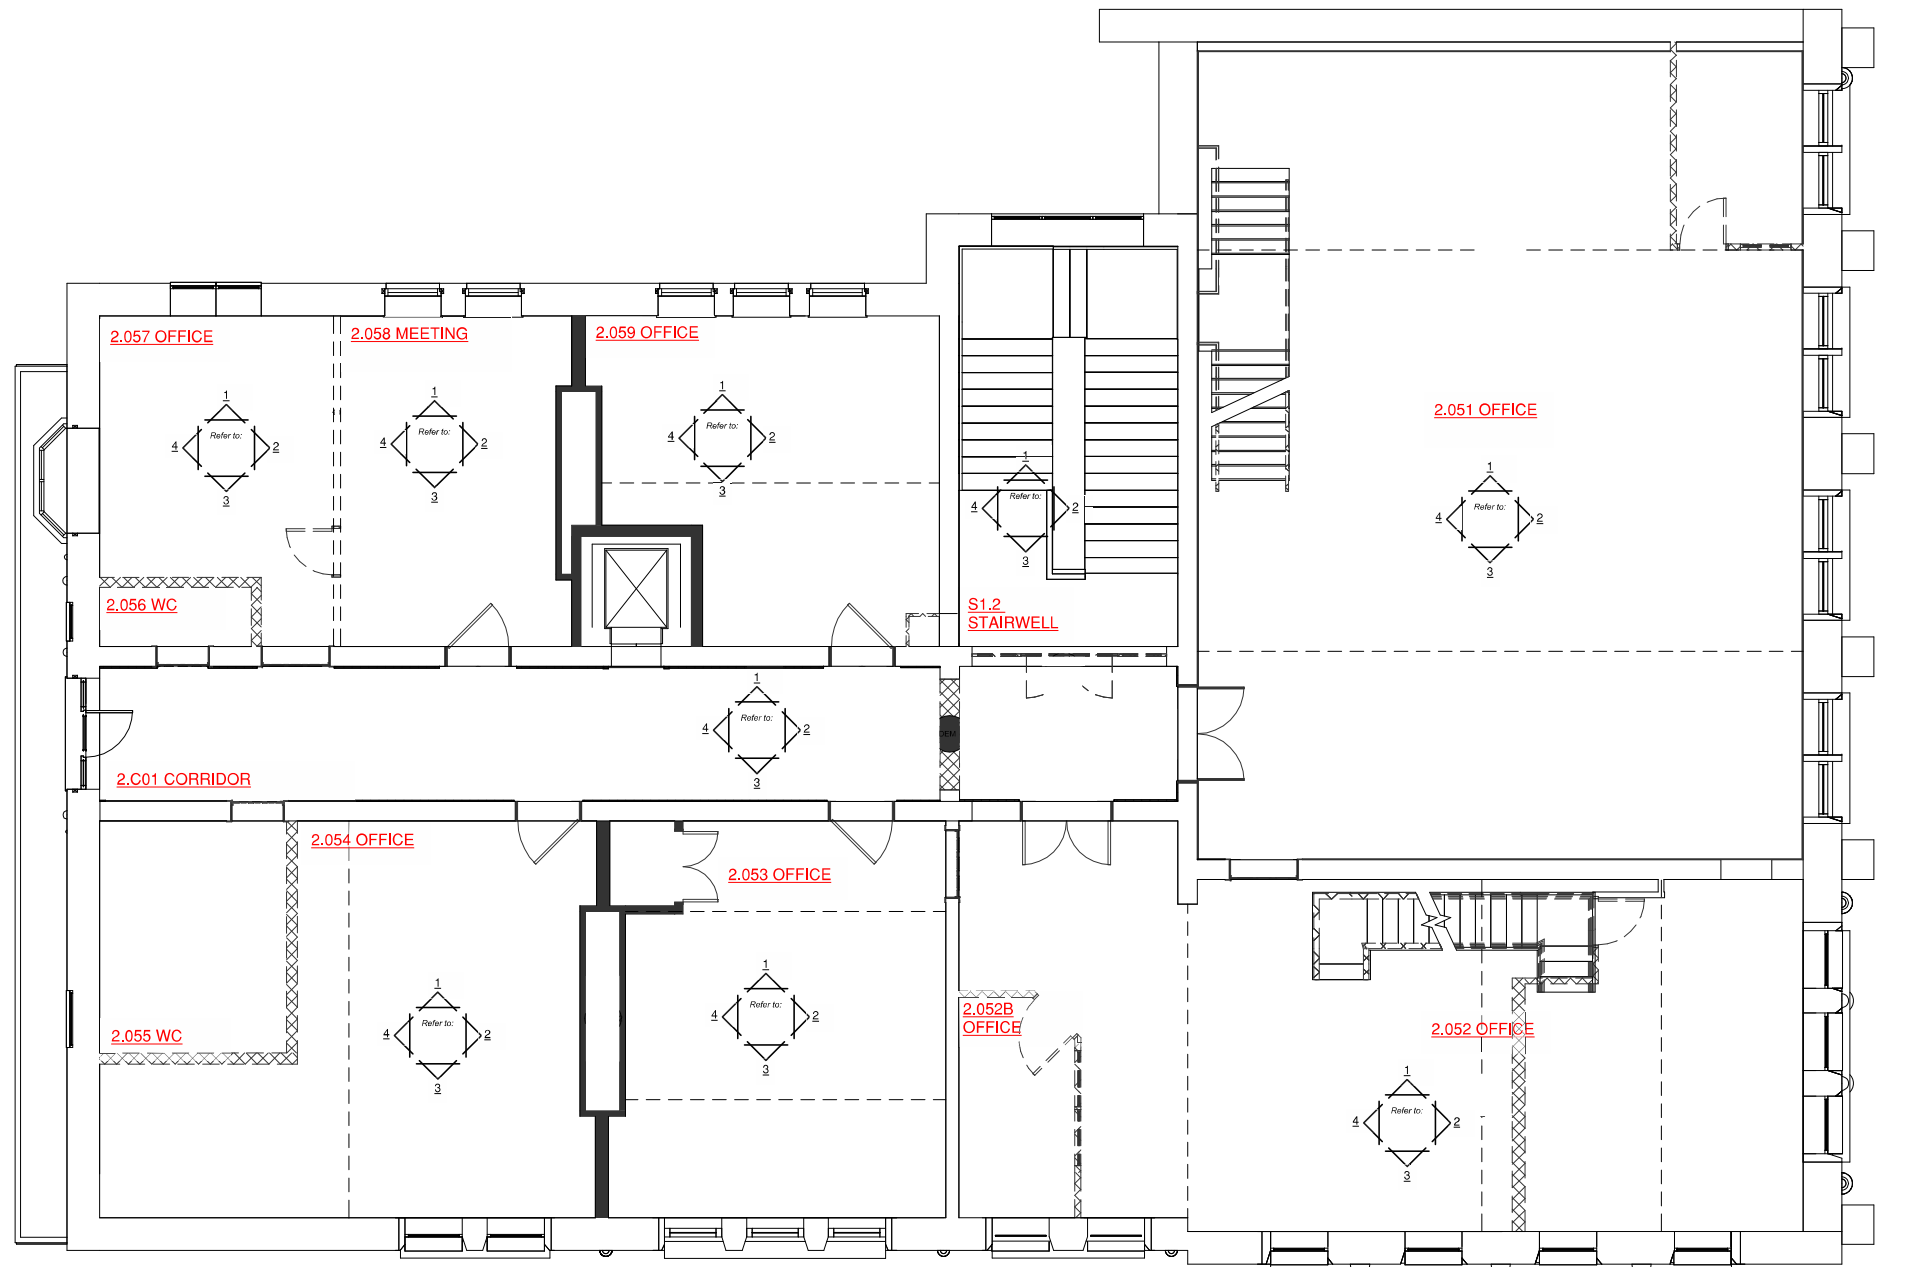

STRIP OUT SCHEDULE - ROOM 2.051 (OFFICE)

WALL REFERENCE	DESCRIPTION	PHOTO
-	CEILING: Existing lights and associated containment and fixings carefully stripped out and removed. Existing smoke detection and associated cabling and clips carefully stripped out and removed	
-	FLOOR: No MEP strip out work	
1	Existing surface mounted trunking and fixings carefully stripped out and removed Existing emergency lighting bulkhead fitting and associated conduit carefully stripped out and removed Existing Fire Alarm sounder and associated cabling and fixing carefully stripped out and removed Existing heating pipework carefully stripped out and removed (mezz level)	
2	Existing surface mounted trunking and fixings carefully stripped out and removed Existing surface mounted conduit carefully stripped out and removed Existing FA sounder and associated cabling and clips carefully stripped out and removed (mezz) Existing radiators and associated pipework, brackets and fixings carefully stripped out and removed Existing heating pipework carefully stripped out and removed	
3	Existing surface mounted trunking and fixings carefully stripped out and removed Existing emergency lighting bulkhead fitting and associated conduit carefully stripped out and removed Existing radiators and associated pipework, brackets and fixings carefully stripped out and removed Existing heating pipework carefully stripped out and removed	
4	Existing surface mounted trunking and fixings carefully stripped out and removed Existing emergency lighting bulkhead fitting and associated conduit carefully stripped out and removed Existing radiators and associated pipework, brackets and fixings carefully stripped out and removed (mezz) Existing fused spurs carefully stripped out and removed Existing conduit, sensors, sockets and data outlets carefully stripped out and removed Existing WiFi booster carefully stripped out and removed	

STRIP OUT SCHEDULE - ROOM 2.052 (OFFICE)

WALL REFERENCE	DESCRIPTION	PHOTO
-	CEILING: Existing lights and associated containment and fixings carefully stripped out and removed. Existing smoke detection and associated cabling and clips carefully stripped out and removed Existing surface mounted trunking carefully stripped out and removed	
-	FLOOR: No MEP strip out work	
1	Existing FA sounder and associated cabling and clips carefully stripped out and removed	
2	Existing surface mounted trunking and fixings carefully stripped out and removed	
3	Existing surface mounted trunking and fixings carefully stripped out and removed Existing radiators and associated pipework, brackets and fixings carefully stripped out and removed Existing heating pipework carefully stripped out and removed	
4	Existing surface mounted trunking and fixings carefully stripped out and removed	

STRIP OUT SCHEDULE - ROOM S1.2 (STAIRWELL)

WALL REFERENCE	DESCRIPTION	PHOTO
-	CEILING: Existing lights and associated containment and fixings carefully stripped out and removed. Existing smoke detection and associated cabling and clips carefully stripped out and removed	
-	FLOOR: No MEP strip out work	
1	No MEP strip out work	
2	Existing emergency lighting bulkhead fitting and associated cabling carefully stripped out and removed (landing)	
3	Existing smoke detector cabling carefully stripped out and removed	
4	Existing radiator and associated brackets and fixings carefully stripped out and removed Existing lighting power cabling and roses carefully stripped out and removed Existing heating pipework carefully stripped out and removed Existing FA sounder carefully stripped out and removed Existing FA break glass carefully stripped out and removed	

STRIP OUT SCHEDULE - ROOM 2.053 (OFFICE)

WALL REFERENCE	DESCRIPTION	PHOTO
-	CEILING: Existing lights and associated containment and fixings carefully stripped out and removed. Existing smoke detection and associated cabling and clips carefully stripped out and removed	
-	FLOOR: No MEP strip out work	
Riser	Riser: Carefully strip out and remove: - sub mains/cables - containment/trunking/conduit - panels/DIS - switches/sockets/fitings - smoke detector	
1	Existing surface mounted trunking and fixings carefully stripped out and removed Existing Fire Alarm sounder and associated cabling and fixing carefully stripped out and removed Existing emergency lighting bulkhead fitting and associated conduit carefully stripped out and removed	
2	Existing surface mounted trunking and fixings carefully stripped out and removed	
3	Existing radiators and associated pipework, brackets and fixings carefully stripped out and removed Existing surface mounted trunking and fixings carefully stripped out and removed Existing heating pipework carefully stripped out and removed	
4	Existing surface mounted conduit and conduit boxes carefully stripped out and removed	

STRIP OUT SCHEDULE - ROOM 2.052B (OFFICE) / 2.056 (WC) / 2.057 (OFFICE) / 2.058 (MEETING ROOM)

REFERENCE	DESCRIPTION	PHOTO
2.052B	Existing lights and associated containment and fixings carefully stripped out and removed. Existing smoke detection and associated cabling and clips carefully stripped out and removed Existing surface mounted trunking and fixings carefully stripped out and removed Existing radiators and associated pipework, brackets and fixings carefully stripped out and removed Existing heating pipework carefully stripped out and removed Existing surface mounted conduit carefully stripped out and removed	
2.056	Existing lights and associated containment and fixings carefully stripped out and removed. Existing smoke detection and associated cabling and clips carefully stripped out and removed Existing emergency lighting bulkhead fitting and associated conduit carefully stripped out and removed Existing unvented hot water heater and associated equipment stripped out and removed Existing surface mounted conduit and conduit boxes carefully stripped out and removed Existing domestic water pipework carefully stripped out and removed Existing above ground drainage pipework carefully stripped out and removed Existing ventilation grilles carefully stripped out and removed, including ductwork and plant in mezz plant area behind boxed out section Existing radiators and associated pipework, brackets and fixings carefully stripped out and removed Existing heating pipework carefully stripped out and removed	
2.057	Existing lights and associated containment and fixings carefully stripped out and removed. Existing FA sounder and associated cabling and clips carefully stripped out and removed Existing emergency lighting bulkhead fitting and associated conduit carefully stripped out and removed Existing surface mounted conduit and conduit boxes/fused spurs carefully stripped out and removed Existing domestic water pipework carefully stripped out and removed Existing above ground drainage pipework carefully stripped out and removed Existing ventilation grilles carefully stripped out and removed, including ductwork and plant in mezz plant area behind boxed out section Existing heating pipework carefully stripped out and removed	
2.058	Existing lights and associated containment and fixings carefully stripped out and removed. Existing smoke detection and associated cabling and clips carefully stripped out and removed Existing emergency lighting bulkhead fitting and associated conduit carefully stripped out and removed Existing FA sounder and associated cabling and clips carefully stripped out and removed Existing emergency lighting bulkhead fitting and associated conduit carefully stripped out and removed Existing surface mounted conduit and conduit boxes/fused spurs carefully stripped out and removed Existing radiators and associated pipework, brackets and fixings carefully stripped out and removed Existing heating pipework carefully stripped out and removed Existing WiFi booster carefully stripped out and removed Existing surface mounted conduit carefully stripped out and removed	

STRIP OUT SCHEDULE - ROOM 2.054 (OFFICE)

WALL REFERENCE	DESCRIPTION	PHOTO
-	CEILING: Existing lights and associated containment and fixings carefully stripped out and removed. Existing smoke detection and associated cabling and clips carefully stripped out and removed	
-	FLOOR: No MEP strip out work	
1	Existing surface mounted trunking and fixings carefully stripped out and removed Existing Fire Alarm sounder and associated cabling and fixing carefully stripped out and removed Existing emergency lighting bulkhead fitting and associated conduit carefully stripped out and removed Existing surface mounted trunking and fixings carefully stripped out and removed	
2	Existing surface mounted trunking and fixings carefully stripped out and removed	
3	Existing radiators and associated pipework, brackets and fixings carefully stripped out and removed Existing surface mounted trunking and fixings carefully stripped out and removed Existing heating pipework carefully stripped out and removed	
4	Existing surface mounted trunking and fixings carefully stripped out and removed	

STRIP OUT SCHEDULE - ROOM 2.051 (CORRIDOR)

WALL REFERENCE	DESCRIPTION	PHOTO
-	CEILING: Existing lights and associated containment and fixings carefully stripped out and removed. Existing smoke detection and associated cabling and clips carefully stripped out and removed Existing surface mounted trunking and fixings carefully stripped out and removed Existing surface mounted conduit carefully stripped out and removed	
-	FLOOR: No MEP strip out work	
1	No MEP strip out work	
2	No MEP strip out work	
3	Existing radiators and associated pipework, brackets and fixings carefully stripped out and removed Existing heating pipework carefully stripped out and removed Existing Fire Alarm sounder and associated cabling and fixing carefully stripped out and removed	
4	No MEP strip out work	

STRIP OUT SCHEDULE - ROOM 2.057 (OFFICE)

WALL REFERENCE	DESCRIPTION	PHOTO
-	CEILING: Existing lights and associated containment and fixings carefully stripped out and removed. Existing smoke detection and associated cabling and clips carefully stripped out and removed Existing surface mounted conduit carefully stripped out and removed	
-	FLOOR: No MEP strip out work	
1	Existing radiators and associated pipework, brackets and fixings carefully stripped out and removed Existing surface mounted trunking and fixings carefully stripped out and removed Existing heating pipework carefully stripped out and removed	
2	Existing surface mounted trunking and fixings carefully stripped out and removed Existing surface mounted conduit carefully stripped out and removed Existing FA sounder and associated cabling and clips carefully stripped out and removed	
3	Existing surface mounted trunking and fixings carefully stripped out and removed Existing emergency lighting bulkhead fitting and associated conduit carefully stripped out and removed Existing fused spur carefully stripped out and removed	
4	Existing surface mounted trunking and fixings carefully stripped out and removed	

P01	LISTED BUILDING CONSENT	JL	JF	RC	23.05.24
Rev	Amendment	By	Chk	App	Date

Status	Description	Stage
S3	SUITABLE FOR REVIEW AND COMMENT	4



Project
UNIVERSITY OF MANCHESTER
RUTHERFORD BUILDING

Drawing
MECHANICAL & ELECTRICAL
SERVICES STRIP OUT DRAWING
SECOND FLOOR



CAD21 LTD BUILDING SERVICES & ENERGY CONSULTING ENGINEERS	
NEWCASTLE ■ TEESSIDE ■ YORKSHIRE ■ NORTH WEST	
Drawing Number UOMRB-CAD-XX-02-DR-ME-10002	Revision P01
Scale 1/100	Size A1
Drawing Origins :	